




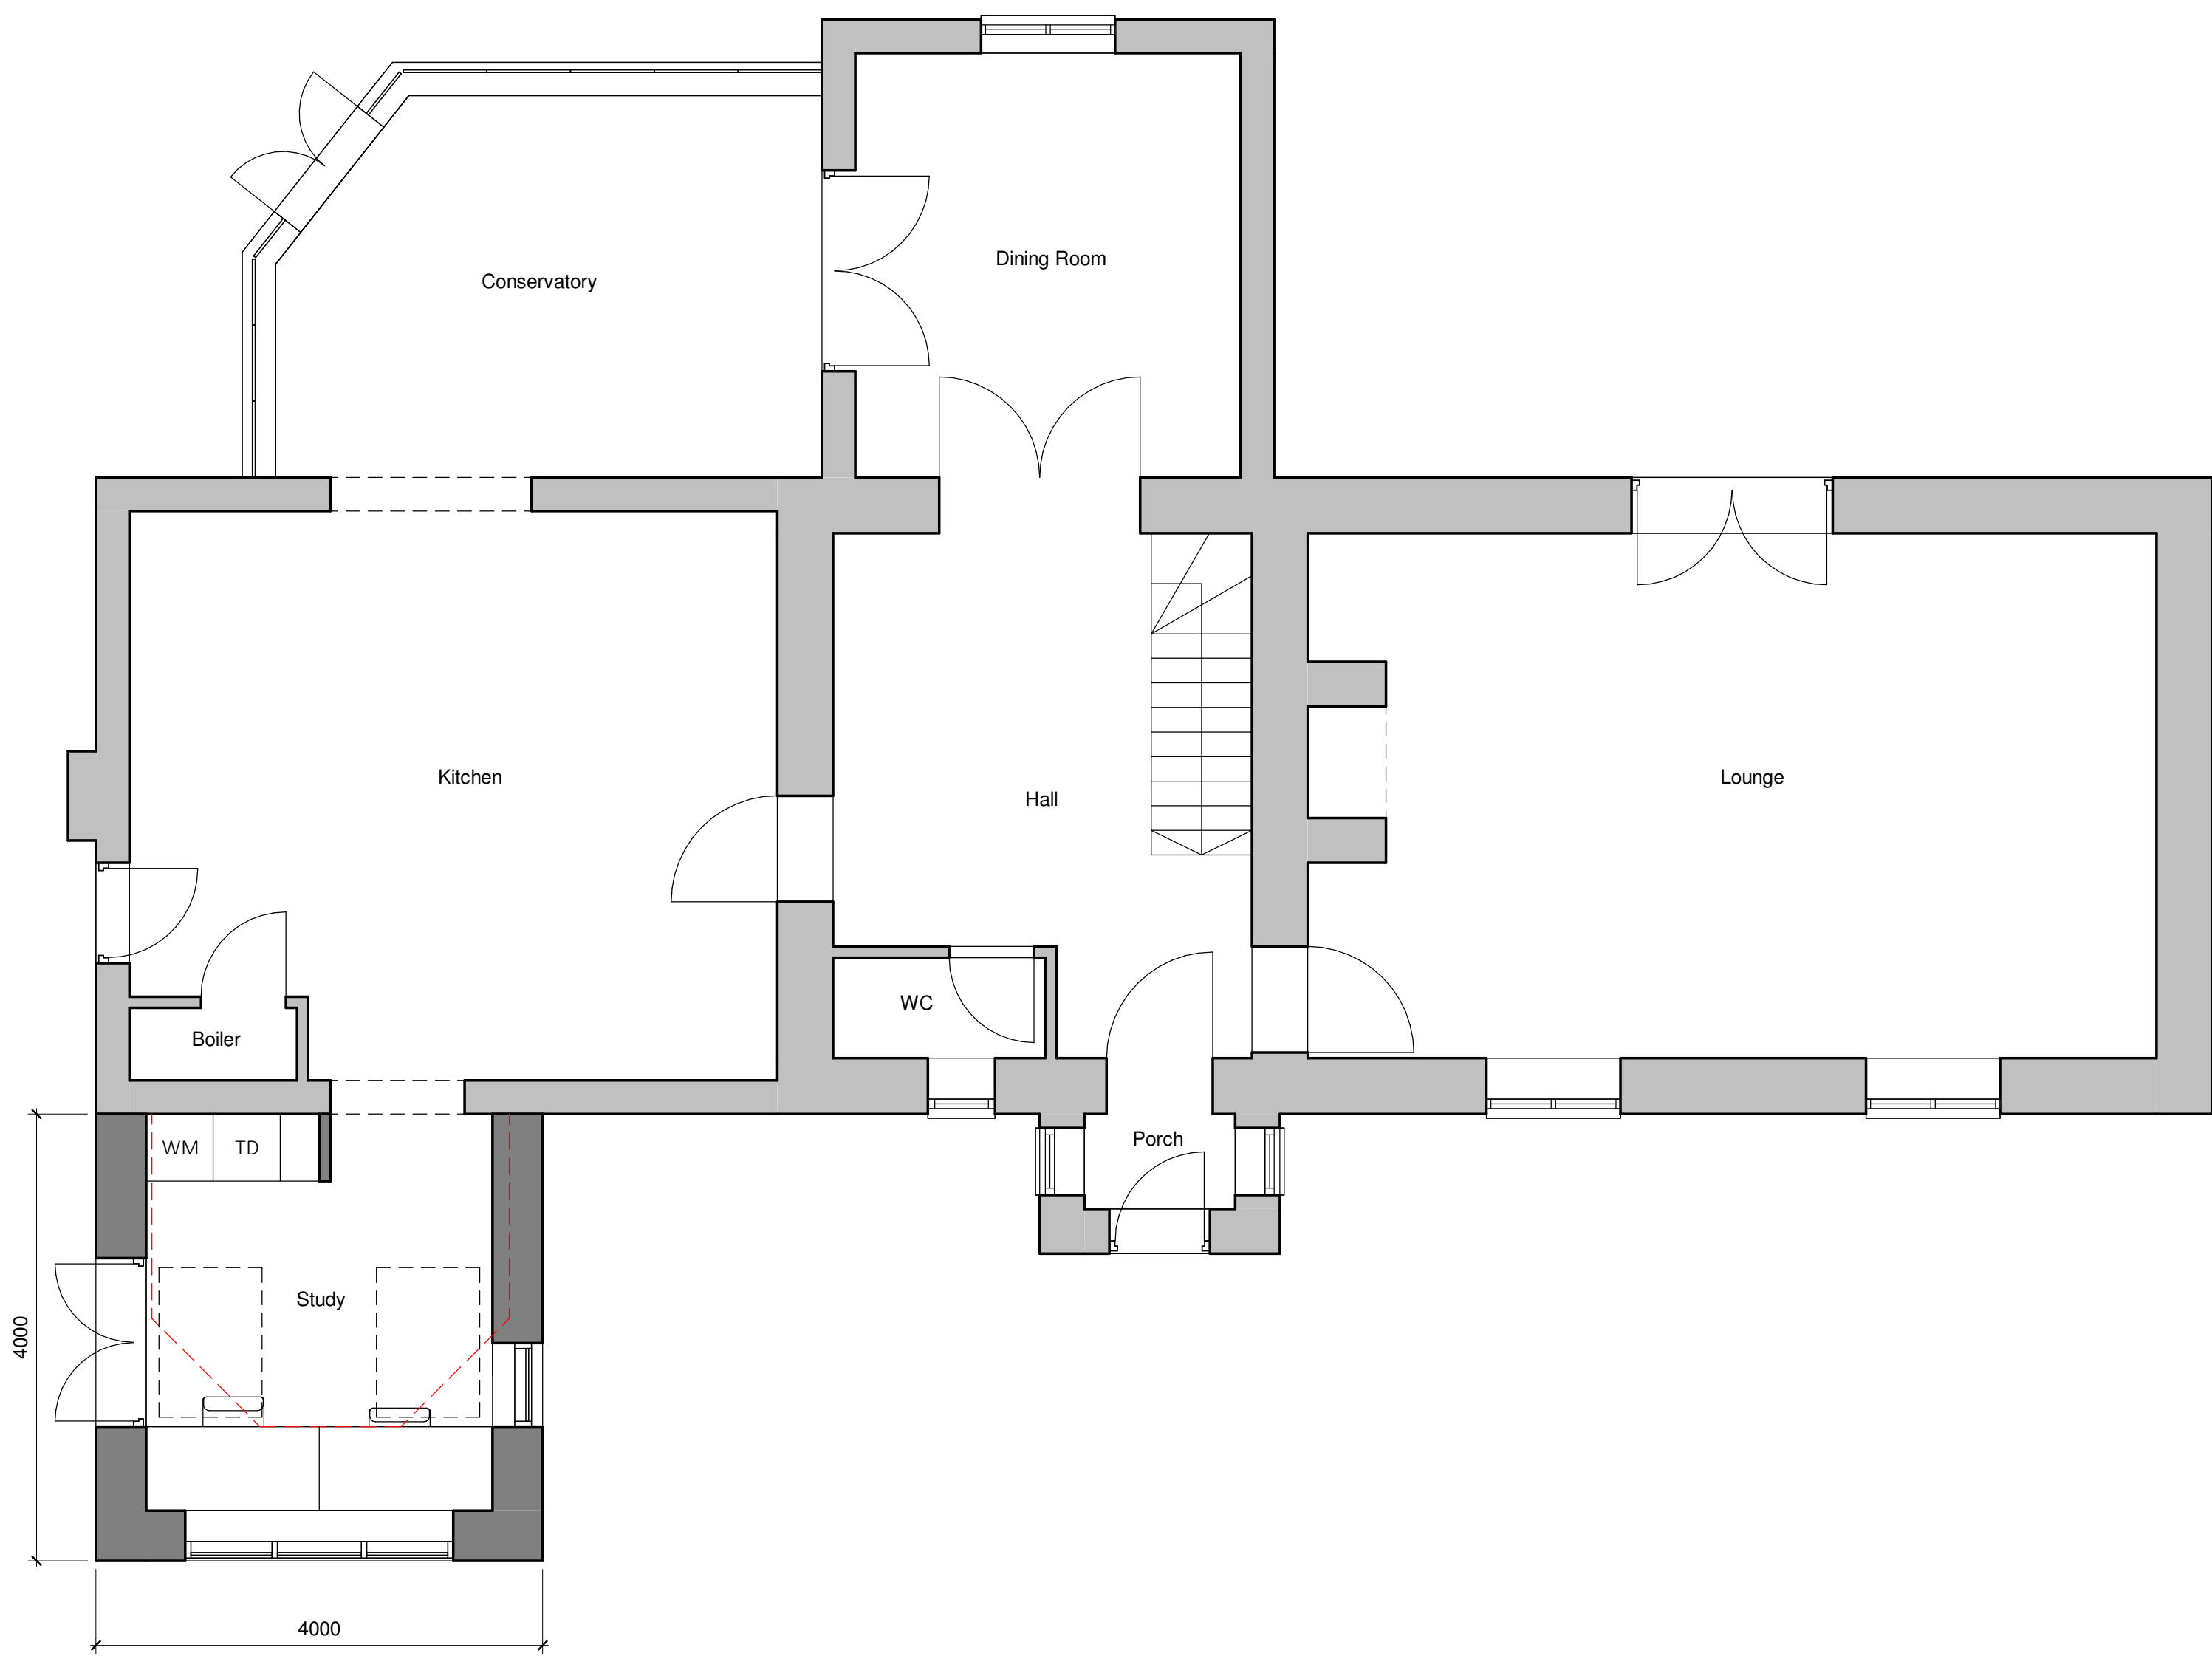

Proposed Ground Floor Plan  
1 : 50

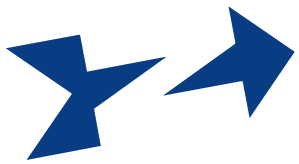

Proposed First Floor Plan  
1 : 50

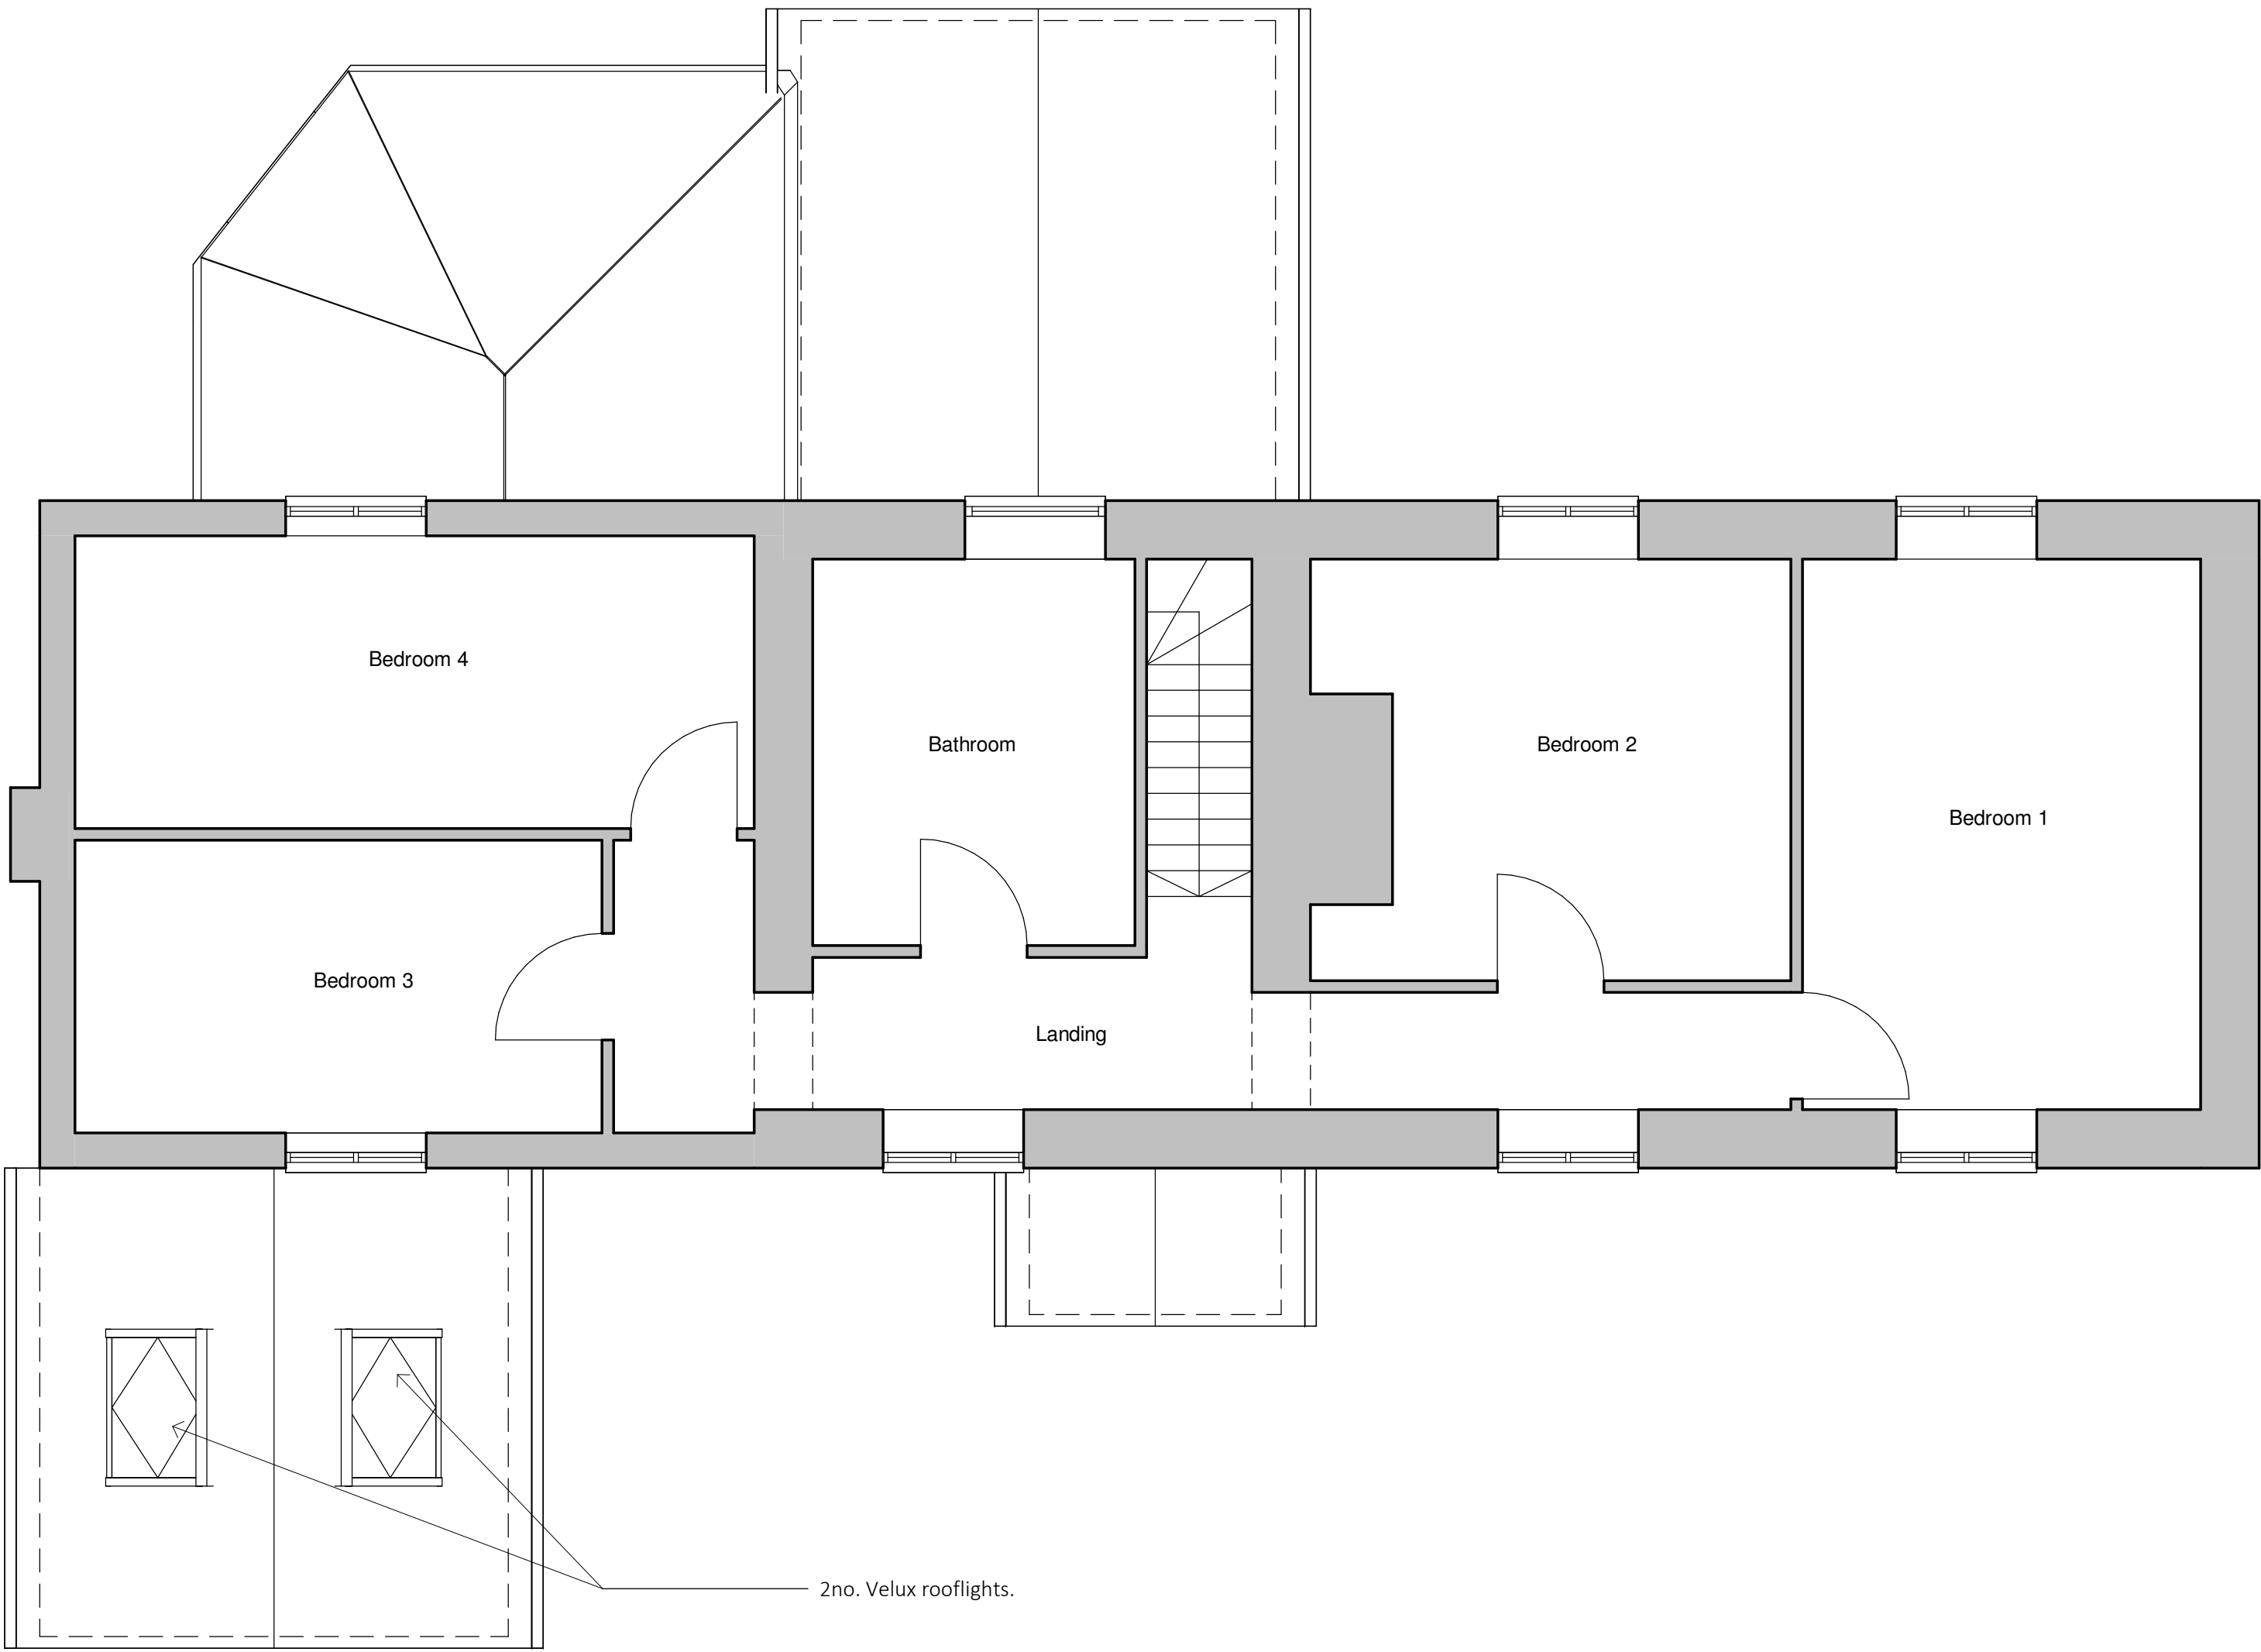

ARKIFY LTD.  
36 Pils Tiron, Nant Pwll,  
Wrexham, LL14 1UR  
(01948) 222222  
general@arkify.co.uk  
www.arkify.co.uk

|                                               |                     |            |                |
|-----------------------------------------------|---------------------|------------|----------------|
| Project: Doll's House, Ruthin Road, Coedpoeth |                     |            |                |
| Title: Proposed Plans                         |                     |            |                |
| Scale @ A1: 1 : 50                            | Scale @ A3: 1 : 100 | Author: GE | Date: 23/01/23 |
| Project Ref: 23-02                            | Drawing No: A102    | Rev: A     |                |