




North East - Side Elevation

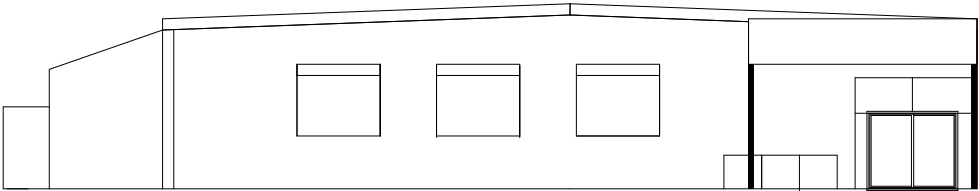


North West - Existing Front Elevation

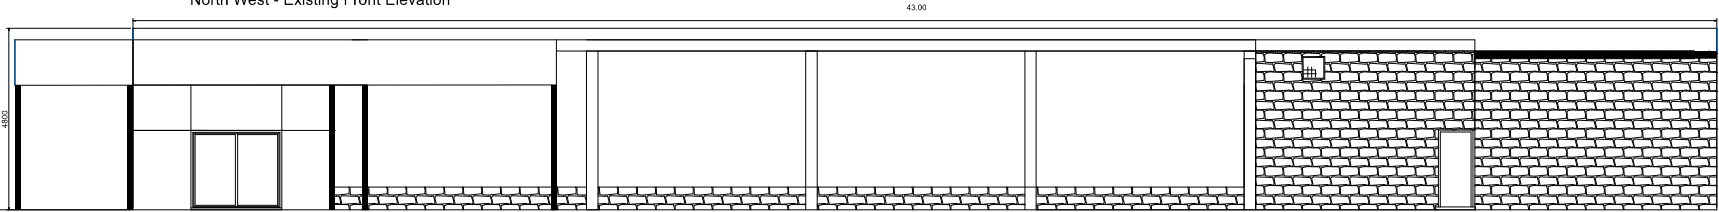


South West - Side Elevation

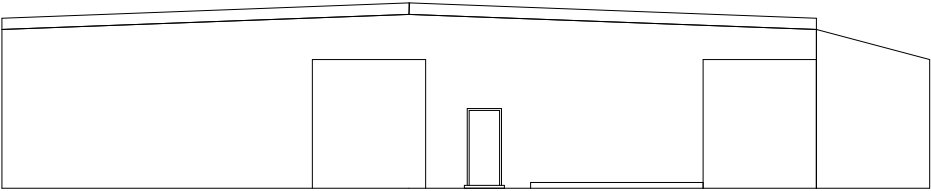


South East - Existing Rear Elevation

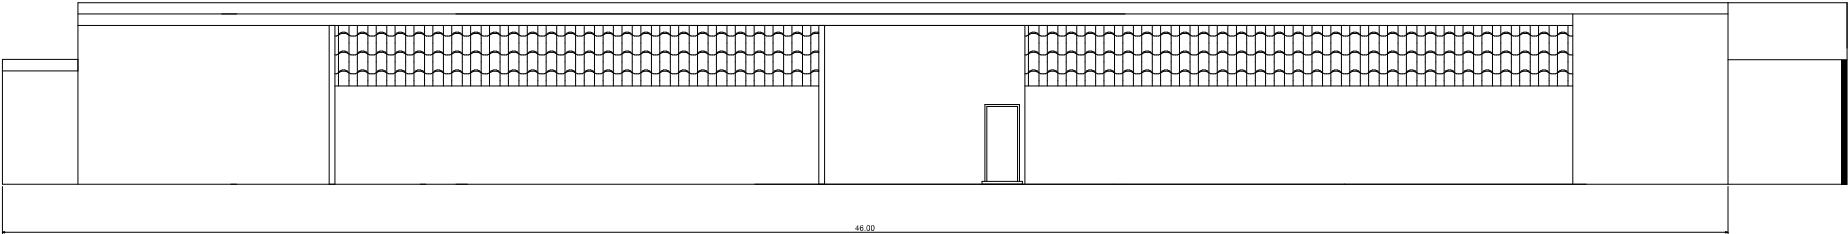


North East - Proposed Side Elevation

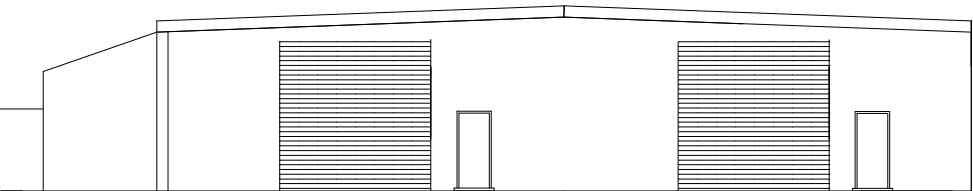


North West - Proposed Front Elevation

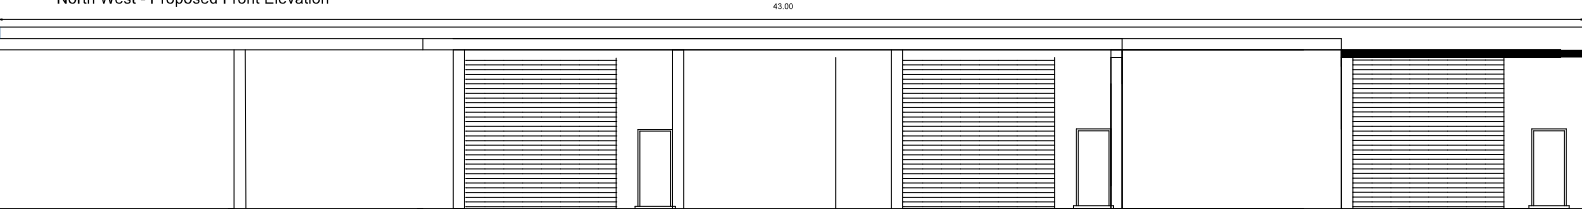

South West - Proposed Side Elevation

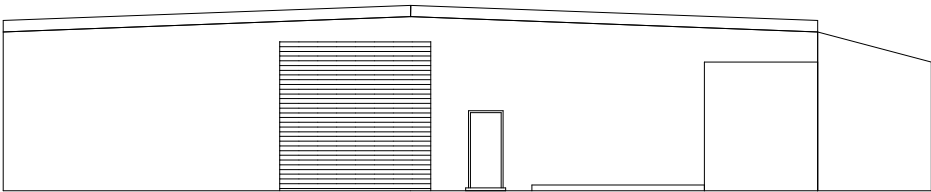

South East - Proposed Rear Elevation

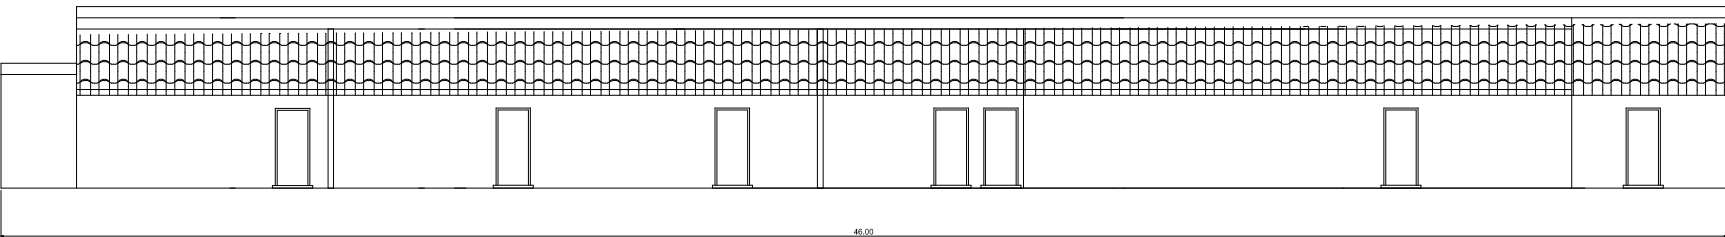

Elevations will be painted as existing - white. Roller Shutter Doors will be coloured with pedestrian doors painted.

Notes

Project
Former Co-Op
Well Street
Cefn Mawr
LL14 3YD

Drawing Type
Drawings Included

Drawing No.
Number DR007/Rev01

Date
12/2022

Scale
1:200

Drawn by
Title

Page Size - A3

Project Lead
2000mm