



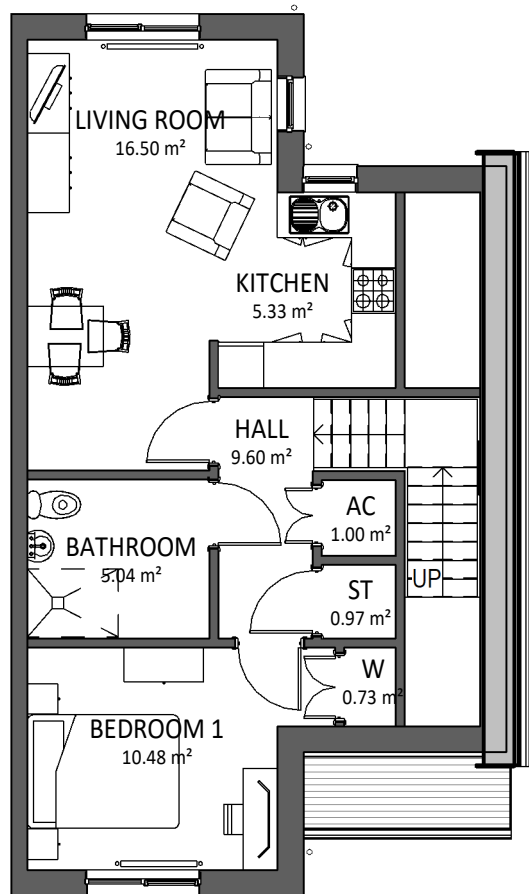

FIRST FLOOR PLAN

1 : 100

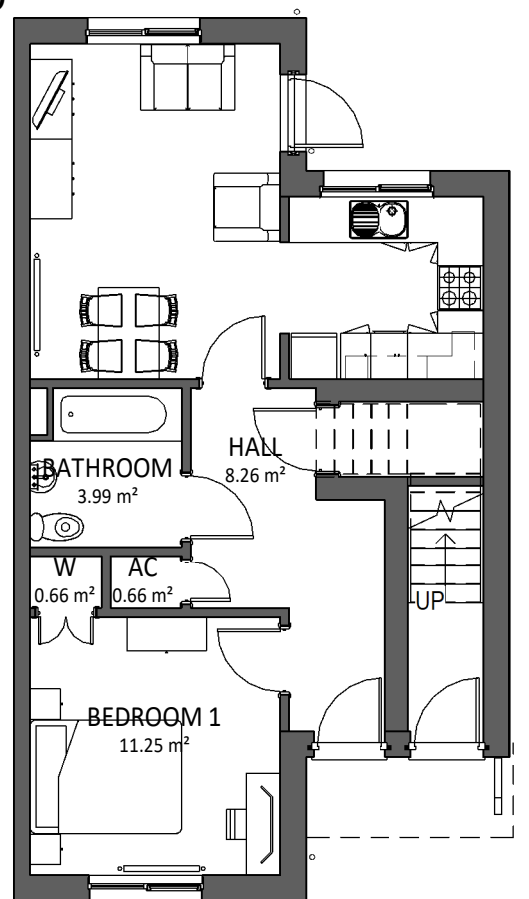

GROUND FLOOR PLAN

1 : 100




FRONT ELEVATION

1 : 100

REAR ELEVATION

1 : 100

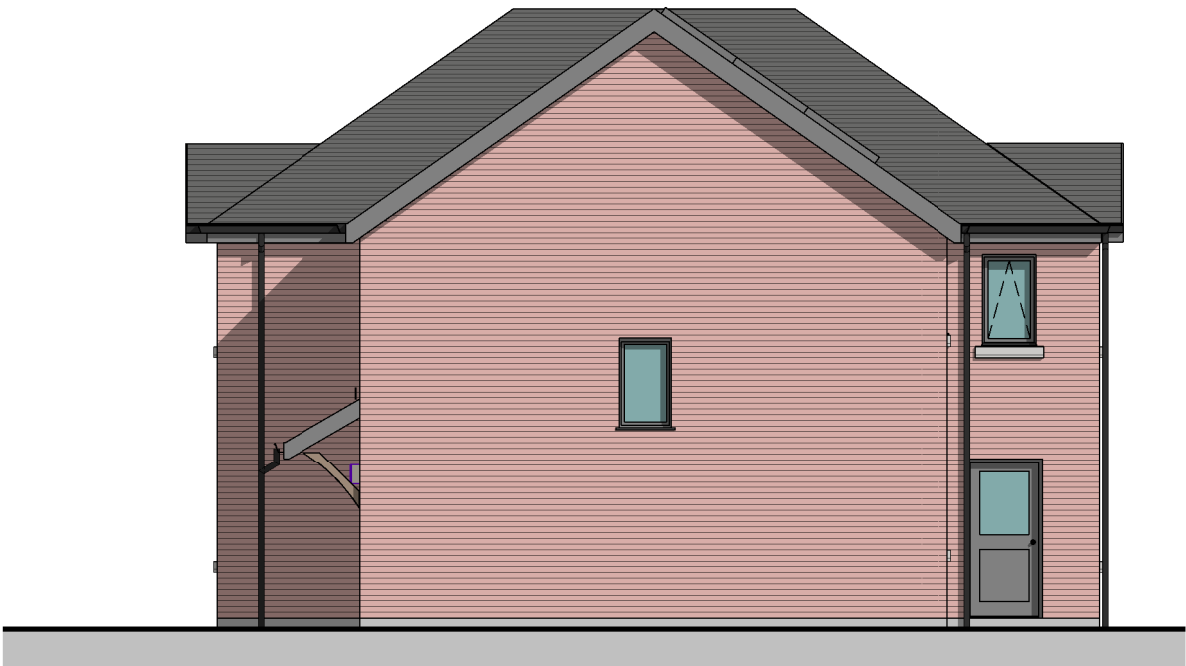

SIDE ELEVATION

1 : 100

- MATERIAL KEY
- TO LOCAL AUTHORITY APPROVAL
- SLATE ROOF
 - BRICK
 - ANTHRACITE RENDER FEATURE BAND
 - WINDOWS AND DOORS - UPVC GRAPHITE
 - FACIAS, SOFFITS AND RWG'S - BLACK OR GREY UPVC

Area Schedule (GIA)	
GROUND FLOOR	55.3 m ²
FIRST FLOOR	53.5 m ²
108.8 m ²	

PLOT - 4,6,36,38,40,42

REV	DESCRIPTION	DATE	BY

THIS DRAWING IS THE COPYRIGHT OF AINSLEY GOMMON ARCHITECTS. DO NOT SCALE FROM THIS DRAWING. WORK TO FIGURED DIMENSIONS ONLY. CHECK ALL DIMENSIONS ON SITE. ANY DISCREPANCIES TO BE NOTIFIED TO THE ARCHITECT. ELEMENTS OF STRUCTURE SHOWN ARE INDICATIVE AND FOR GUIDANCE. FINAL DESIGN TO BE AS STRUCTURAL ENGINEERS DETAILS AND SPECIFICATION.

PROJECT
BERSE RD, WREXHAM
for ADRA

DRAWING TITLE
2P1B APARTMENT PLANS
AND ELEVATIONS

SCALE	@A3	DATE	DRAWN	CHECKED
	1 : 100	21/11/22	OR	SV


DRAWING STATUS	PRELIMINARY
----------------	-------------

JOB No	DRAWING No	REVISION
C1091	100	

AG | **A** AINSLEY GOMMON ARCHITECTS
THE OLD POLICE STATION, 15 GLYNNE WAY, HAWARDEN, CH5 3NS
Tel: 01244 537 100 | wales@agarchitects.co.uk | www.agarchitects.co.uk
Ainsley Gomon Architects Ltd. Registered in England & Wales No. 4187948
Registered Office: 1 Price Street, Hamilton Square, Birkenhead CH41 6JN


PRINTED: 03/01/2023 11:55:16

A3

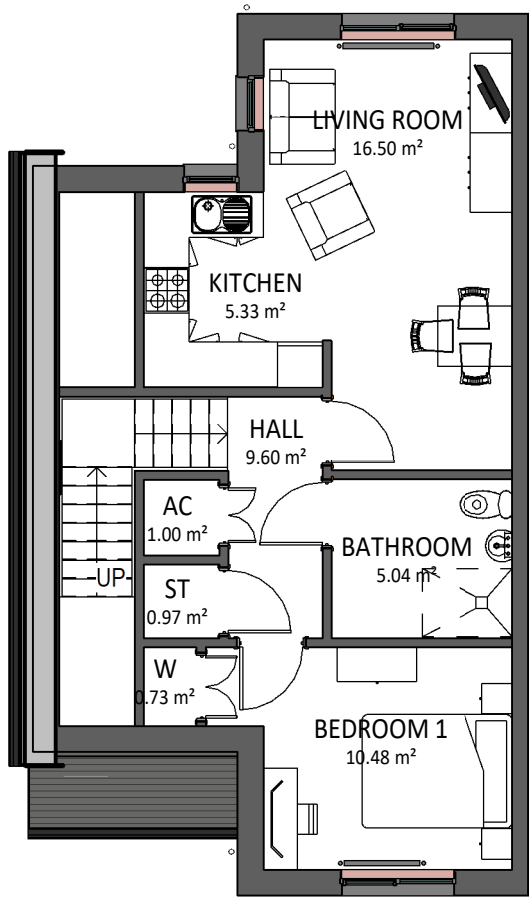

FIRST FLOOR PLAN

SCALE: 1 : 100

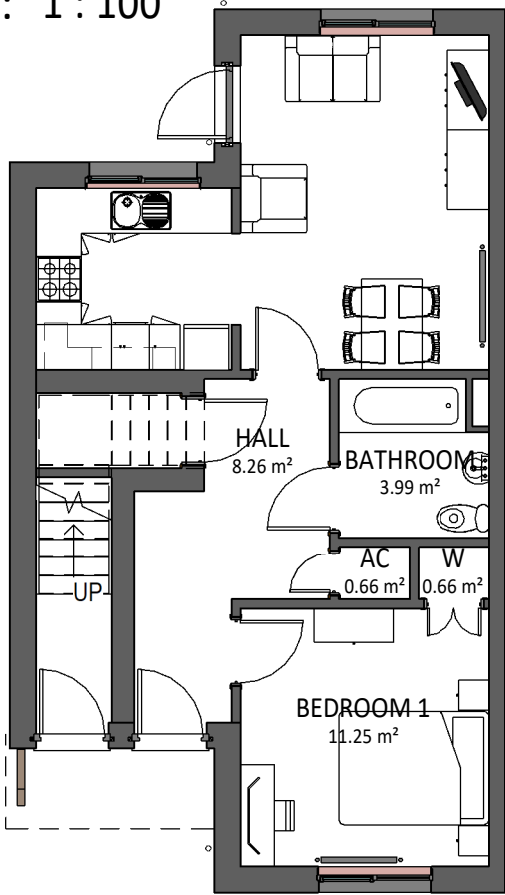

GROUND FLOOR PLAN

SCALE: 1 : 100




FRONT ELEVATION

SCALE: 1 : 100

BACK ELEVATION

SCALE: 1 : 100

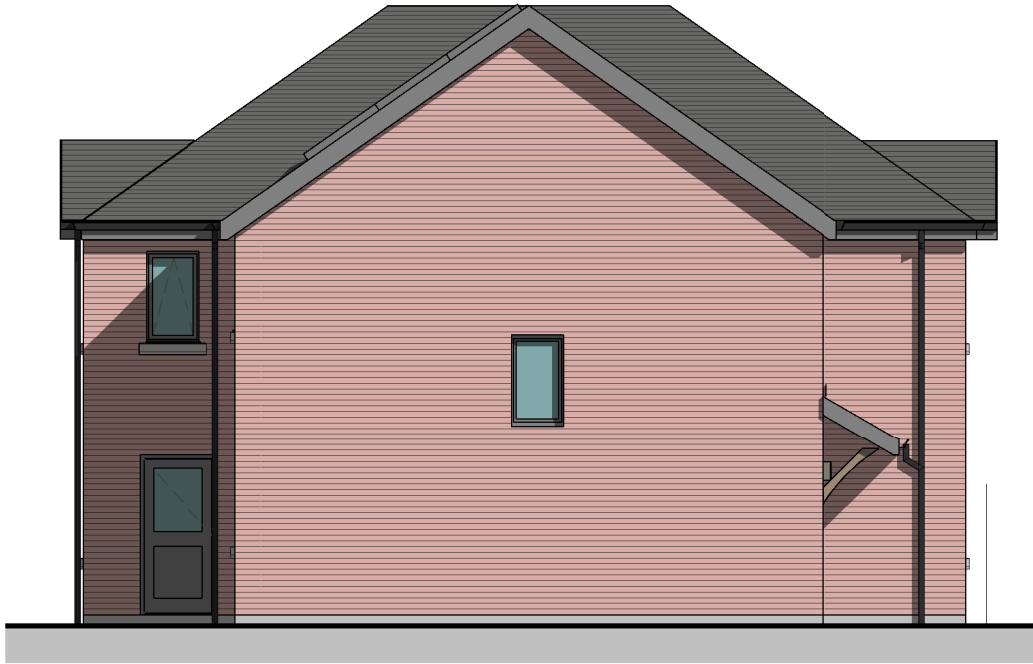

SIDE ELEVATION

SCALE: 1 : 100

MATERIAL KEY

- SLATE ROOF/CONCRETE TILE
- BRICK
- GREY ARTSTONE SURROUND/CILLS TO WINDOWS
- WINDOWS AND DOORS - UPVC GRAPHITE
- FACIAS, SOFFITS AND RWG'S - UPVC

Area Schedule (GIA)	
GROUND FLOOR	55.3m ²
FIRST FLOOR	53.5m ²
108.8m ²	

PLOT - 3,5,37,39,41,43

REV	DESCRIPTION	DATE	BY

THIS DRAWING IS THE COPYRIGHT OF AINSLEY GOMMON ARCHITECTS. CHECK ALL DIMENSIONS ON SITE. DISCREPANCIES TO BE NOTIFIED TO ARCHITECT. ELEMENTS OF STRUCTURE SHOWN ARE INDICATIVE AND FOR GUIDANCE. FINAL DESIGN TO BE AS STRUCTURAL ENGINEERS DETAILS AND SPECIFICATION. DO NOT SCALE FROM THIS DRAWING. WORK TO FIGURED DIMENSIONS ONLY.

PROJECT
BERSE RD, WREXHAM
for ADRA

DRAWING TITLE
2P1B APARTMENT PLANS & ELEVATIONS (HANDED)

SCALE	DATE	DRAWN	CHECKED
As @A3	13/12/22	OR	SV
PRELIMINARY			

JOB No	DRAWING No	REVISION
C0000	101	




THE OLD POLICE STATION, 15 GLYNNE WAY, HAWARDEN, CH5 3NS
Tel: 01244 537 100 | wales@agarchitects.co.uk | www.agarchitects.co.uk

Ainsley Gommon Architects Ltd. Registered in England & Wales No. 4187948
Registered Office: 1 Price Street, Hamilton Square, Birkenhead CH41 6JN


PRINTED: 03/01/2023 12:00:11

A3

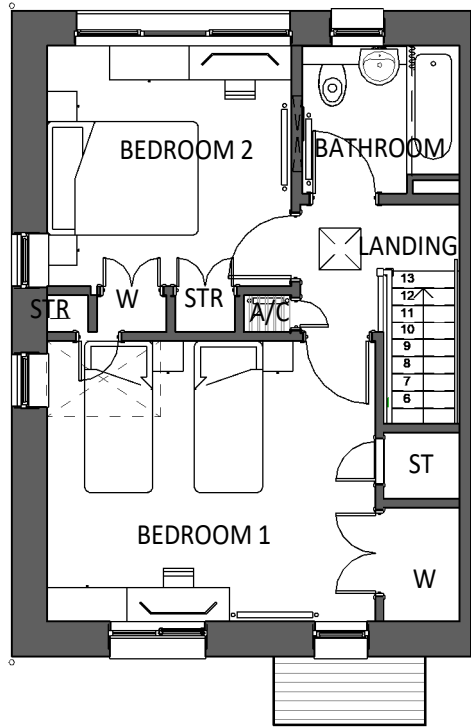

FIRST FLOOR PLAN

1 : 100

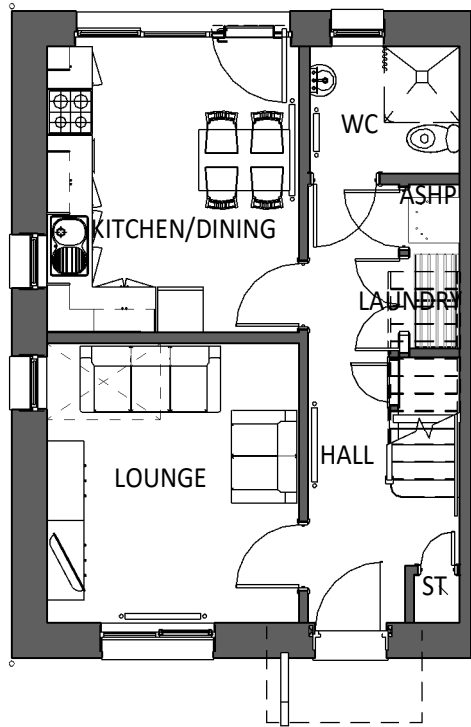

GROUND FLOOR PLAN

1 : 100

- MATERIAL KEY
- SLATE ROOF/CONCRETE TILE
 - BRICK
 - GREY ARTSTONE SURROUND/CILLS TO WINDOWS
 - WINDOWS AND DOORS - UPVC GRAPHITE
 - FACIAS, SOFFITS AND RWG'S - UPVC




FRONT ELEVATION

1 : 100

REAR ELEVATION

1 : 100

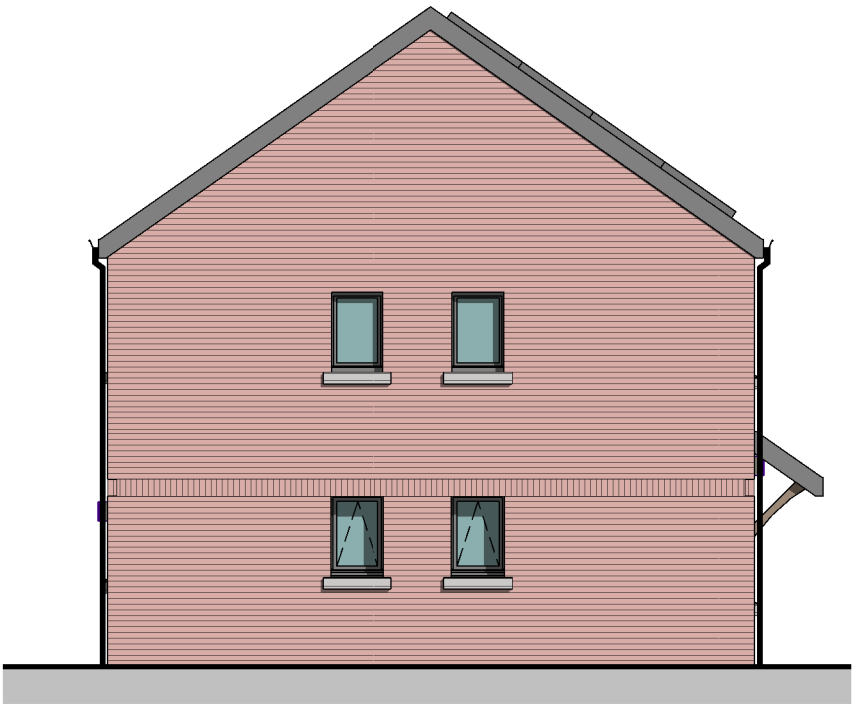

SIDE ELEVATION

1 : 100

Area Schedule (GIA)	
GROUND FLOOR	41.7 m ²
FIRST FLOOR	41.5 m ²

83.2 m²

PLOTS - 2,7,10,11,16,18,25,30,34,46

REV	DESCRIPTION	DATE	BY

THIS DRAWING IS THE COPYRIGHT OF AINSLEY GOMMON ARCHITECTS. DO NOT SCALE FROM THIS DRAWING. WORK TO FIGURED DIMENSIONS ONLY. CHECK ALL DIMENSIONS ON SITE. ANY DISCREPANCIES TO BE NOTIFIED TO THE ARCHITECT. ELEMENTS OF STRUCTURE SHOWN ARE INDICATIVE AND FOR GUIDANCE. FINAL DESIGN TO BE AS STRUCTURAL ENGINEERS DETAILS AND SPECIFICATION.

PROJECT
BERSE RD, WREXHAM
for ADRA

DRAWING TITLE
4P2B HOUSE PLANS &
ELEVATIONS

SCALE	@A3	DATE	DRAWN	CHECKED
	1 : 100	09/11/22	OR	SV

DRAWING STATUS
PRELIMINARY

JOB No	DRAWING No	REVISION
-	102	


AG | **A** AINSLEY GOMMON ARCHITECTS

THE OLD POLICE STATION, 15 GLYNNE WAY, HAWARDEN, CH5 3NS
Tel: 01244 537 100 | wales@agarchitects.co.uk | www.agarchitects.co.uk

Ainsley Gomon Architects Ltd., Registered in England & Wales No. 4187948
Registered Office: 1 Price Street, Hamilton Square, Birkenhead CH41 6JN

PRINTED: 03/01/2023 09:23:38

A3

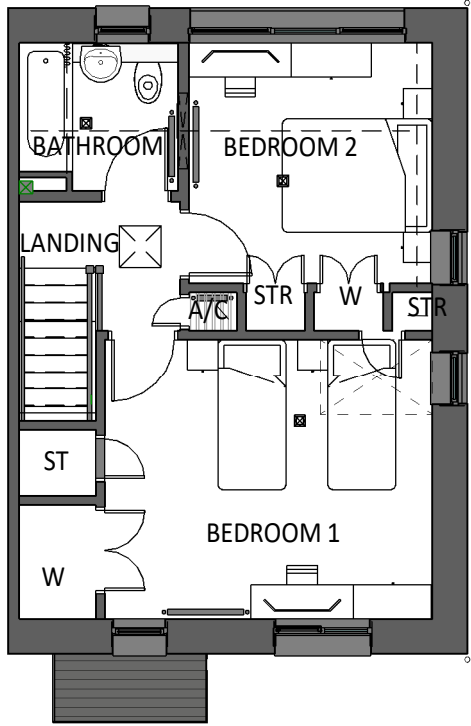

- MATERIAL KEY
- SLATE ROOF/CONCRETE TILE
 - BRICK
 - GREY ARTSTONE SURROUND/CILLS TO WINDOWS
 - WINDOWS AND DOORS - UPVC GRAPHITE
 - FACIAS, SOFFITS AND RWG'S - UPVC

FIRST FLOOR PLAN

SCALE: 1 : 100



FRONT ELEVATION


SCALE: 1 : 100

BACK ELEVATION

SCALE: 1 : 100


Area Schedule (GIA)	
GROUND FLOOR	41.7m ²
FIRST FLOOR	41.5m ²
83.2m ²	

PLOTS 8,12,13,19,28,31,32

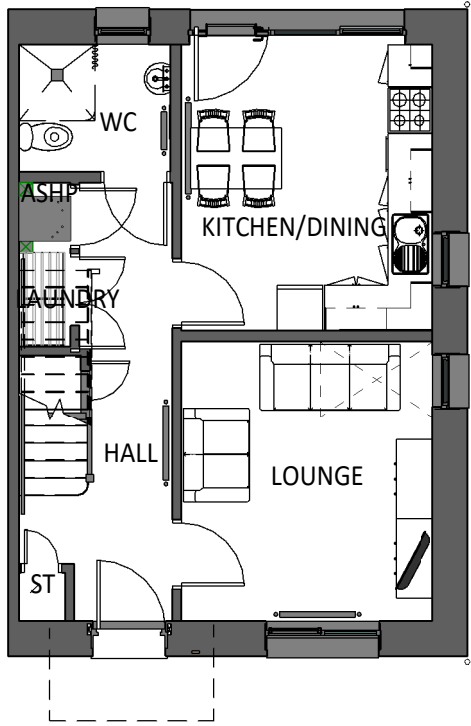

GROUND FLOOR PLAN

SCALE: 1 : 100

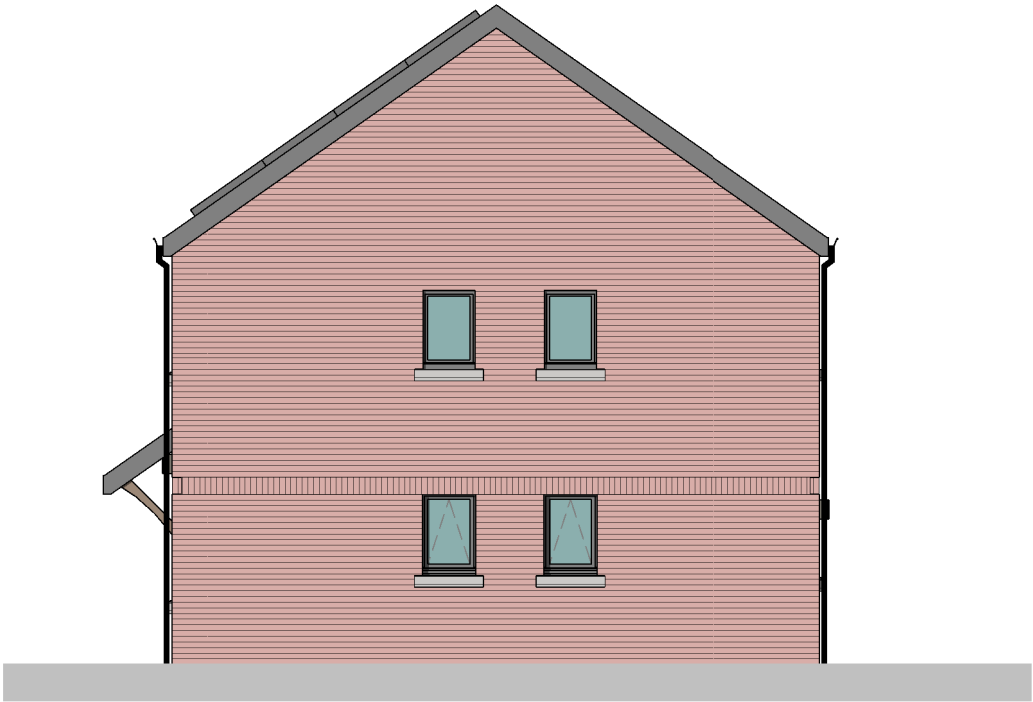

SIDE ELEVATION

SCALE: 1 : 100

REV	DESCRIPTION	DATE	BY

THIS DRAWING IS THE COPYRIGHT OF AINSLEY GOMMON ARCHITECTS. CHECK ALL DIMENSIONS ON SITE. DISCREPANCIES TO BE NOTIFIED TO ARCHITECT. ELEMENTS OF STRUCTURE SHOWN ARE INDICATIVE AND FOR GUIDANCE. FINAL DESIGN TO BE AS STRUCTURAL ENGINEERS DETAILS AND SPECIFICATION. DO NOT SCALE FROM THIS DRAWING. WORK TO FIGURED DIMENSIONS ONLY.

PROJECT
BERSE RD, WREXHAM
for ADRA

DRAWING TITLE
4P2B HOUSE PLANS &
ELEVATIONS (HANDED)

SCALE	DATE	DRAWN	CHECKED
As @A3	13/12/22	OR	SV
-indicated- DRAWING STATUS			
PRELIMINARY			
JOB No	DRAWING No	REVISION	
C0000	103		


AG | **A** AINSLEY GOMMON ARCHITECTS
THE OLD POLICE STATION, 15 GLYNNE WAY, HAWARDEN, CH5 3NS
Tel: 01244 537 100 | wales@agarchitects.co.uk | www.agarchitects.co.uk
Ainsley Gomon Architects Ltd. Registered in England & Wales No. 4187948
Registered Office: 1 Price Street, Hamilton Square, Birkenhead CH41 6JN

PRINTED: 03/01/2023 09:26:23

A3


FIRST FLOOR PLAN

1 : 100

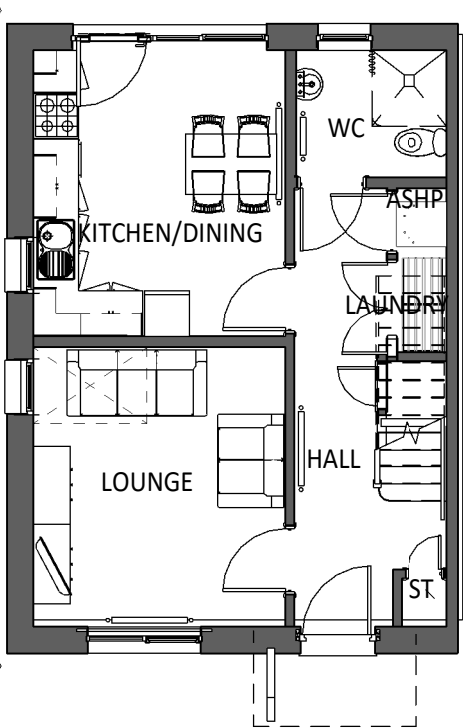

GROUND FLOOR PLAN

1 : 100

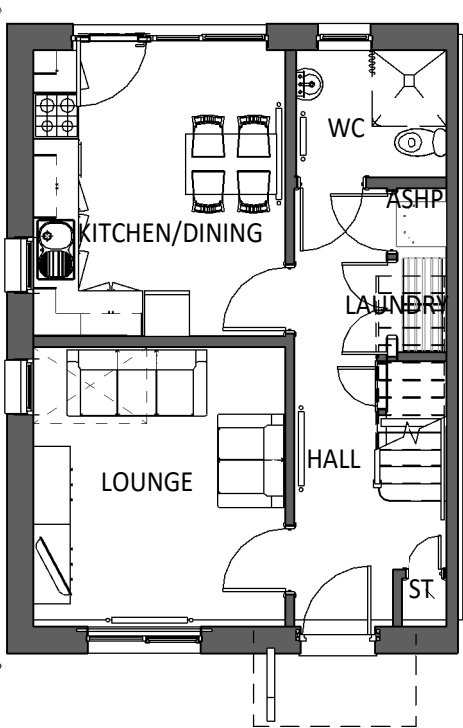

- MATERIAL KEY
- SLATE ROOF/CONCRETE TILE
 - OFF-WHITE RENDER
 - GREY ARTSTONE SURROUND/CILLS TO WINDOWS
 - WINDOWS AND DOORS - UPVC GRAPHITE
 - FACIAS, SOFFITS AND RWG'S - UPVC




FRONT ELEVATION

1 : 100

REAR ELEVATION

1 : 100

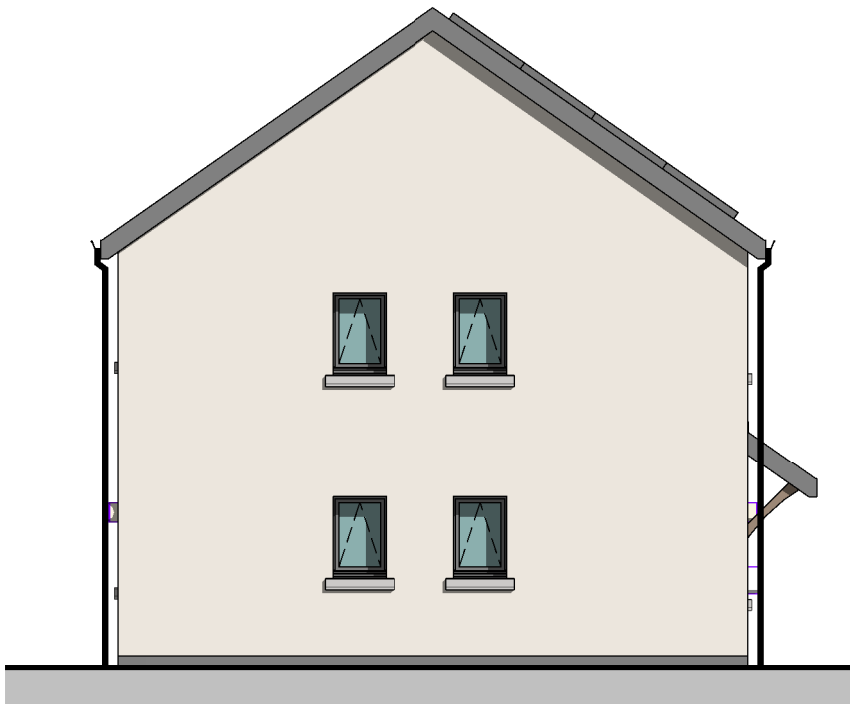

SIDE ELEVATION

1 : 100

Area Schedule (GIA)	
GROUND FLOOR	41.7 m ²
FIRST FLOOR	41.5 m ²
83.2 m ²	

PLOT 26

--	--	--	--

REV	DESCRIPTION	DATE	BY
-----	-------------	------	----

THIS DRAWING IS THE COPYRIGHT OF AINSLEY GOMMON ARCHITECTS. DO NOT SCALE FROM THIS DRAWING. WORK TO FIGURED DIMENSIONS ONLY. CHECK ALL DIMENSIONS ON SITE. ANY DISCREPANCIES TO BE NOTIFIED TO THE ARCHITECT. ELEMENTS OF STRUCTURE SHOWN ARE INDICATIVE AND FOR GUIDANCE. FINAL DESIGN TO BE AS STRUCTURAL ENGINEERS DETAILS AND SPECIFICATION.

PROJECT
BERSE RD, WREXHAM
for ADRA

DRAWING TITLE
4P2B HOUSE PLANS &
ELEVATIONS (RENDER)

SCALE	@A3	DATE	DRAWN	CHECKED
	1 : 100	29/11/22	OR	SV

DRAWING STATUS	PRELIMINARY
----------------	-------------

JOB No	DRAWING No	REVISION
-	104	


AG | **A** AINSLEY GOMMON ARCHITECTS

THE OLD POLICE STATION, 15 GLYNNE WAY, HAWARDEN, CH5 3NS
Tel: 01244 537 100 | wales@agarchitects.co.uk | www.agarchitects.co.uk

Ainsley Gomon Architects Ltd. Registered in England & Wales No. 4187948
Registered Office: 1 Price Street, Hamilton Square, Birkenhead CH41 6JN


PRINTED: 03/01/2023 09:24:15

A3

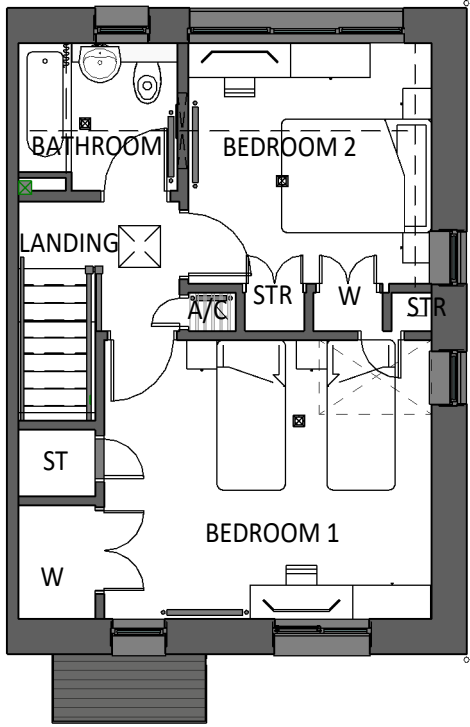

- MATERIAL KEY
- SLATE ROOF/CONCRETE TILE
 - OFF-WHITE RENDER
 - GREY ARTSTONE SURROUND/CILLS TO WINDOWS
 - WINDOWS AND DOORS - UPVC GRAPHITE
 - FACIAS, SOFFITS AND RWG'S - UPVC

FIRST FLOOR PLAN
SCALE: 1 : 100

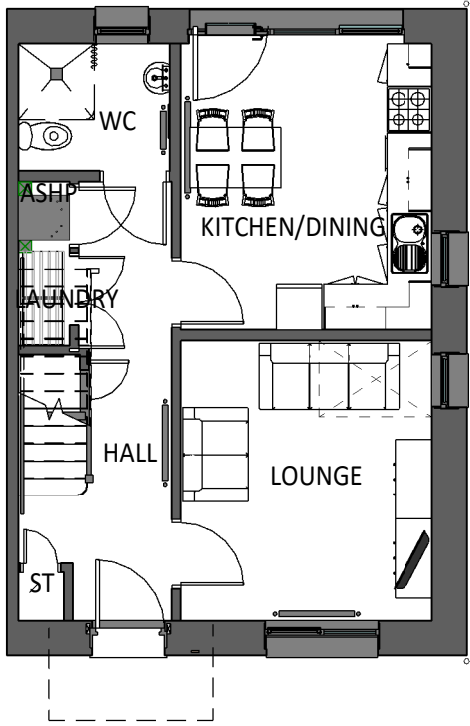


GROUND FLOOR PLAN
SCALE: 1 : 100



FRONT ELEVATION
SCALE: 1 : 100

BACK ELEVATION
SCALE: 1 : 100

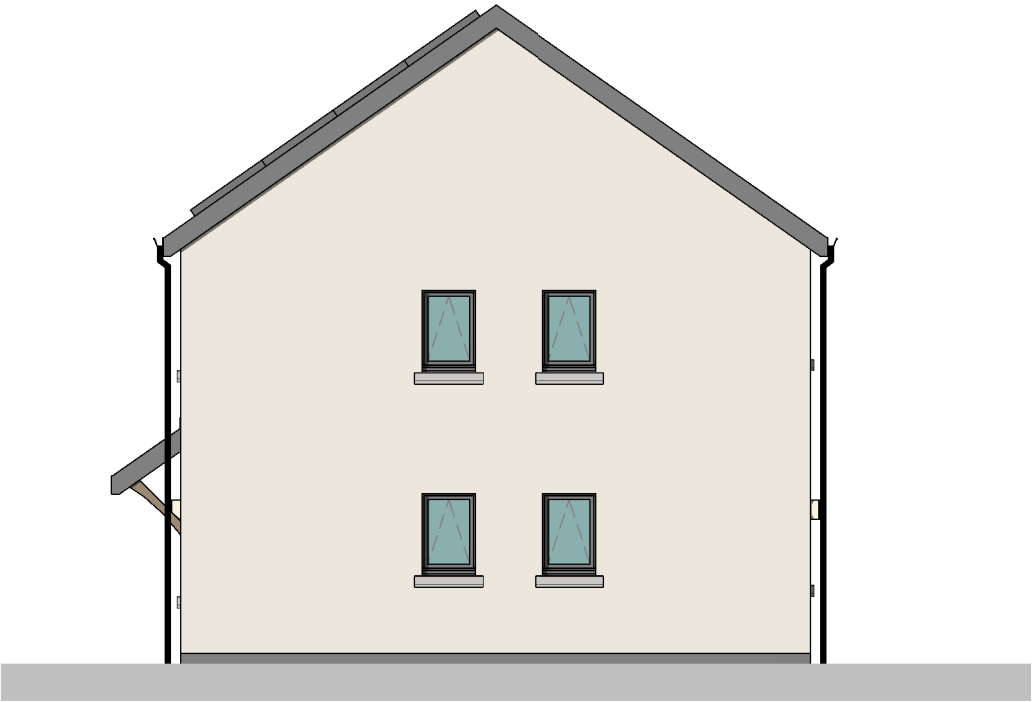

SIDE ELEVATION
SCALE: 1 : 100

Area Schedule (GIA)	
GROUND FLOOR	41.7m ²
FIRST FLOOR	41.5m ²
83.2m ²	

PLOT 27

REV	DESCRIPTION	DATE	BY

THIS DRAWING IS THE COPYRIGHT OF AINSLEY GOMMON ARCHITECTS. CHECK ALL DIMENSIONS ON SITE. DISCREPANCIES TO BE NOTIFIED TO ARCHITECT. ELEMENTS OF STRUCTURE SHOWN ARE INDICATIVE AND FOR GUIDANCE. FINAL DESIGN TO BE AS STRUCTURAL ENGINEERS DETAILS AND SPECIFICATION. DO NOT SCALE FROM THIS DRAWING. WORK TO FIGURED DIMENSIONS ONLY.

PROJECT
BERSE RD, WREXHAM
for ADRA

DRAWING TITLE
4P2B HOUSE PLANS &
ELEVATIONS (RENDER
HANDED)

SCALE	DATE	DRAWN	CHECKED
As @A3	13/12/22	OR	SV
-indicated- DRAWING STATUS PRELIMINARY			

JOB No	DRAWING No	REVISION
C0000	105	

AG | **A** AINSLEY GOMMON ARCHITECTS
THE OLD POLICE STATION, 15 GLYNNE WAY, HAWARDEN, CH5 3NS
Tel: 01244 537 100 | wales@agarchitects.co.uk | www.agarchitects.co.uk
Ainsley Gomon Architects Ltd. Registered in England & Wales No. 4187948
Registered Office: 1 Price Street, Hamilton Square, Birkenhead CH41 6JN

PRINTED: 03/01/2023 09:26:50

A3

PLOT 22

Area Schedule (GIA)	
GROUND FLOOR	41.7 m ²
FIRST FLOOR	41.5 m ²

MATERIAL KEY 83.2 m²

 SLATE ROOF/CONCRETE TILE

 BRICK

 GREY ARTSTONE SURROUND/CILLS TO WINDOWS

WINDOWS AND DOORS - UPVC GRAPHITE

FACIAS, SOFFITS AND RWG'S - UPVC

[illegible]

REV	DESCRIPTION	DATE	BY
-----	-------------	------	----

THIS DRAWING IS THE COPYRIGHT OF AINSLEY GOMMON ARCHITECTS. DO NOT SCALE FROM THIS DRAWING. WORK TO FIGURED DIMENSIONS ONLY. CHECK ALL DIMENSIONS ON SITE. ANY DISCREPANCIES TO BE NOTIFIED TO THE ARCHITECT. ELEMENTS OF STRUCTURE SHOWN ARE INDICATIVE AND FOR GUIDANCE. FINAL DESIGN TO BE AS STRUCTURAL ENGINEERS DETAILS AND SPECIFICATION.

PROJECT
BERSE RD, WREXHAM
for ADRA

DRAWING TITLE
4P3B HOUSE PLANS &
ELEVATIONS (MID
TERRACE)

SCALE	@A3	DATE	DRAWN	CHECKED
1 : 100		15/12/22	OR	SV

DRAWING
STATUS

PRELIMINARY


JOB No	DRAWING No	REVISION
-	106	



1 PRICE STREET, HAMILTON SQUARE, BIRKENHEAD, MERSEYSIDE, CH41 6JN
Tel: 0151 647 5511 | birkenhead@agarchitects.co.uk | www.agarchitects.co.uk


PRINTED: 03/01/2023 09:24:58

A3

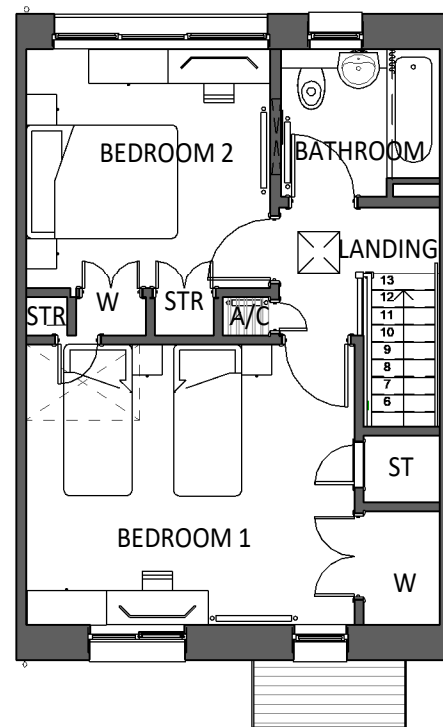

FIRST FLOOR PLAN

1 : 100

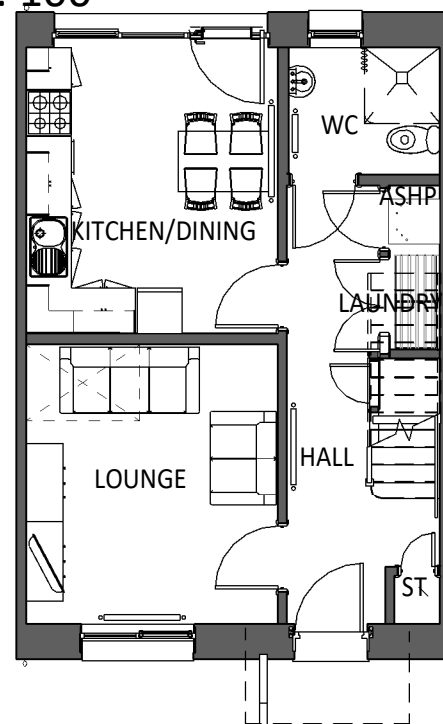

GROUND FLOOR PLAN

1 : 100




FRONT ELEVATION

1 : 100



BACK ELEVATION


1 : 100

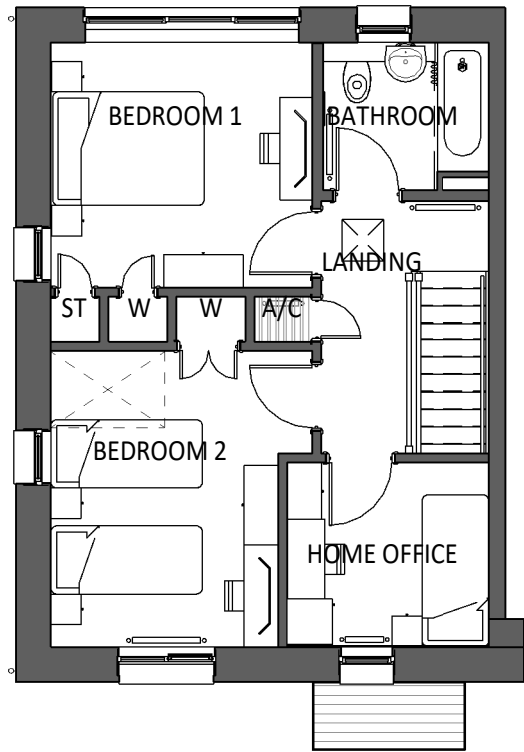


- MATERIAL KEY
- SLATE ROOF/CONCRETE TILE
 - MASONRY - BRICK
 - GREY ARTSTONE SURROUND/CILLS TO WINDOWS
 - WINDOWS AND DOORS - UPVC GRAPHITE
 - FACIAS, SOFFITS AND RWG'S - UPVC



FRONT ELEVATION 1 : 100 REAR ELEVATION 1 : 100

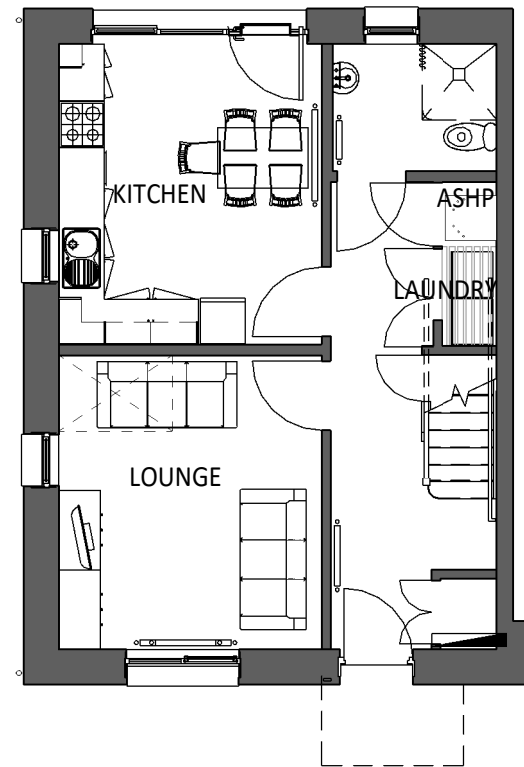

GROUND FLOOR PLAN 1 : 100

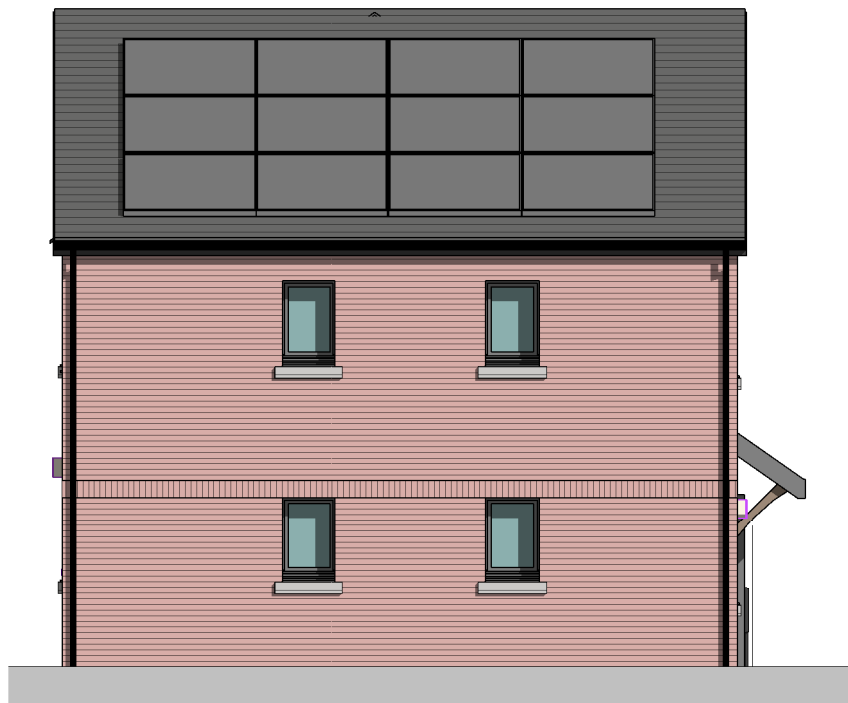

GABLE ELEVATION 1 : 100

Area Schedule (GIA)	
GROUND FLOOR	46.40 m ²
FIRST FLOOR	46.40 m ²
92.80 m ²	

PLOT 17

--	--	--	--

REV	DESCRIPTION	DATE	BY
-----	-------------	------	----

THIS DRAWING IS THE COPYRIGHT OF AINSLEY GOMMON ARCHITECTS. DO NOT SCALE FROM THIS DRAWING. WORK TO FIGURED DIMENSIONS ONLY. CHECK ALL DIMENSIONS ON SITE. ANY DISCREPANCIES TO BE NOTIFIED TO THE ARCHITECT. ELEMENTS OF STRUCTURE SHOWN ARE INDICATIVE AND FOR GUIDANCE. FINAL DESIGN TO BE AS STRUCTURAL ENGINEERS DETAILS AND SPECIFICATION.

PROJECT
BERSE RD, WREXHAM
for ADRA

DRAWING TITLE
5P3B HOUSE PLANS &
ELEVATIONS

SCALE	@A3	DATE	DRAWN	CHECKED
	1 : 100	09/11/22	OR	SV

DRAWING STATUS	PRELIMINARY
----------------	-------------

JOB No	DRAWING No	REVISION
-	107	


AG | **A** AINSLEY GOMMON ARCHITECTS

THE OLD POLICE STATION, 15 GLYNNE WAY, HAWARDEN, CH5 3NS
Tel: 01244 537 100 | wales@agarchitects.co.uk | www.agarchitects.co.uk

Ainsley Gomon Architects Ltd. Registered in England & Wales No. 4187948
Registered Office: 1 Price Street, Hamilton Square, Birkenhead CH41 6JN

PRINTED: 03/01/2023 09:32:08

A3

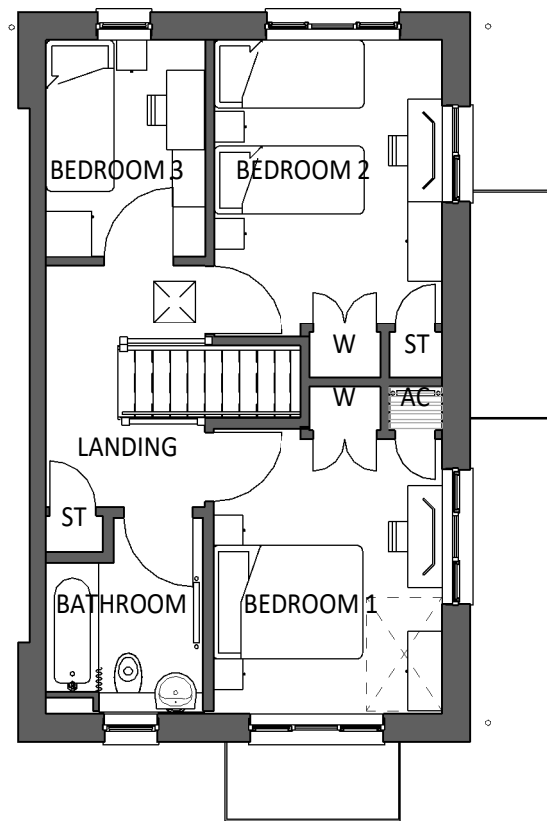

FIRST FLOOR PLAN




REAR GABLE

FRONT GABLE

Areas	
GROUND FLOOR	46.6 m ²
FIRST FLOOR	46.6 m ²
93.1 m ²	

PLOTS 14,20,29,33,45

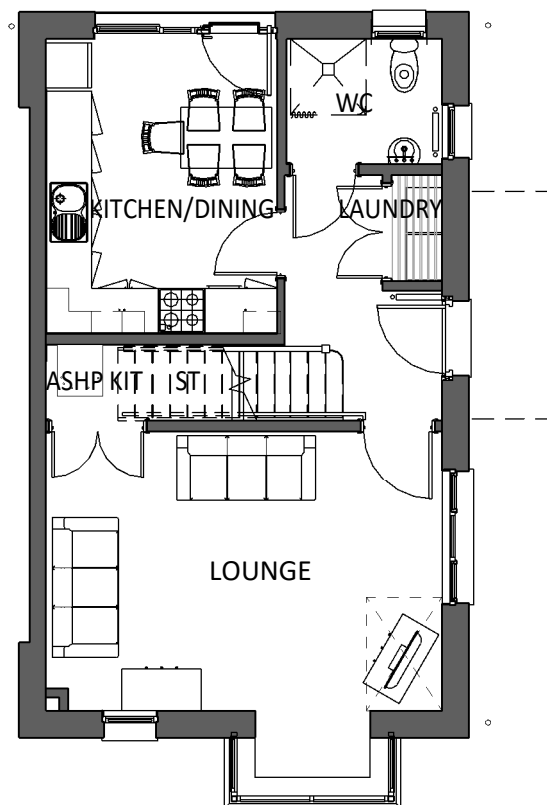

GROUND FLOOR PLAN

MATERIAL KEY
- TO LOCAL AUTHORITY APPROVAL

- SLATE ROOF
- BRICK
- OFF WHITE RENDER
- ANTHRACITE RENDER FEATURE BAND
- WINDOWS AND DOORS - UPVC GRAPHITE
- FACIAS, SOFFITS AND RWG'S - BLACK OR GREY UPVC



SIDE ELEVATION

REV	DESCRIPTION	DATE	BY

THIS DRAWING IS THE COPYRIGHT OF AINSLEY GOMMON ARCHITECTS. CHECK ALL DIMENSIONS ON SITE. DISCREPANCIES TO BE NOTIFIED TO ARCHITECT. ELEMENTS OF STRUCTURE SHOWN ARE INDICATIVE AND FOR GUIDANCE. FINAL DESIGN TO BE AS STRUCTURAL ENGINEERS DETAILS AND SPECIFICATION.

PROJECT
BERSE RD, WREXHAM
for ADRA

DRAWING TITLE
5P3B SIDE ENTRY PLANS
AND ELEVATIONS (FRONT
BAY)

SCALE 1:100 @A3 | DATE 09/11/22 | DRAWN OR | CHECKED SV

DRAWING STATUS
PLANNING

JOB No - | DRAWING No 108 | REVISION


AG | **A** AINSLEY GOMMON ARCHITECTS

THE OLD POLICE STATION, 15 GLYNNE WAY, HAWARDEN, CH5 3NS
Tel: 01244 537 100 | wales@agarchitects.co.uk | www.agarchitects.co.uk

Ainsley Gommon Architects Ltd. Registered in England & Wales No. 4187948
Registered Office: 1 Price Street, Hamilton Square, Birkenhead CH41 6JN


PRINTED: 03/01/2023 09:34:40

A3

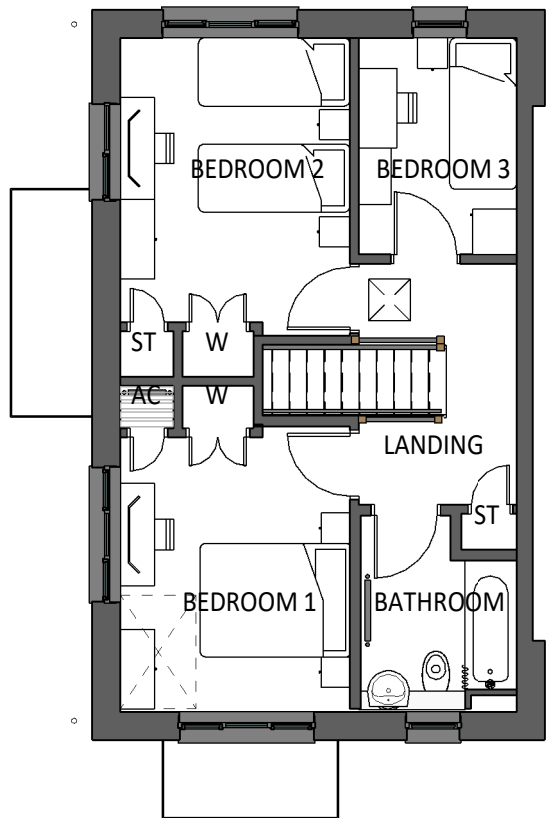

FIRST FLOOR PLAN

SCALE: 1 : 100

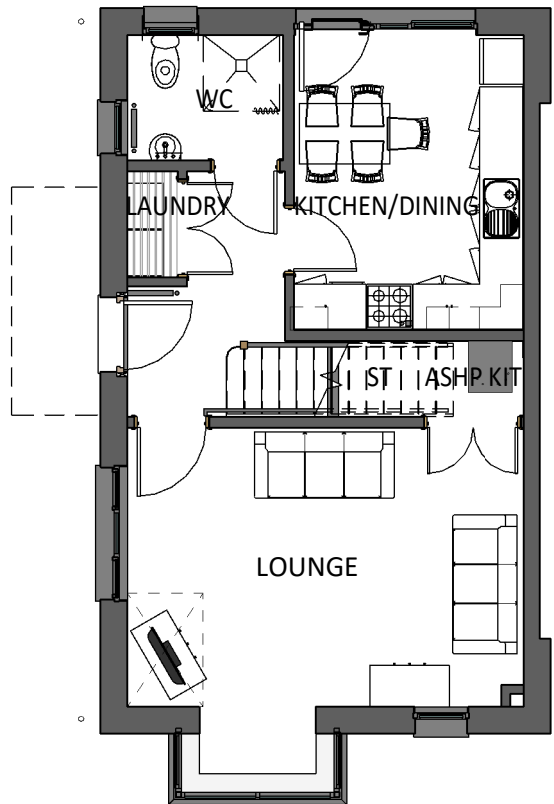

GROUND FLOOR PLAN

SCALE: 1 : 100


MATERIAL KEY

- SLATE ROOF/CONCRETE TILE
- BRICK
- GREY ARTSTONE SURROUND/CILLS TO WINDOWS
- WINDOWS AND DOORS - UPVC GRAPHITE
- FACIAS, SOFFITS AND RWG'S - UPVC



REAR GABLE

SCALE: 1 : 100

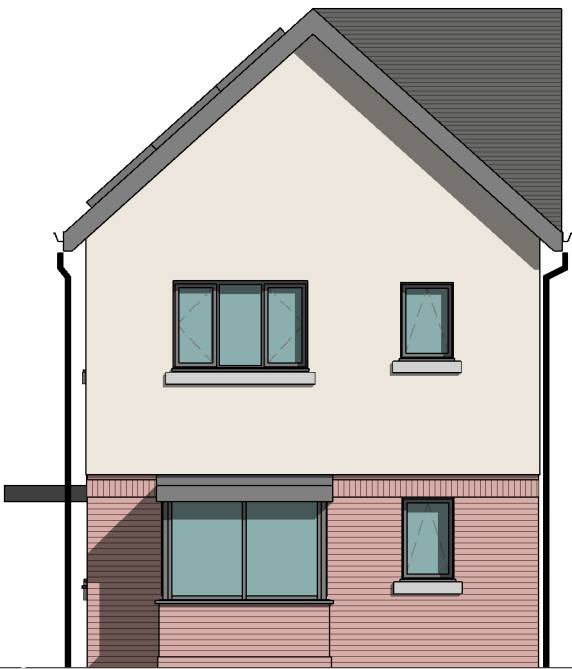

FRONT GABLE

SCALE: 1 : 100



SIDE ELEVATION

SCALE: 1 : 100

Area Schedule (GIA)	
GROUND FLOOR	46.6m ²
FIRST FLOOR	46.6m ²
93.1m ²	

PLOT 21,24,35


REV	DESCRIPTION	DATE	BY

THIS DRAWING IS THE COPYRIGHT OF AINSLEY GOMMON ARCHITECTS. CHECK ALL DIMENSIONS ON SITE. DISCREPANCIES TO BE NOTIFIED TO ARCHITECT. ELEMENTS OF STRUCTURE SHOWN ARE INDICATIVE AND FOR GUIDANCE. FINAL DESIGN TO BE AS STRUCTURAL ENGINEERS DETAILS AND SPECIFICATION. DO NOT SCALE FROM THIS DRAWING. WORK TO FIGURED DIMENSIONS ONLY.

PROJECT
BERSE RD, WREXHAM
for ADRA


DRAWING TITLE
5P3B SIDE ENTRY (FRONT
BAY HANDED)

SCALE	DATE	DRAWN	CHECKED
As @A3	12/12/22	OR	SV
indicated DRAWING STATUS	PRELIMINARY		
JOB No	DRAWING No	REVISION	
C0000	109		

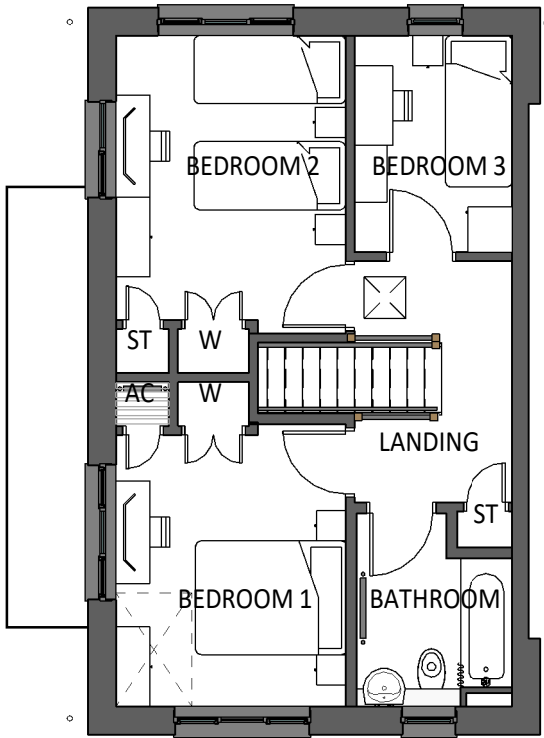

FIRST FLOOR PLAN

SCALE: 1 : 100

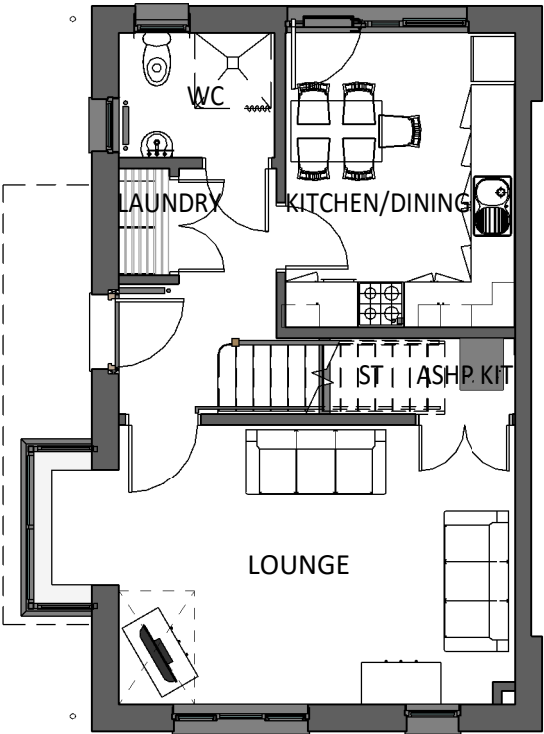

GROUND FLOOR PLAN

SCALE: 1 : 100

MATERIAL KEY

- SLATE ROOF/CONCRETE TILE
- BRICK
- GREY ARTSTONE SURROUND/CILLS TO WINDOWS
- WINDOWS AND DOORS - UPVC GRAPHITE
- FACIAS, SOFFITS AND RWG'S - UPVC



REAR GABLE

SCALE: 1 : 100



FRONT GABLE

SCALE: 1 : 100



SIDE ELEVATION

SCALE: 1 : 100

Area Schedule (GIA)	
GROUND FLOOR	46.6m ²
FIRST FLOOR	46.6m ²
93.1m ²	

PLOT 15,21,47

REV	DESCRIPTION	DATE	BY

THIS DRAWING IS THE COPYRIGHT OF AINSLEY GOMMON ARCHITECTS. CHECK ALL DIMENSIONS ON SITE. DISCREPANCIES TO BE NOTIFIED TO ARCHITECT. ELEMENTS OF STRUCTURE SHOWN ARE INDICATIVE AND FOR GUIDANCE. FINAL DESIGN TO BE AS STRUCTURAL ENGINEERS DETAILS AND SPECIFICATION. DO NOT SCALE FROM THIS DRAWING. WORK TO FIGURED DIMENSIONS ONLY.

PROJECT
BERSE RD, WREXHAM
for ADRA

DRAWING TITLE
5P3B SIDE ENTRY (SIDE BAY)

SCALE	DATE	DRAWN	CHECKED
As @A3	13/12/22	OR	SV
indicated DRAWING STATUS	PRELIMINARY		
JOB No	DRAWING No	REVISION	
C0000	110		

AG

A


AINSLEY
GOMMON
ARCHITECTS

THE OLD POLICE STATION, 15 GLYNNE WAY, HAWARDEN, CH5 3NS
Tel: 01244 537 100 | wales@agarchitects.co.uk | www.agarchitects.co.uk


Ainsley Gomon Architects Ltd. Registered in England & Wales No. 4187948
Registered Office: 1 Price Street, Hamilton Square, Birkenhead CH41 6JN

PRINTED: 03/01/2023 08:36:49

A3

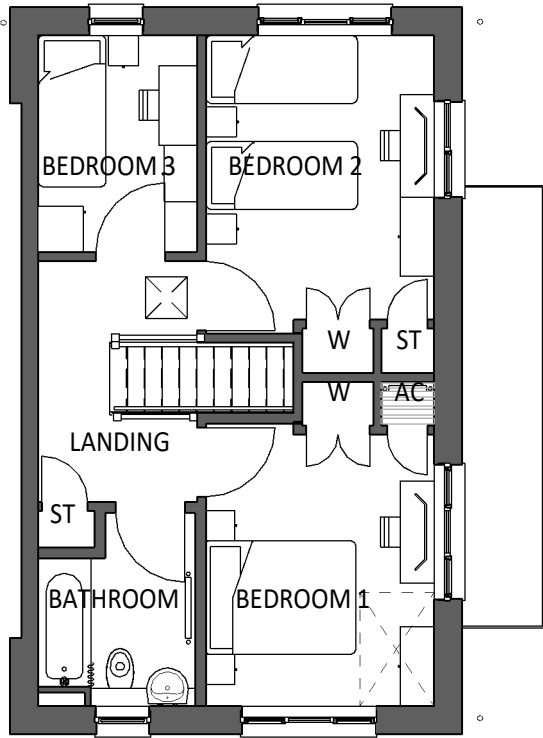

FIRST FLOOR PLAN

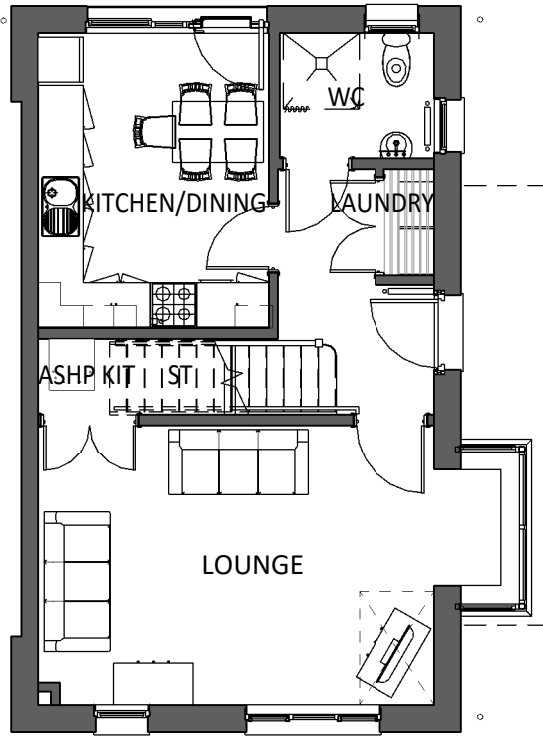

GROUND FLOOR PLAN

- MATERIAL KEY
- TO LOCAL AUTHORITY APPROVAL
- SLATE ROOF
 - BRICK
 - OFF WHITE RENDER
 - ANTHRACITE RENDER FEATURE BAND
 - WINDOWS AND DOORS - UPVC GRAPHITE
 - FACIAS, SOFFITS AND RWG'S - BLACK OR GREY UPVC



REAR GABLE

FRONT GABLE



SIDE ELEVATION SIDE BAY

Areas	
GROUND FLOOR	46.6 m ²
FIRST FLOOR	46.6 m ²
93.1 m ²	

PLOT 23

REV	DESCRIPTION	DATE	BY

THIS DRAWING IS THE COPYRIGHT OF AINSLEY GOMMON ARCHITECTS. CHECK ALL DIMENSIONS ON SITE. DISCREPANCIES TO BE NOTIFIED TO ARCHITECT. ELEMENTS OF STRUCTURE SHOWN ARE INDICATIVE AND FOR GUIDANCE. FINAL DESIGN TO BE AS STRUCTURAL ENGINEERS DETAILS AND SPECIFICATION. DO NOT SCALE FROM THIS DRAWING. WORK TO FIGURED DIMENSIONS ONLY.

PROJECT
BERSE RD, WREXHAM
for ADRA

DRAWING TITLE
5P3B SIDE ENTRY PLANS
ANS ELEVATIONS (SIDE BAY
HANDED)

SCALE	DATE	DRAWN	CHECKED
1 : 100 @A3	11/09/22	OR	SV

DRAWING
STATUS PRELIMINARY

JOB No	DRAWING No	REVISION
-	111	



AG | **A** AINSLEY GOMMON ARCHITECTS

THE OLD POLICE STATION, 15 GLYNNE WAY, HAWARDEN, CH5 3NS
Tel: 01244 537 100 | wales@agarchitects.co.uk | www.agarchitects.co.uk

Ainsley Gommon Architects Ltd. Registered in England & Wales No. 4187948
Registered Office: 1 Price Street, Hamilton Square, Birkenhead CH41 6JN

PRINTED: 03/01/2023 09:35:24

A3

  114.33 m²

THIS DRAWING IS THE COPYRIGHT OF AINSLEY GOMMON ARCHITECTS. DO NOT SCALE FROM THIS DRAWING. WORK TO FIGURED DIMENSIONS ONLY. CHECK ALL DIMENSIONS ON SITE. ANY DISCREPANCIES TO BE NOTIFIED TO THE ARCHITECT. ELEMENTS OF STRUCTURE SHOWN ARE INDICATIVE AND FOR GUIDANCE. FINAL DESIGN TO BE AS STRUCTURAL ENGINEERS DETAILS AND SPECIFICATION.

DRAWING TITLE

7P4B HOUSE FLOOR PLANS

SCALE	@A3	DATE	DRAWN	CHECKED
1:100		09/11/22	OR	SV

JOB No	DRAWING No	REVISION
-	112	



Ainsley Common Architects Ltd. Registered in England & Wales No.4187948
Registered Office: 1 Price Street, Hamilton Square, Birkenhead CH41 6JN


A3




FRONT ELEVATION
1 : 100



REAR ELEVATION
1 : 100

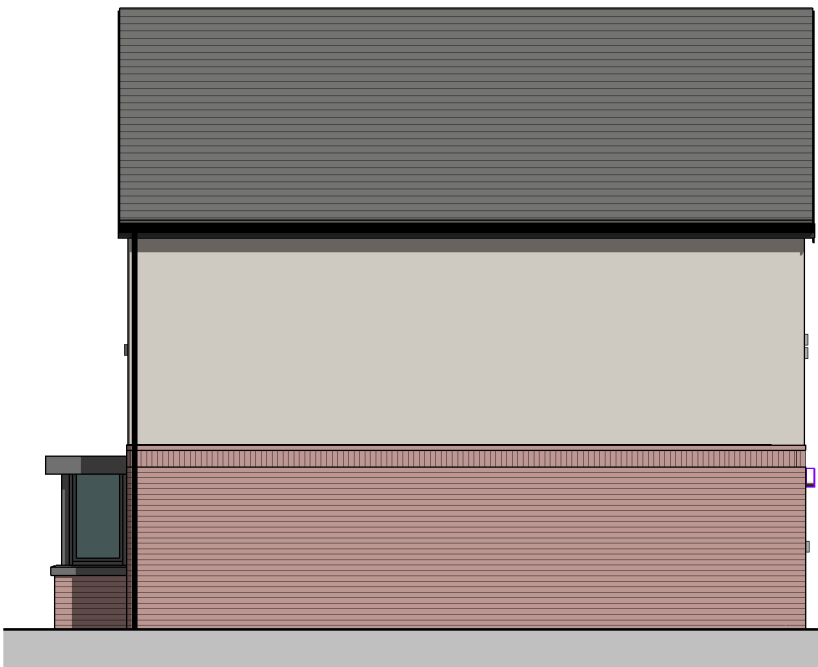

SIDE ELEVATION
1 : 100

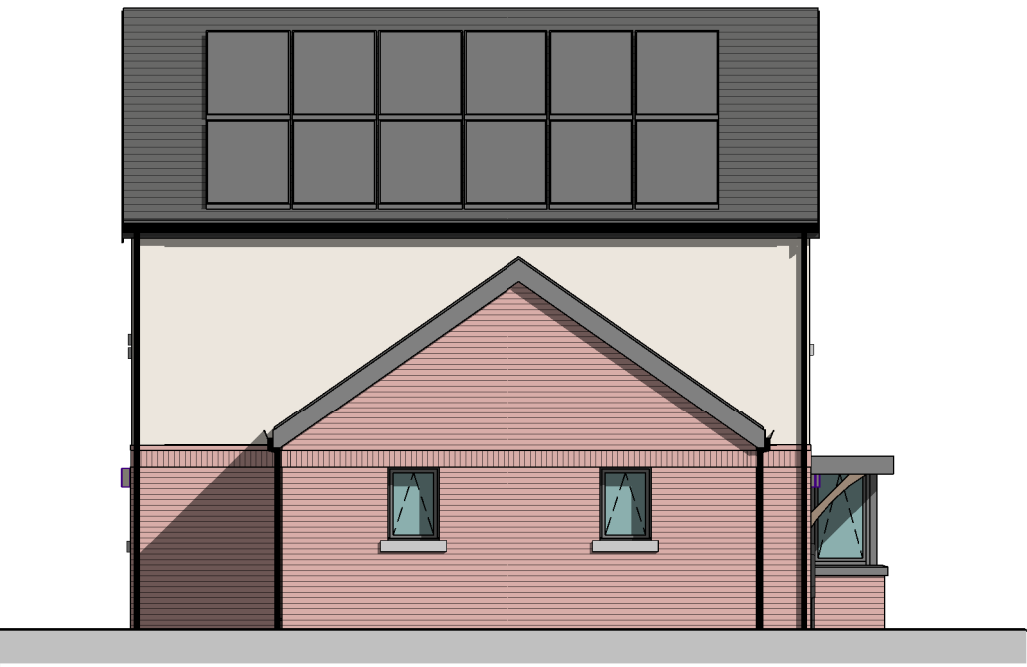

SIDE ELEVATIONa
1 : 100

Areas	
GROUND FLOOR	67.37 m ²
FIRST FLOOR	46.96 m ²
114.33 m ²	

PLOT 44

MATERIAL KEY

- SLATE ROOF/CONCRETE TILE
- MASONRY - BRICK
- RENDER - OFF WHITE
- GREY ARTSTONE SURROUND/CILLS TO WINDOWS
- WINDOWS AND DOORS - UPVC GRAPHITE
- FACIAS, SOFFITS AND RWG'S - UPVC

--	--	--	--

REV	DESCRIPTION	DATE	BY
-----	-------------	------	----

THIS DRAWING IS THE COPYRIGHT OF AINSLEY GOMMON ARCHITECTS. DO NOT SCALE FROM THIS DRAWING. WORK TO FIGURED DIMENSIONS ONLY. CHECK ALL DIMENSIONS ON SITE. ANY DISCREPANCIES TO BE NOTIFIED TO THE ARCHITECT. ELEMENTS OF STRUCTURE SHOWN ARE INDICATIVE AND FOR GUIDANCE. FINAL DESIGN TO BE AS STRUCTURAL ENGINEERS DETAILS AND SPECIFICATION.

PROJECT
BERSE RD, WREXHAM
for ADRA

DRAWING TITLE
7P4B HOUSE ELEVATIONS

SCALE	@A3	DATE	DRAWN	CHECKED
	1 : 100	21/11/22	OR	SV

DRAWING STATUS	PRELIMINARY
----------------	-------------

JOB No	DRAWING No	REVISION
-	113	



1 PRICE STREET, HAMILTON SQUARE, BIRKENHEAD, MERSEYSIDE, CH41 6JN
Tel: 0151 647 5511 | birkenhead@agarchitects.co.uk | www.agarchitects.co.uk


PRINTED: 15/12/2022 10:19:31

A3



Front Elevation
1 : 100

REAR ELEVATION
1 : 100

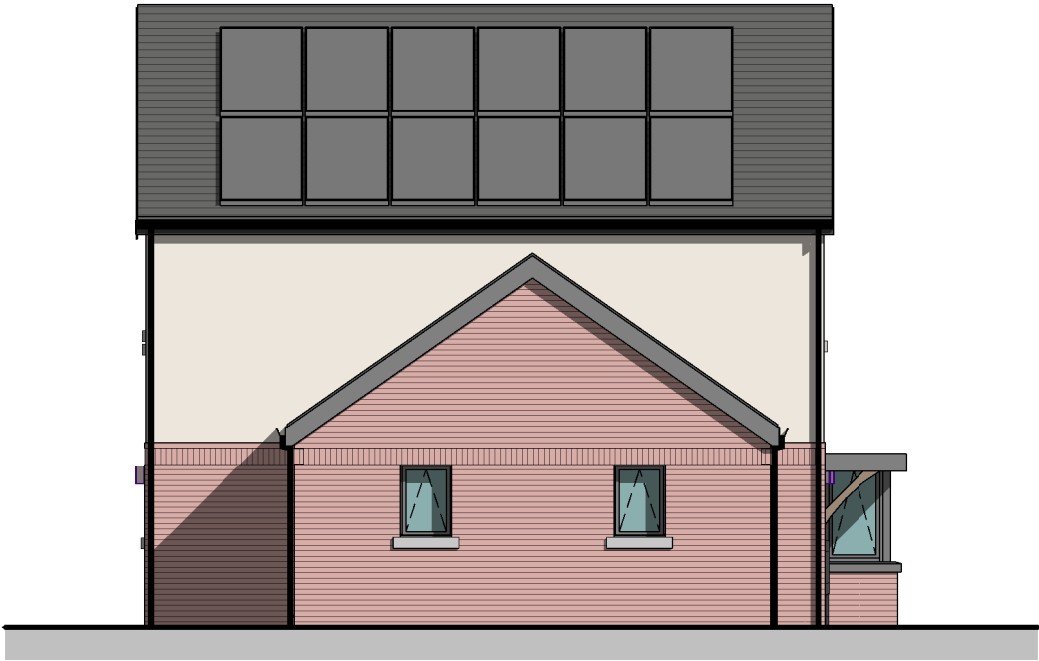

SIDE ELEVATIONa
1 : 100

Areas	
GROUND FLOOR	67.37 m ²
FIRST FLOOR	46.96 m ²
114.33 m ²	

PLOT 9

- MATERIAL KEY
- SLATE ROOF/CONCRETE TILE
 - MASONRY - BRICK
 - RENDER - OFF WHITE
 - GREY ARTSTONE SURROUND/CILLS TO WINDOWS
 - WINDOWS AND DOORS - UPVC GRAPHITE
 - FACIAS, SOFFITS AND RWG'S - UPVC

--	--	--	--

REV	DESCRIPTION	DATE	BY
-----	-------------	------	----

THIS DRAWING IS THE COPYRIGHT OF AINSLEY GOMMON ARCHITECTS. DO NOT SCALE FROM THIS DRAWING. WORK TO FIGURED DIMENSIONS ONLY. CHECK ALL DIMENSIONS ON SITE. ANY DISCREPANCIES TO BE NOTIFIED TO THE ARCHITECT. ELEMENTS OF STRUCTURE SHOWN ARE INDICATIVE AND FOR GUIDANCE. FINAL DESIGN TO BE AS STRUCTURAL ENGINEERS DETAILS AND SPECIFICATION.

PROJECT
BERSE RD, WREXHAM
for ADRA

DRAWING TITLE
7P4B HOUSE ELEVATIONS
(PLOT 9)

SCALE	@A3	DATE	DRAWN	CHECKED
	1 : 100	09/11/22	OR	SV

DRAWING STATUS	PRELIMINARY
----------------	-------------

JOB No	DRAWING No	REVISION
-	114	



THE OLD POLICE STATION, 15 GLYNNE WAY, HAWARDEN, CH5 3NS
Tel: 01244 537 100 | wales@agarchitects.co.uk | www.agarchitects.co.uk
Ainsley Gomon Architects Ltd. Registered in England & Wales No.4187948
Registered Office: 1 Price Street, Hamilton Square, Birkenhead CH41 6JN

PRINTED: 15/12/2022 10:19:04

A3