


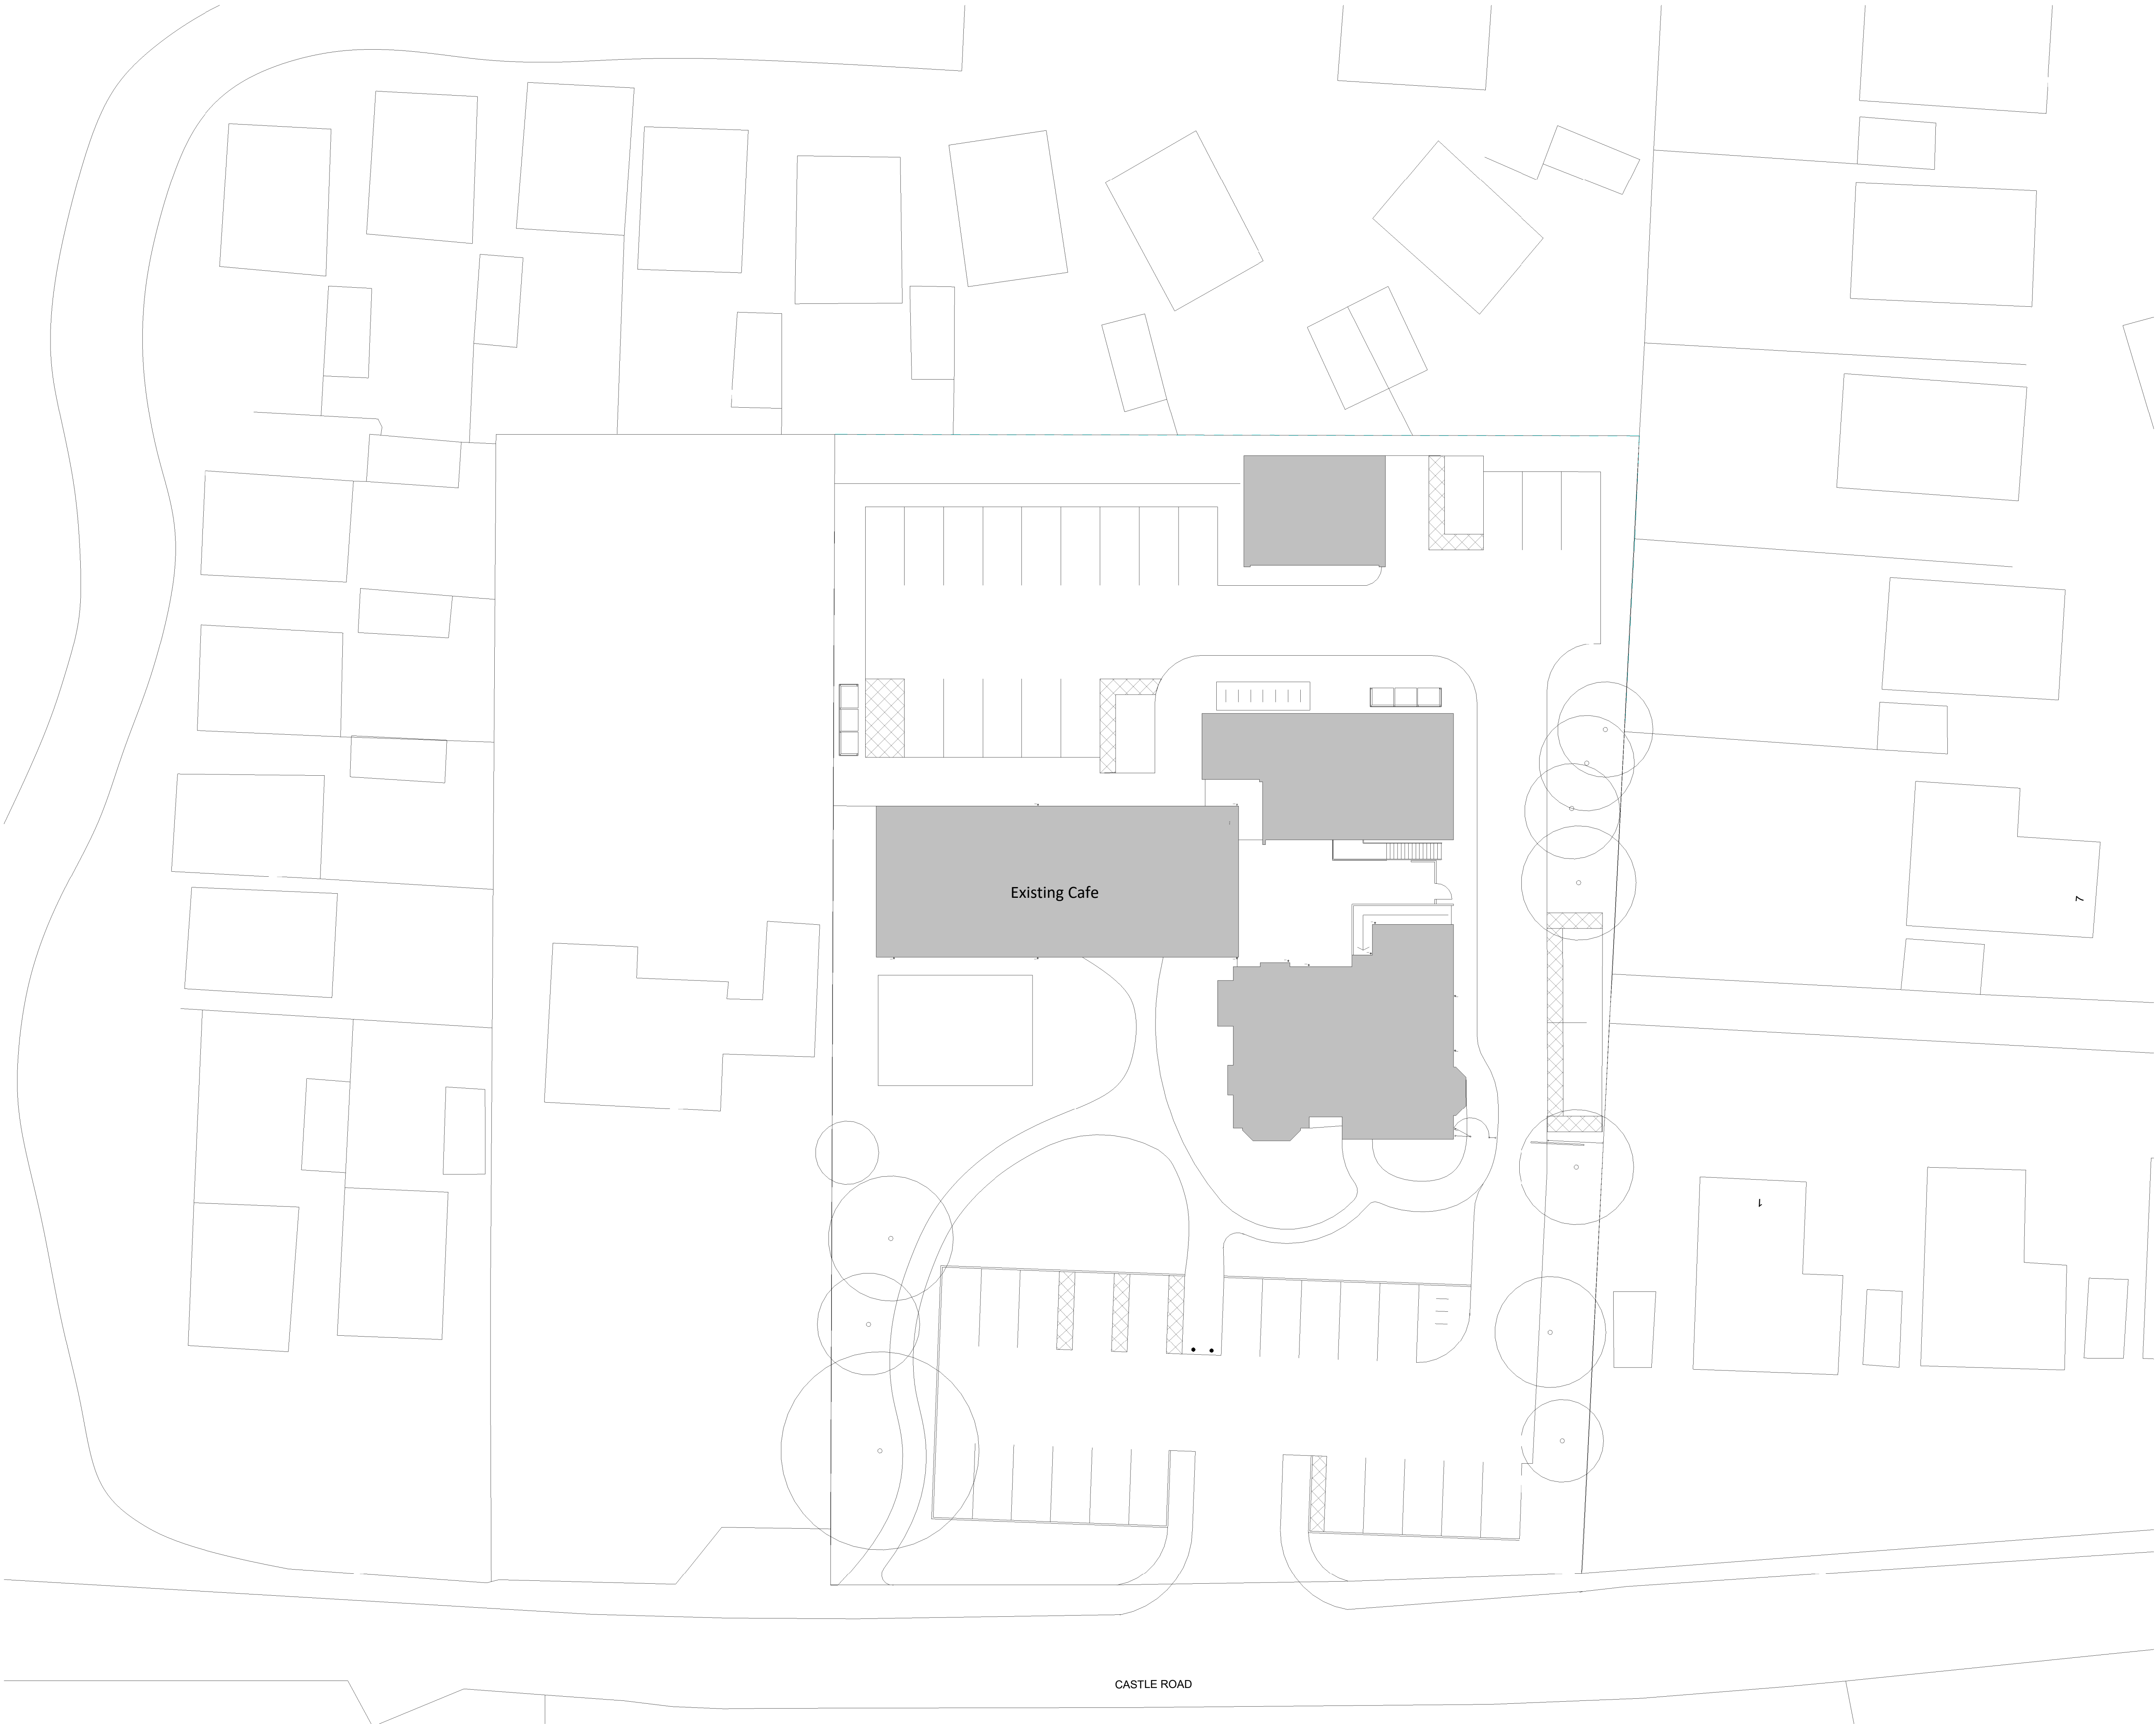

Existing Site Plan
1 : 200

- General Notes
1. Contractor to verify all dimensions and check level datums on site
 2. All of the designs are the sole property of TACP Architects Ltd and may not be used without their written agreement
 3. All prints, specifications and their copyright are the property of TACP Architects Ltd
 4. Do not scale off drawings
 5. All dimensions shall be checked on site before commencement of shop drawings, manufacture and all discrepancies must be reported to TACP Architects Ltd

Revisions				
Rev	Date	Description	By	Check
P1	22/11/22	Submit to planning	AKT	MG

Consultants

Client
Glyn Wylfa Development
Trust, Castle Road, Chirk

Project Title
Glyn Wylfa Kitchen Extension

Drawing Title
Existing Site Plan

Scale	Date	Drawn By	Checked By	Office
1 : 200@A1	22/11/22	AKT	MG	Wrexham

Job Number	Project•Originator•Zone•Level•Type•Role•Number	Revision
21079	GWK -TACP- EB- ST- DR- A-000	P1

TACP Architects Ltd
Pembroke House
Ellice Way, Wrexham Technology Park,
Wrexham, LL13 7YT
01978 291161

admin@tacparchitects.co.uk
www.tacparchitects.co.uk

Architecture • Interior Design • Healthcare Planning • Conservation • Masterplanning • Sustainable Design

