

d2


5676

architects

Romney, Marford

- GENERAL NOTE:**
1. UNDER NO CIRCUMSTANCES SHOULD DIMENSIONS BE SCALED FROM THIS DRAWING 'IF IN DOUBT ASK'.
 2. THE DRAWINGS ARE TO BE READ IN CONJUNCTION WITH ALL OTHER RELEVANT DRAWINGS/SPECIFICATION. ANY DISCREPANCIES, ERRORS OR OMISSIONS TO BE BROUGHT TO THE ATTENTION OF 'd2 architects'.
 3. ALL DIMENSIONS ARE TO BE CHECKED PRIOR TO COMMENCEMENT.
 4. THIS DRAWING IS THE PROPERTY OF 'd2 architects' AND MUST NOT BE COPIED OR REPRODUCED EITHER IN WHOLE OR IN PART WITHOUT WRITTEN PERMISSION.

Rev:	Description:	Date:
X	Planning Issue	17.12.18

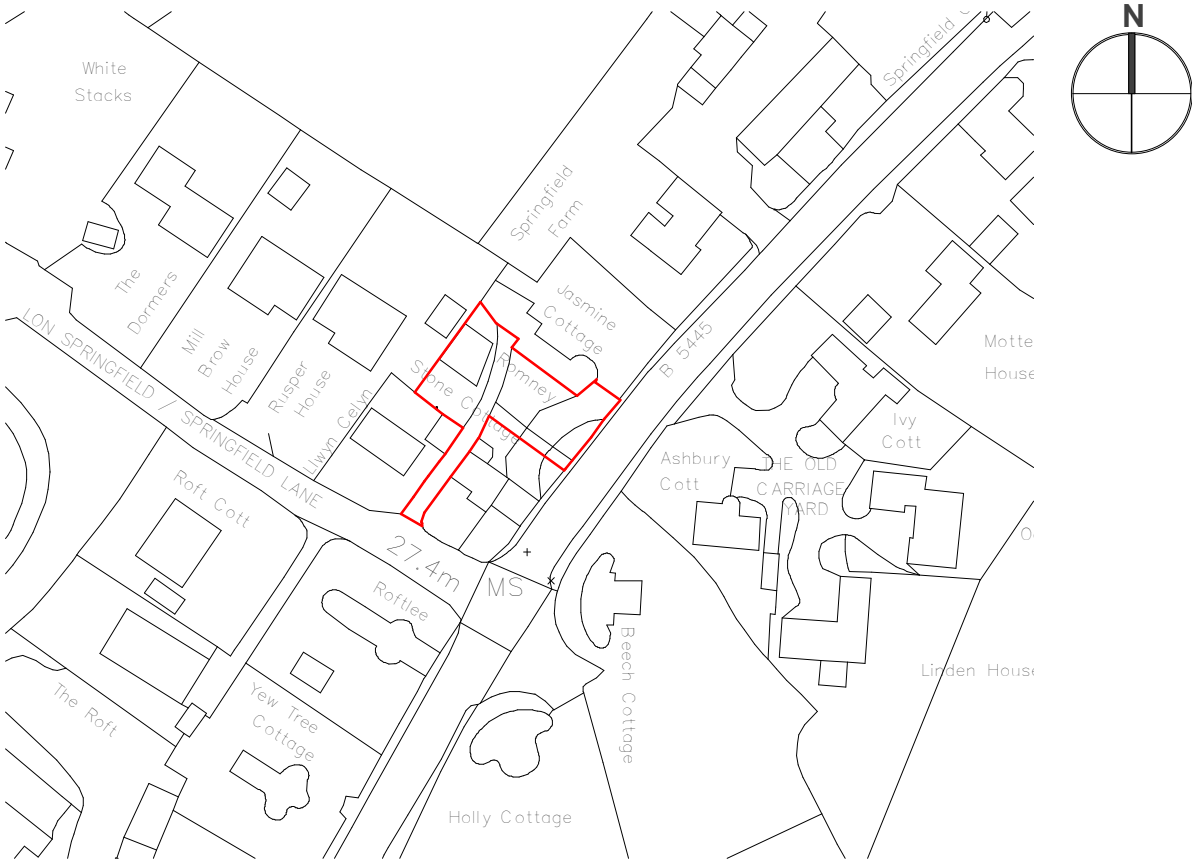

Existing - Site
Scale: 1 : 1250

Scheme Title:
Romney, Marford

Drawing Reference:
Existing Location Plan

Scale @ A3: **1 : 1250**
Drawn by: **LOJ**
Checked by: **MOH**


Project Number:	Drawing Number:	Revision:
5676	EX01	X

d2 architects

Soughton House
2 Nicholas Street Mews
Chester
Cheshire
CH1 2NS

Hirdir Studio
Pentre Celyn
Ruthin
Denbighshire
LL15 2HF

T: 01244 326 347 / 01824 562012
E: admin@d2architects.co.uk
W: www.d2architects.co.uk

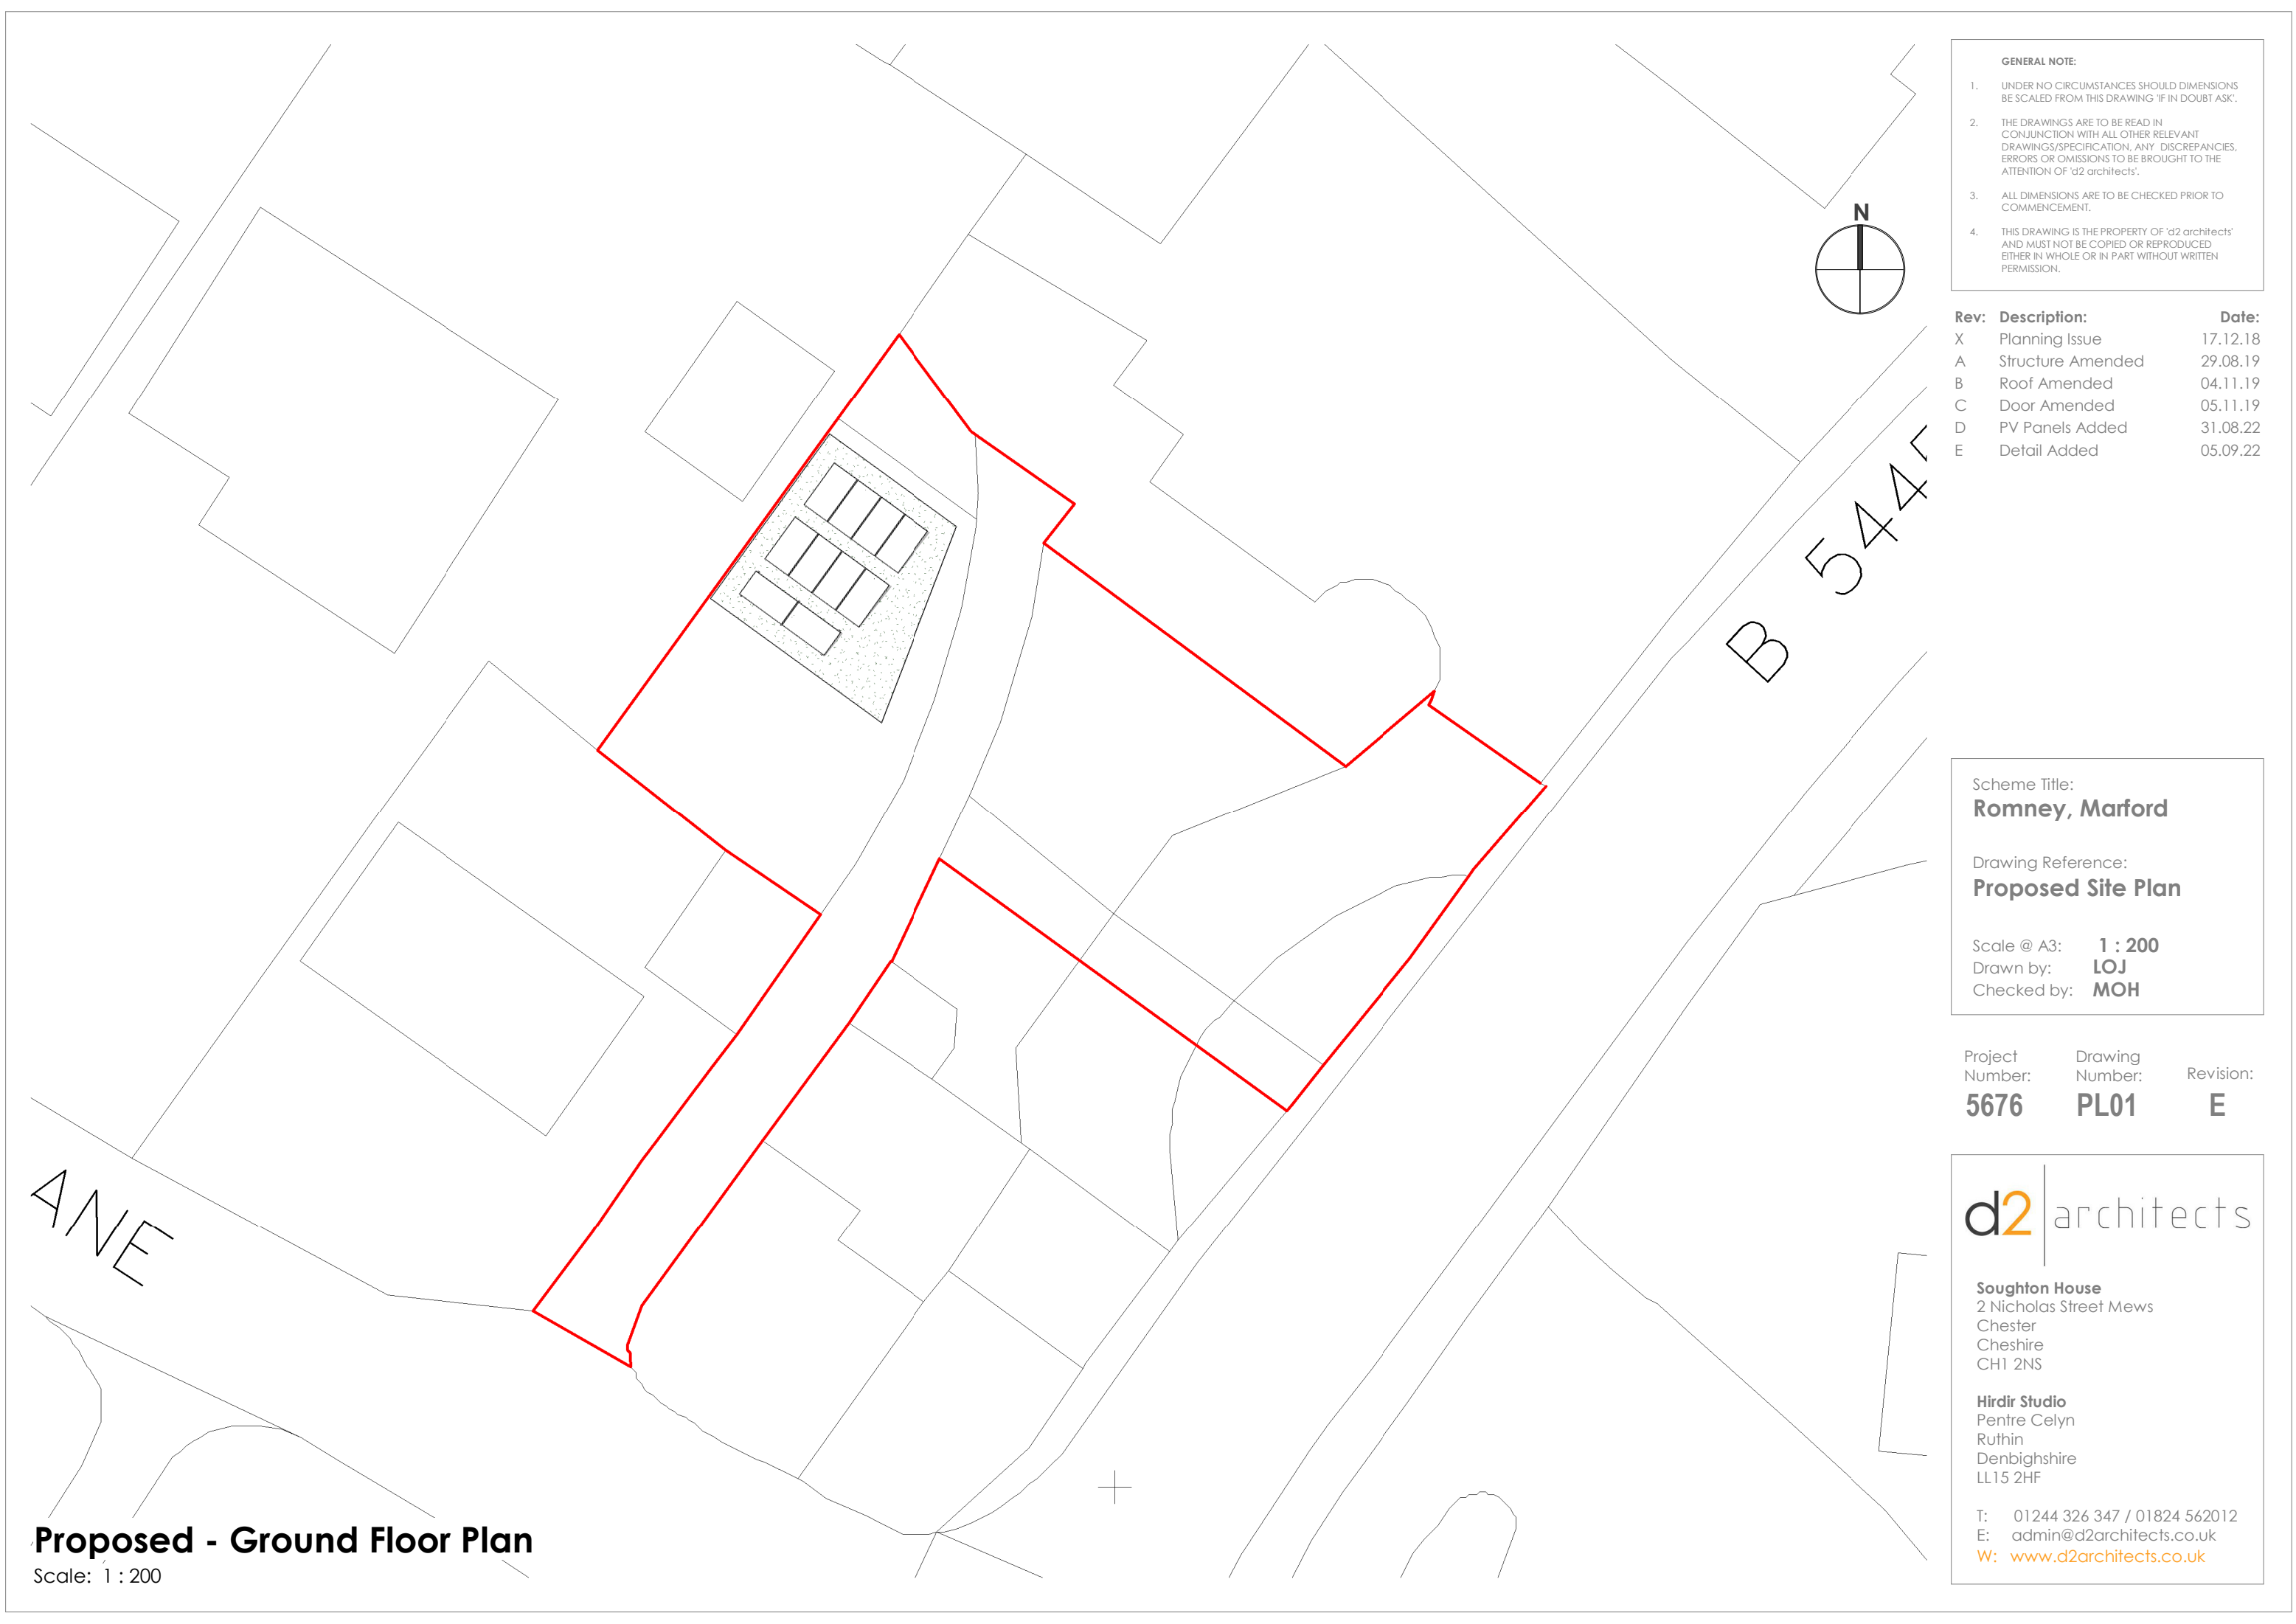

- GENERAL NOTE:**
1. UNDER NO CIRCUMSTANCES SHOULD DIMENSIONS BE SCALED FROM THIS DRAWING 'IF IN DOUBT ASK'.
 2. THE DRAWINGS ARE TO BE READ IN CONJUNCTION WITH ALL OTHER RELEVANT DRAWINGS/SPECIFICATION. ANY DISCREPANCIES, ERRORS OR OMISSIONS TO BE BROUGHT TO THE ATTENTION OF 'd2 architects'.
 3. ALL DIMENSIONS ARE TO BE CHECKED PRIOR TO COMMENCEMENT.
 4. THIS DRAWING IS THE PROPERTY OF 'd2 architects' AND MUST NOT BE COPIED OR REPRODUCED EITHER IN WHOLE OR IN PART WITHOUT WRITTEN PERMISSION.

Rev:	Description:	Date:
X	Planning Issue	17.12.18
A	Structure Amended	29.08.19
B	Roof Amended	04.11.19
C	Door Amended	05.11.19
D	PV Panels Added	31.08.22
E	Detail Added	05.09.22

Scheme Title:
Romney, Marford

Drawing Reference:
Proposed Site Plan

Scale @ A3: **1 : 200**
Drawn by: **LOJ**
Checked by: **MOH**

Project Number:	Drawing Number:	Revision:
5676	PL01	E

d2 architects

Soughton House
2 Nicholas Street Mews
Chester
Cheshire
CH1 2NS


Hirdir Studio
Pentre Celyn
Ruthin
Denbighshire
LL15 2HF

T: 01244 326 347 / 01824 562012
E: admin@d2architects.co.uk
W: www.d2architects.co.uk

Proposed - Ground Floor Plan
Scale: 1 : 200

- GENERAL NOTE:**
1. UNDER NO CIRCUMSTANCES SHOULD DIMENSIONS BE SCALED FROM THIS DRAWING 'IF IN DOUBT ASK'.
 2. THE DRAWINGS ARE TO BE READ IN CONJUNCTION WITH ALL OTHER RELEVANT DRAWINGS/SPECIFICATION. ANY DISCREPANCIES, ERRORS OR OMISSIONS TO BE BROUGHT TO THE ATTENTION OF 'd2 architects'.
 3. ALL DIMENSIONS ARE TO BE CHECKED PRIOR TO COMMENCEMENT.
 4. THIS DRAWING IS THE PROPERTY OF 'd2 architects' AND MUST NOT BE COPIED OR REPRODUCED EITHER IN WHOLE OR IN PART WITHOUT WRITTEN PERMISSION.

Rev:	Description:	Date:
X	Planning Issue	17.12.18
A	Structure Amended	29.08.19
B	Roof Amended	04.11.19
C	Door Amended	05.11.19
D	PV Panels Added	31.08.22
E	Detail Added	05.09.22

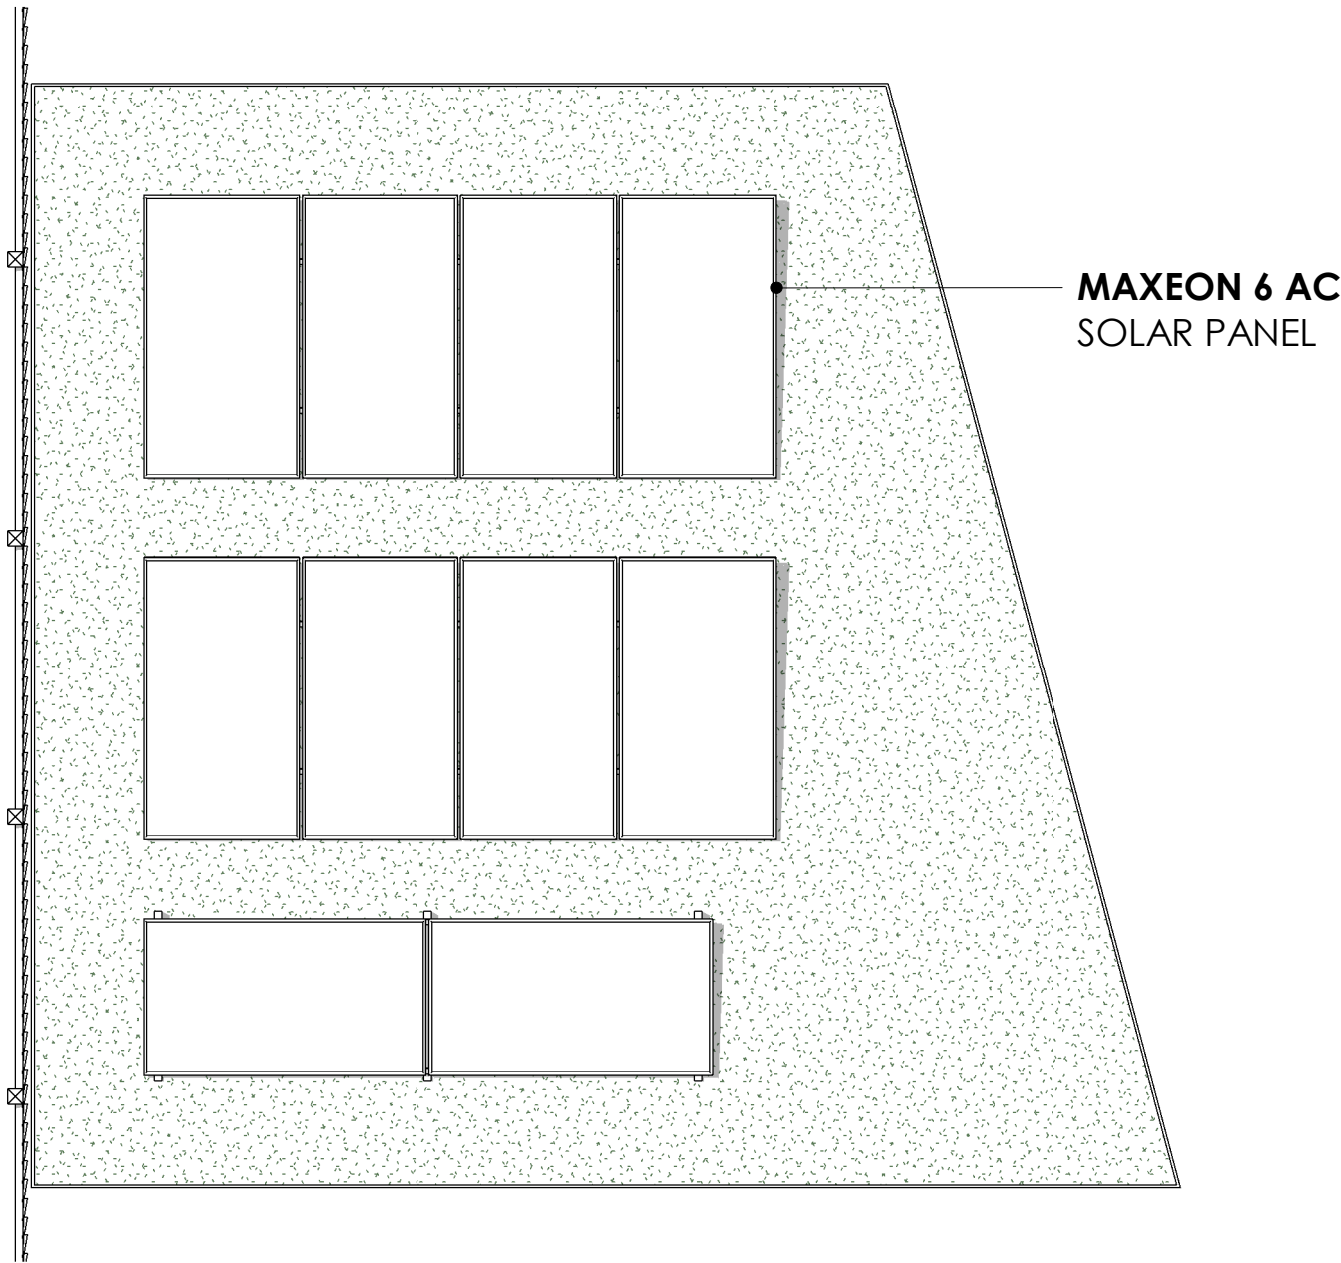

Proposed - Roof Plan
Scale: 1 : 50

Scheme Title:
Romney, Marford

Drawing Reference:
Proposed Roof Plan

Scale @ A3: **1 : 50**
Drawn by: **LOJ**
Checked by: **MOH**


Project Number:	Drawing Number:	Revision:
5676	PL02	E

d2 architects

Soughton House
2 Nicholas Street Mews
Chester
Cheshire
CH1 2NS


Hirdir Studio
Pentre Celyn
Ruthin
Denbighshire
LL15 2HF

T: 01244 326 347 / 01824 562012
E: admin@d2architects.co.uk
W: www.d2architects.co.uk

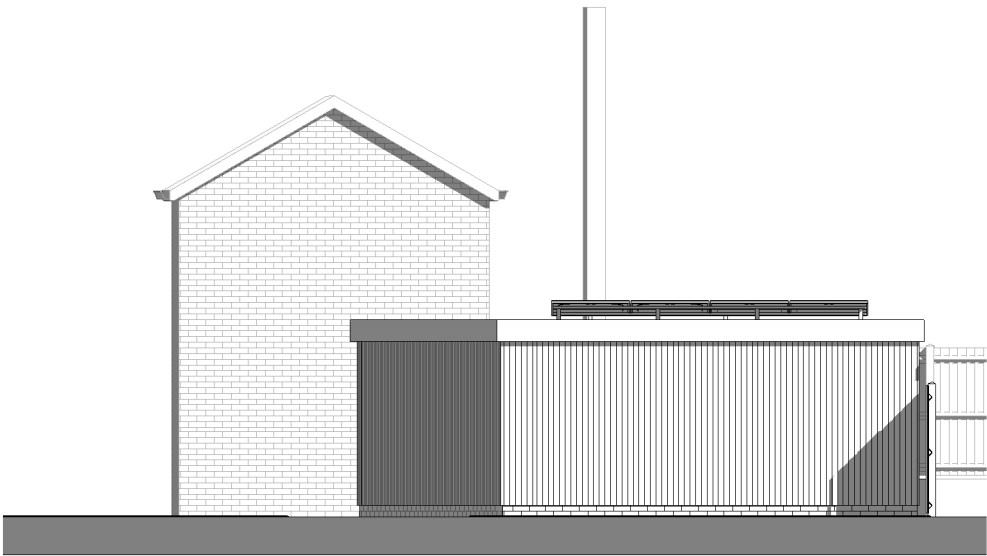


Proposed - Front Elevation

Scale: 1 : 100

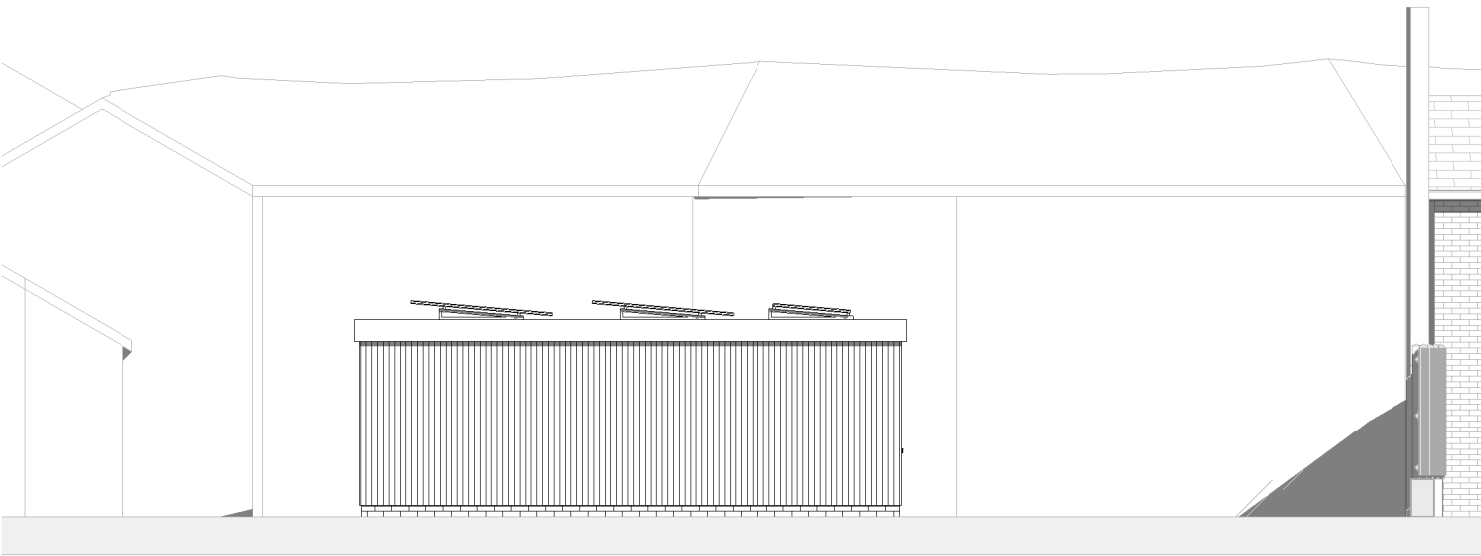


Proposed - Side Elevation 02

Scale: 1 : 100

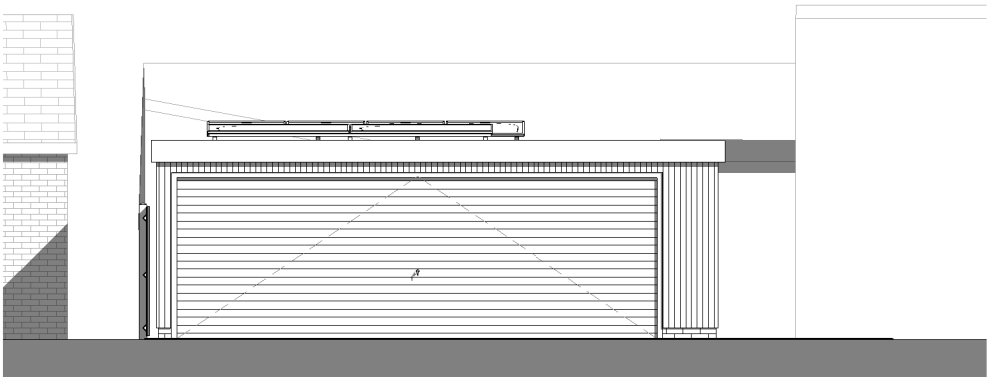

Proposed - Rear Elevation

Scale: 1 : 100

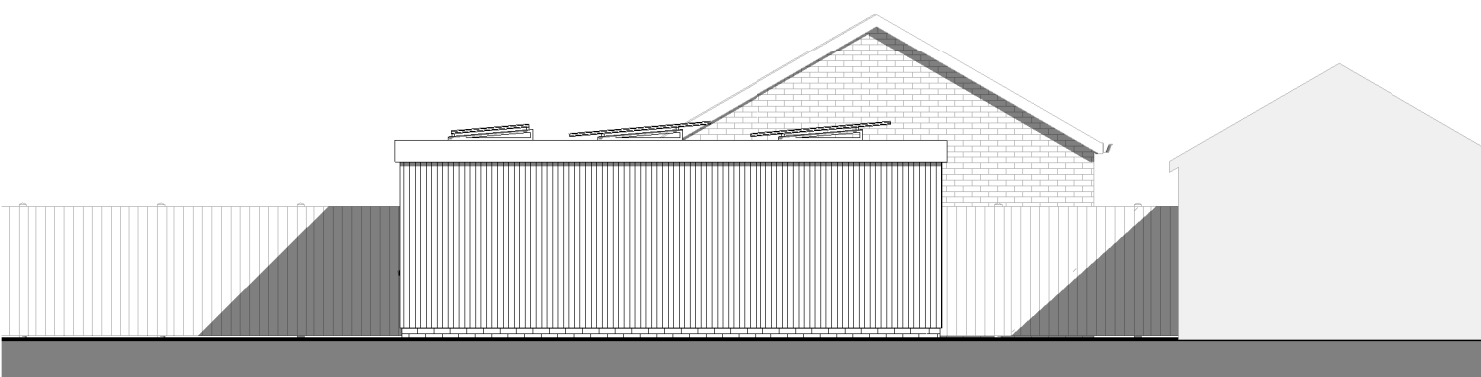

Proposed - Side Elevation 01

Scale: 1 : 100

- GENERAL NOTE:**
1. UNDER NO CIRCUMSTANCES SHOULD DIMENSIONS BE SCALED FROM THIS DRAWING 'IF IN DOUBT ASK'.
 2. THE DRAWINGS ARE TO BE READ IN CONJUNCTION WITH ALL OTHER RELEVANT DRAWINGS/SPECIFICATION. ANY DISCREPANCIES, ERRORS OR OMISSIONS TO BE BROUGHT TO THE ATTENTION OF 'd2 architects'.
 3. ALL DIMENSIONS ARE TO BE CHECKED PRIOR TO COMMENCEMENT.
 4. THIS DRAWING IS THE PROPERTY OF 'd2 architects' AND MUST NOT BE COPIED OR REPRODUCED EITHER IN WHOLE OR IN PART WITHOUT WRITTEN PERMISSION.

Rev:	Description:	Date:
X	Planning Issue	17.12.18
A	Structure Amended	29.08.19
B	Roof Amended	04.11.19
C	Door Amended	05.11.19
D	PV Panels Added	31.08.22
E	Detail Added	05.09.22

Scheme Title:
Romney, Marford

Drawing Reference:
Proposed Elevations

Scale @ A3: **1 : 100**
 Drawn by: **LOJ**
 Checked by: **MOH**

Project Number:	Drawing Number:	Revision:
5676	PL03	E

d2 architects

Soughton House
 2 Nicholas Street Mews
 Chester
 Cheshire
 CH1 2NS

Hirdir Studio
 Pentre Celyn
 Ruthin
 Denbighshire
 LL15 2HF

T: 01244 326 347 / 01824 562012
 E: admin@d2architects.co.uk
 W: www.d2architects.co.uk



Proposed - Front Visual

Scale: 1 : 1

- GENERAL NOTE:
1. UNDER NO CIRCUMSTANCES SHOULD DIMENSIONS BE SCALED FROM THIS DRAWING 'IF IN DOUBT ASK'.
 2. THE DRAWINGS ARE TO BE READ IN CONJUNCTION WITH ALL OTHER RELEVANT DRAWINGS/SPECIFICATION. ANY DISCREPANCIES, ERRORS OR OMISSIONS TO BE BROUGHT TO THE ATTENTION OF 'd2 architects'.
 3. ALL DIMENSIONS ARE TO BE CHECKED PRIOR TO COMMENCEMENT.
 4. THIS DRAWING IS THE PROPERTY OF 'd2 architects' AND MUST NOT BE COPIED OR REPRODUCED EITHER IN WHOLE OR IN PART WITHOUT WRITTEN PERMISSION.

Rev:	Description:	Date:
X	Planning Issue	17.12.18
A	Structure Amended	29.08.19
B	Roof Amended	04.11.19
C	Door Amended	05.11.19
D	PV Panels Added	31.08.22
E	Detail Added	05.09.22

Scheme Title:
Romney, Marford

Drawing Reference:
Proposed Visual

Scale @ A3: **1 : 1**
Drawn by: **LOJ**
Checked by: **MOH**

Project Number:	Drawing Number:	Revision:
5676	PL04	E

d2

architects

Soughton House
2 Nicholas Street Mews
Chester
Cheshire
CH1 2NS

Hirdir Studio
Pentre Celyn
Ruthin
Denbighshire
LL15 2HF

T: 01244 326 347 / 01824 562012
E: admin@d2architects.co.uk
W: www.d2architects.co.uk



Proposed - Wide Visual

Scale: 1 : 1

- GENERAL NOTE:
1. UNDER NO CIRCUMSTANCES SHOULD DIMENSIONS BE SCALED FROM THIS DRAWING 'IF IN DOUBT ASK'.
 2. THE DRAWINGS ARE TO BE READ IN CONJUNCTION WITH ALL OTHER RELEVANT DRAWINGS/SPECIFICATION. ANY DISCREPANCIES, ERRORS OR OMISSIONS TO BE BROUGHT TO THE ATTENTION OF 'd2 architects'.
 3. ALL DIMENSIONS ARE TO BE CHECKED PRIOR TO COMMENCEMENT.
 4. THIS DRAWING IS THE PROPERTY OF 'd2 architects' AND MUST NOT BE COPIED OR REPRODUCED EITHER IN WHOLE OR IN PART WITHOUT WRITTEN PERMISSION.

Rev:	Description:	Date:
X	Planning Issue	17.12.18
A	Structure Amended	29.08.19
B	Roof Amended	04.11.19
C	Door Amended	05.11.19
D	PV Panels Added	31.08.22
E	Detail Added	05.09.22

Scheme Title:
Romney, Marford

Drawing Reference:
Proposed Visual

Scale @ A3: **1 : 1**
Drawn by: **LOJ**
Checked by: **MOH**

Project Number:	Drawing Number:	Revision:
5676	PL05	E

d2architects

Soughton House
2 Nicholas Street Mews
Chester
Cheshire
CH1 2NS

Hirdir Studio
Pentre Celyn
Ruthin
Denbighshire
LL15 2HF

T: 01244 326 347 / 01824 562012
E: admin@d2architects.co.uk
W: www.d2architects.co.uk