




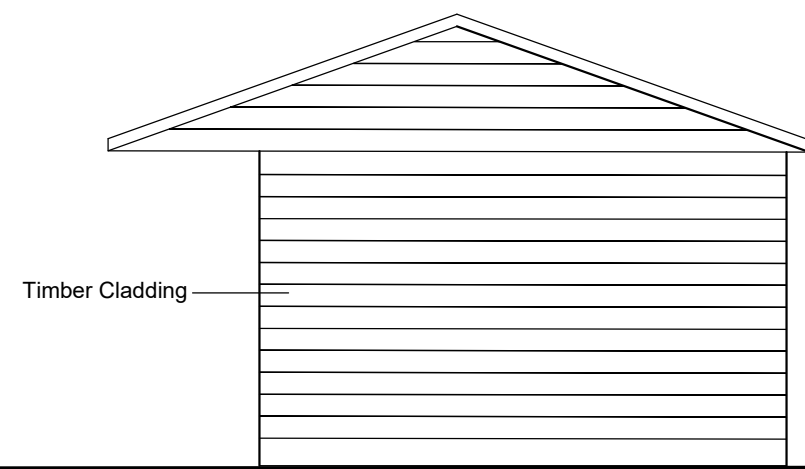


PROPOSED SIDE
ELEVATION

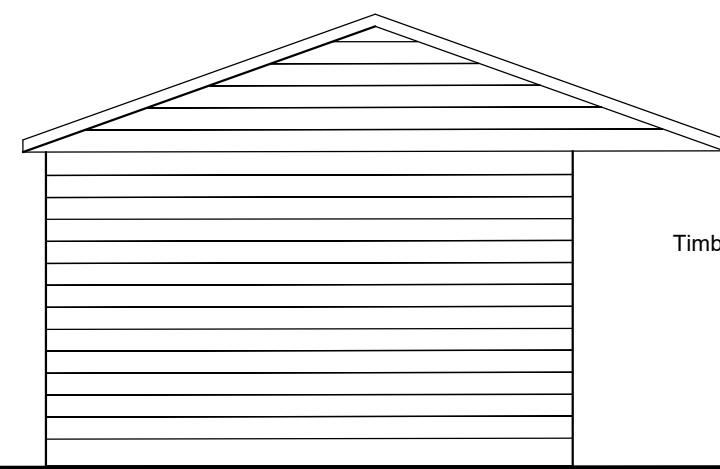


PROPOSED SIDE
ELEVATION

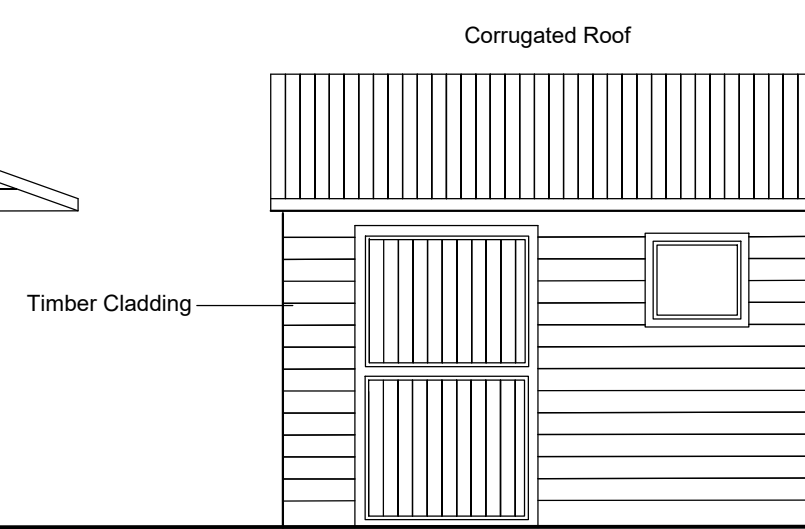


PROPOSED FRONT
ELEVATION

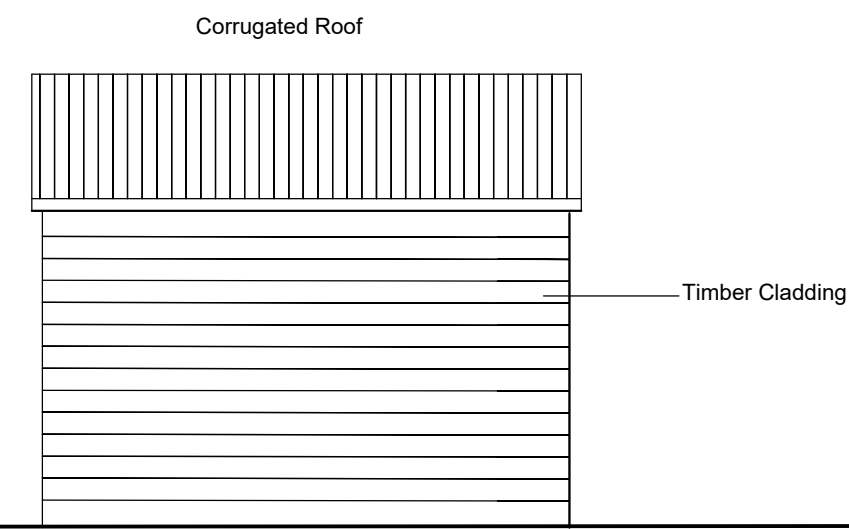


PROPOSED REAR
ELEVATION

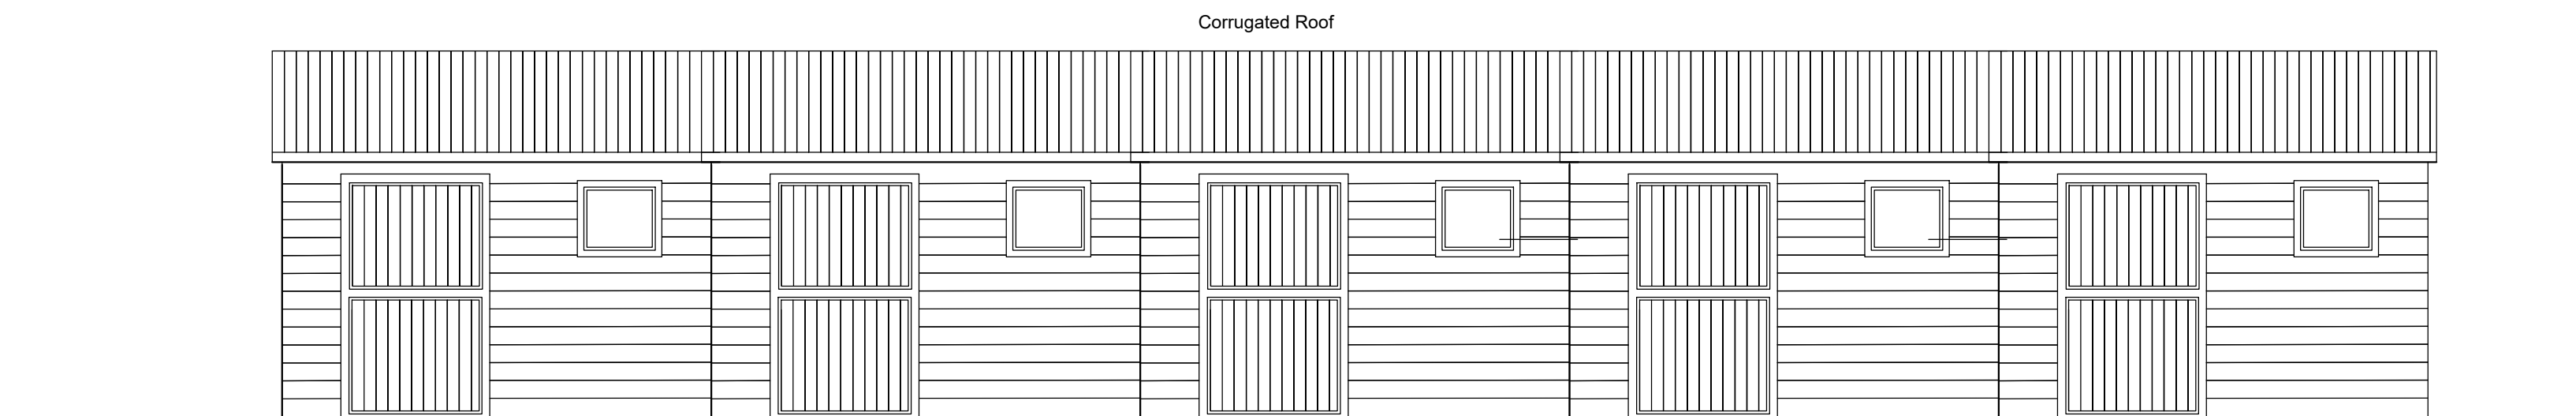

PROPOSED FRONT
ELEVATION

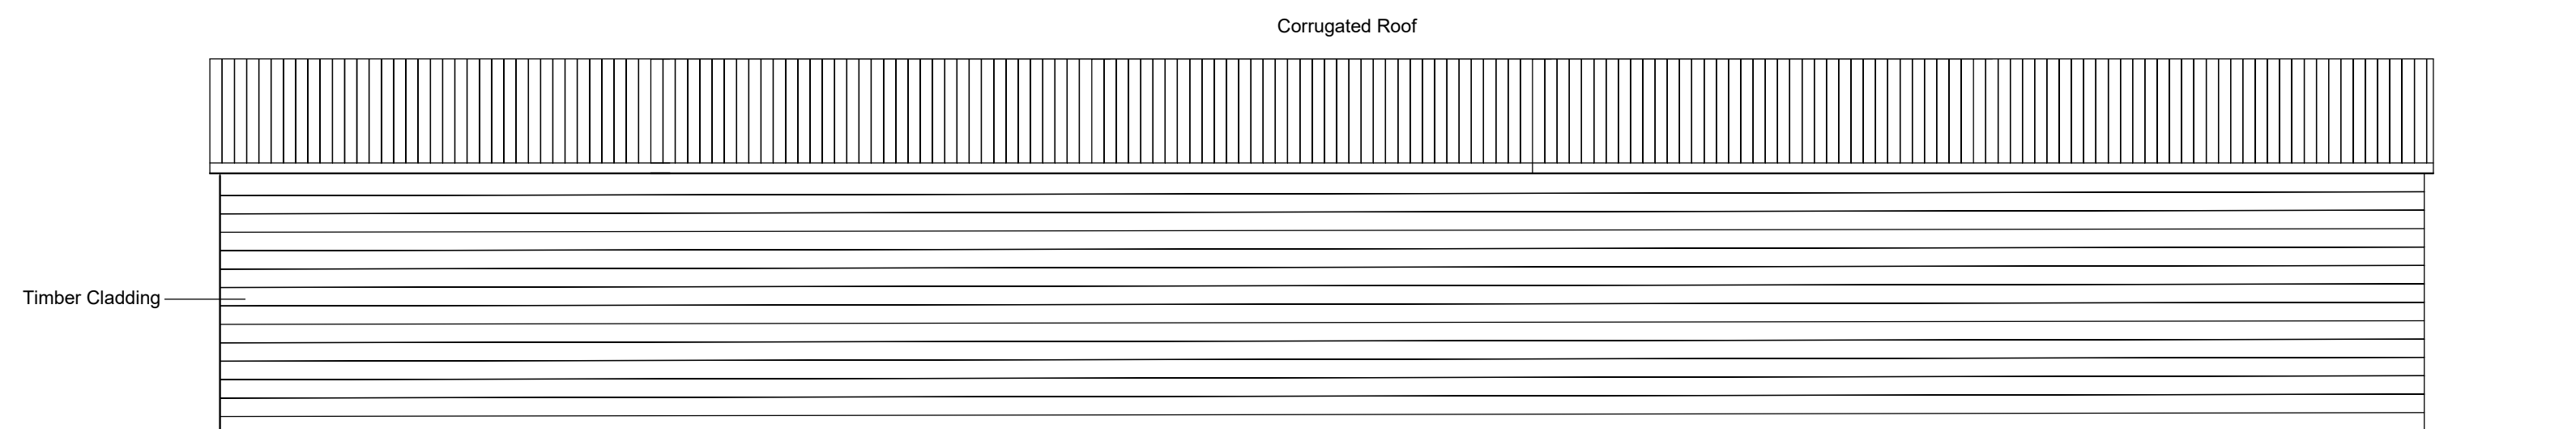

PROPOSED REAR
ELEVATION

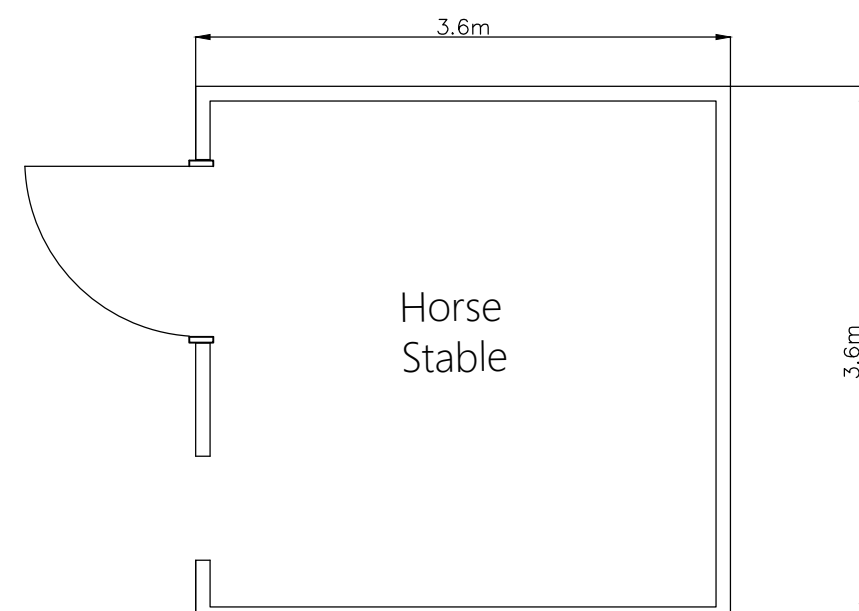

PROPOSED
FLOOR PLAN



T: 01691 671 964
E: Gerrard-Marshall@live.co.uk
W: www.stoswaldsarchitectural
designservice.co.uk

CLIENT:
DAVID BRERETON
PROJECT:
REPLACEMENT HORSE STABLES
AT
EASTWAY,
BOWLING BANK,
WREXHAM,
LL13 9RR

SCALE: 1:50

DATE: JAN 2022