



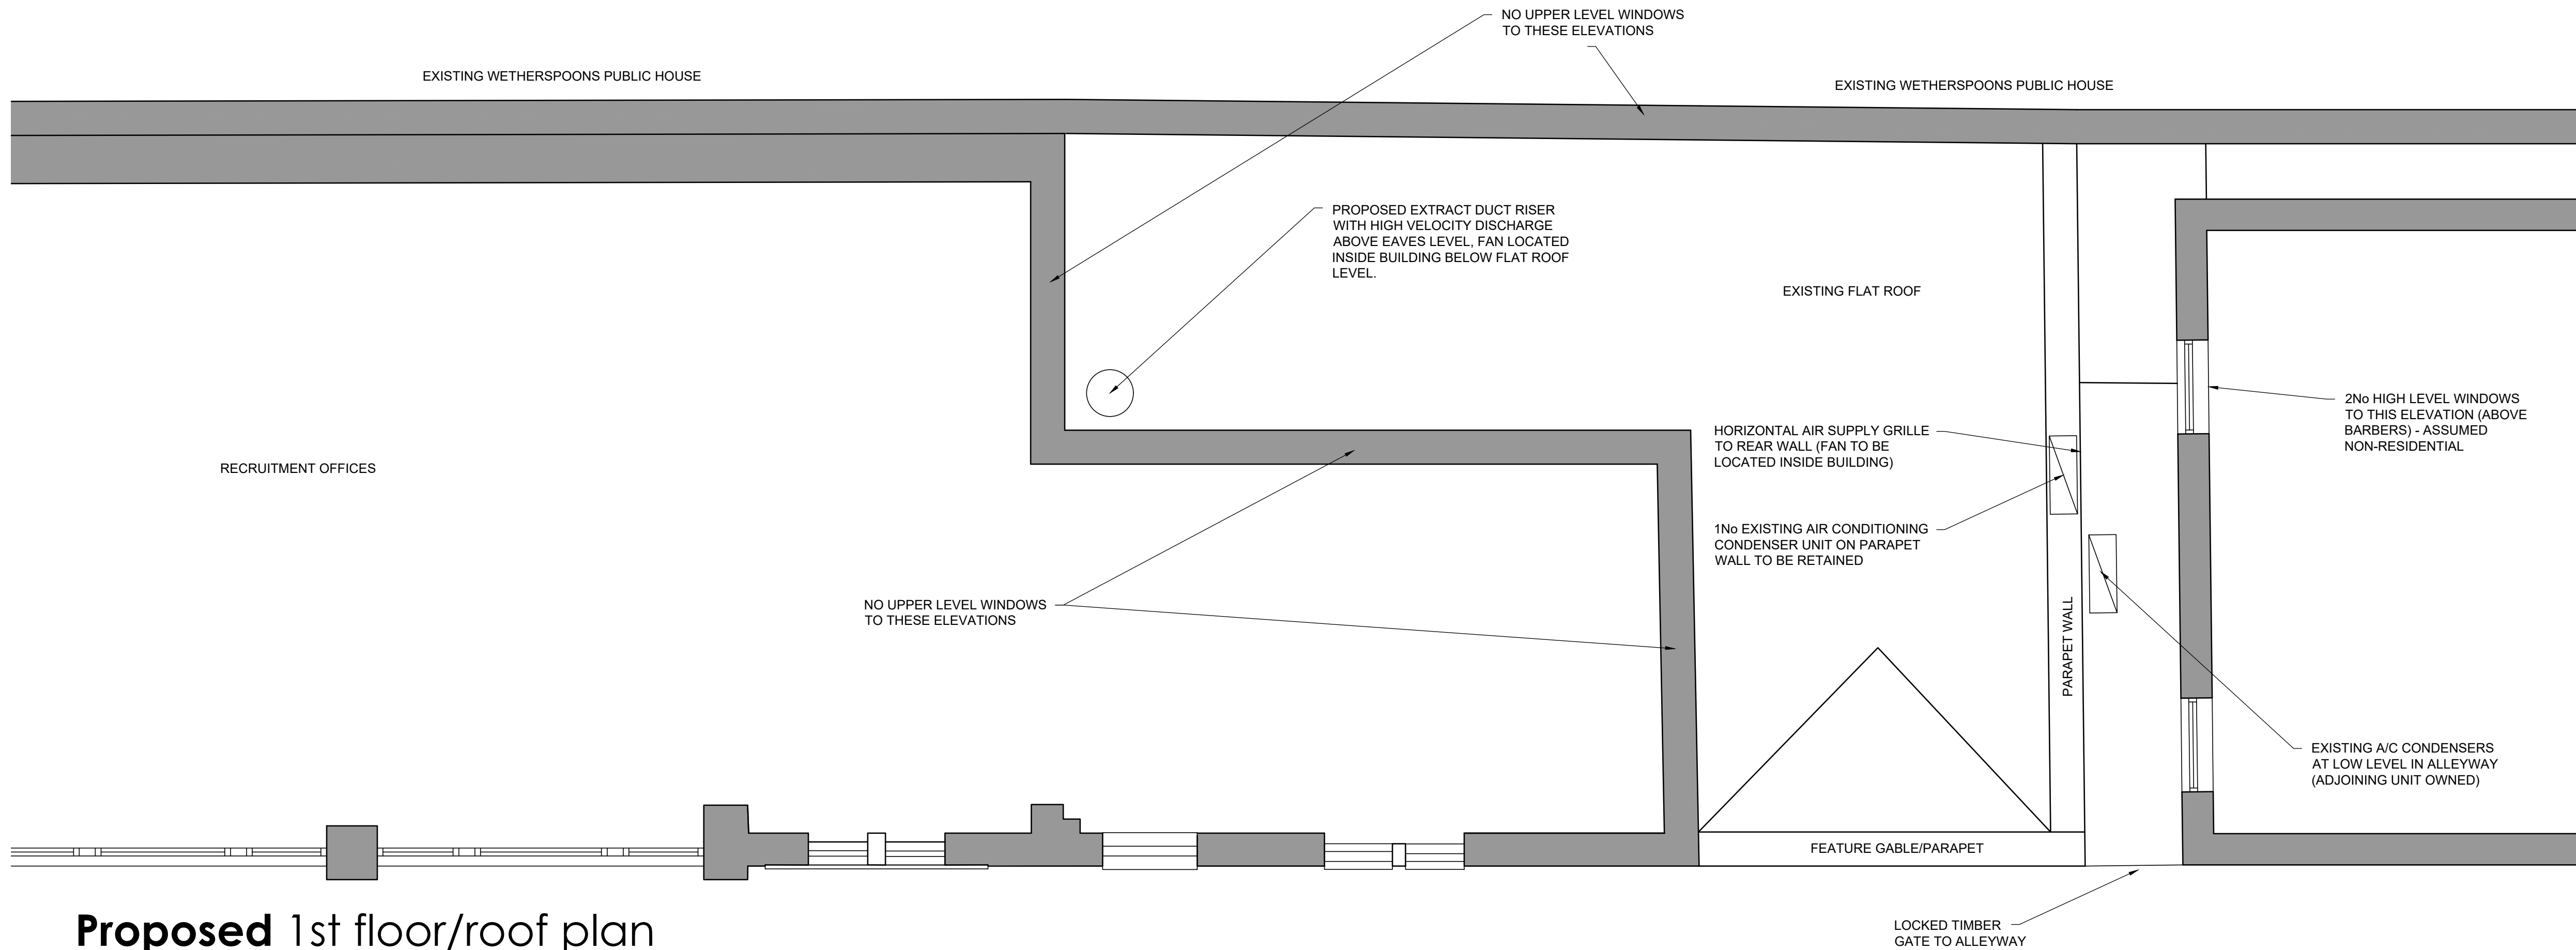

Proposed 1st floor/roof plan
scale - 1:50 @ A1

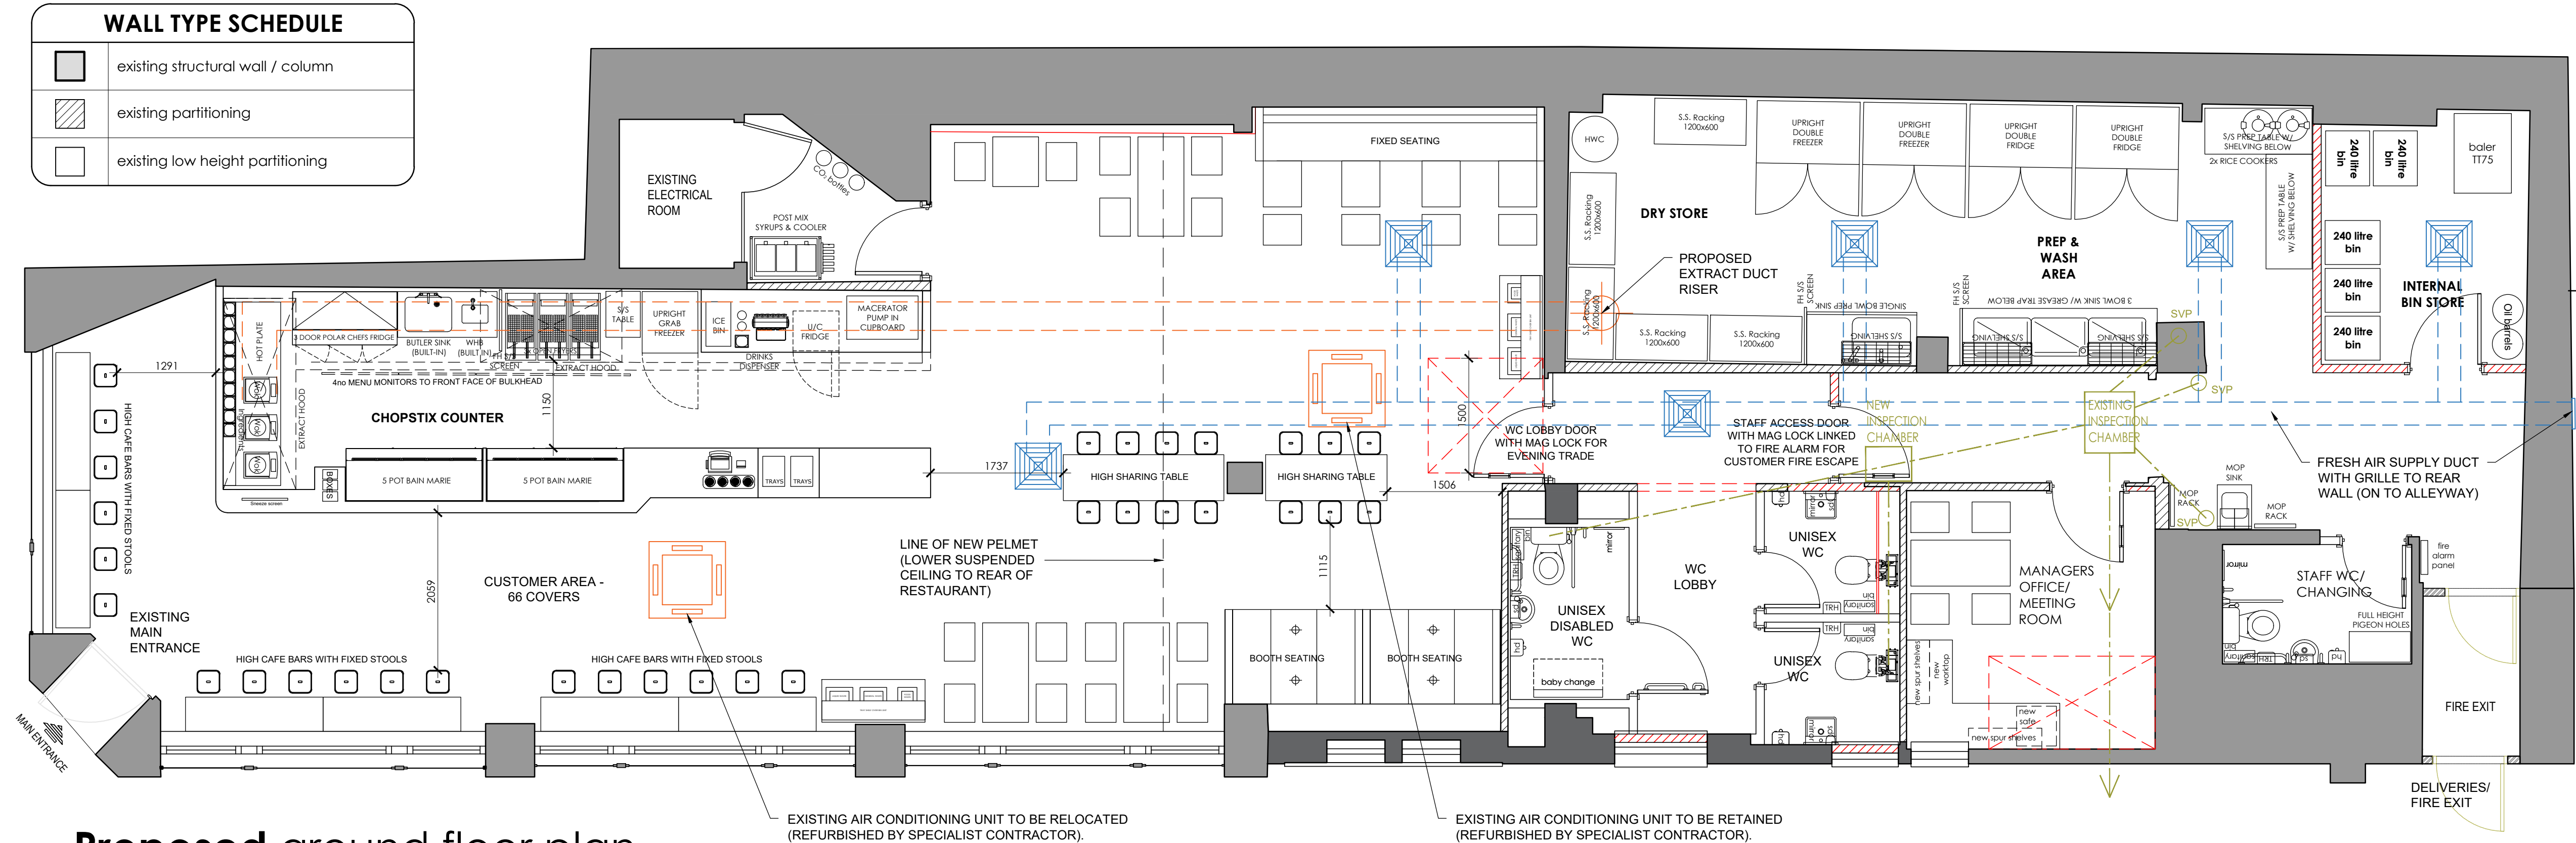

Proposed ground floor plan
scale - 1:50 @ A1

© copyright 2022
This drawing and the copyrights and patents therein are the designer's property and may not be used or reproduced - only under contract. All rights reserved.

ALL DIMENSIONS TO BE CHECKED ON SITE.
DO NOT SCALE FROM THIS DRAWING EXCEPT FOR THE PURPOSES OF LOCAL AUTHORITY PLANNING

rev	date	description
C.	20/01/23	shown reach-in chillers & freezers in lieu of walk-in unit; new roof mounted condenser no longer required.
B.	16/01/23	removed new side access door & redrawn internal layout following client feedback & site visit; added 1st floor/roof plan
A.	17/10/22	repositioned new side access door

Frank Belshaw
Building Surveyors Limited

wheatley springs barn, wheatley lane road,
barrowford, nelson, lancashire, BB9 6GS.
tel no. (01282) 699668, fax no. (01282) 602447.

HIGH STREET STORE

store address
WREXHAM
40-42 REGENT STREET
WREXHAM
LL11 1SA
client
SPARTA FOODS

drawing title
PROPOSED
GROUND FLOOR PLAN
& ROOF PLAN

drawn by	checked	date
PAY	----	05/09/22
store no.	scale	
0000	1:50 & 1:200 @ A1	

drawing no.	FB ref.	revision
0000/2022/G03	2022/81	C