

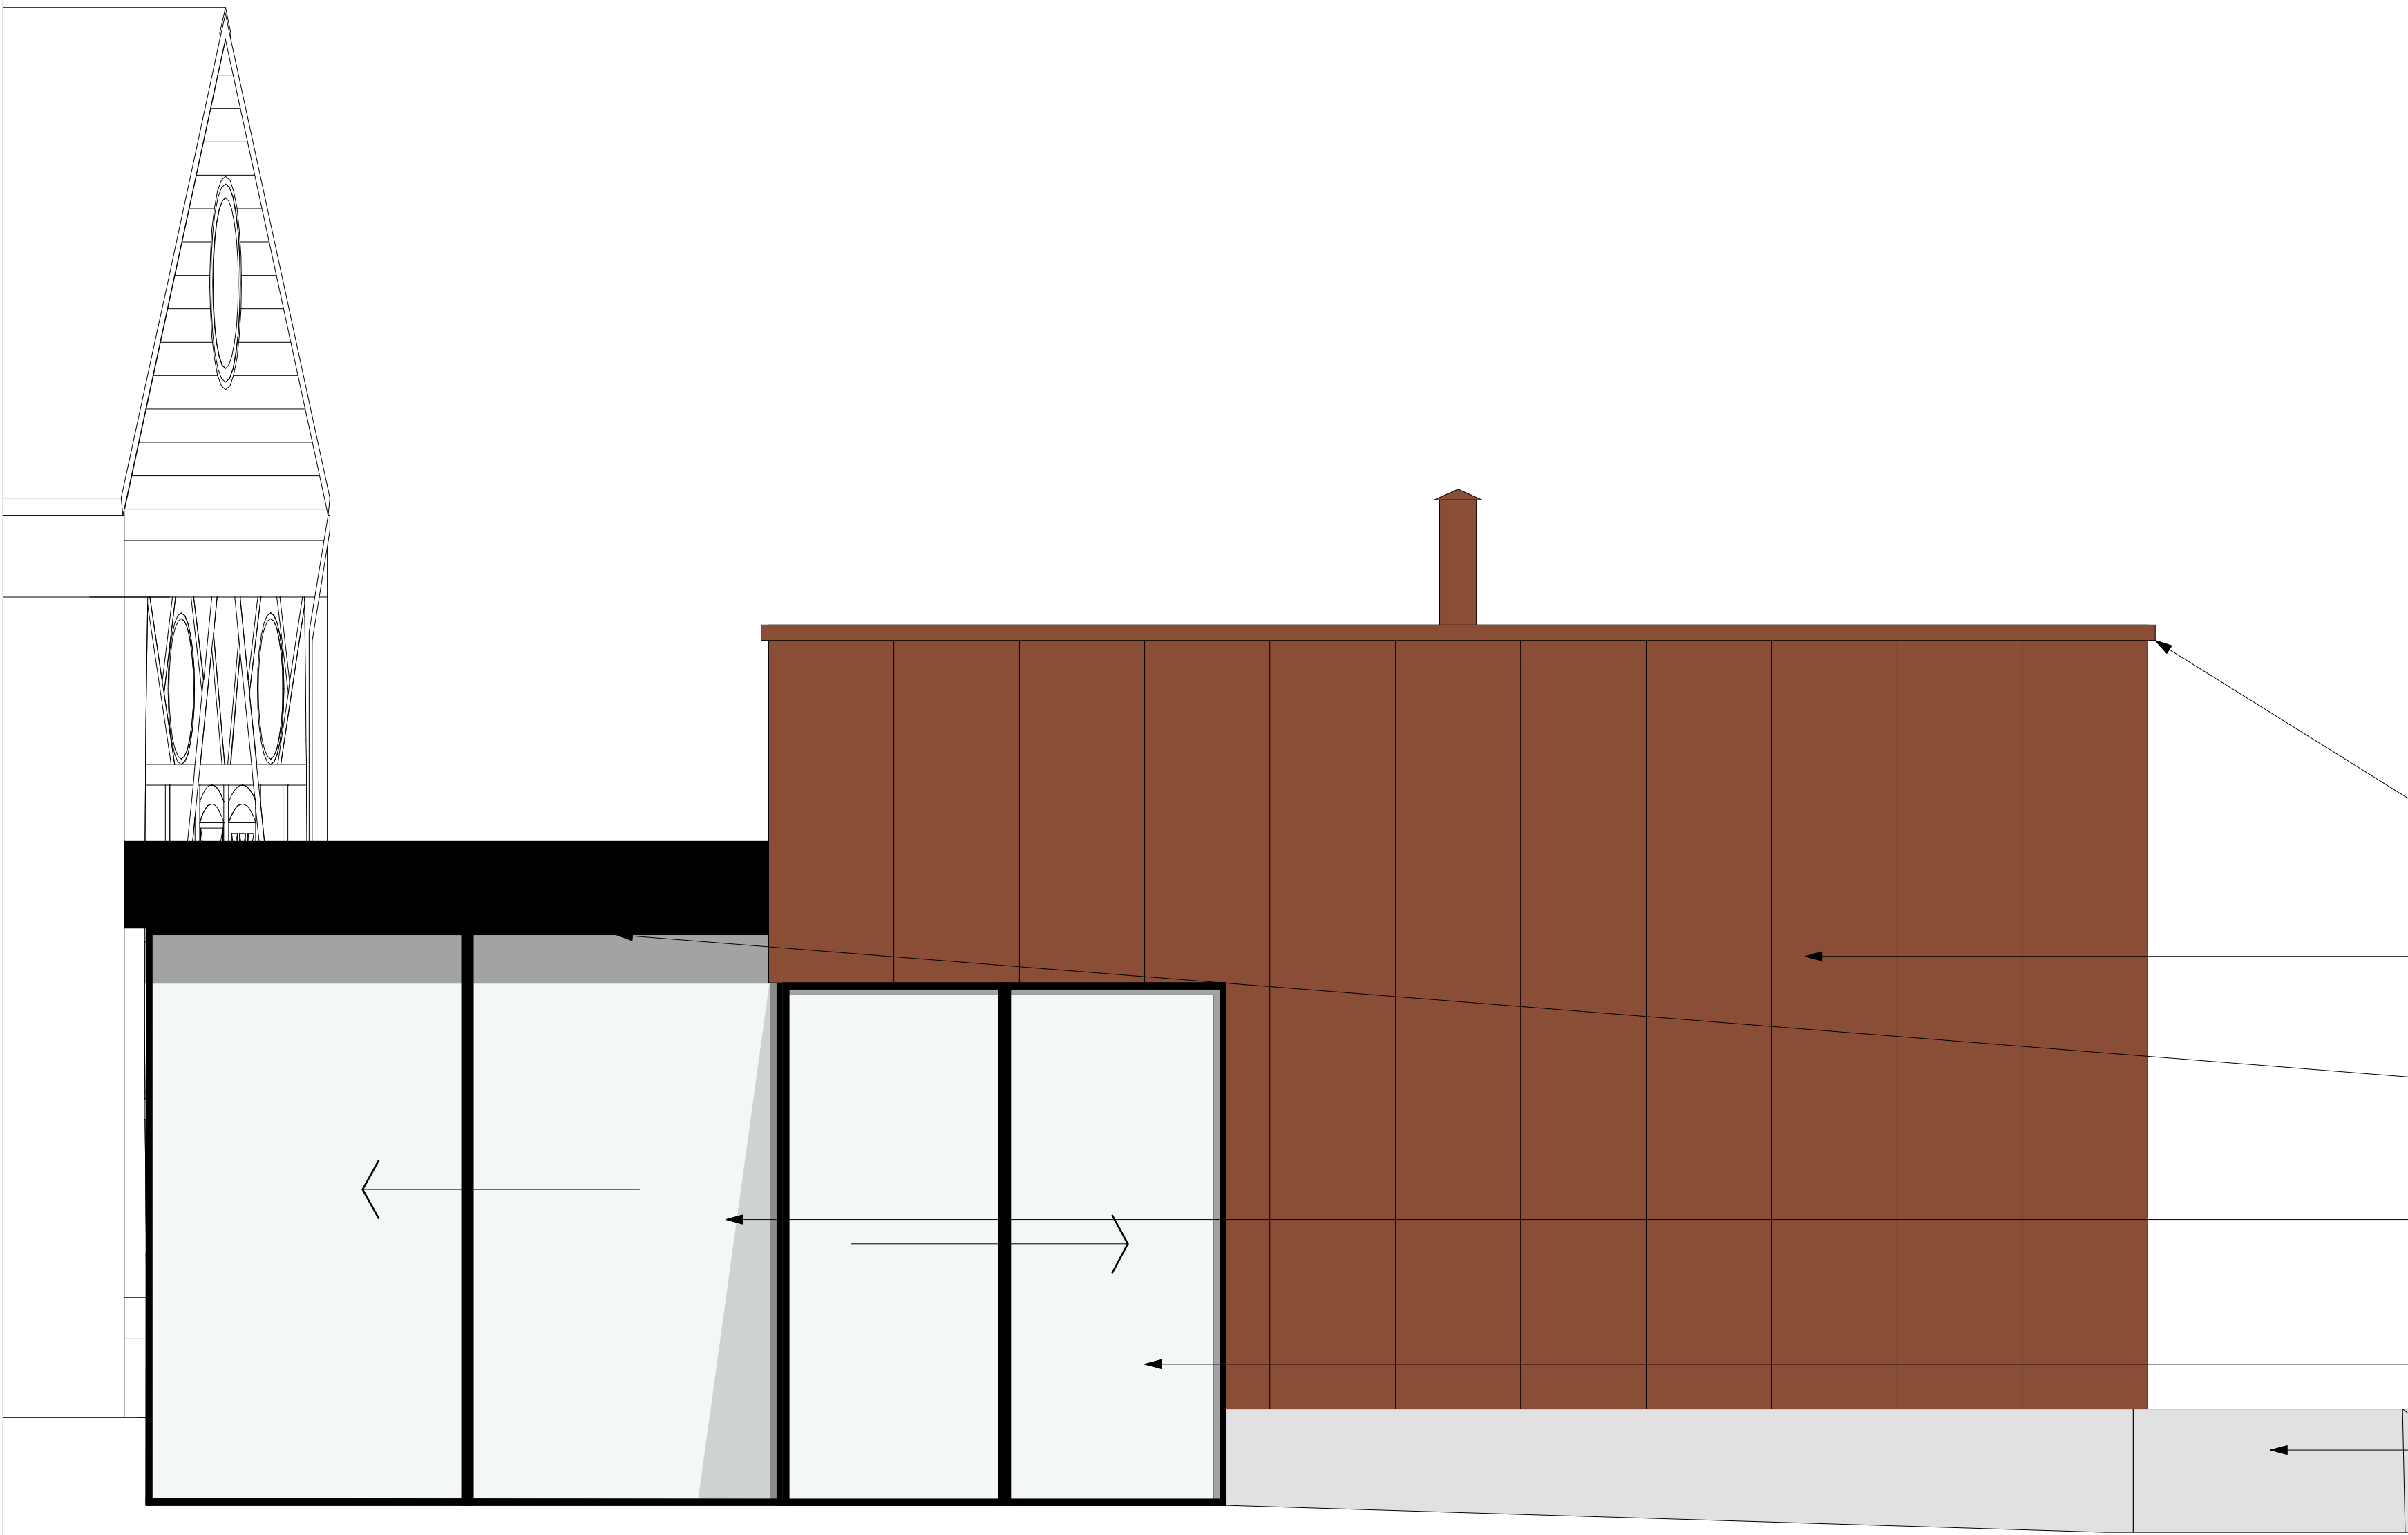


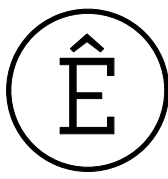

3. SOUTH ELEVATION 1:50

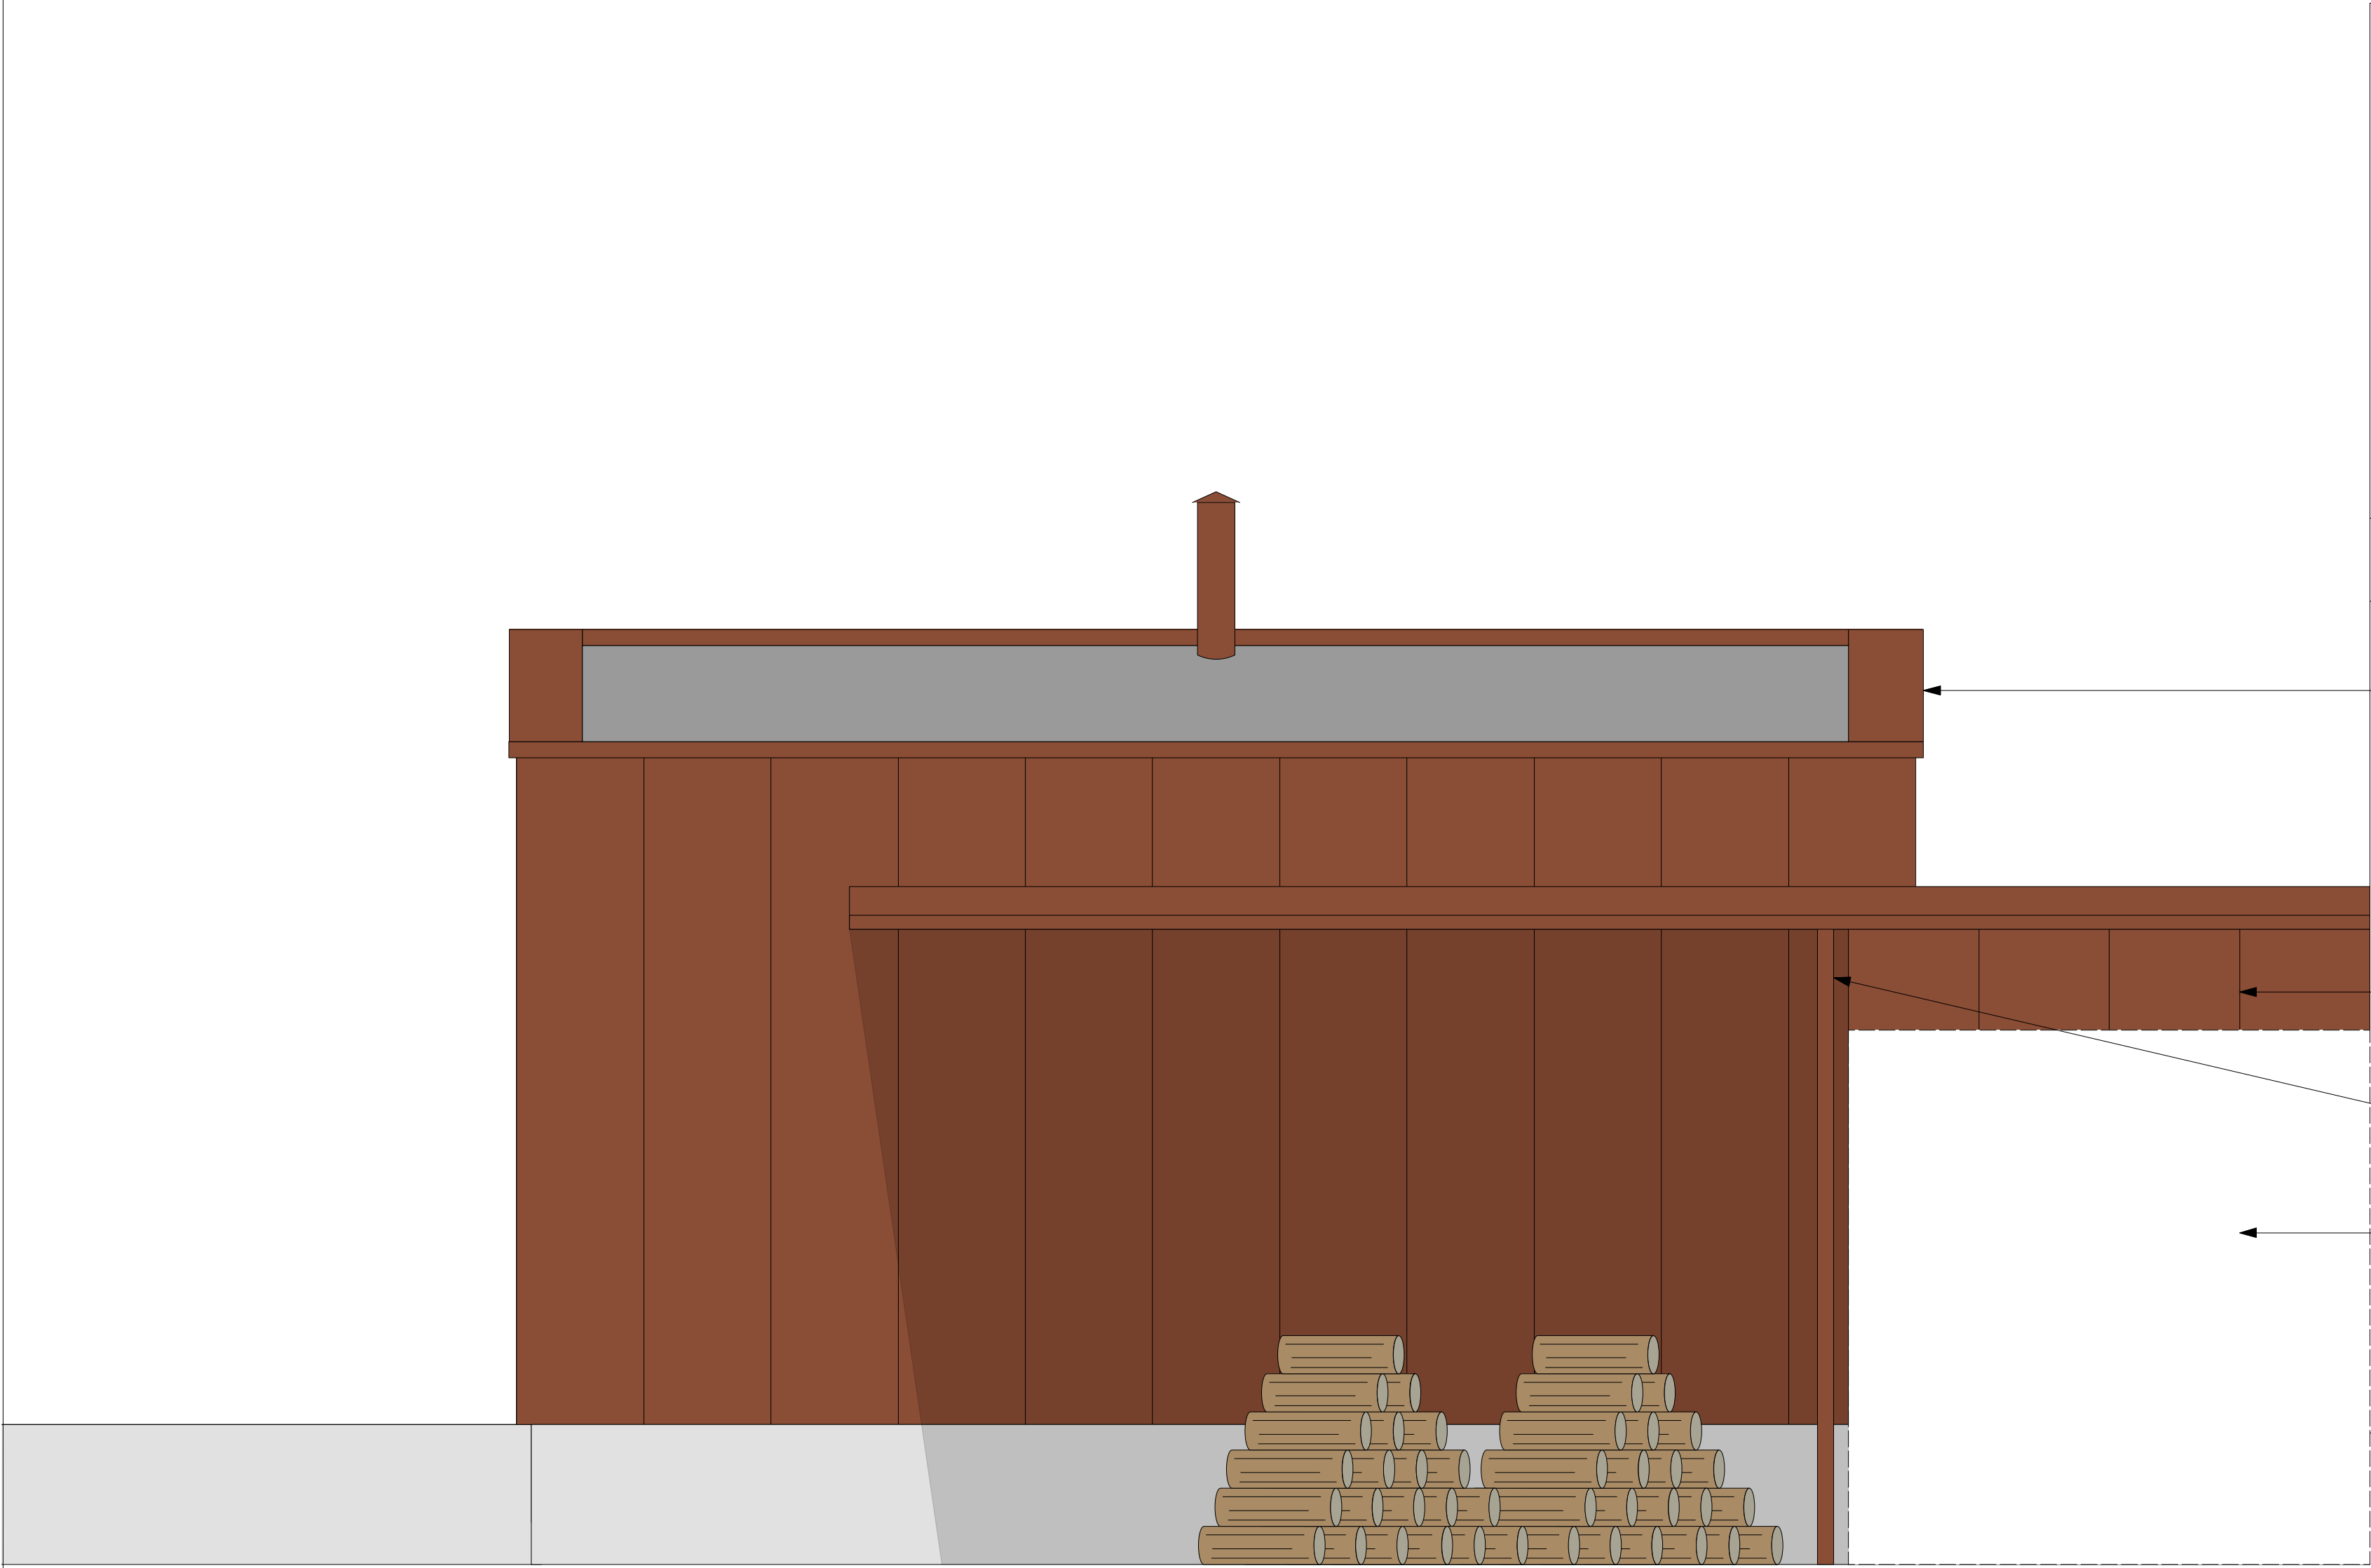

4. NORTH ELEVATION 1:50

Rev B: 19.07.22  
Revised Glazing

FOR: TENDER  
CHECKED BY: TW | DRAWN BY: MS  
SCALE: 1:25 / 1:50  
PAPER SIZE: A1 / A3  
JOB: TREVALYN WOOD, ROSSETT & No. 373

**3.212\_Rev B**  
*FIRST ISSUE: 16.06.21*  
**PROPOSED EXTENSION ELEVATIONS\_02**