


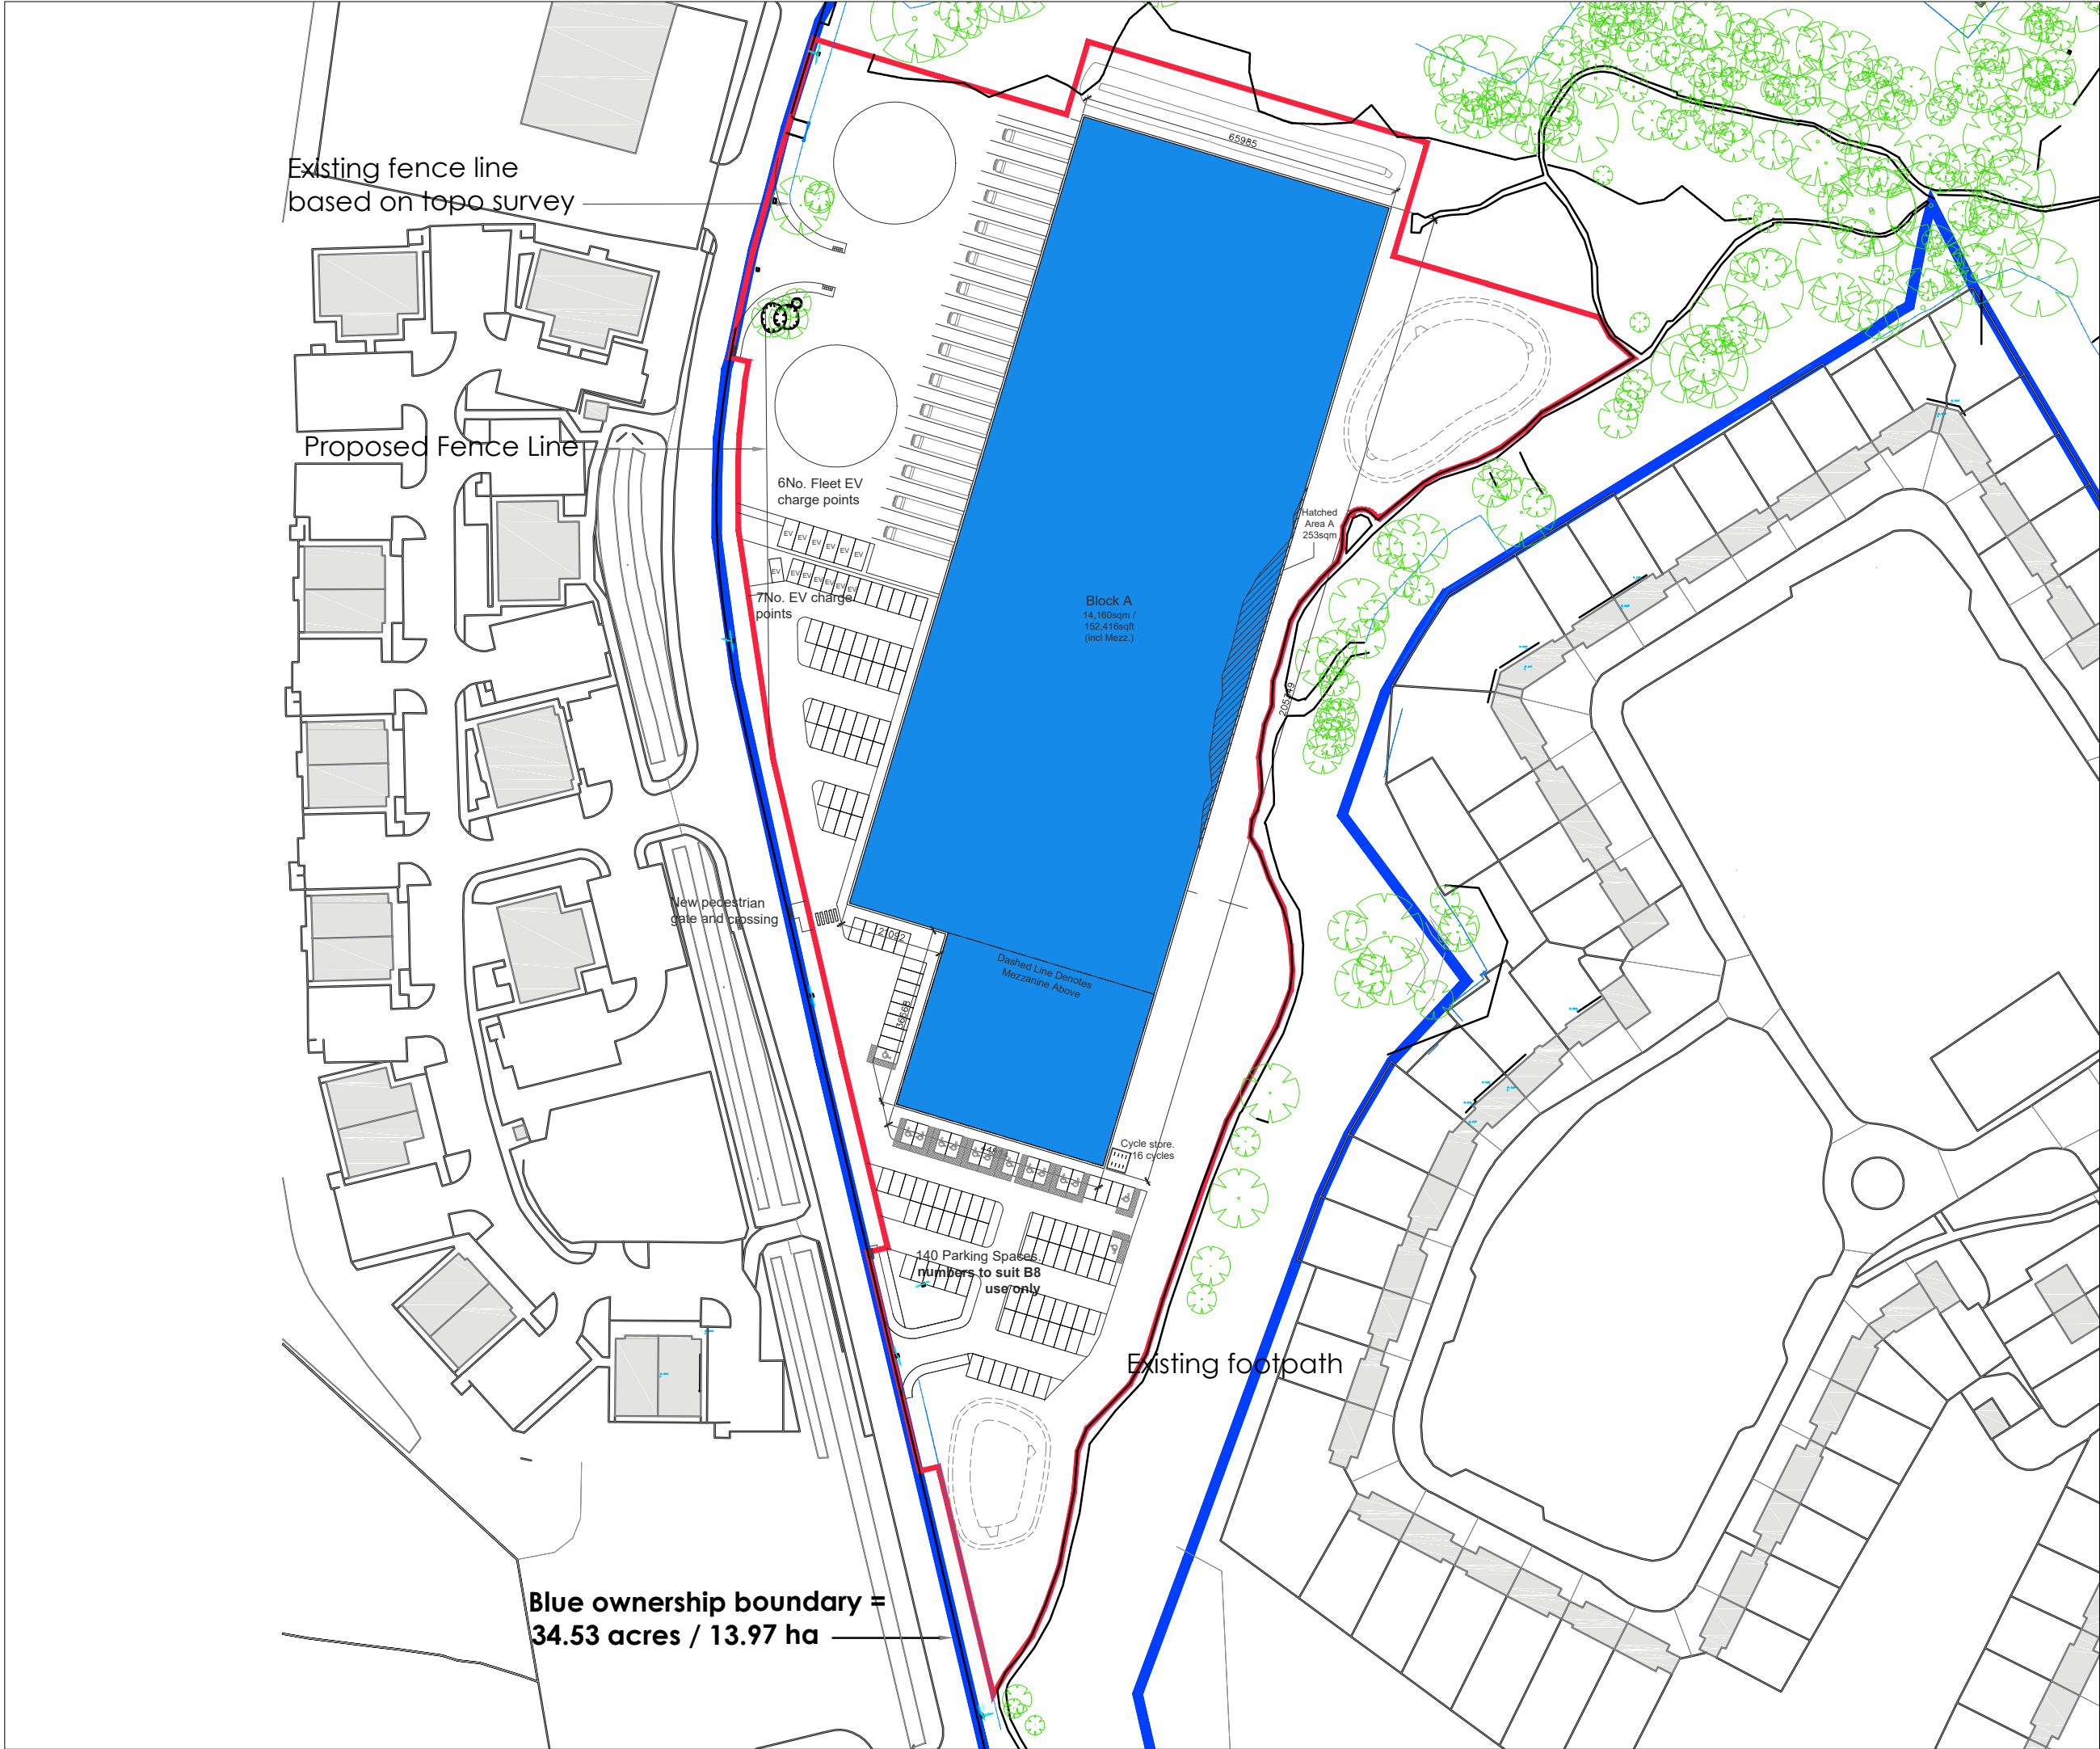

Rev	Description	By	Date
C	Initial Issue	MC	17.08.20
D	Parking repositioned, Building size reduced	MC	31.08.21
E	Existing walkway hatched	MC	04.10.21
F	Fleet EV added. Pedestrian crossing added	MC	18.10.21
G	Highways Updated	MC	02.12.21
H	OS Map Included	MC	06.12.21
P01	Draft Planning Issue	MC	05.01.22
P02	Planning Issue	MC	07.02.22

Internal Areas
Ground Floor: 135K sqft
First Floor: 17K sqft

MC

AU

Modern City

Architecture & Urbanism

Eastgate

2 Castle Street

Castlefield

Manchester

M3 4LZ

t: 0161 974 7203

e: info@mcau.co.uk

www.mcau.co.uk

Client

FI REAL ESTATE MANAGEMENT

Project

Site 5

Wrexham

Description

Proposed Site plan

Status

PLANNING

Scale

1:1250 @A3 PJ

Drawn By

1200

Date

MAY21

Revision

P02

Job Number

02-001

Drawing Number

Copyright Modern City Architecture & Urbanism Ltd