



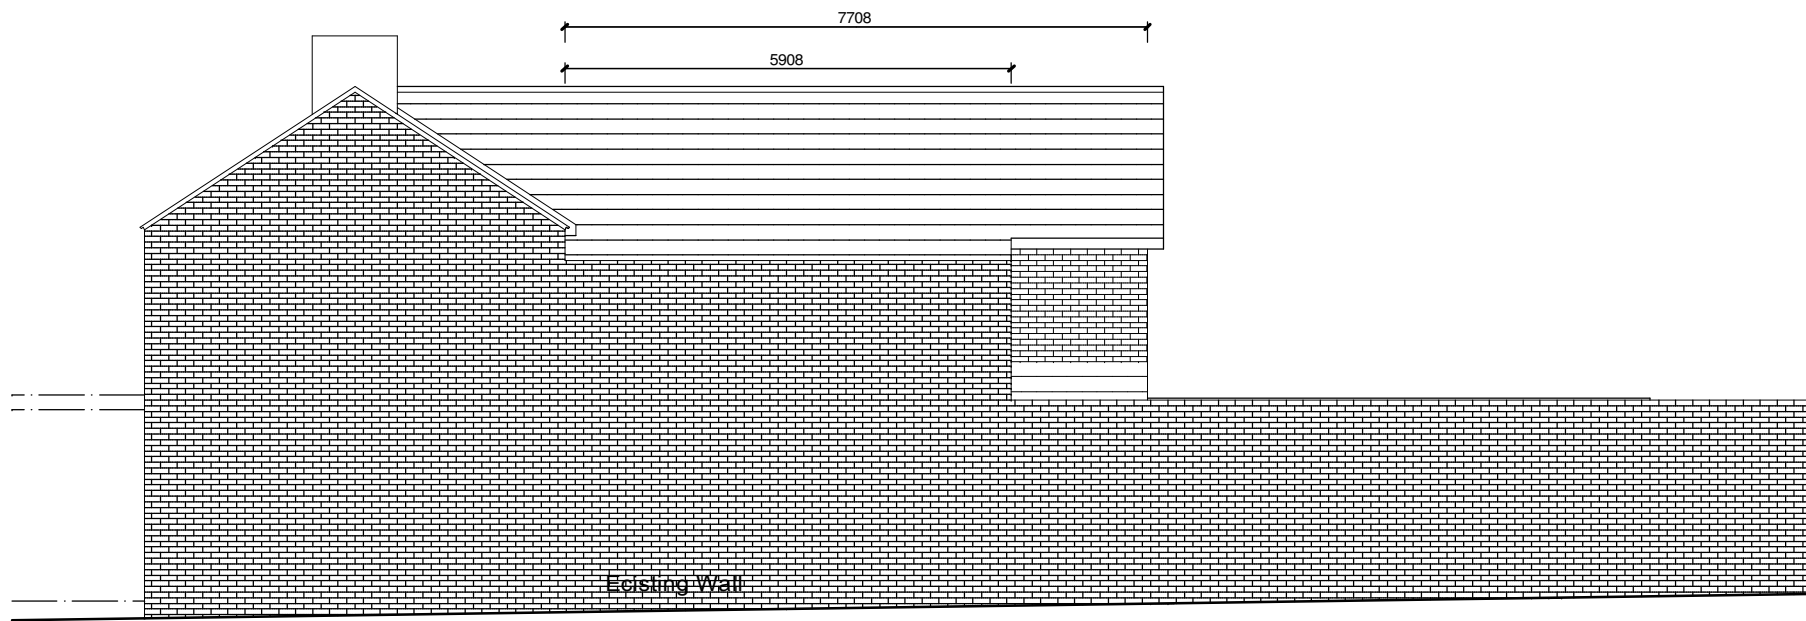


Side Elevation



Side Elevation

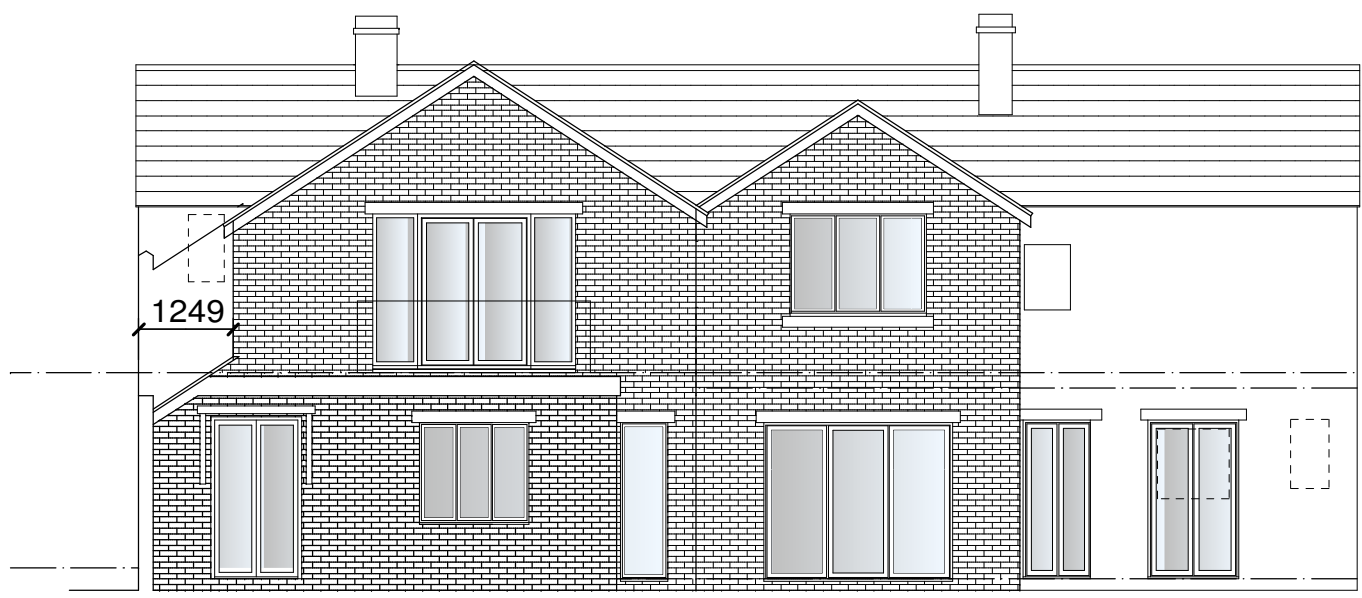


Rear Elevation

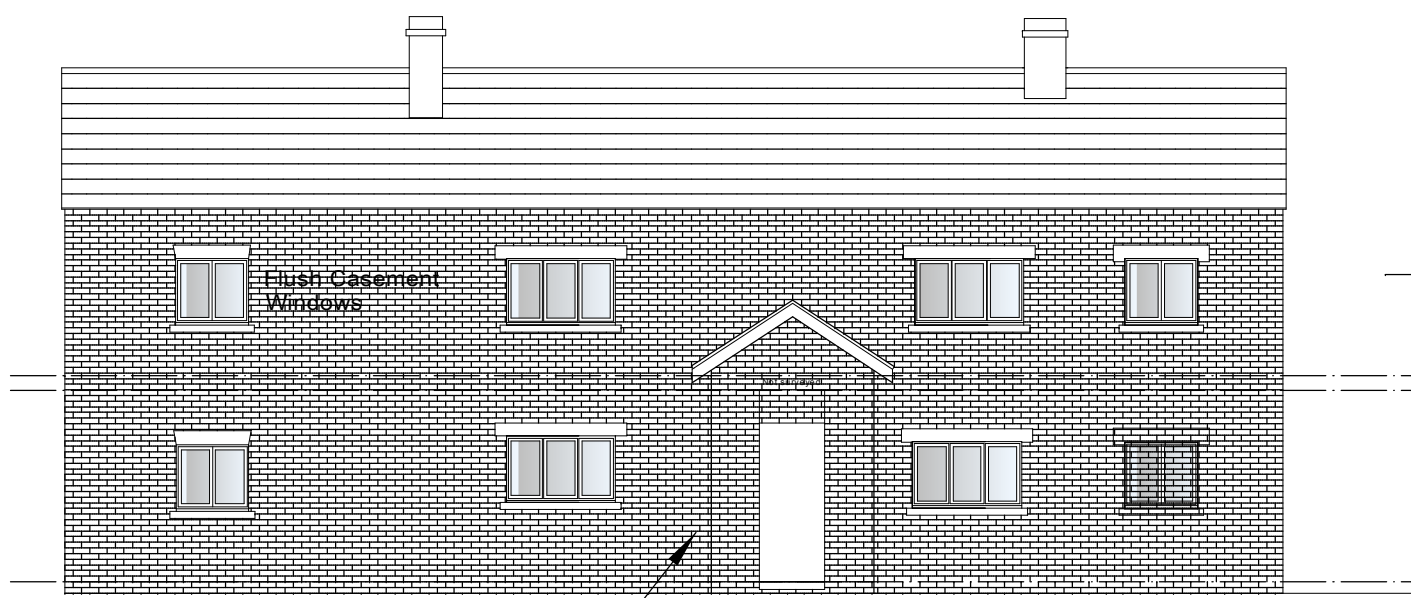


Front Elevation


Existing structurally unstable porch re-constructed to match existing materials
Existing materials to be used as possible.
Porch has settled and rotated away from the main structure.

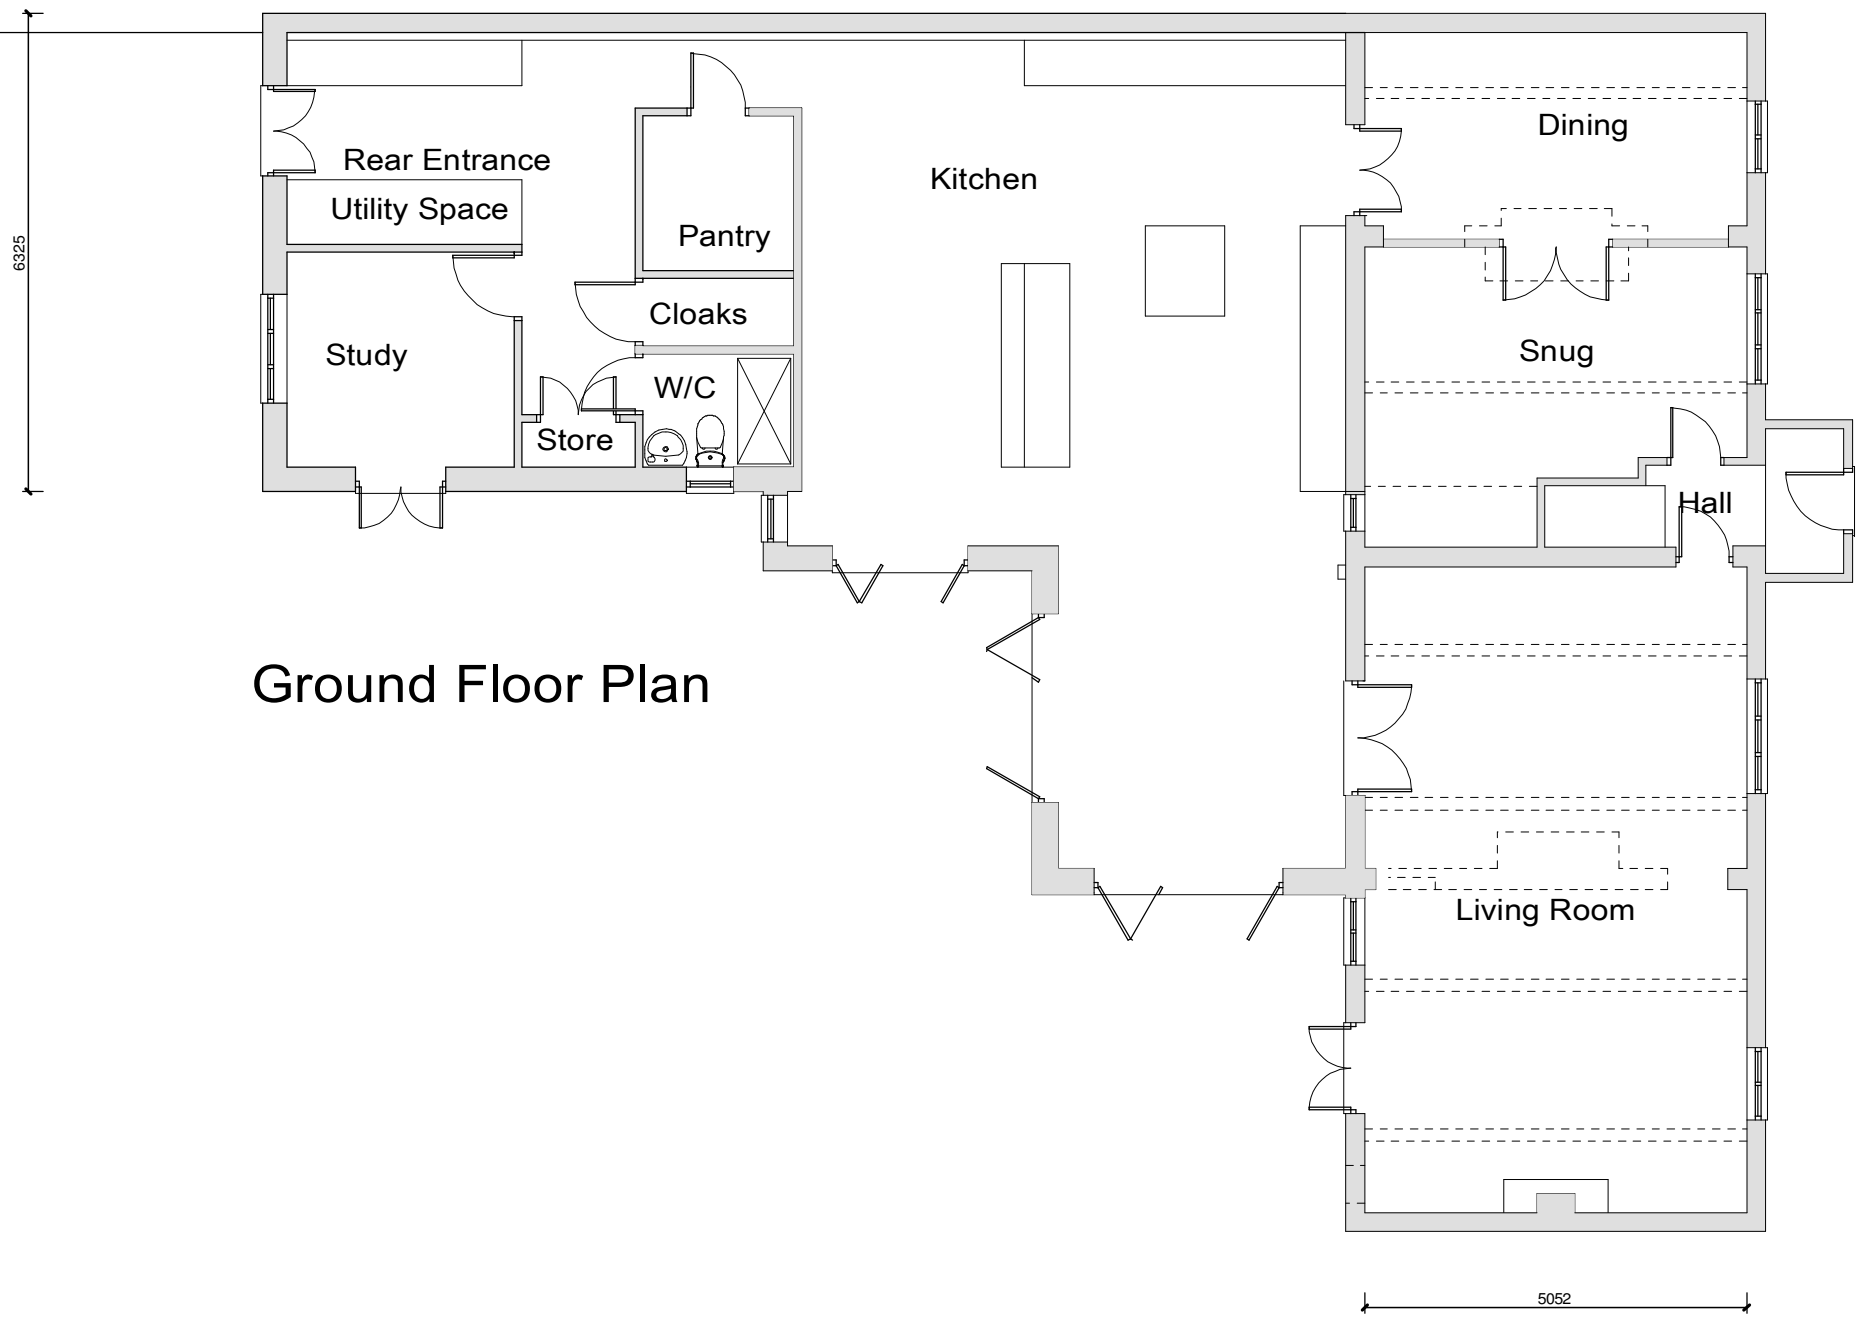

Ground Floor Plan

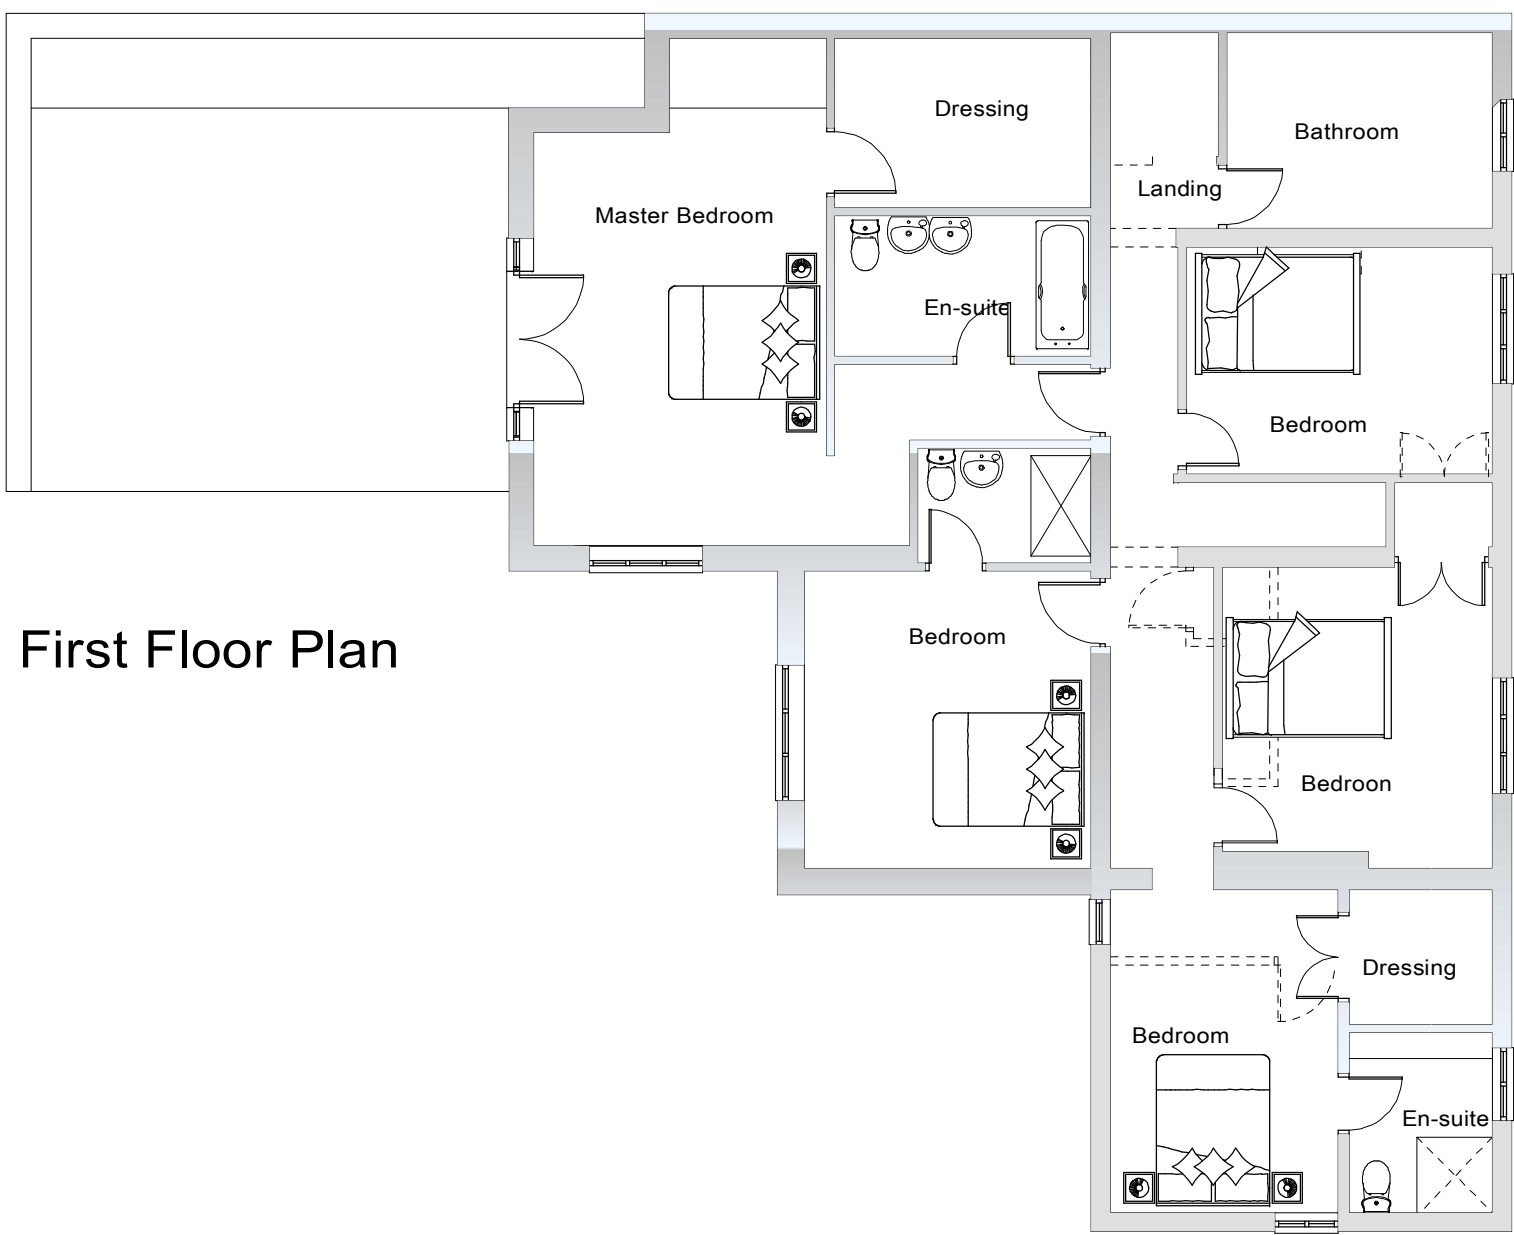

First Floor Plan

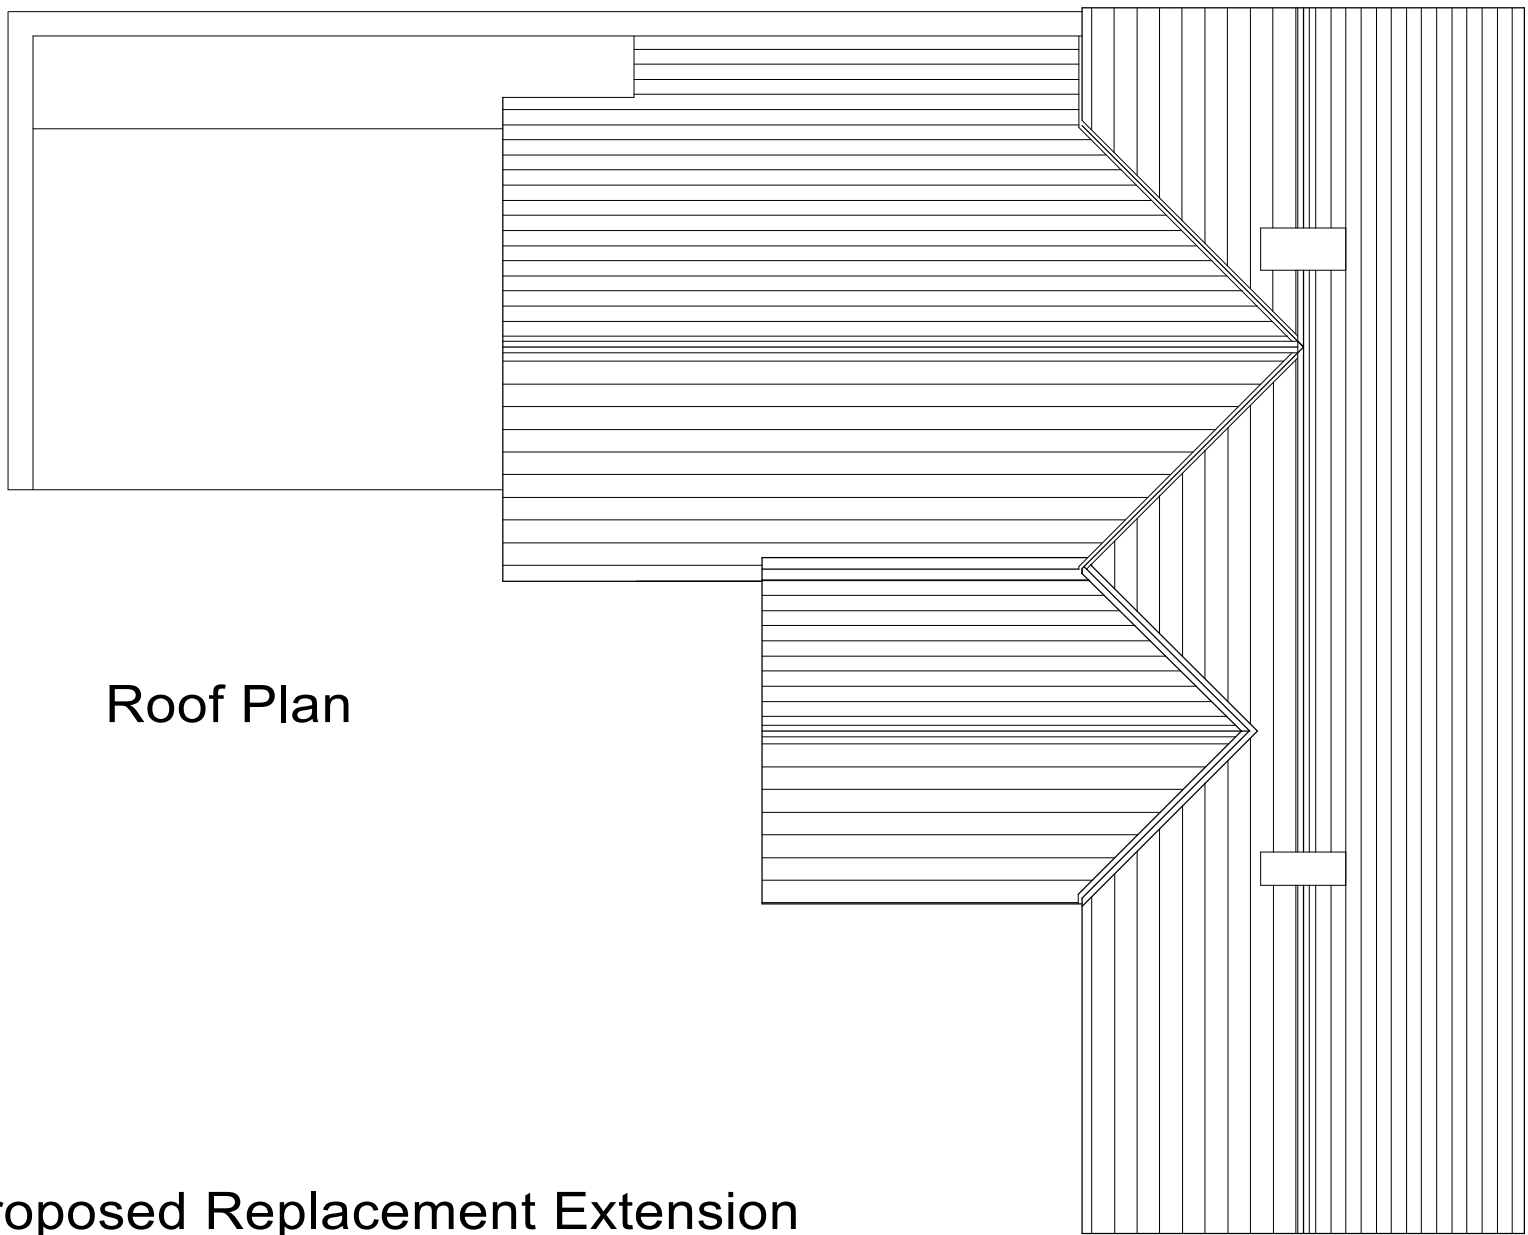

Roof Plan



Section B-B

Proposed Replacement Extension

Scale 1:100 @ A1

B - Dec 22 Revised
A - Dec 22 Revised

Project Architecture
Architecture & Planning
P.O. Box 282
Tarpotley
CW6 0WZ
info@projectarchitecture.co.uk
Tel: 01244 566256

Client
Mrs Robson-Catling

Draw Title
Proposed demolition of
existing outriggers and
alterations and extension
Existing Dwelling

Project
The Old Croft
(Formerly The Long Croft)
Green Street
Holt

Drawn By PJC Date 12-07-2022

Revised By B
680 P 02