




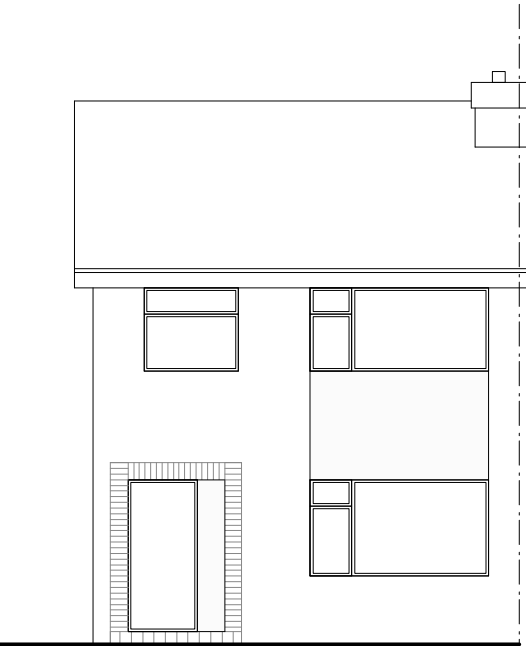


Front Elevation 1:100

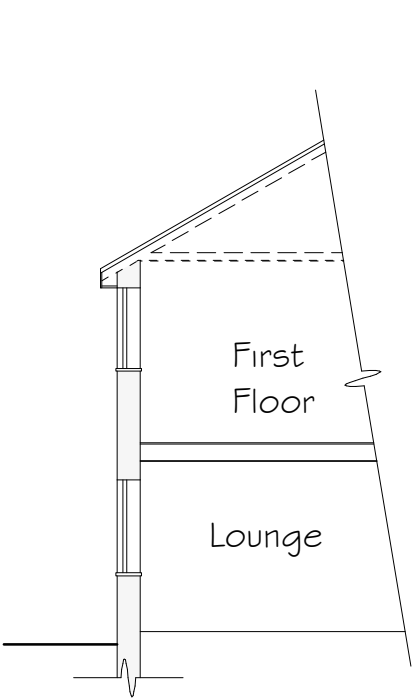


Side Section/Elevation 1:100

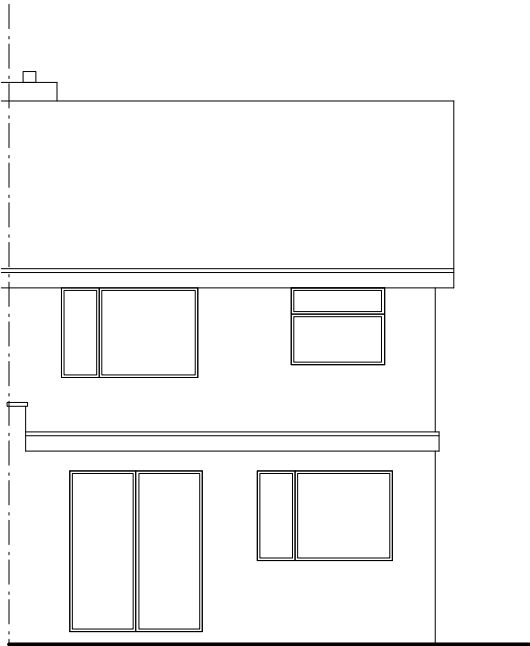

Rear Elevation 1:100

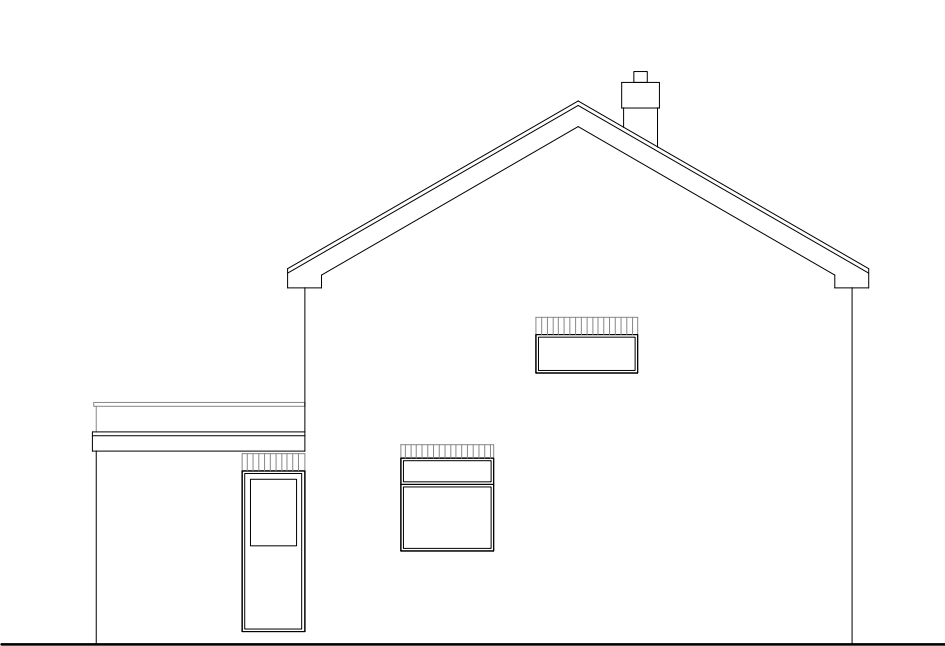

Side Elevation 1:100

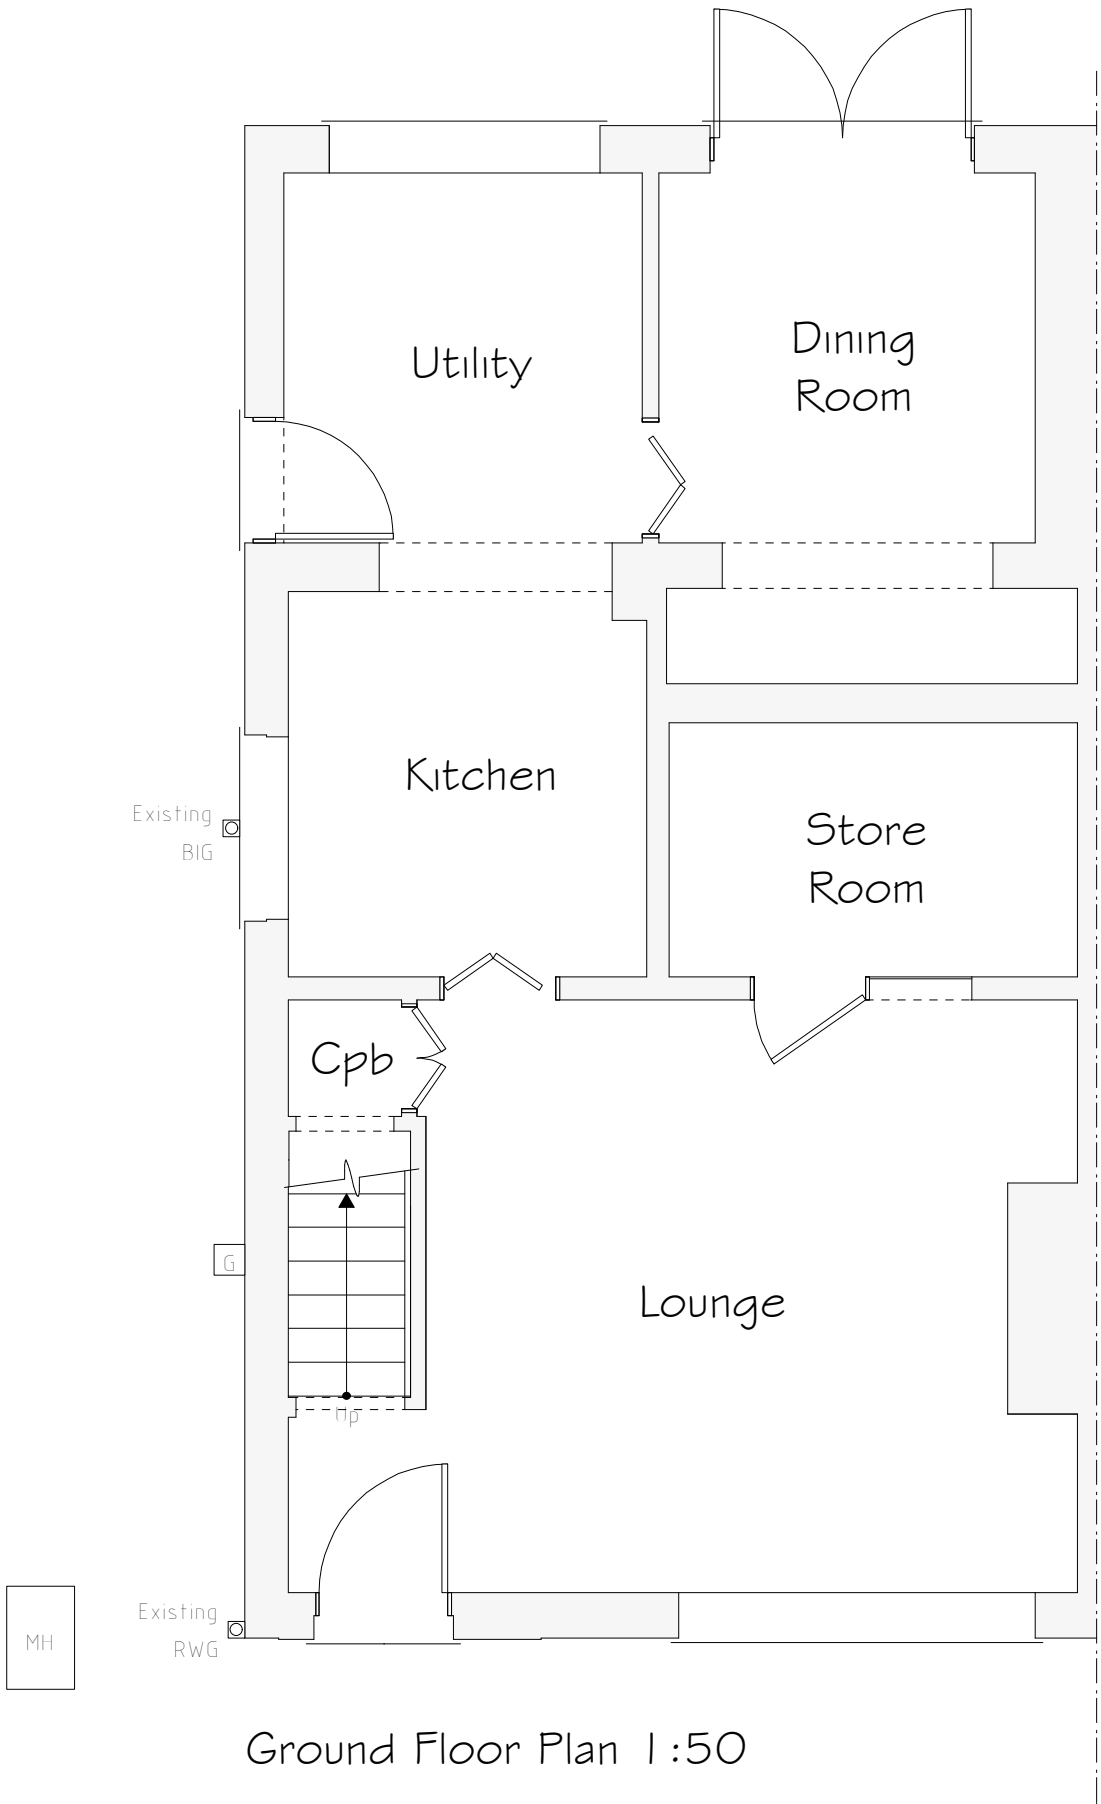

Ground Floor Plan 1:50

Services Key			
	Existing Gas Meter Position		
MH	Existing Man Hole Position		
	Existing Rain Water Gully (RWG) Position		
	Existing Back Inlet (BIG) Gully Position		

Rev	Date	Detail	Initial

Project: Proposed Disabled Facility at, 27 Vale View Estate, Llay, Wrexham, LL12 0NH	
Title: Existing	Scale: (A2) 1:50 & 1:100

Drawn By: E.M.Jackson	Date: March 2023
Drawing No: J184/001	Sheet: 1 of 1

Office 3K4,
Redwither Business Tower,
Wrexham. LL13 9XT
Tel: 01978 356500
www.blueprintarchitectural.com
© copyright all rights reserved