




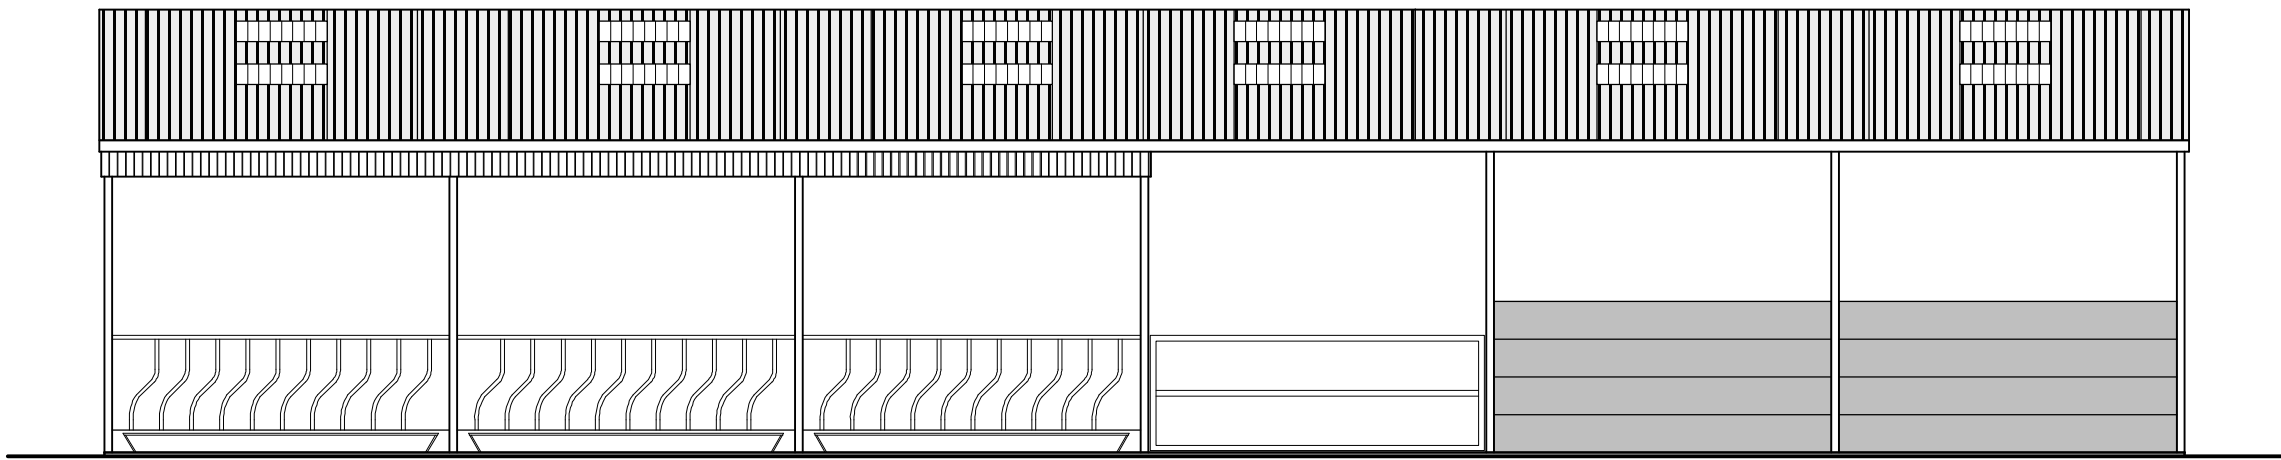


Front Elevation 1:100

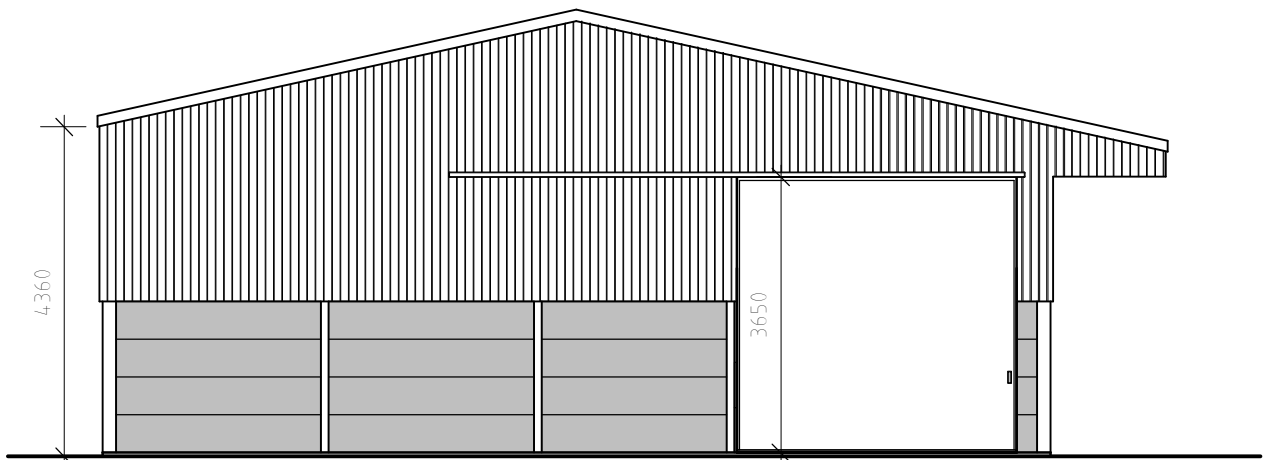


Side Elevation 1:100

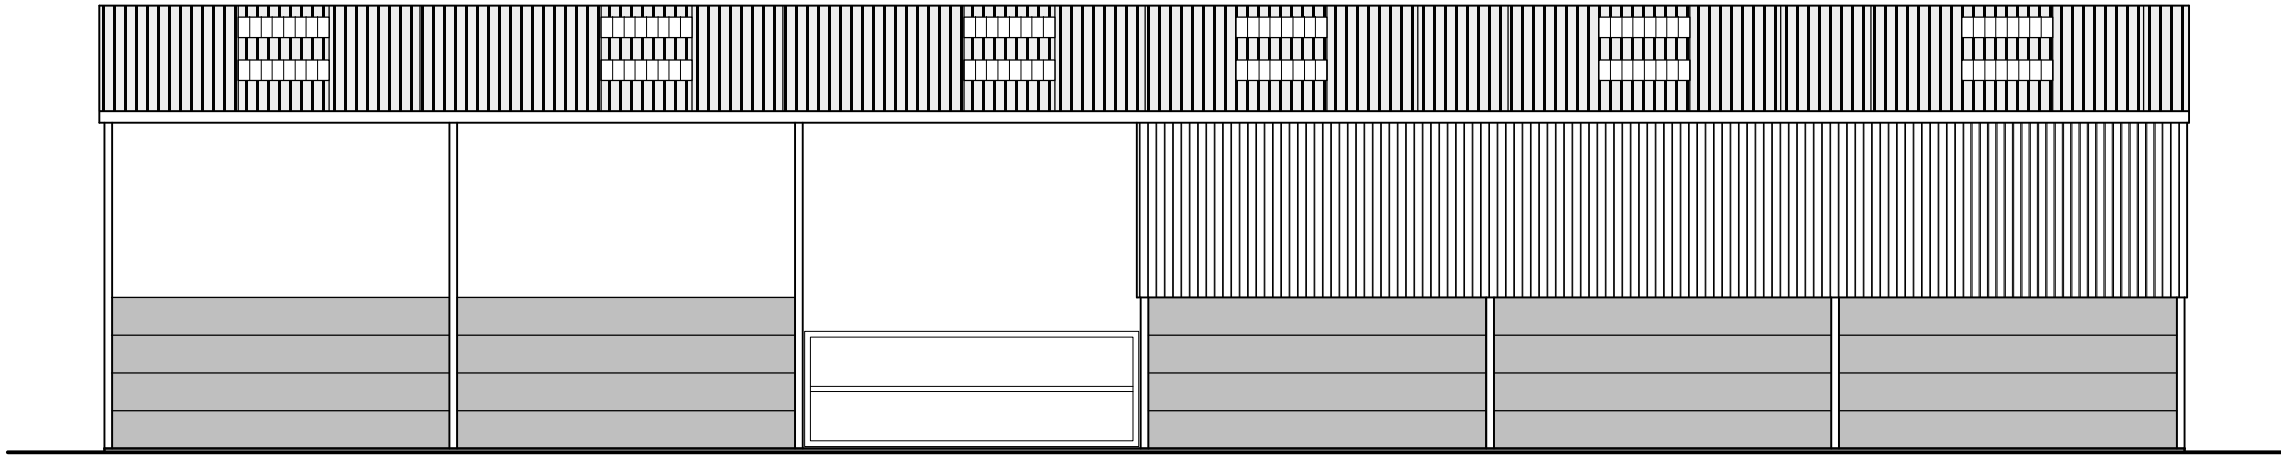

Rear Elevation 1:100

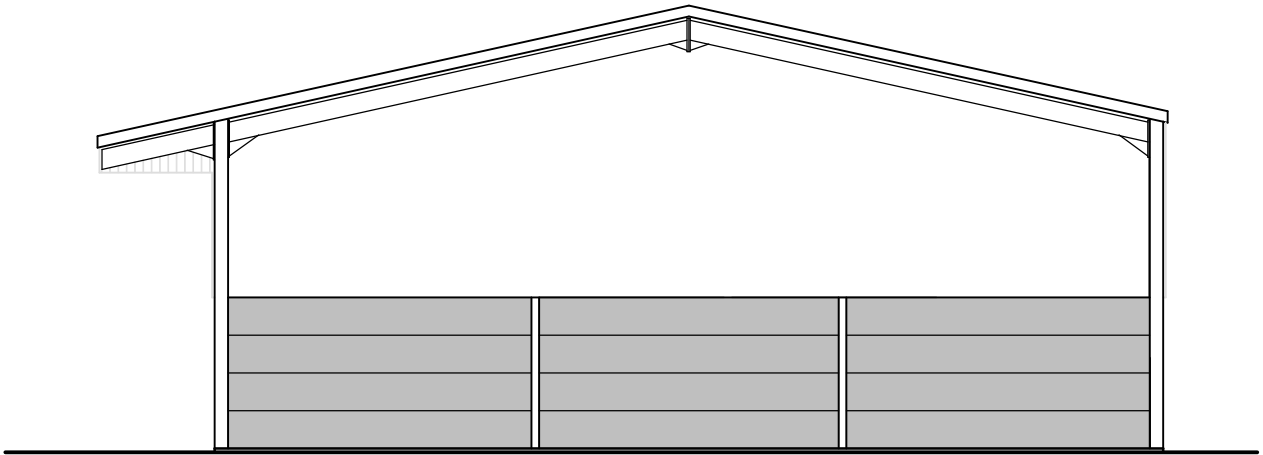

Side Elevation 1:100

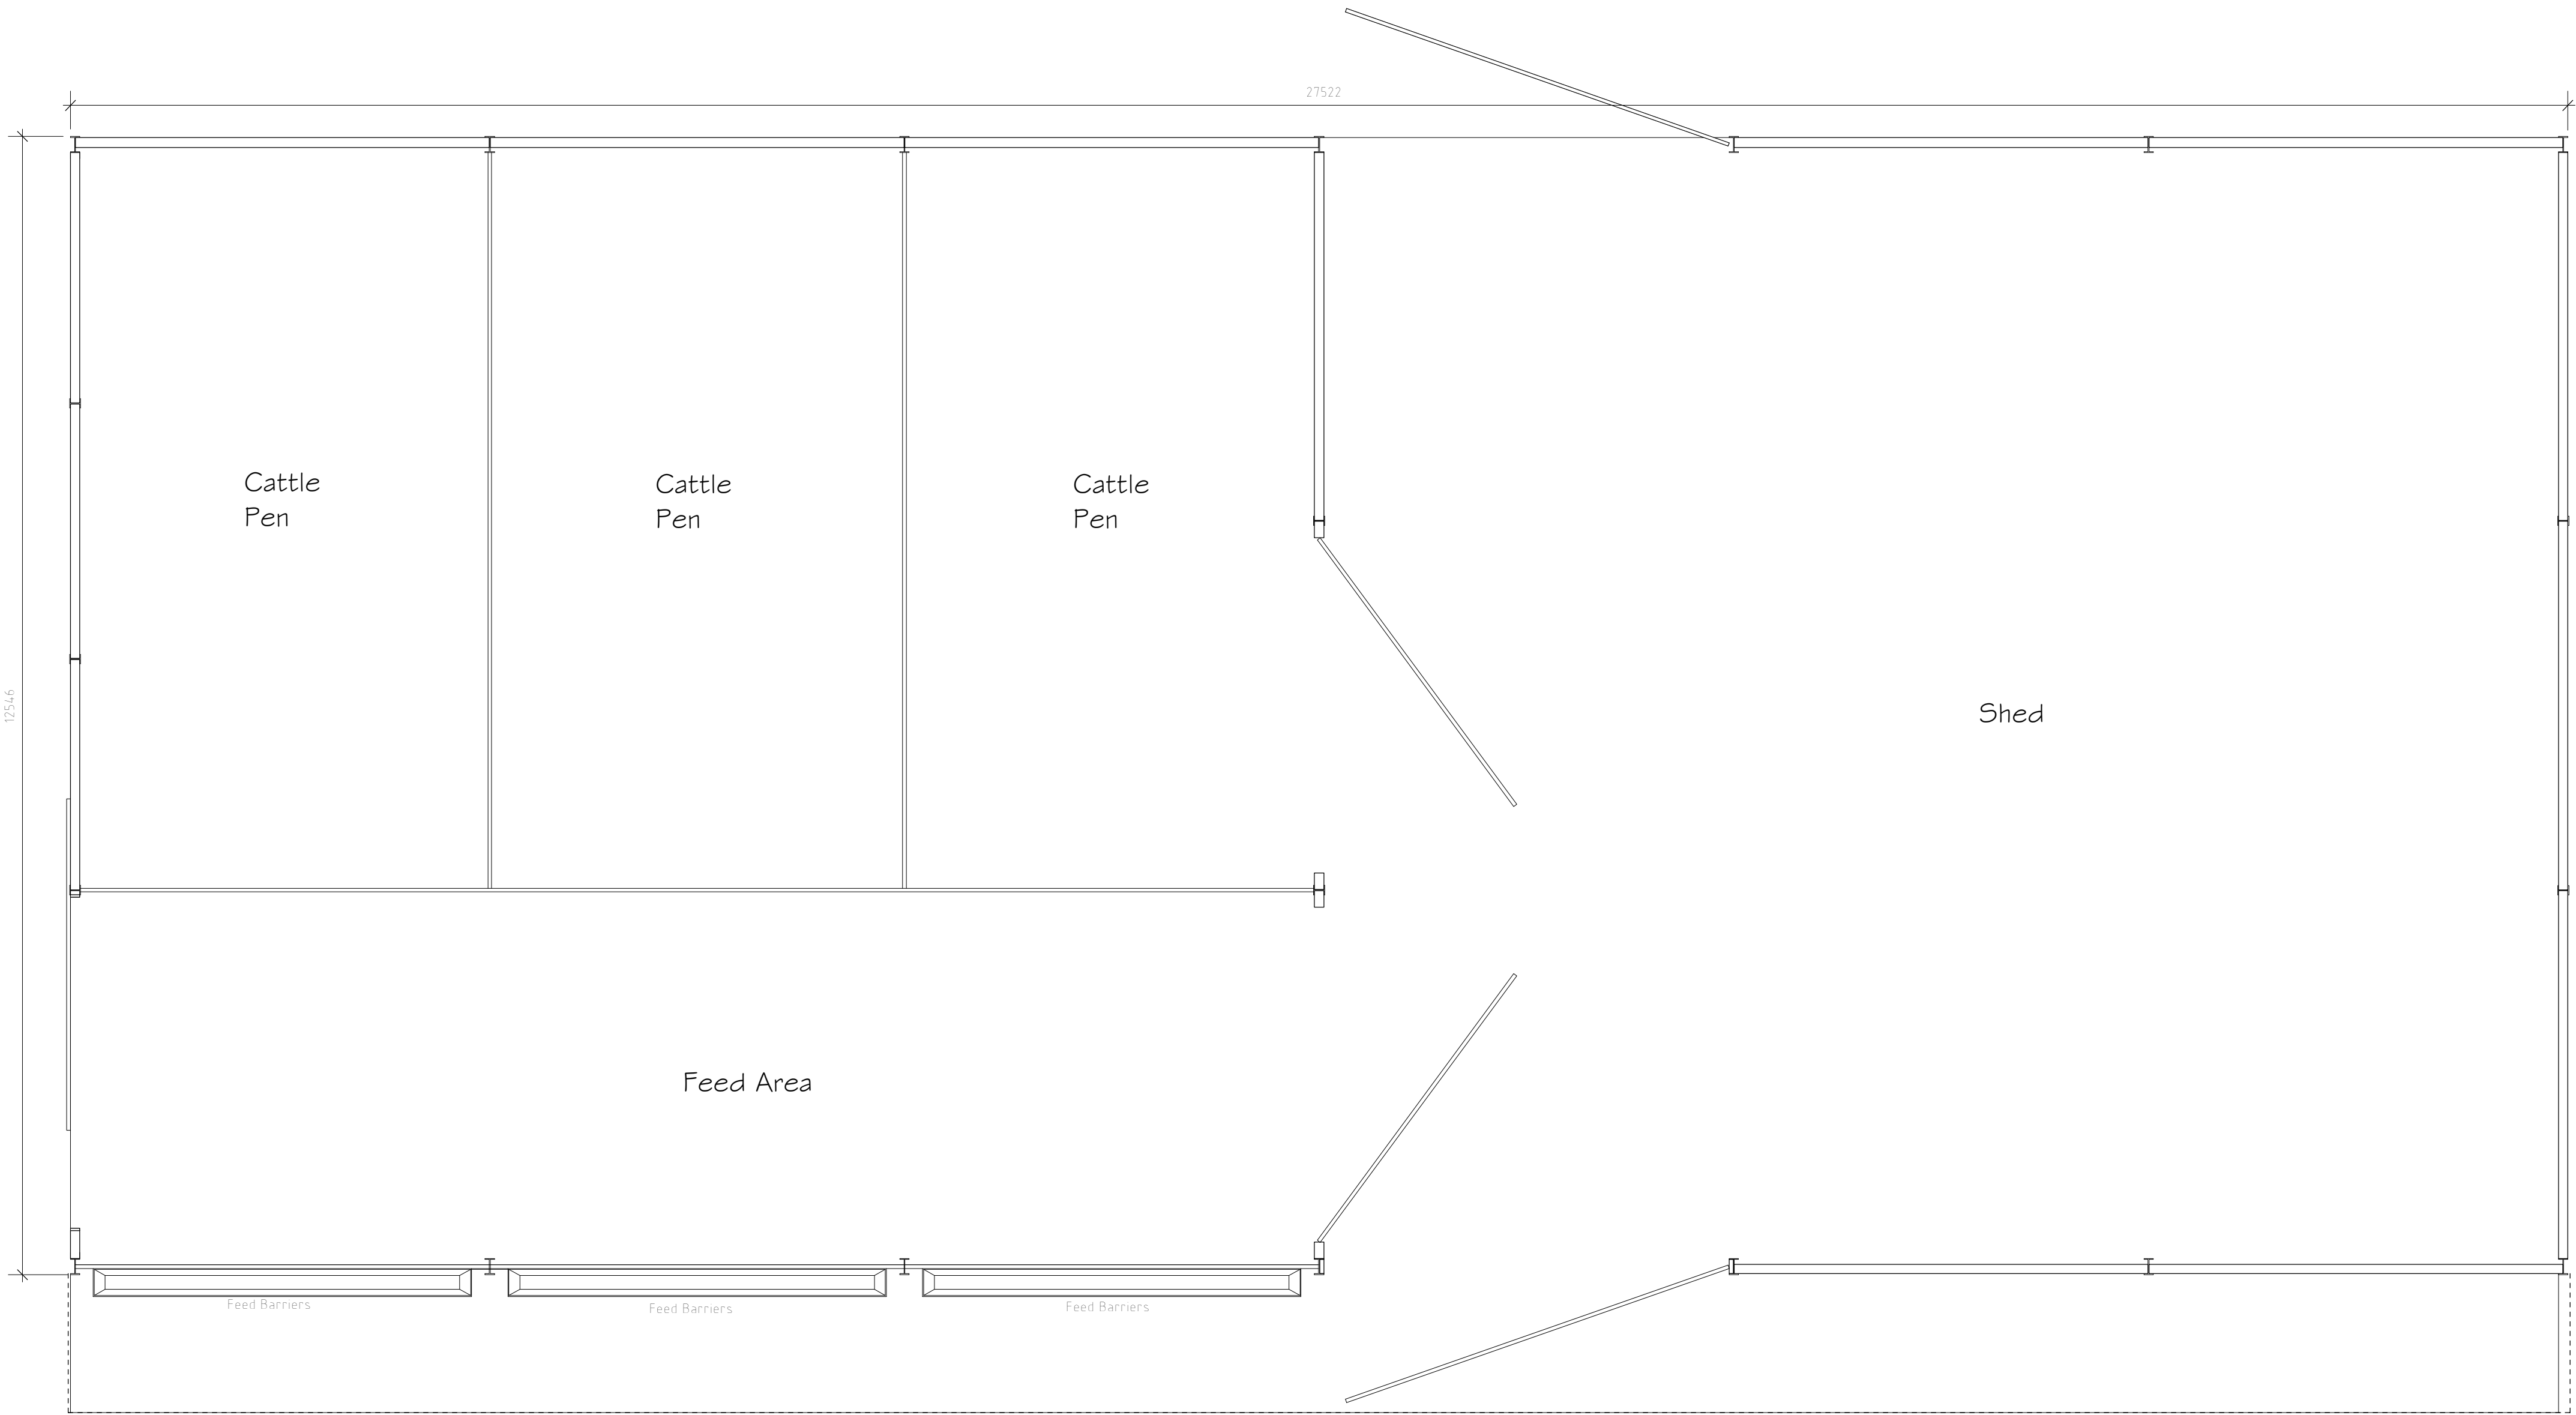

Floor Plan 1:50

External Facing Materials
To be tanalised timber Yorkshire boarding, and graded tanalised timber sheeting rails as indicated on elevations to local Authority approval

Roofing Materials
Roof Coverings are to be fibre cement sheets to local authority approval

All fascias and soffits are to comprise UPVC

Rainwater: to be collected in UPVC guttering, to discharge to soakaways located in garden

B	10/22	Design Amends	D J E
A	10/22	Design Amends	D J E
Rev	Date	Detail	Initial

Project:
Proposed Agricultural Shed
at Tanlfryn Cottage,
Erbistock, Wrexham.
LL13 0DF.

Title:	Scale: (A1) 1:50 & 1:100
Planning	

Drawn By:	Date:
A.Valentine	July 2022

Drawing No:	Sheet:
D133/003	1 of 1

blueprint
architectural services

Office 3K4,
Redwither Business Tower,
Wrexham, LL13 9XT
Tel: 01978 356500
www.blueprintarchitectural.com
© copyright all rights reserved