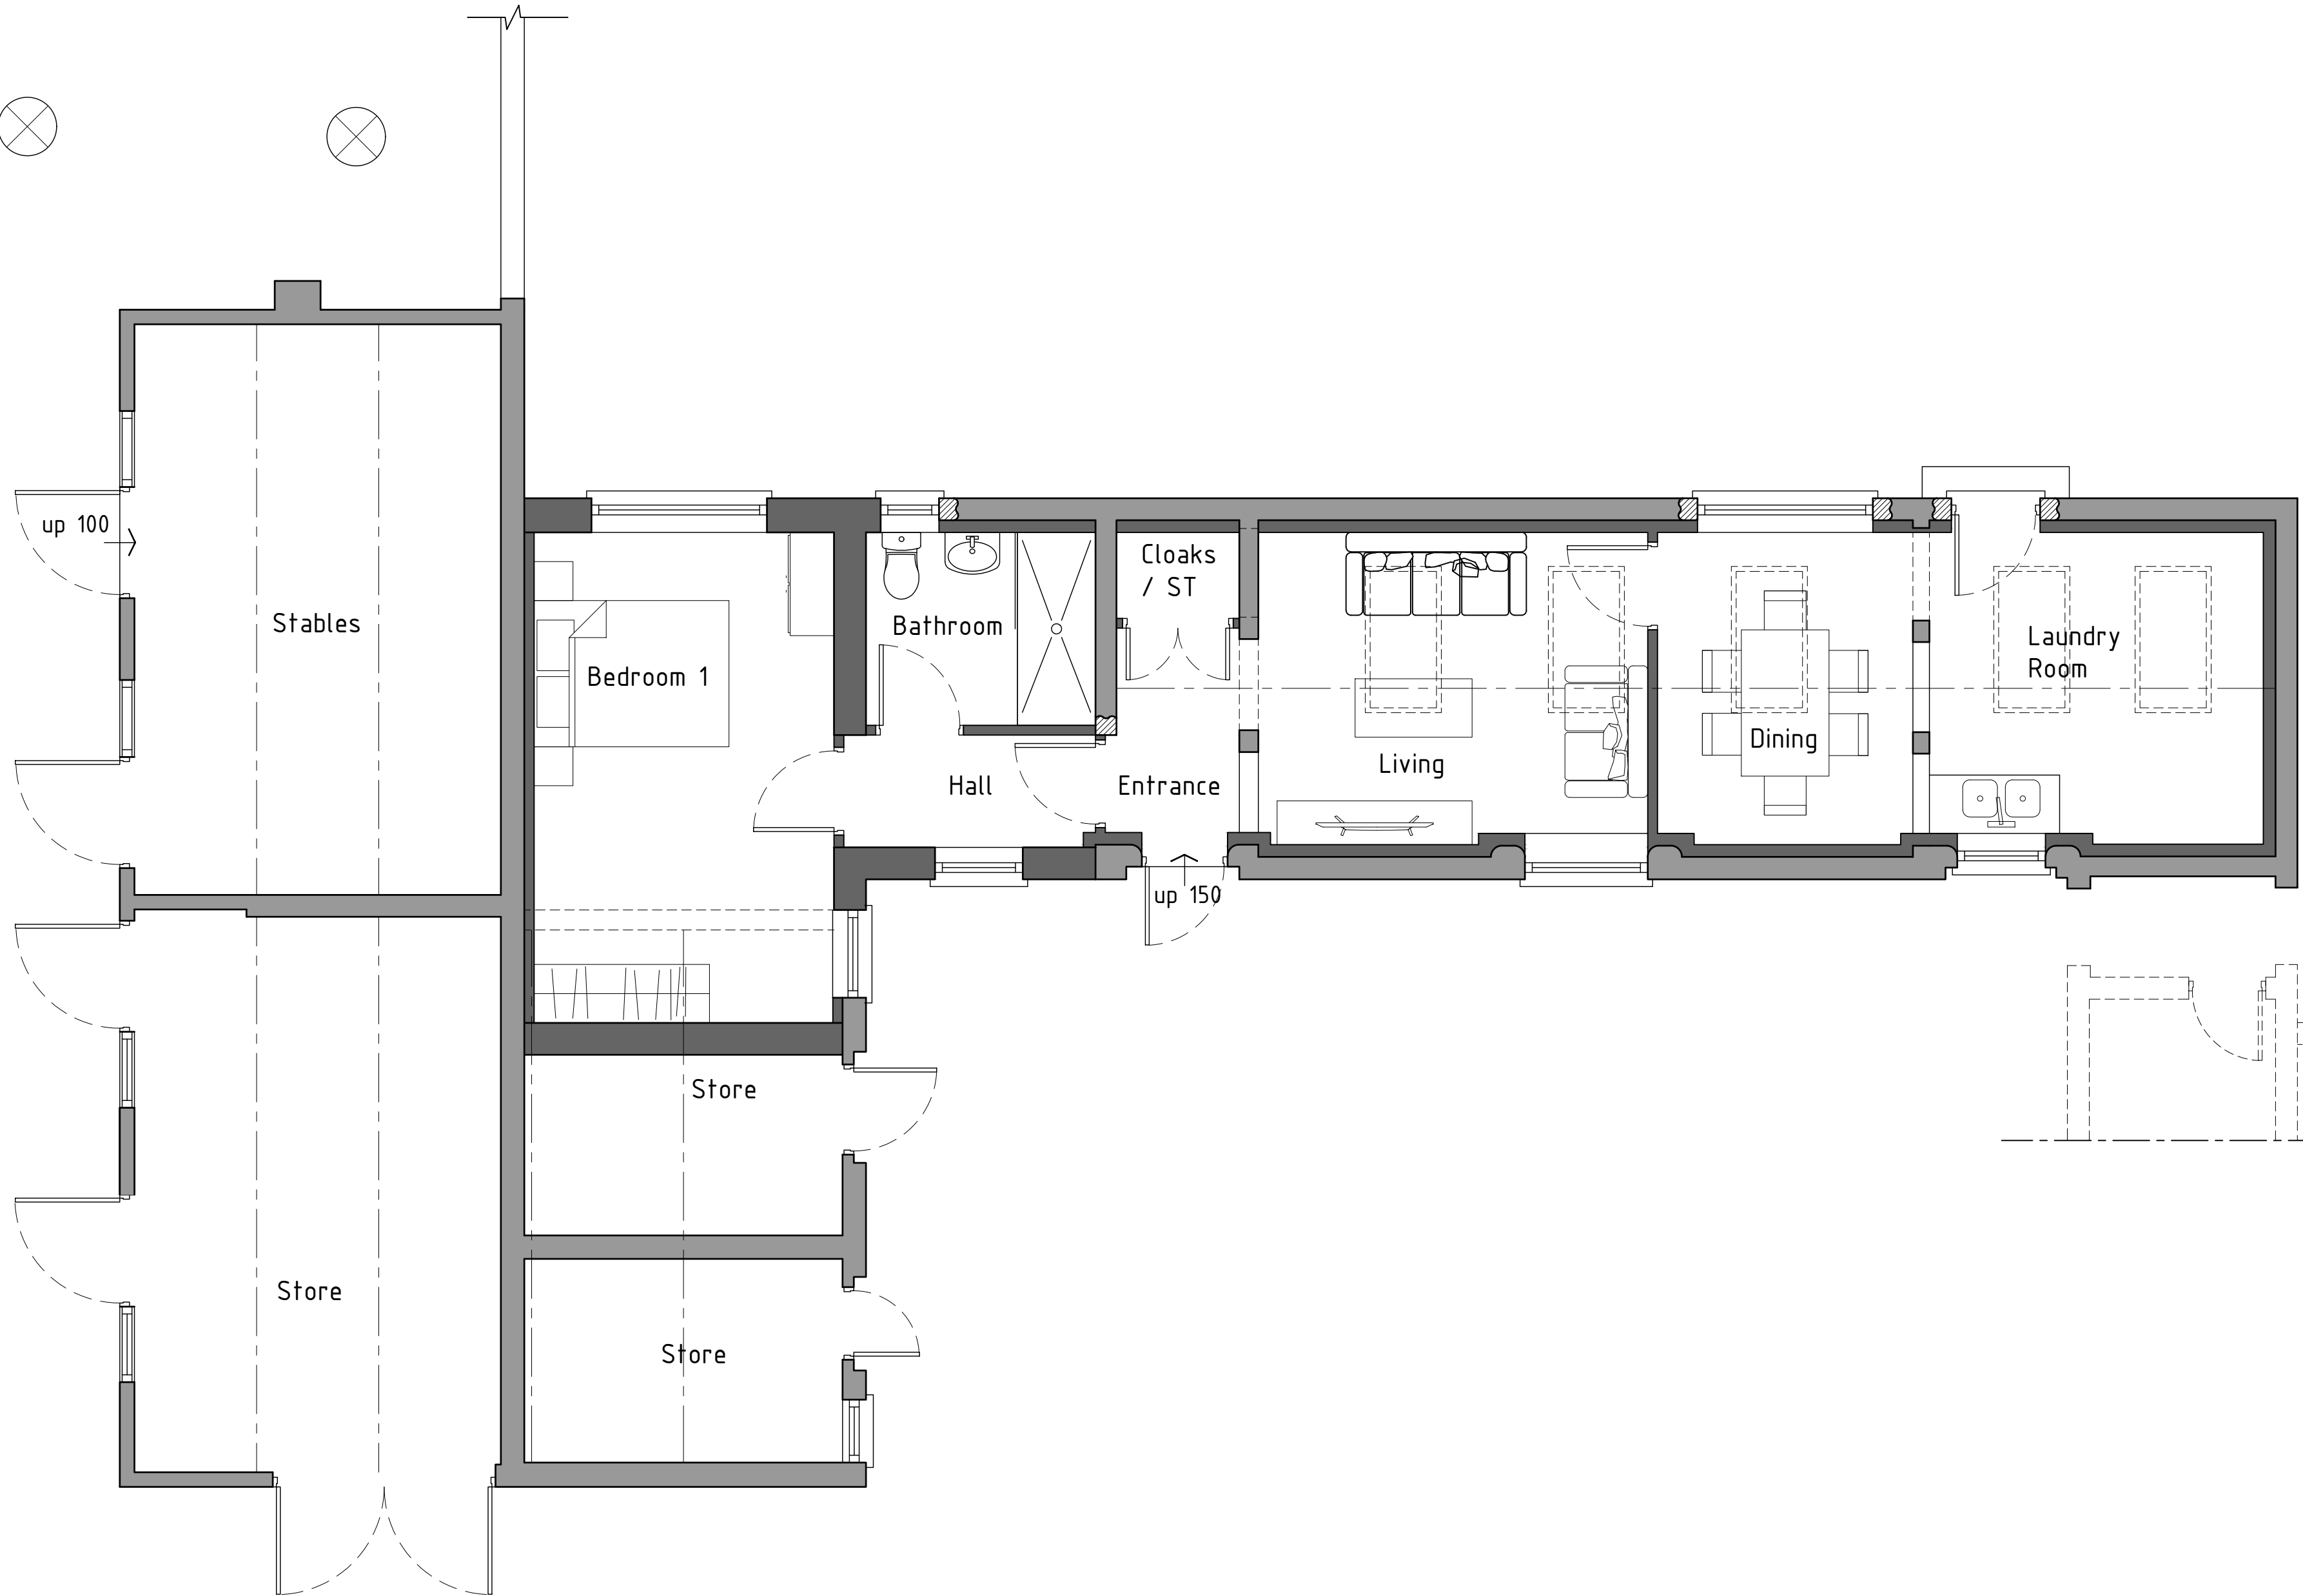
 
 
 


Ground floor plan 1:50

Proposed

HDS ARCHITECTURAL SERVICES
HDS Architectural Services, The Foundry,
15 Yorke Street, Wrexham
LL13 9LW
Tel: (01978) 345250
www.hdsarchitectural.co.uk

Project; Proposed Annex at Plas Eyton, Eytton, Wrexham, LL13 0YD	
Title; Proposed Ground floor plan	Scale (A2); 1:50
Dwg No; OBPE/PD/03	Date; 20.04.22
Revision; Rev-A Remove kitchen facilities from plan 10.10.22 Rev-B Reduced to 1 Bedroom 23.11.22 Rev-C Amend Bedroom Size - 24-11-22	