



All dimensions and levels to be checked on site by contractor prior to preparation of shop drawings and commencement of work on site. Do not scale from this drawing or reproduce without consent.  
This drawing and the design is the copyright and property of Aspect Property Consultants & Surveyors Ltd and may not be used in part or in whole without prior written consent.  
This drawing is to be read in conjunction with all relevant consultants and/or specialist's drawings/documents and any discrepancies or variations are to be notified to Aspect Property Consultants & Surveyors Ltd before the affected work commences.

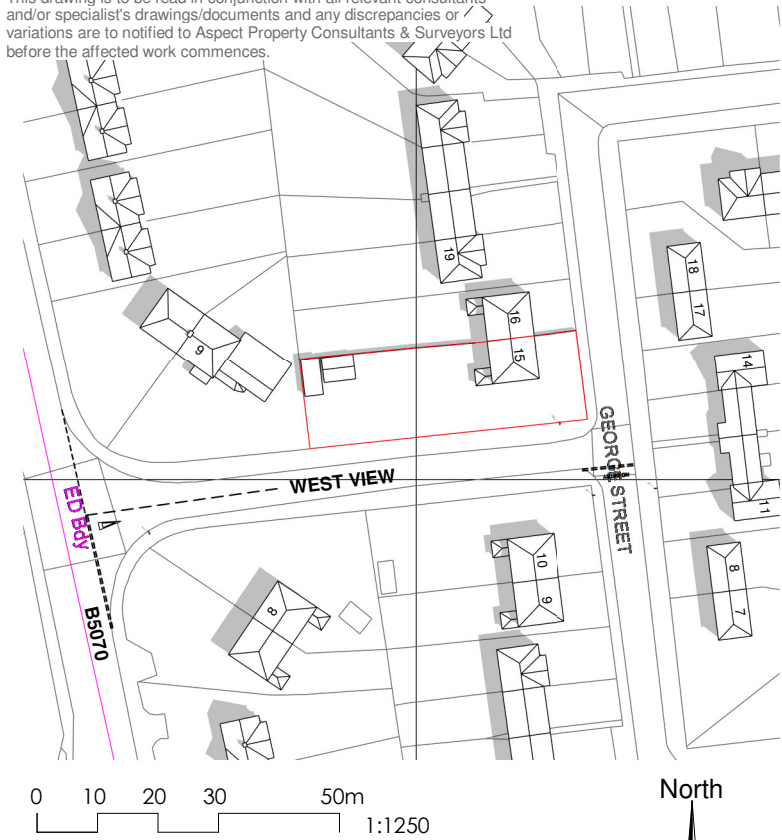


1 **Location Plan**  
1 : 1250




2 **Site Plan**  
1 : 200

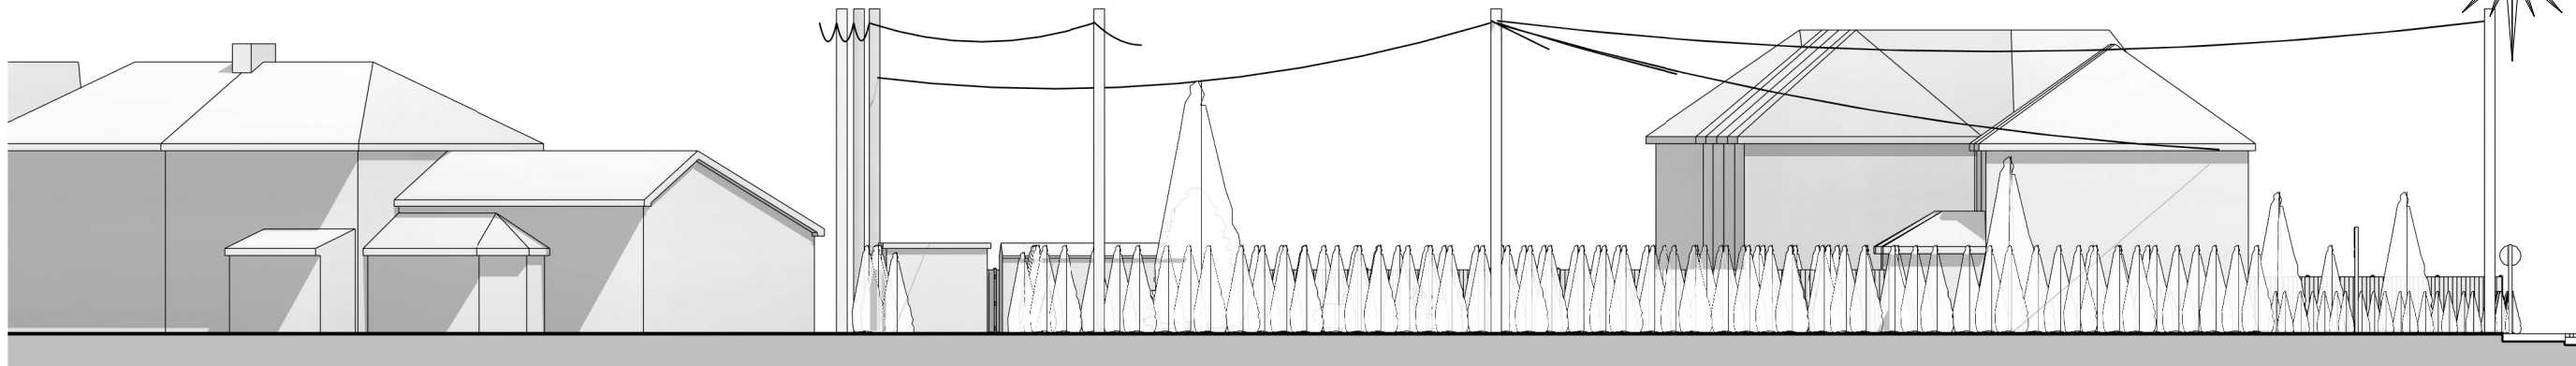

3 **South Elevation (Street Scene from West View)**  
1 : 200

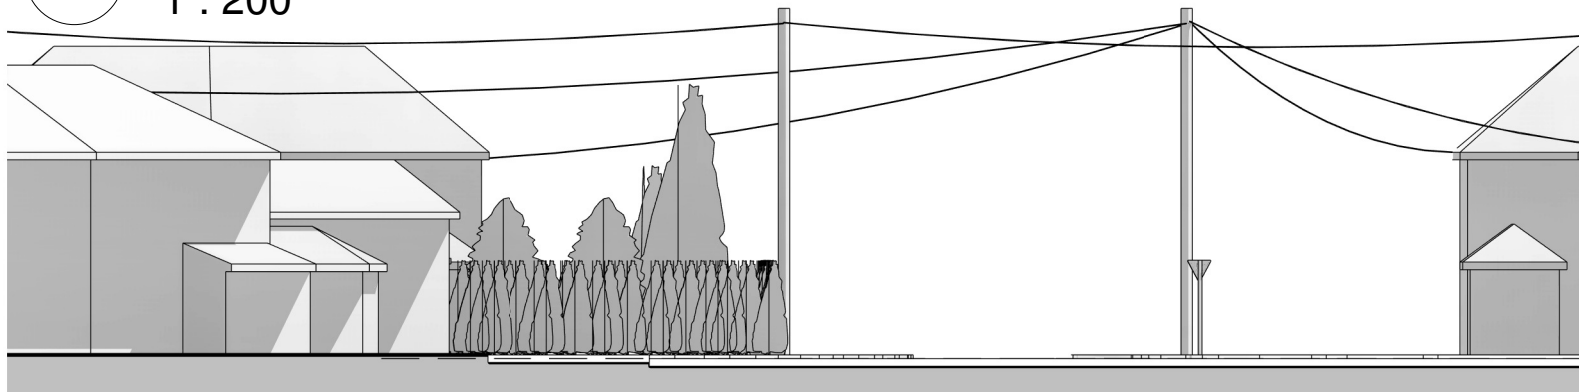

4 **Street Scene - B5070**  
1 : 200

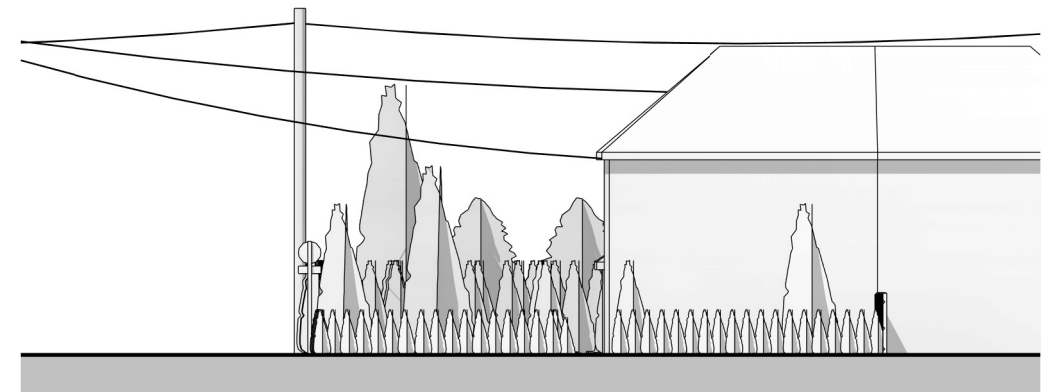

5 **Street Scene - George Street**  
1 : 200

|   |                                      |                             |              |             |         |         |
|---|--------------------------------------|-----------------------------|--------------|-------------|---------|---------|
| <br><b>ASPECT</b><br>CONSULTANTS | PROJECT:                             | CLIENT:                     | DATE:        | JOB NO:     | DRN BY: | CKD BY: |
|   | Plot to the rear of 15 George Street | Mr Robert Lomas             | 21/12/2021   | 604-267-LOM | DW      | DW      |
|   | ADDRESS:                             | DRAWING TITLE:              | SCALE AT A3: | DRWG NO:    | REV:    |         |
|   | 15 George Street, Chirk LL14 5HS     | Existing Plans & Elevations | As indicated | <b>101</b>  |         |         |
|   |                                      |                             |              |             |         |         |