



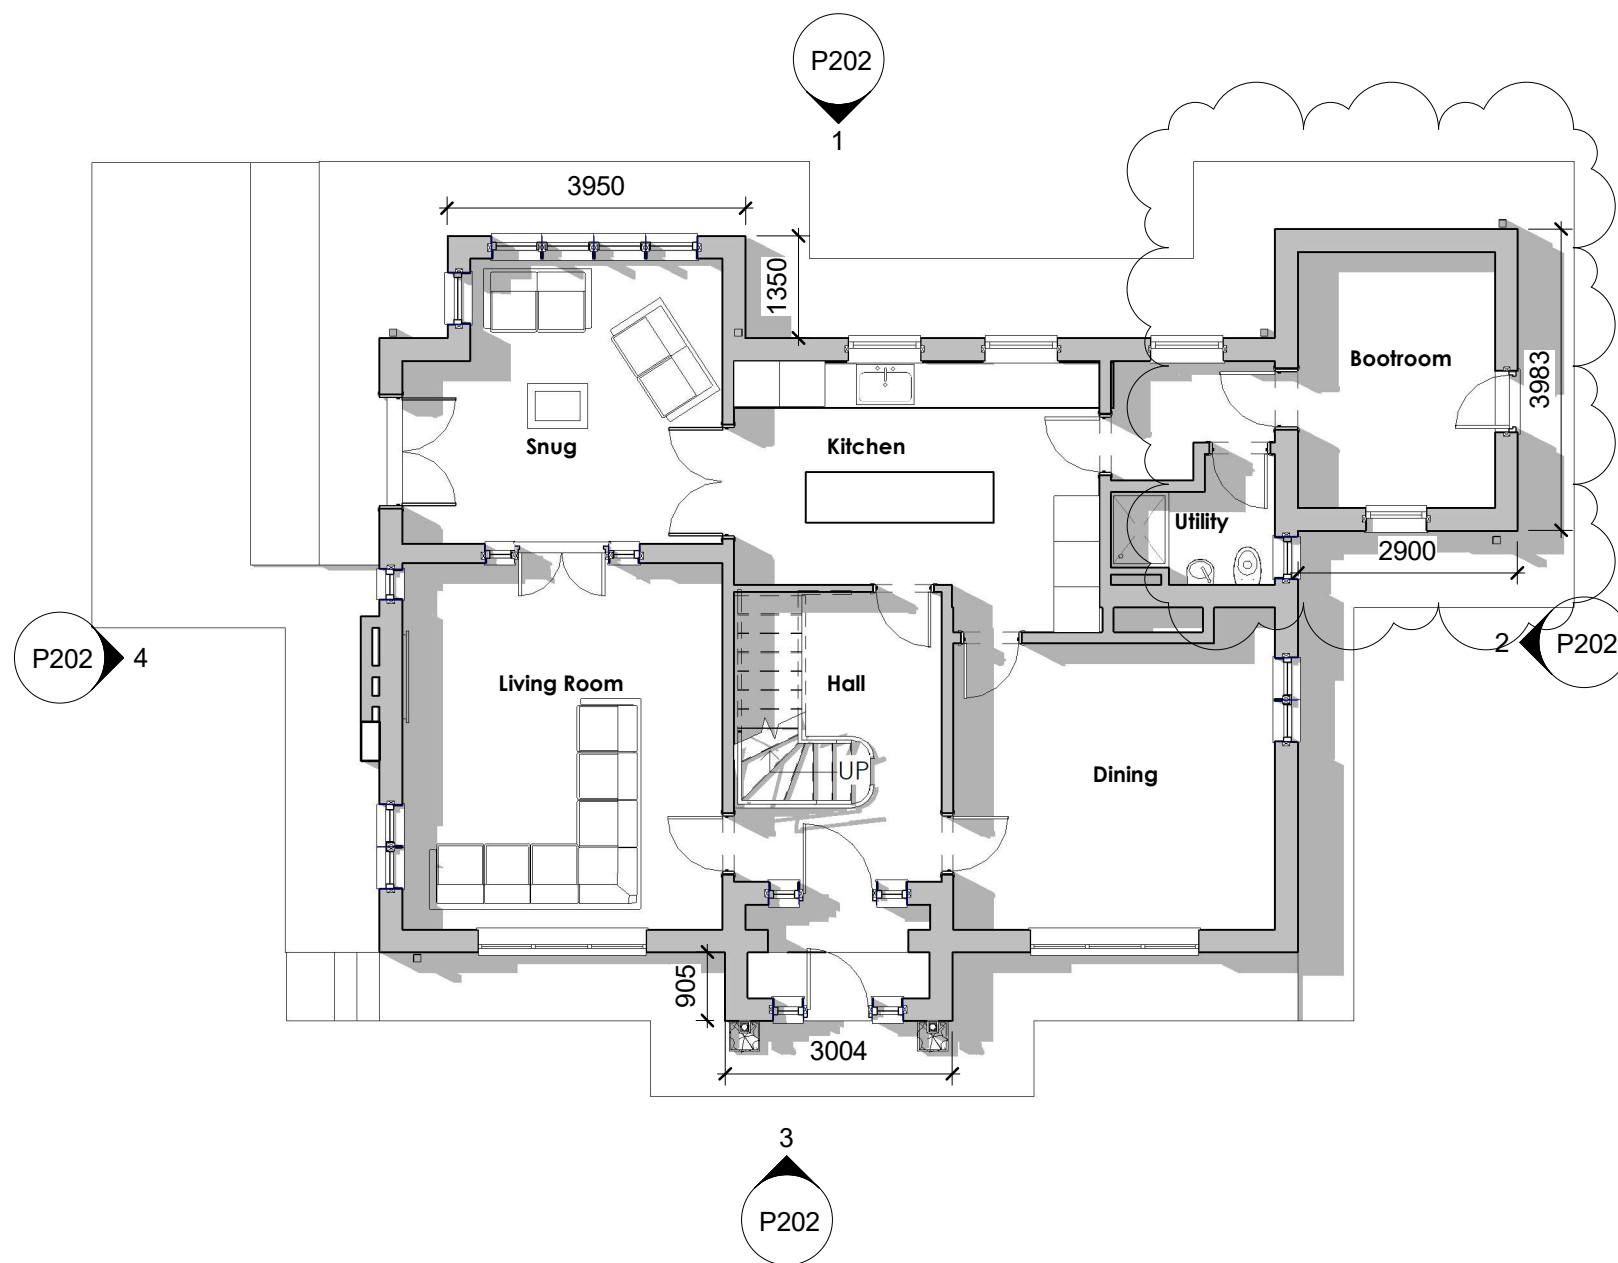

Ground Floor Plan

Scale: 1 : 100

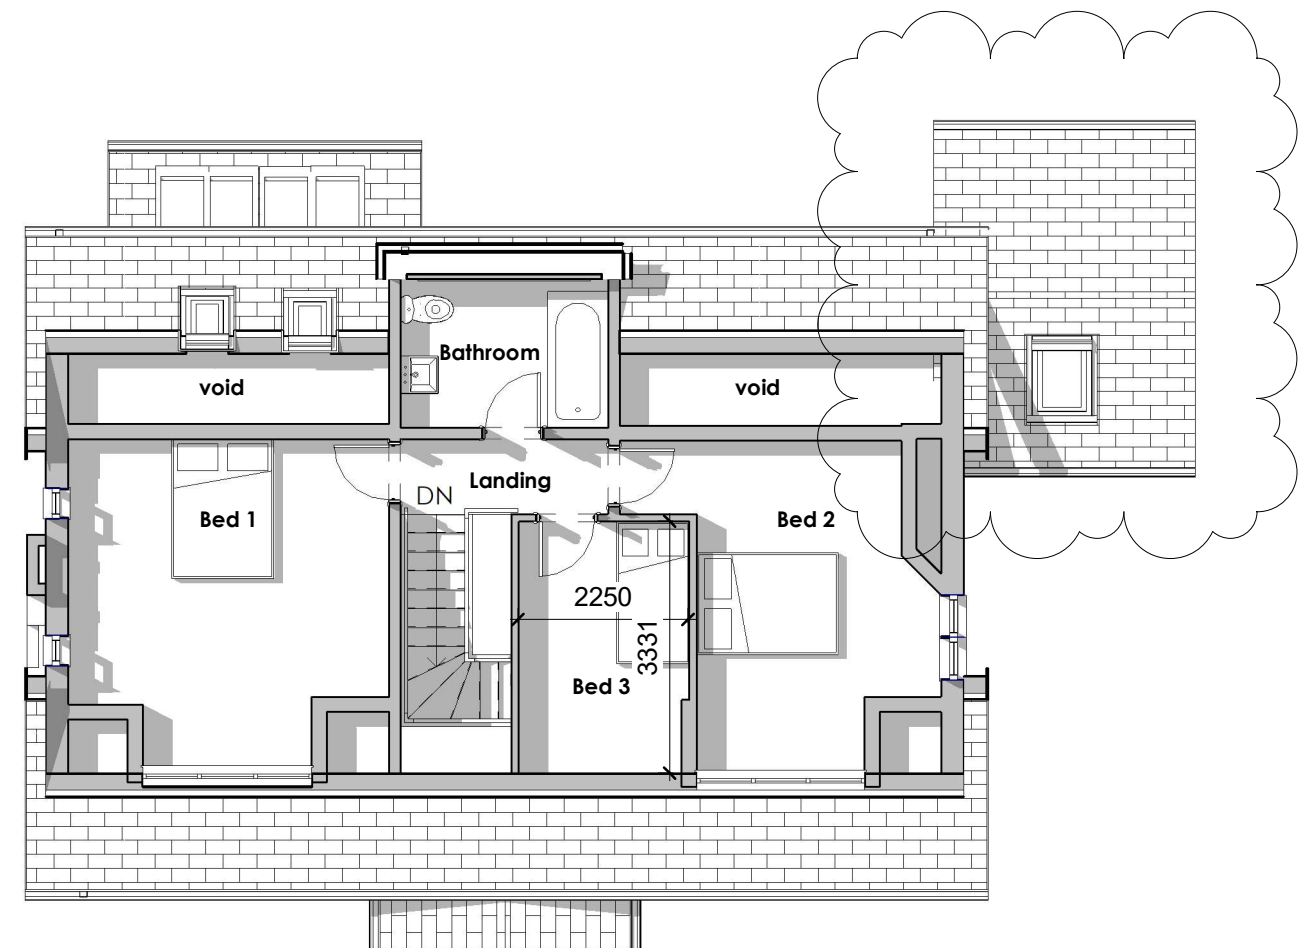

First Floor Plan

Scale: 1 : 100

No.	Description	Date
X	Dims added and porch updated	07.11.22
A	Side extension moved	05.12.22



Glenn Cavill Ltd - Architectural Designer
www.glenncavill.com

GENERAL NOTE:
This drawing is for planning purposes only and not for construction. Any discrepancies should be highlighted and reported accordingly. Full copyright is to Glenn Cavill Ltd and any use by a third party should be via prior written agreement with Glenn Cavill Ltd.

PROJECT	Plas Y Nant, Lambpit Street, Penrycae		
SHEET	Proposed Floor Plans		

CLIENT			
G Nichols			
Date Issue Date	Project number 2359	Scale (@ A3) 1 : 100	
Drawn by: GC	DRAWING NUMBER		REV
	P201		A