



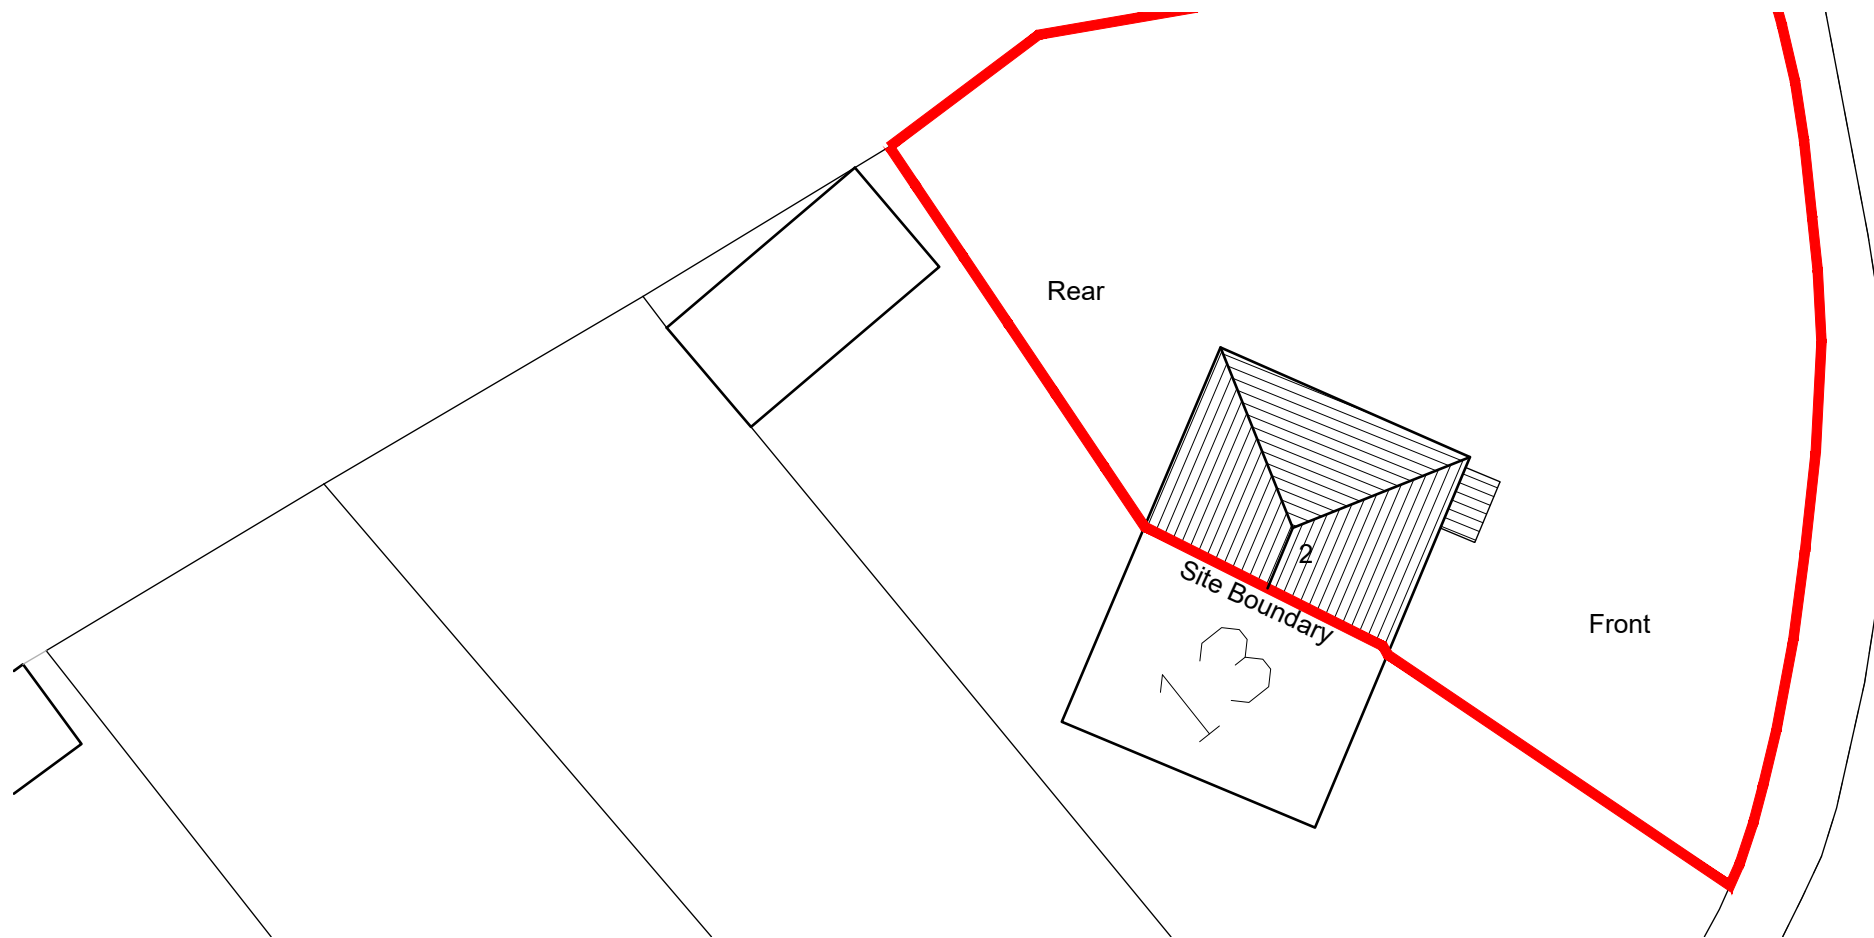

Existing Site plan 1:200

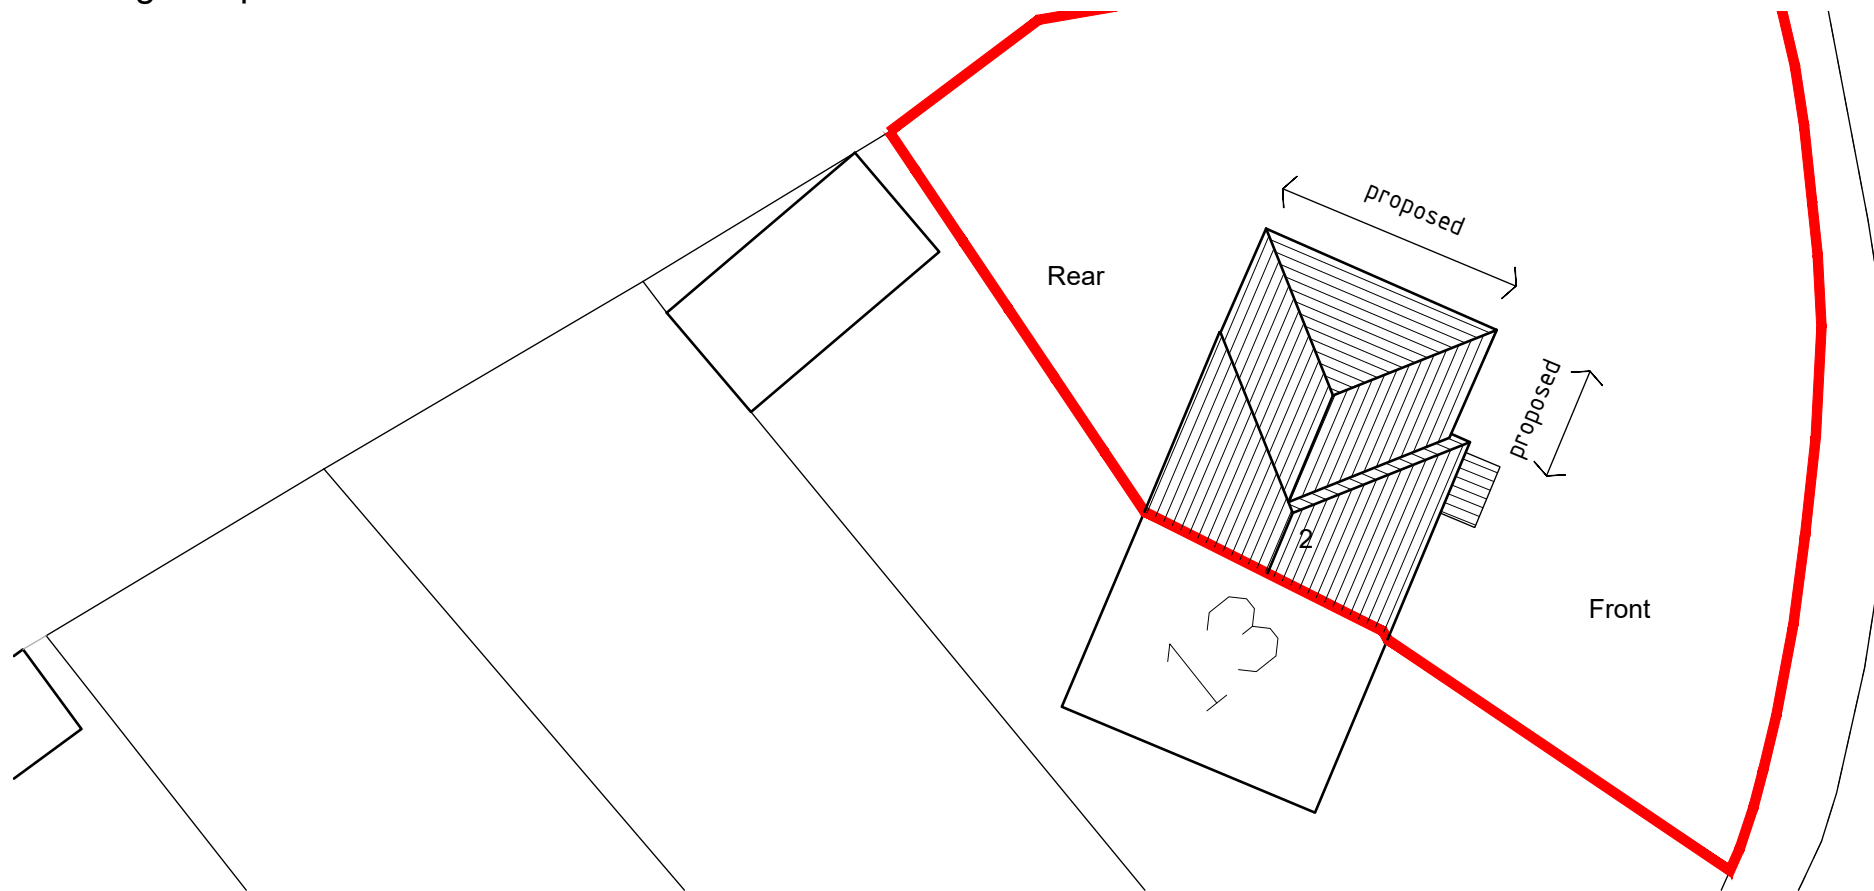



Proposed Site plan 1:200



©Crown Copyright and database rights 2021 OS 100047474



Site location plan 1:1250

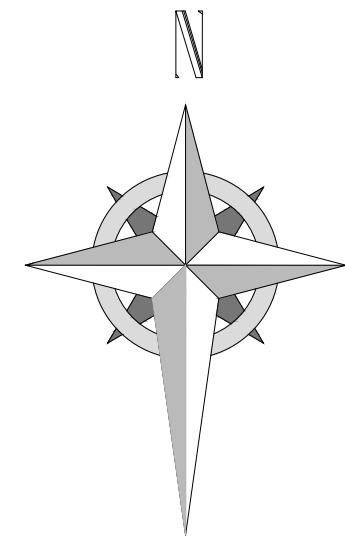 

Project; 2 North Avenue, Ruabon, Wrexham, LL14 6BE	
Title; Site location plan	Scale (A3); 1:200/1250
Dwg No; NA/PD/05	Date; 15.11.22
Revision;	