




Front Elevation 1:100

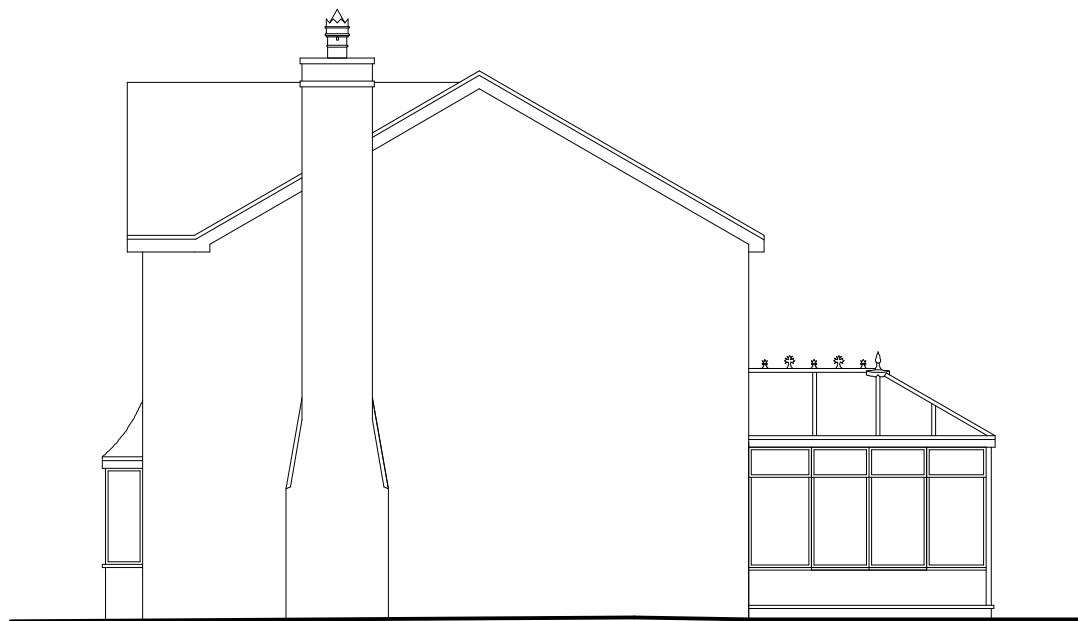


Side Elevation 1:100




Rear Elevation 1:100



Side Elevation 1:100

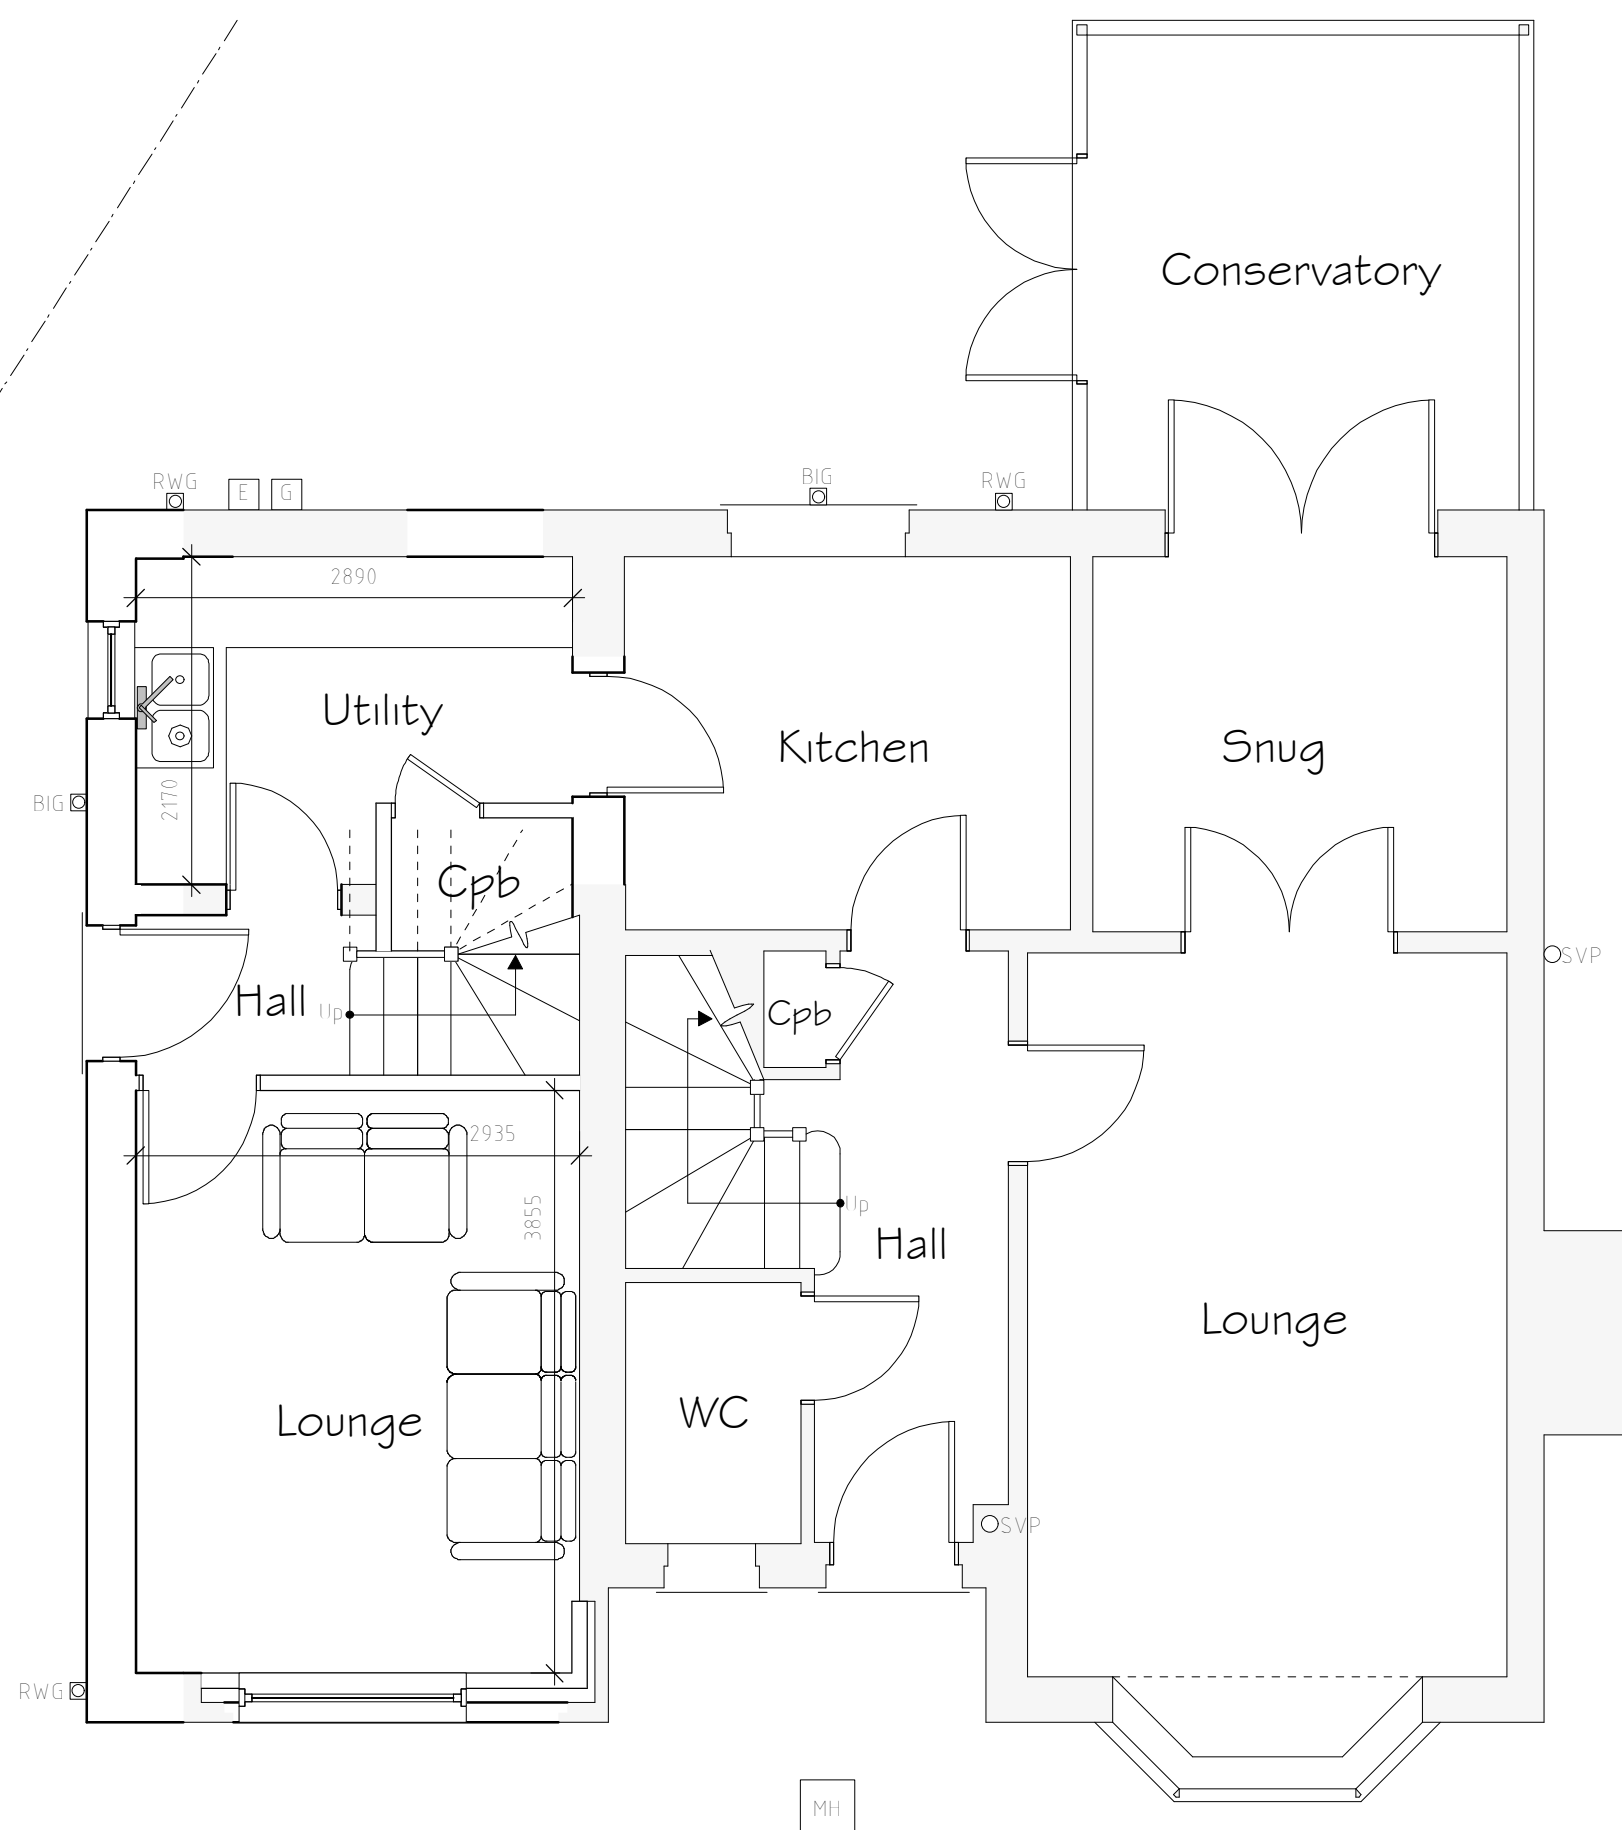

Ground Floor Plan 1:50

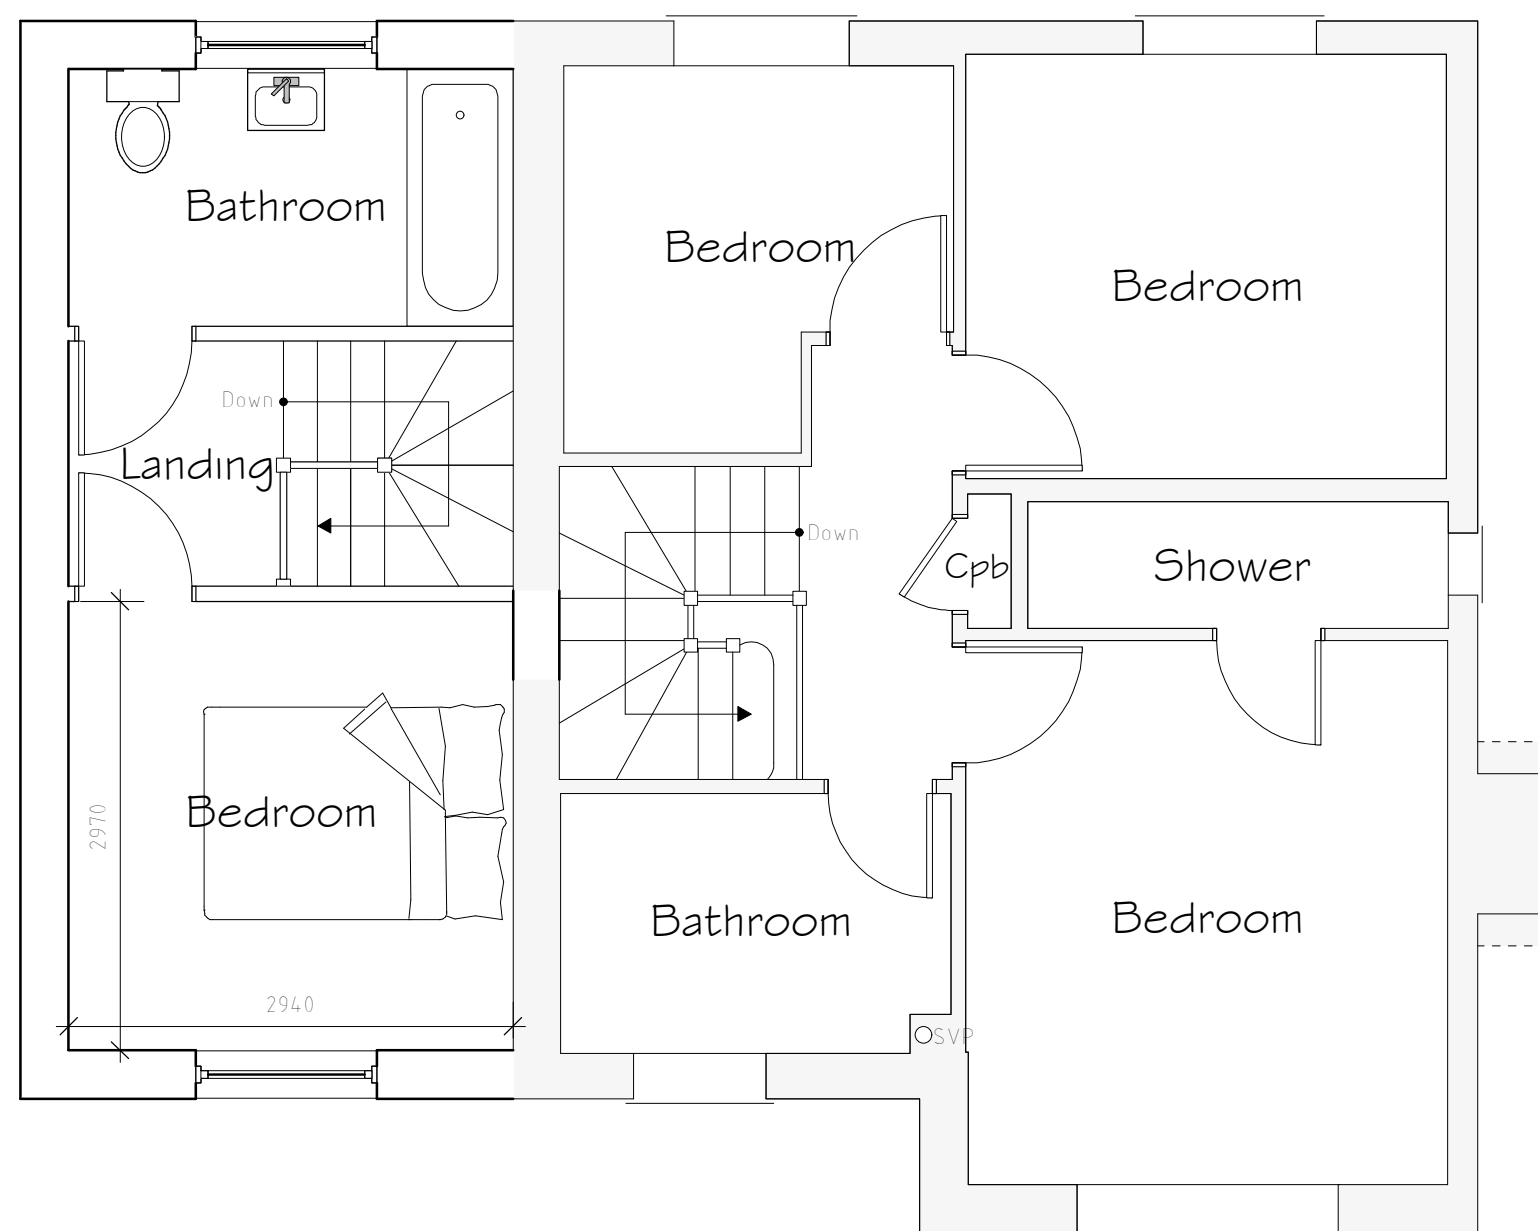

First Floor Plan 1:50

Rev	Date	Detail	Initial

Project:
Proposed Alterations to,
18 Avondale Crescent,
Pandy, Wrexham,
LL1 2 8EJ

Title:
Planning

Scale: (A2)
1:50 &
1:100

Drawn By:
A.Valentine

Date:
Sept 2022

Drawing No:
A059/003

Sheet:
1 of 1

blueprint
architectural services



Office 3K4,
Redwither Business Tower,
Wrexham. LL13 9XT
Tel: 01978 356500
www.blueprintarchitectural.com
© copyright all rights reserved