



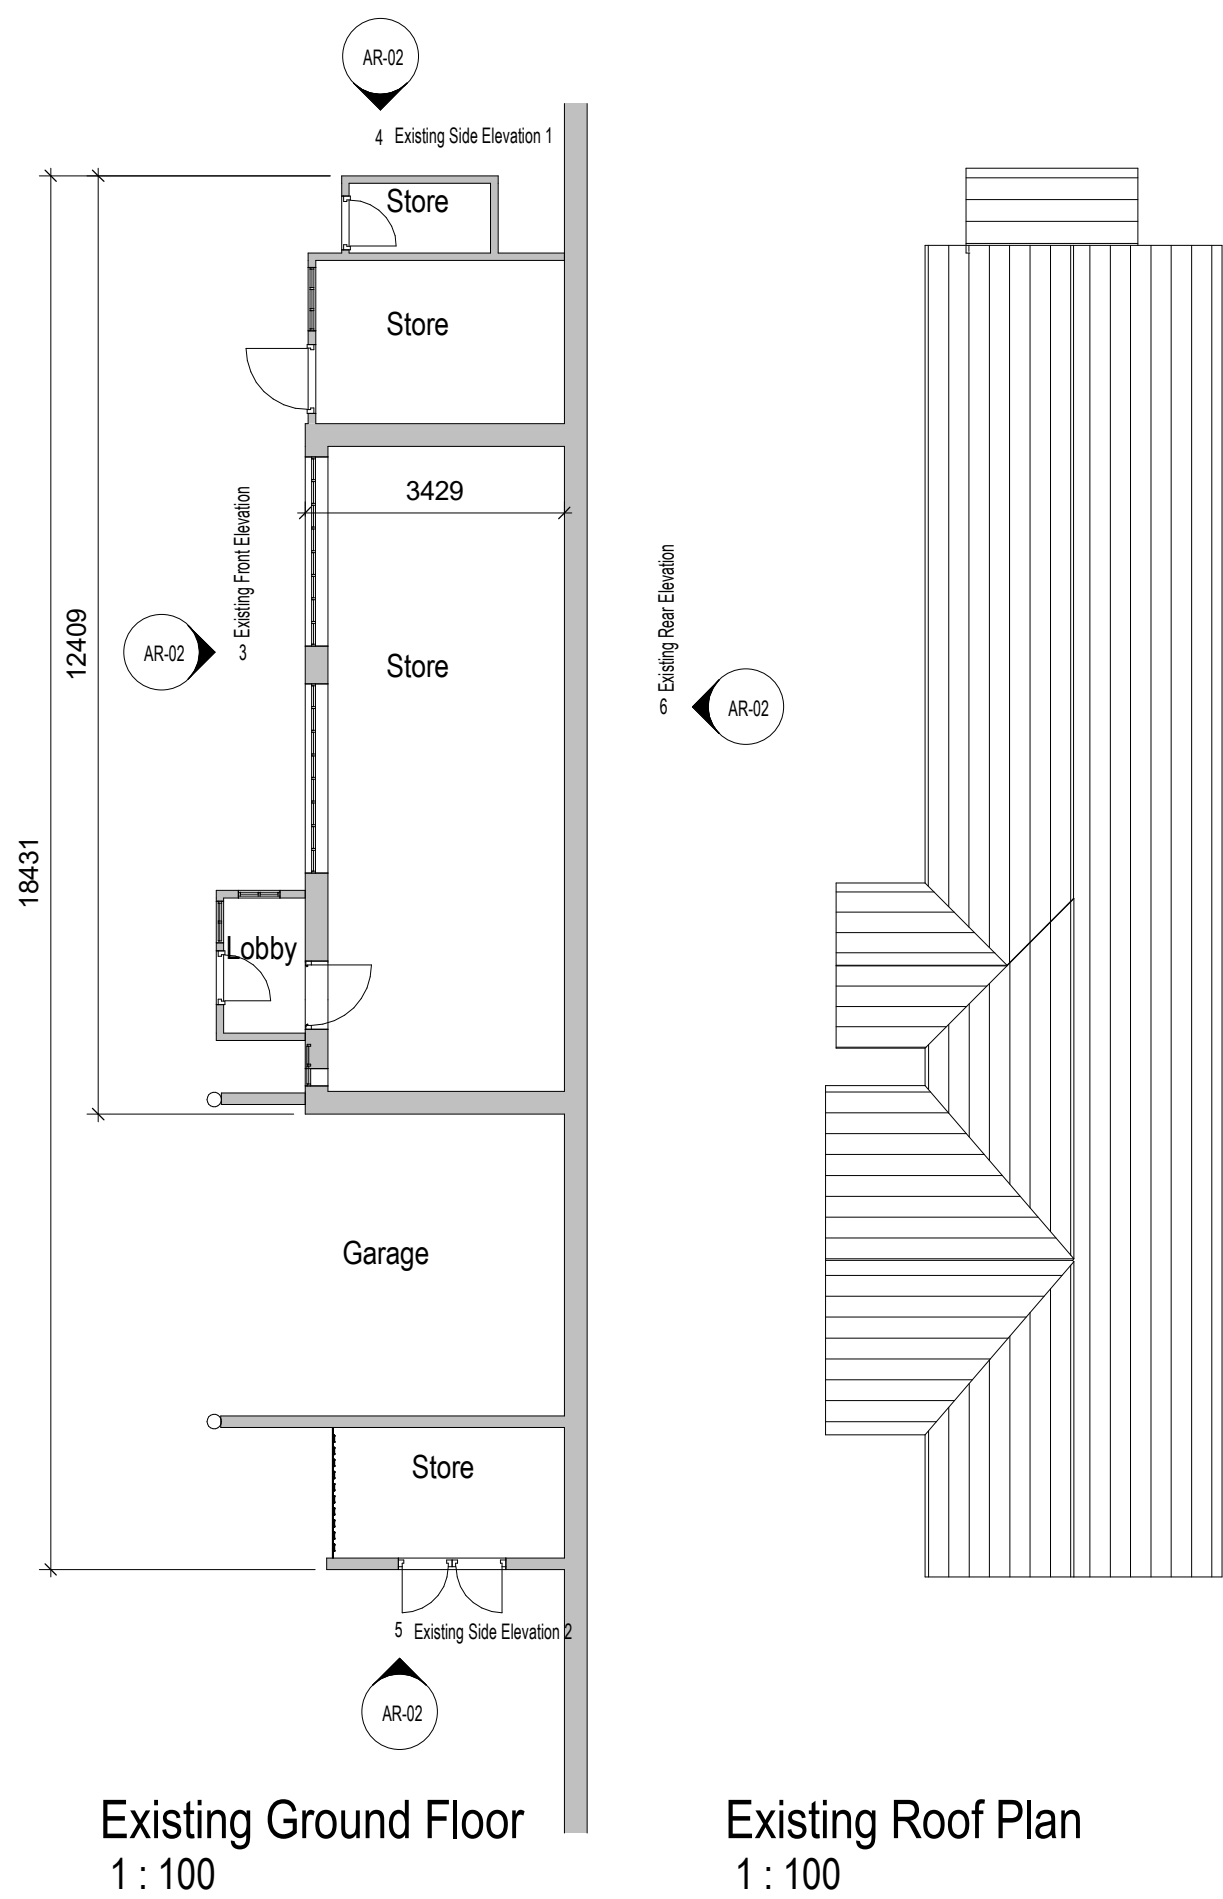


Existing Finishes:
Walls - Brickwork and timber panel cladding
Roof - Welsh slate
Windows - Single glazed timber painted white
Doors - Timber panel painted white




Existing Front Elevation
1 : 100

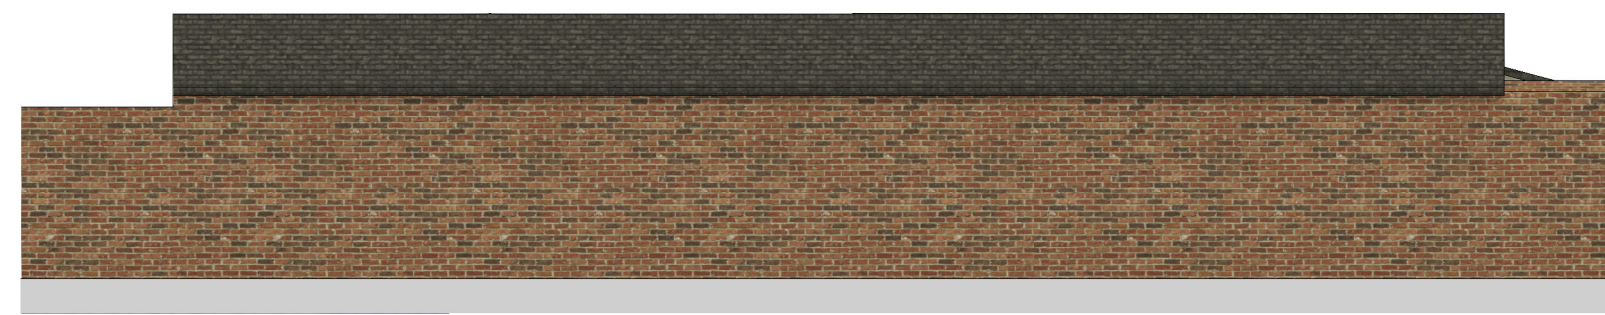


Existing Rear Elevation
1 : 100

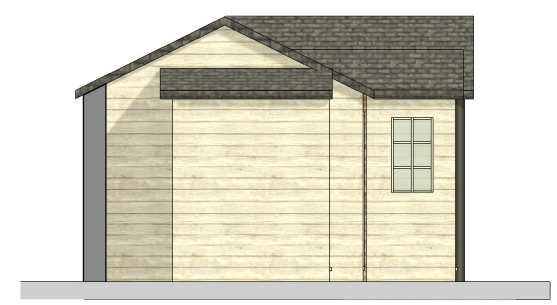

Existing Side Elevation 1
1 : 100

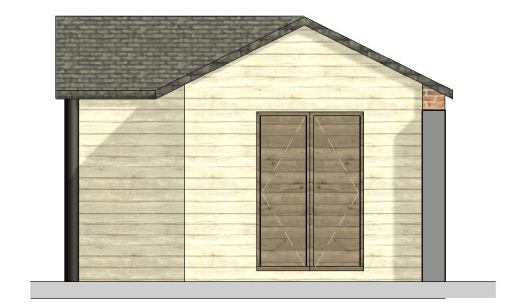

Existing Side Elevation 2
1 : 100

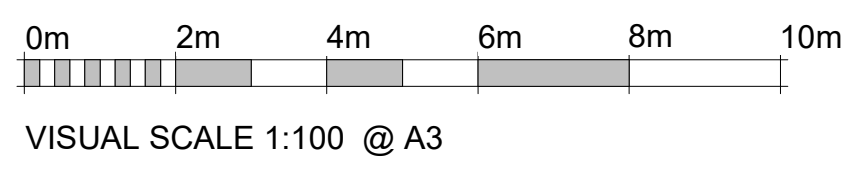

	DRAWING No	AR-02	REVISION
	DRAWING TITLE	Existing Plans & Elevations	
	SCALE @ A3	1 : 100	
	PROJECT TITLE	Proposed Extension Conversion of Outbuilding to Summer House at Mulberry House, Burton, Wrexham, LL120HU	
	CLIENT	Dr & Mrs Salmoraghi	