


PROJECT No.	A2152
PROJECT	Caelica Farm - Replacement Dwelling
ADDRESS	Caelica Farm Bungalow Sarn Malpas SY14 7LW

TITLE	Existing Floor Plans & Elevations
DRAWING No.	PL03
REVISION	-
STATUS	Planning
SCALE	1:100 @ a3


REV No.	DESCRIPTION	DATE
REV No.	DESCRIPTION	DATE



NOTE
External & internal wall positions shown on layouts only. No locations of windows & doors shown.

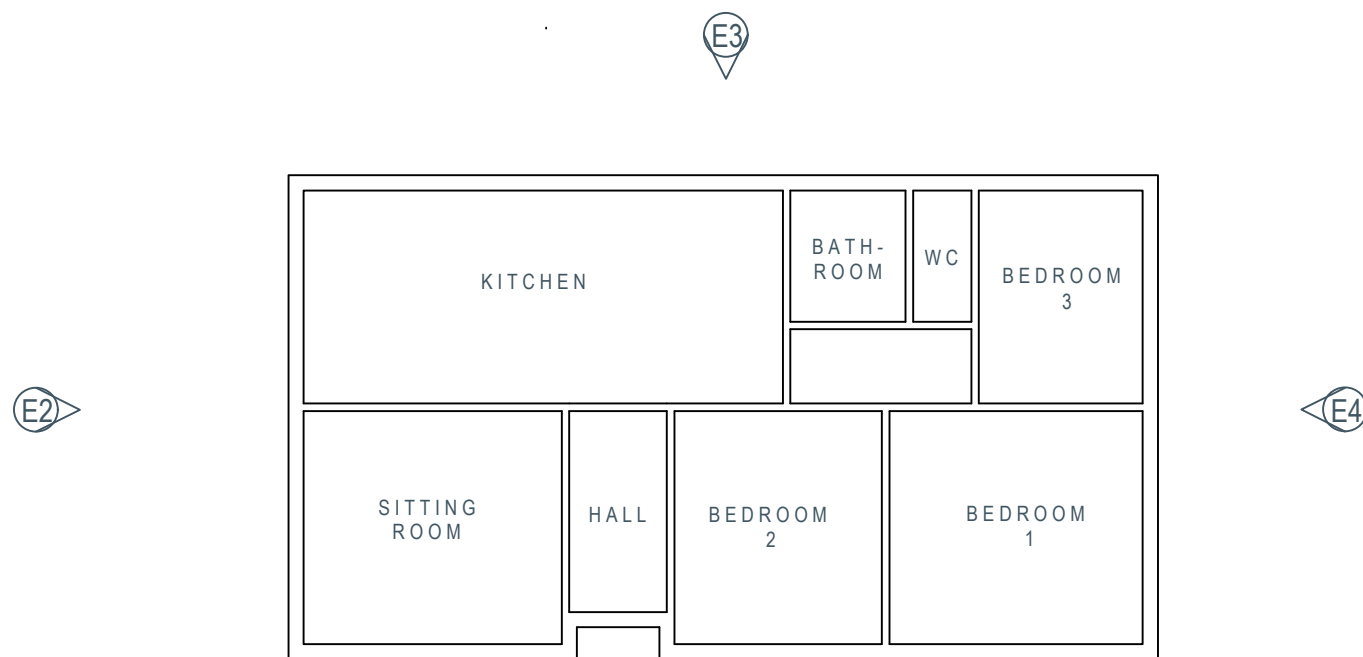


Existing Ground Floor Plan

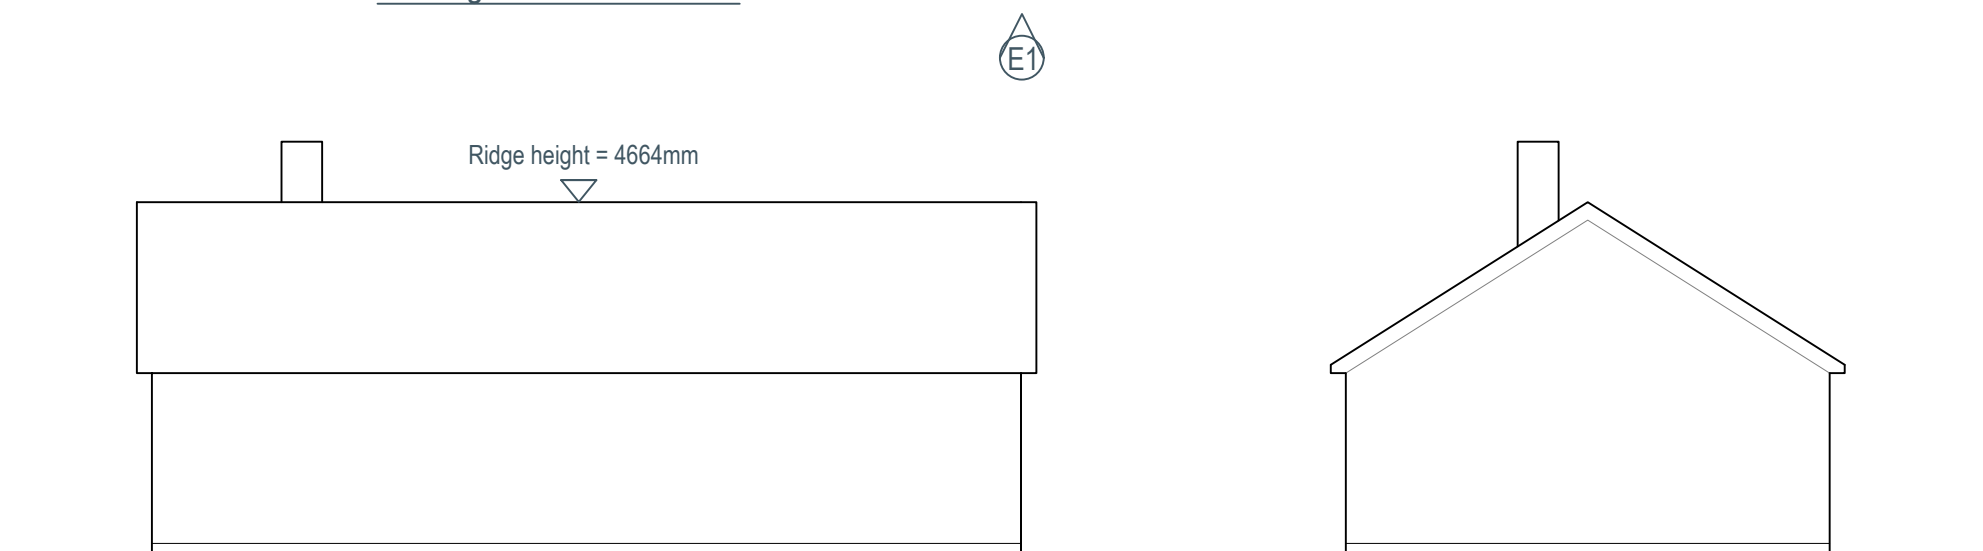

Existing Front Elevation - 01

Existing Side Elevation - 02

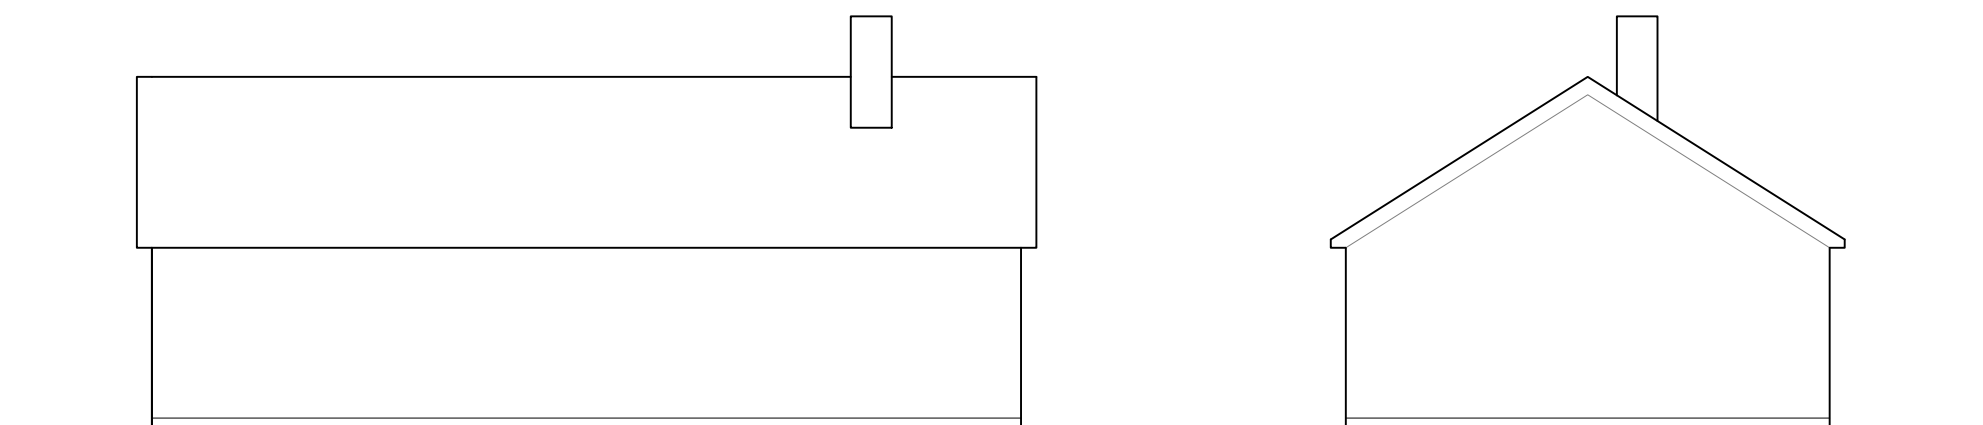

Existing Rear Elevation - 03

Existing Side Elevation - 04