


Metres

South Elevation

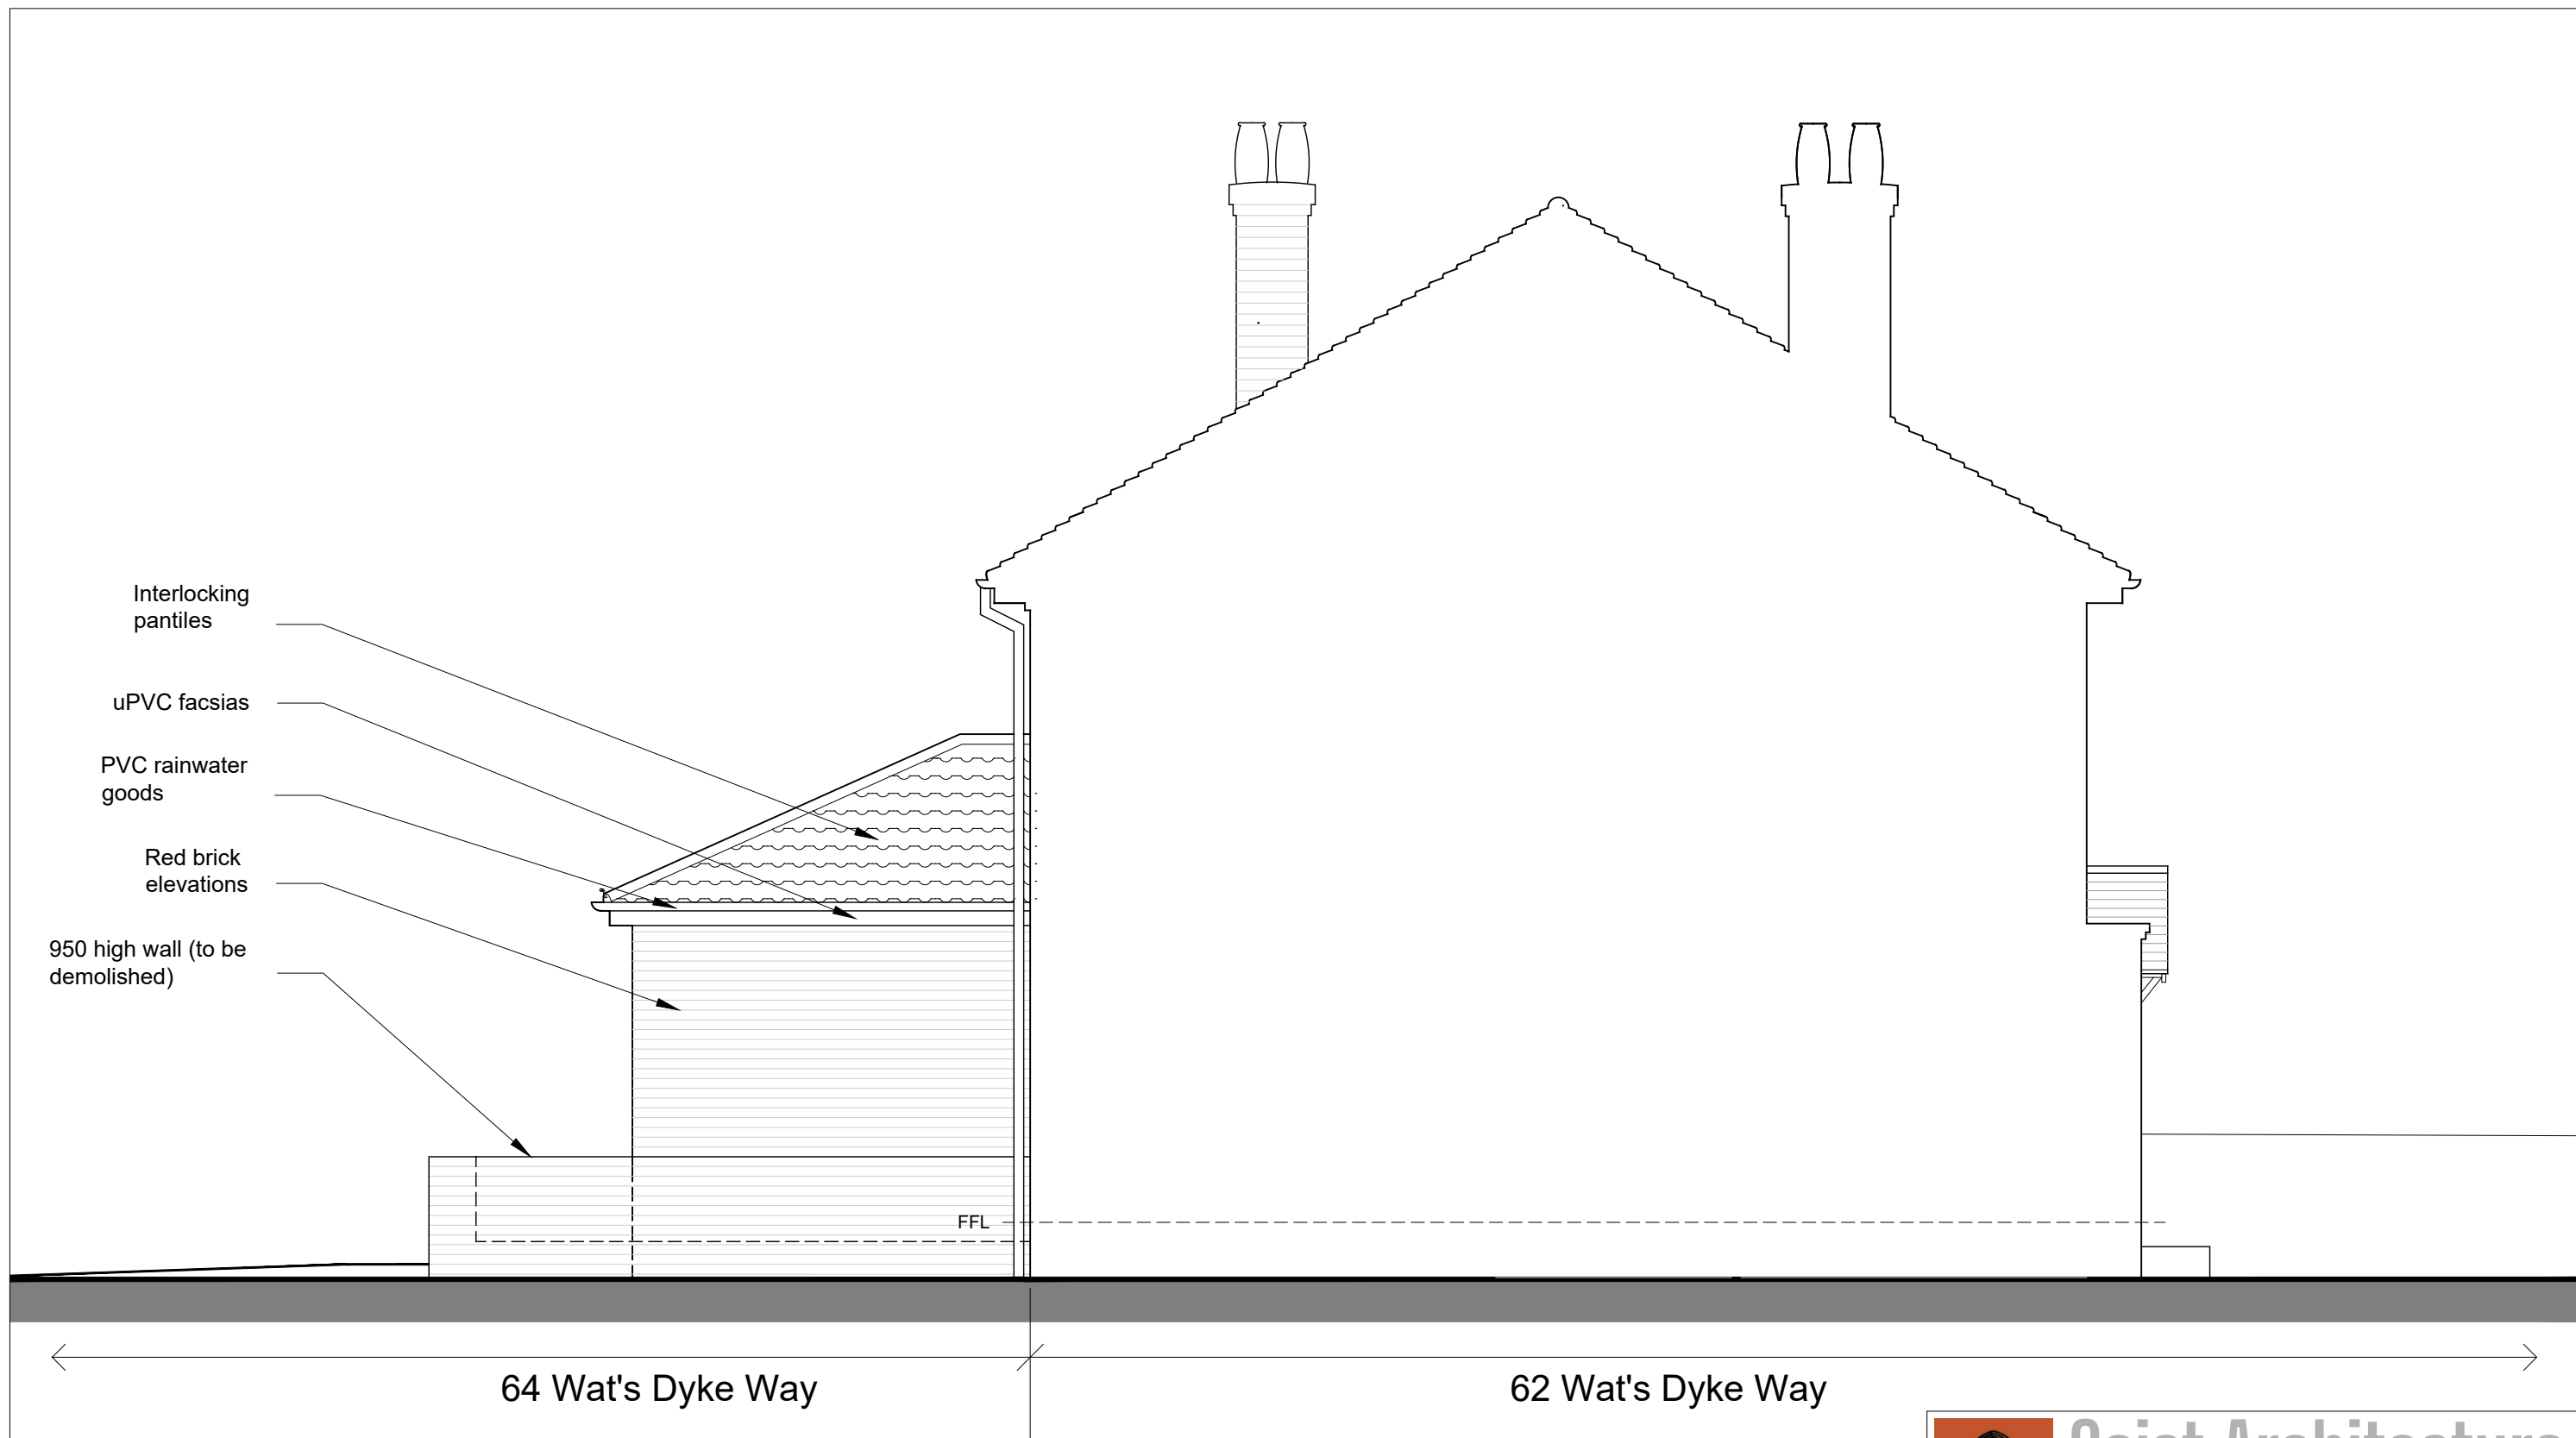

Geist Architecture

Y Groes Hall Street Penycae Wrexham LL14 2RT t. 01978 841393 m. 07507 403541
e. simon@geistarchitecture.co.uk w. www.geistarchitecture.co.uk

Sharon Emore
64 Wats Dyke Way
Wrexham
LL11 2TH

South Elevation
as existing

DRAWING NUMBER

150/SU-08

REVISION

-

DATE

January 2023

SCALE

1:50 @A3