


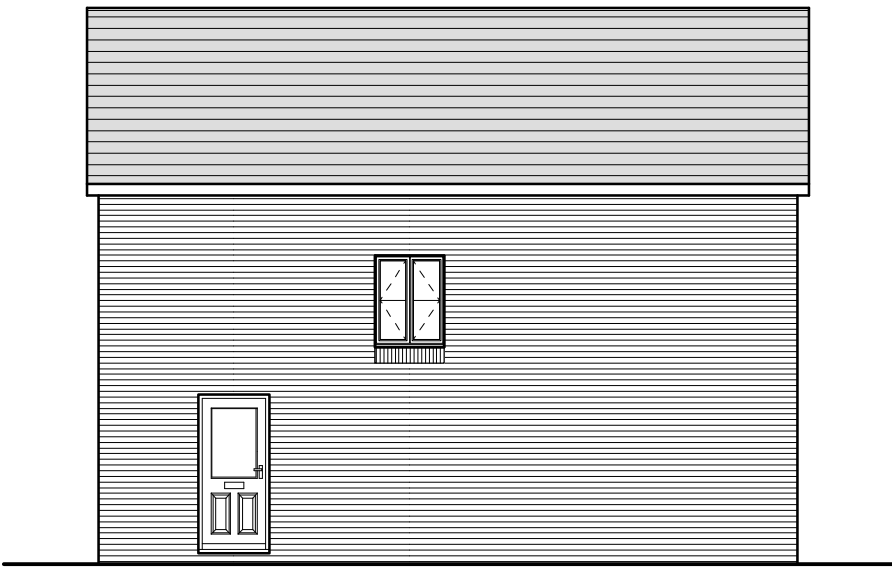

Front Elevation 1:100



Side Elevation 1:100



Rear Elevation 1:100



Side Elevation 1:100

External Facing Materials

External walls are to comprise facing brick & cladding to Local Authority approval. Brickwork to be pointed to give a weather struck finish.


Roofing Materials

Roof coverings are to be Slate grey interlocking concrete roofing tile to Local Authority approval.


All windows are to comprise sealed double glazed units set in white uPVC frames. En-suite and bathroom windows are to be fitted with obscured glass.

All fascias and soffits are to comprise good quality uPVC.

Rainwater to be collected in 100mm diameter half round uPVC guttering and 65mm diameter uPVC downpipes, to discharge to soakaways located in garden.

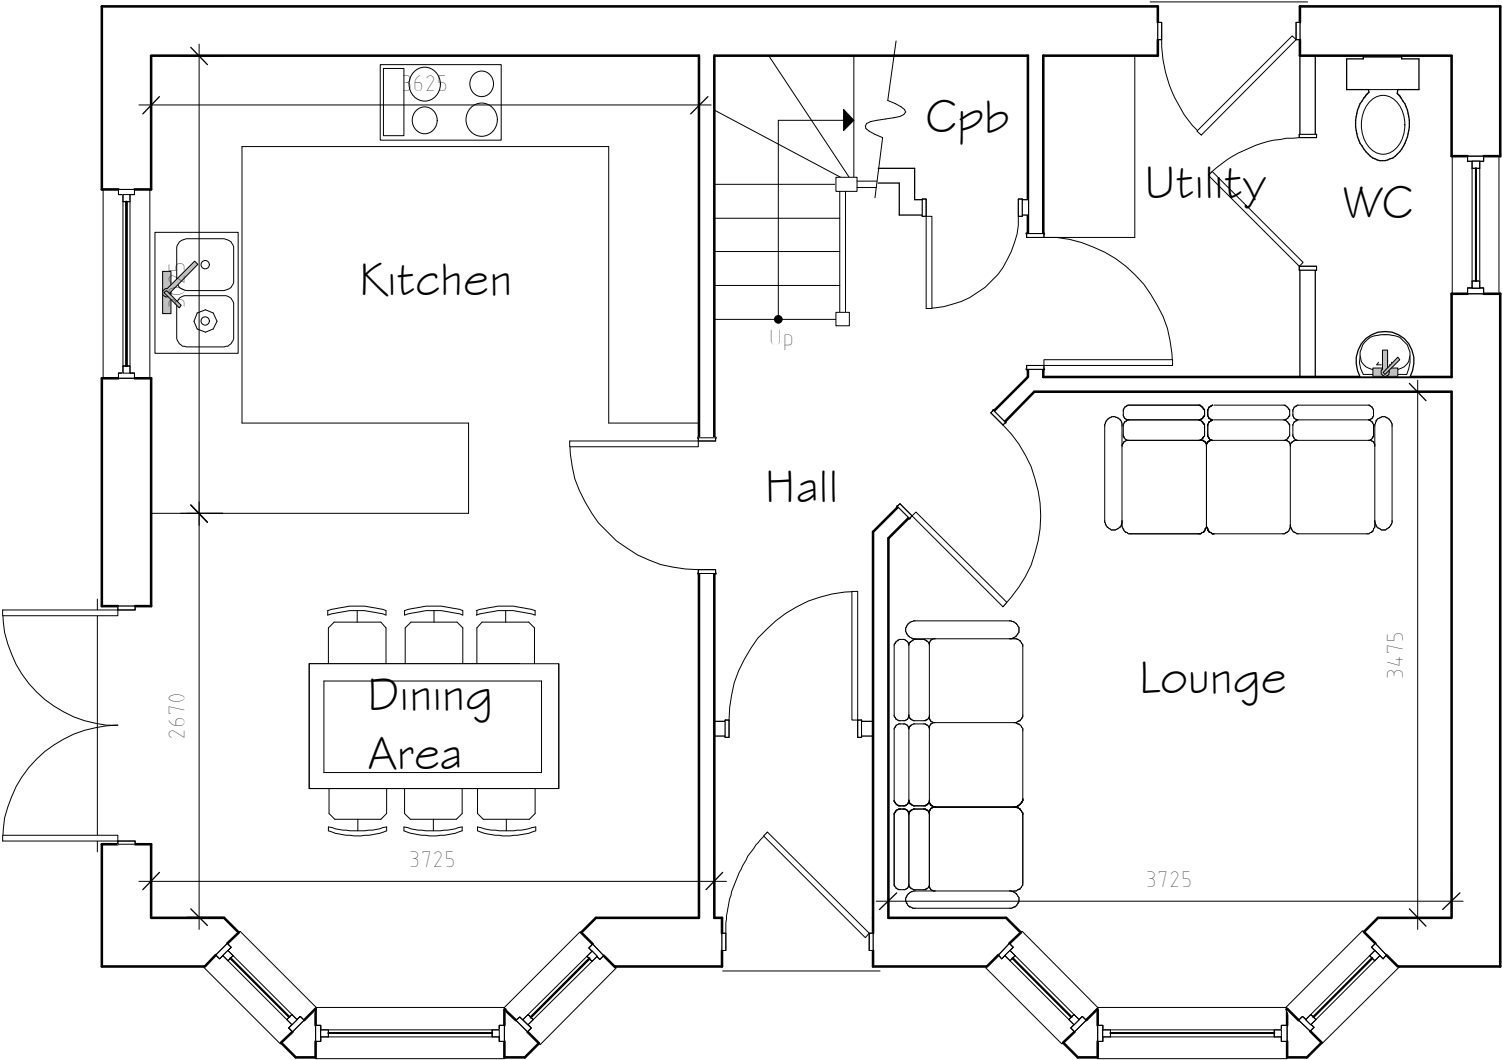

Ground Floor Plan 1:50

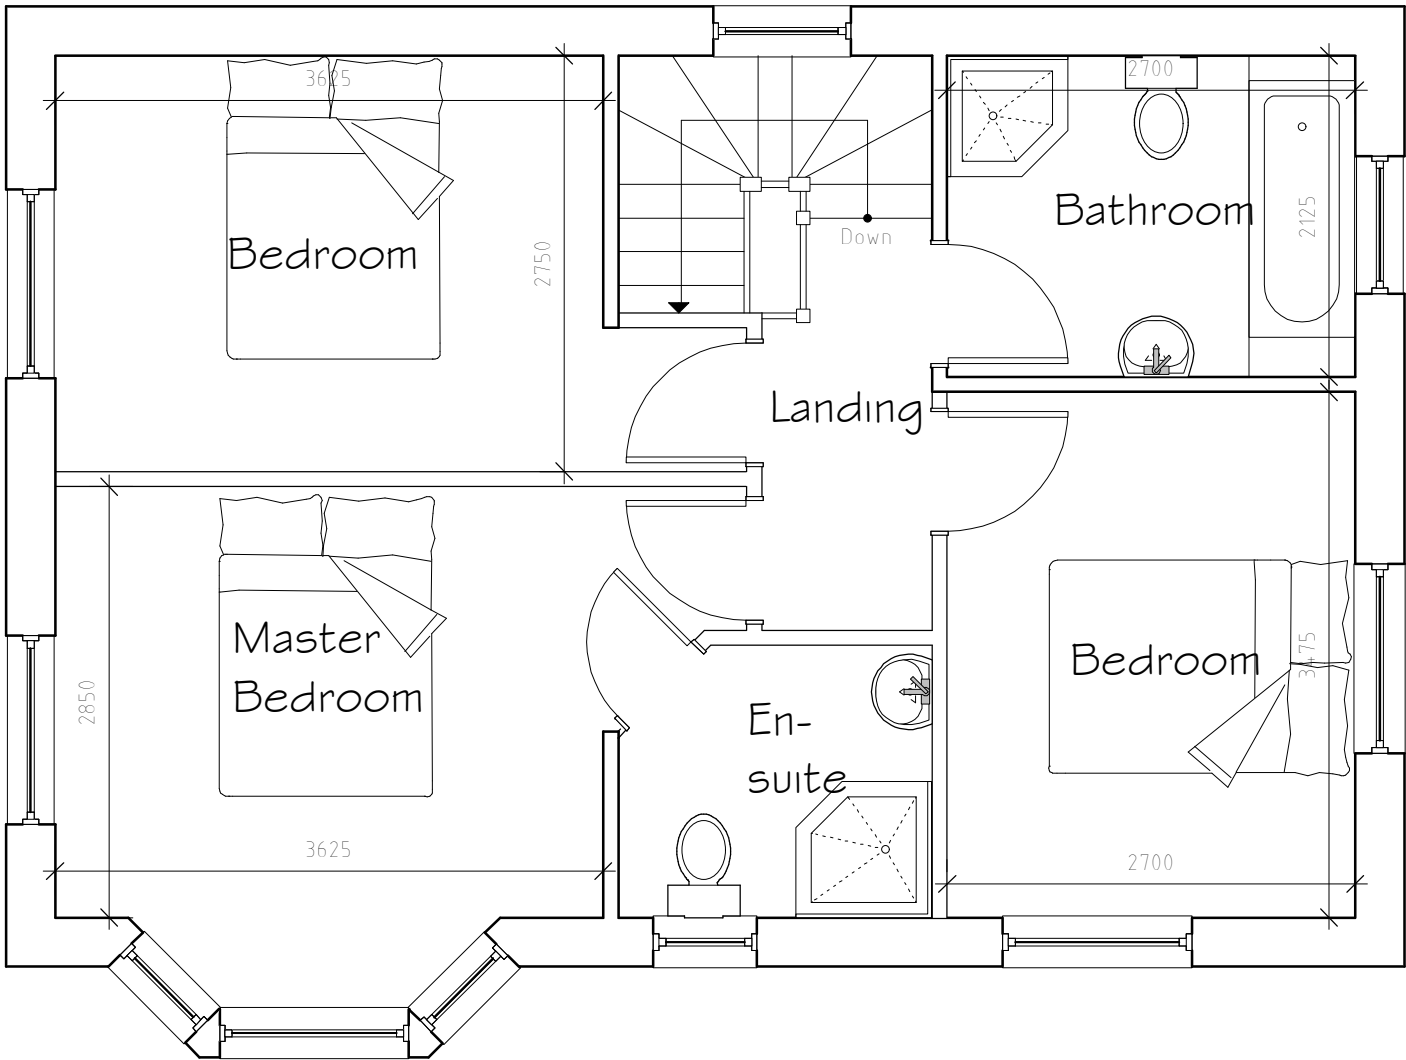

First Floor Plan 1:50

Rev	Date	Detail	Initial

Project: Proposed Residential Development at Moreton Inn, Ruabon Road. Johnstown, Wrexham LL14 6PD	
Title: Planning Plot 1	Scale: (A2) 1:50 & 1:100

Drawn By: S Hatherall	Date: May 2021
Drawing No: N035/009	Sheet: 1 of 1



Office 3K4,
Redwither Business Tower,
Wrexham. LL13 9XT
Tel: 01978 356500
www.blueprintarchitectural.com

© copyright all rights reserved