


GROUND FLOOR PLAN

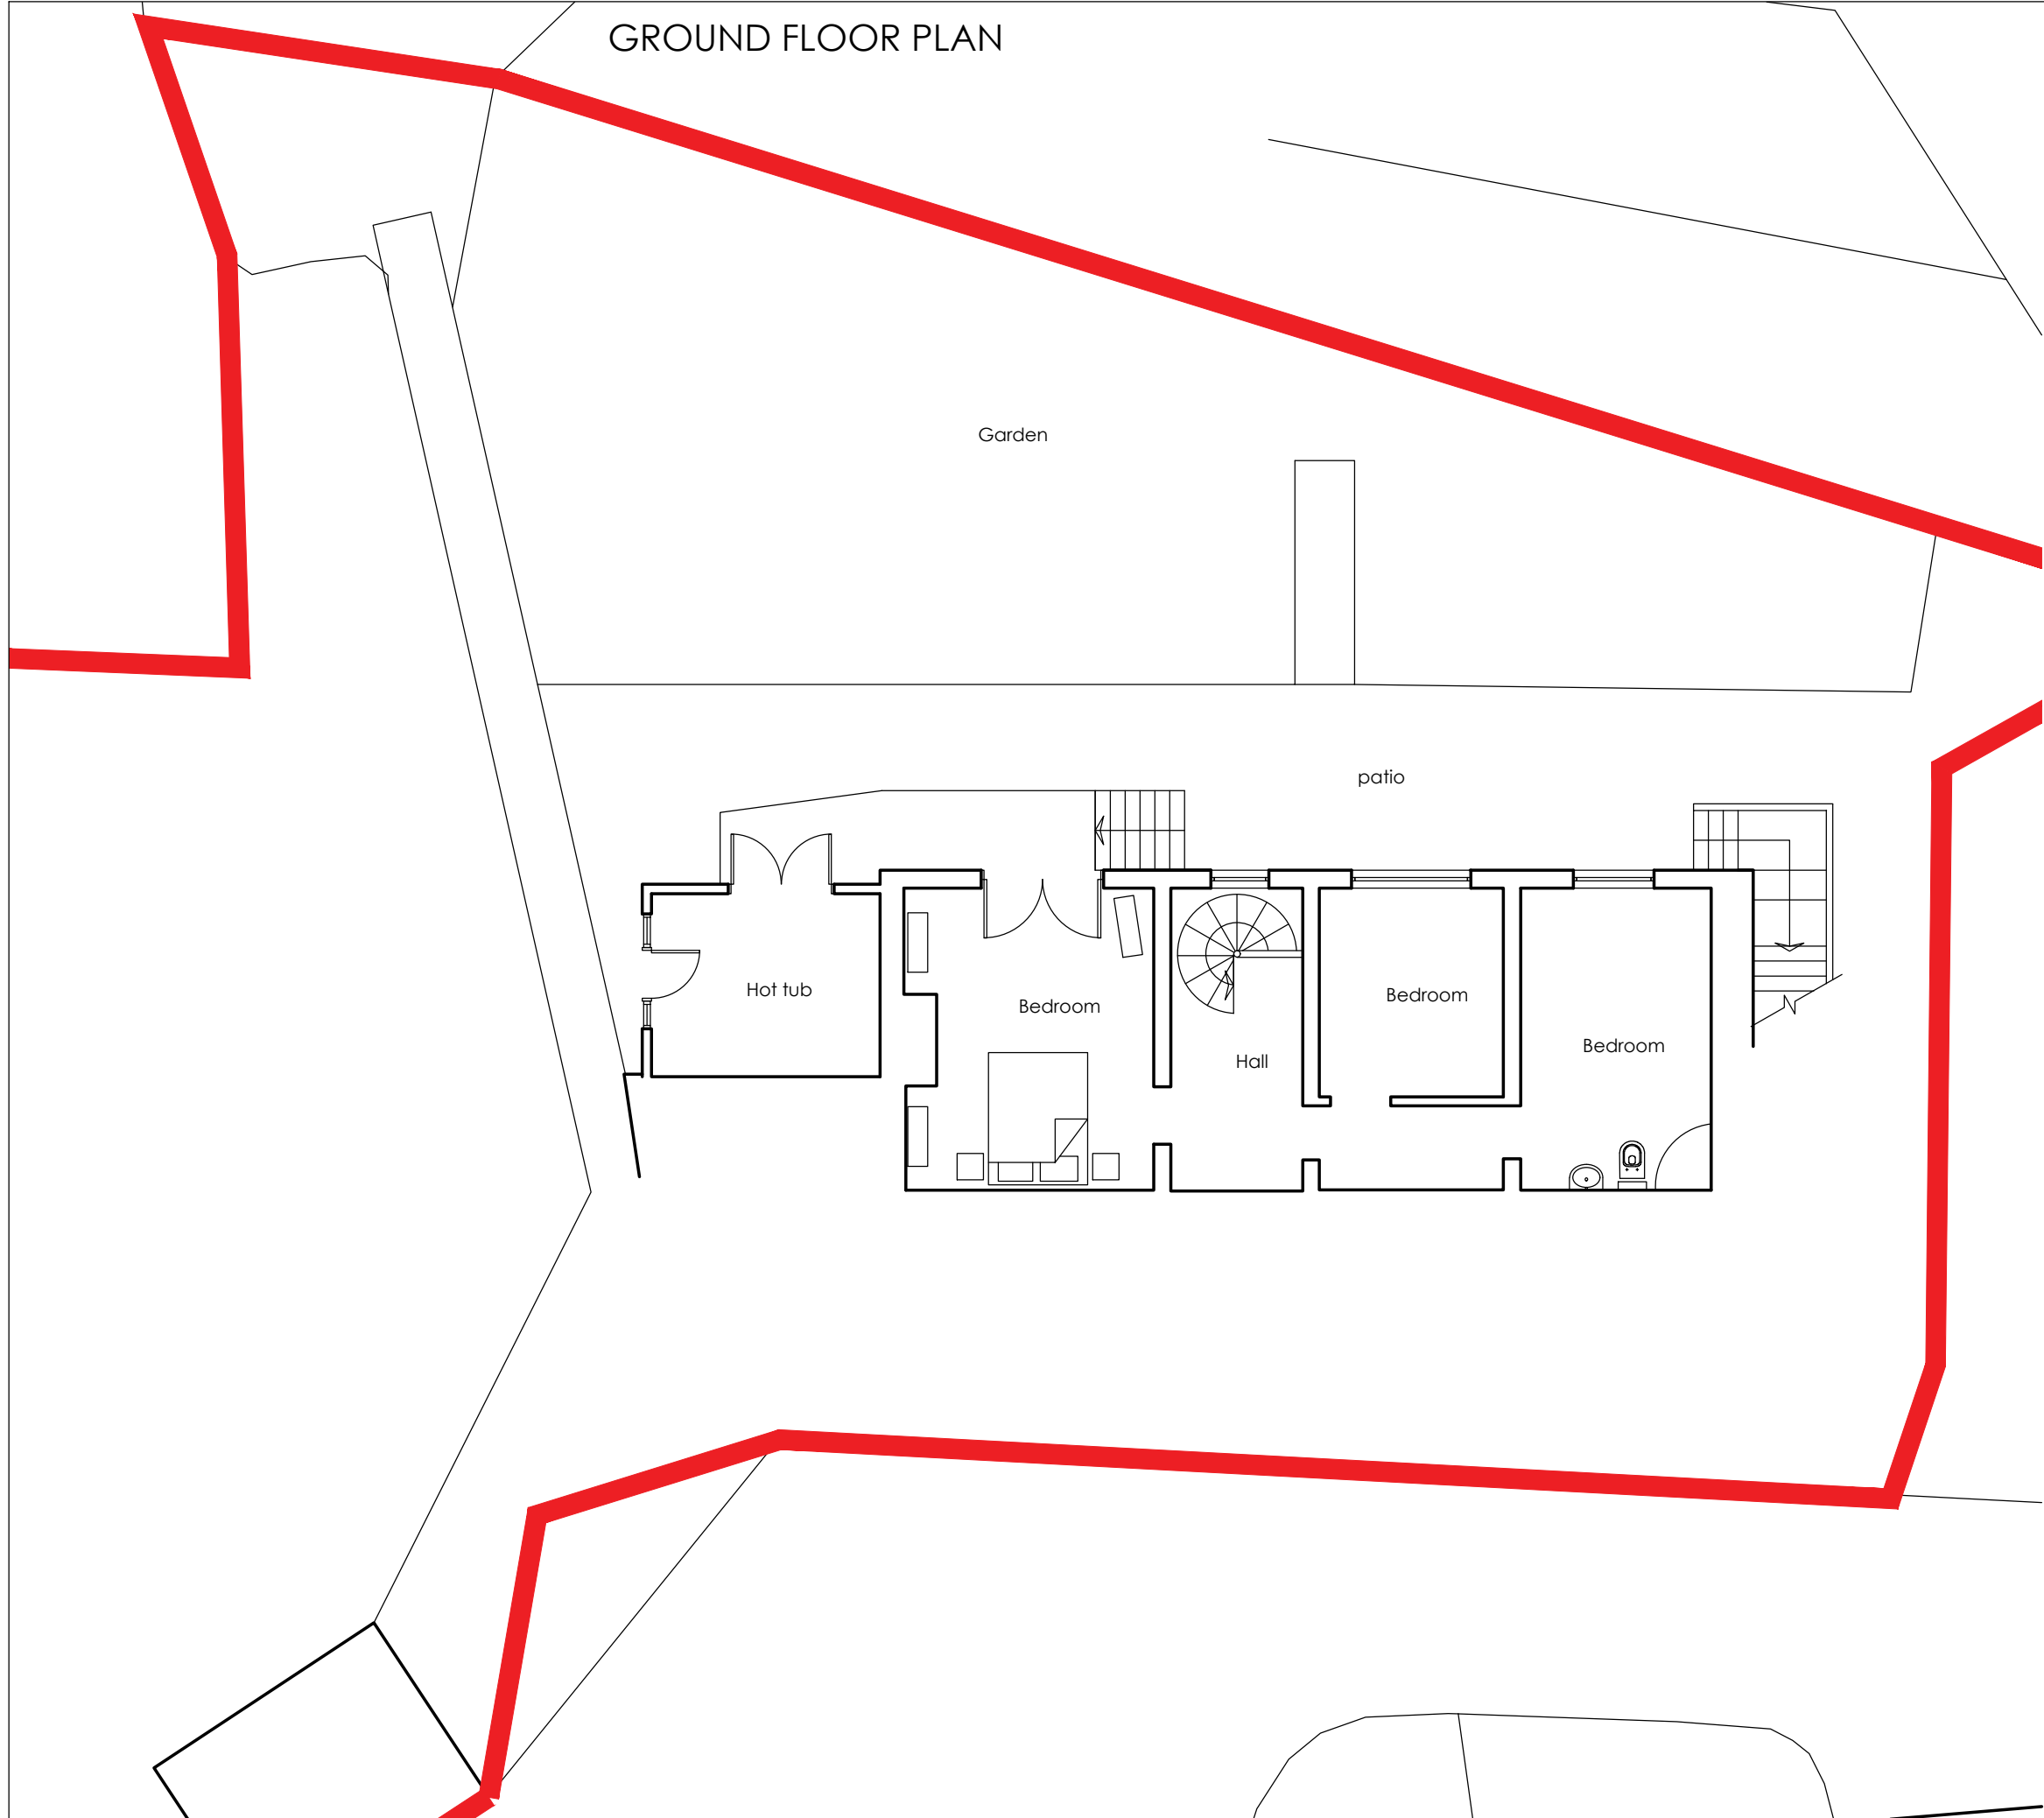

Drawing Status: PLANNING ISSUE

Client
Mr Crosby

Project
5 Short Lane Newbridge Wrexham
House refurbishment proposals

Job Number - Drawing number / Revision
23-004 - D02
Existing ground floor plan

Scale	Date	Drawn	Stage
1:100@ A3	02.23	MDH	3

MDHArchitects
Director - Mark Hitchmough, Architect BA(Hons) BArch, RIBA ARB
23 Croft Avenue, Bromborough, Wirral, Merseyside, CH62 2BN
E-mail: mark@mdharchitects.co.uk Tel: 0756 305 3779

arb
Architects Registration Board



Copyright in this drawing remains with MDH Architects Ltd. Do not scale from this drawing. Work to figured dimensions.
Check all dimensions on site. In the event of any discrepancy, refer query to MDH Architects Ltd.