




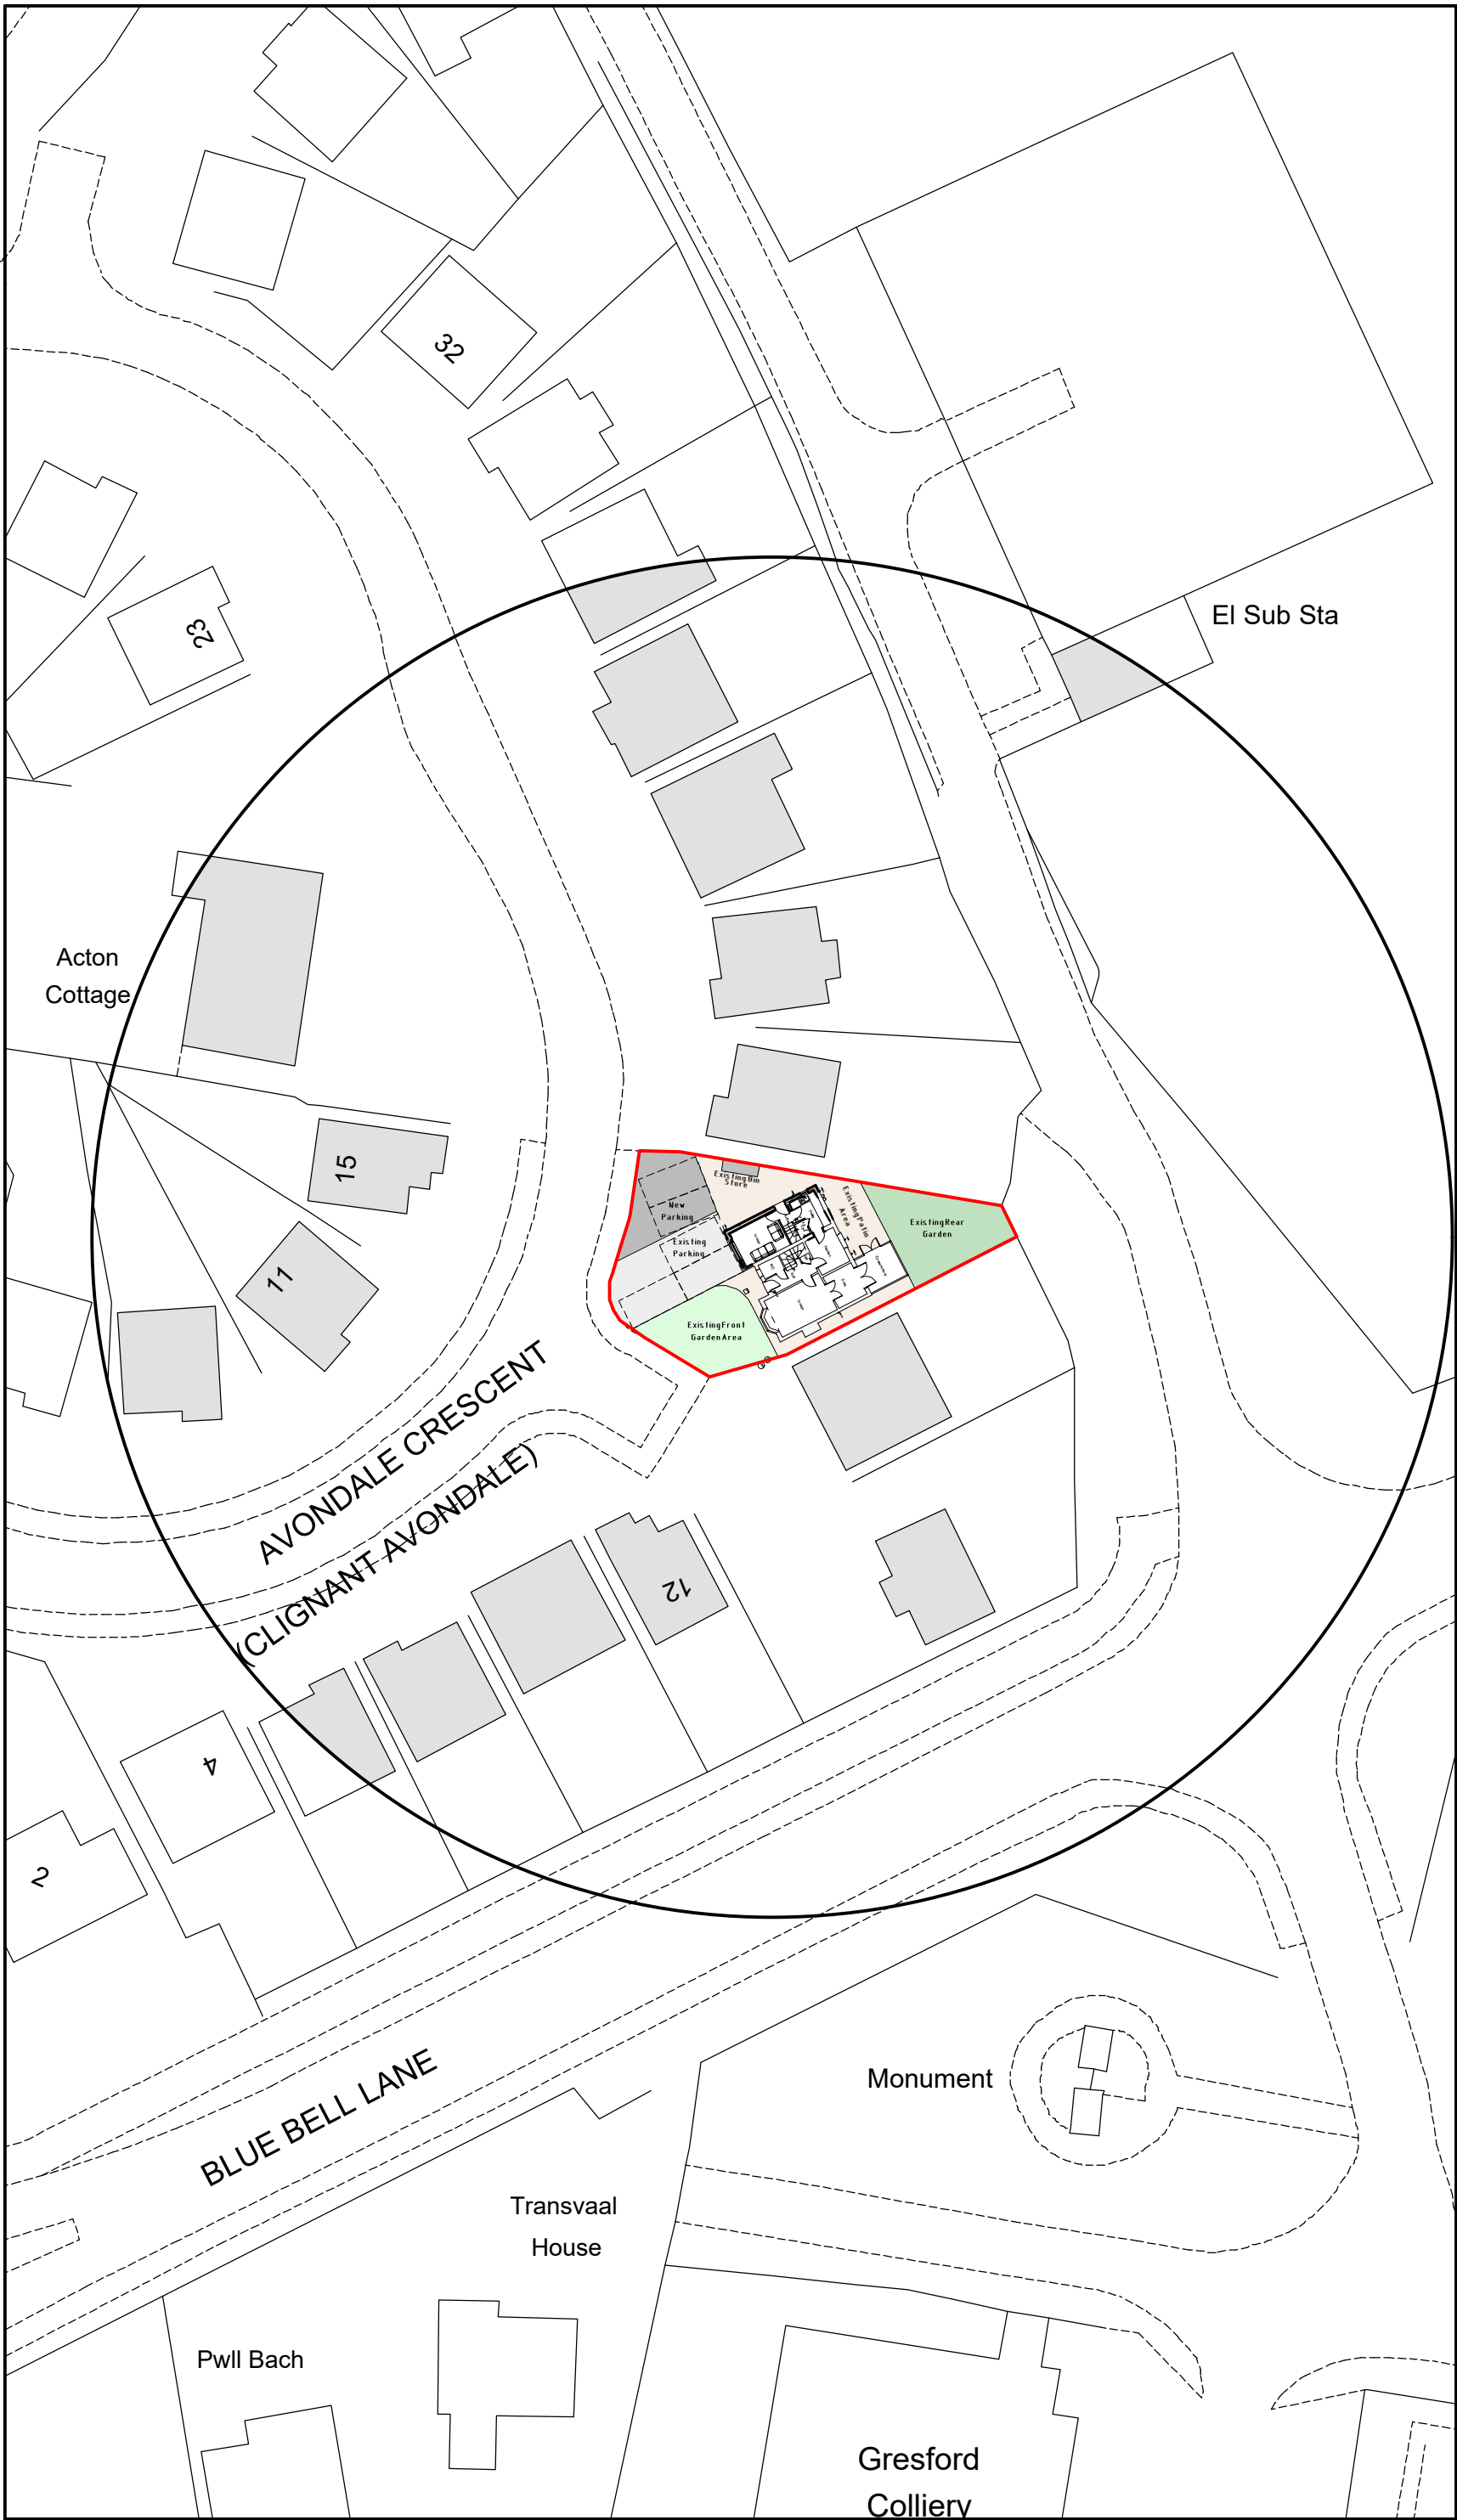

Site Plan 1:500

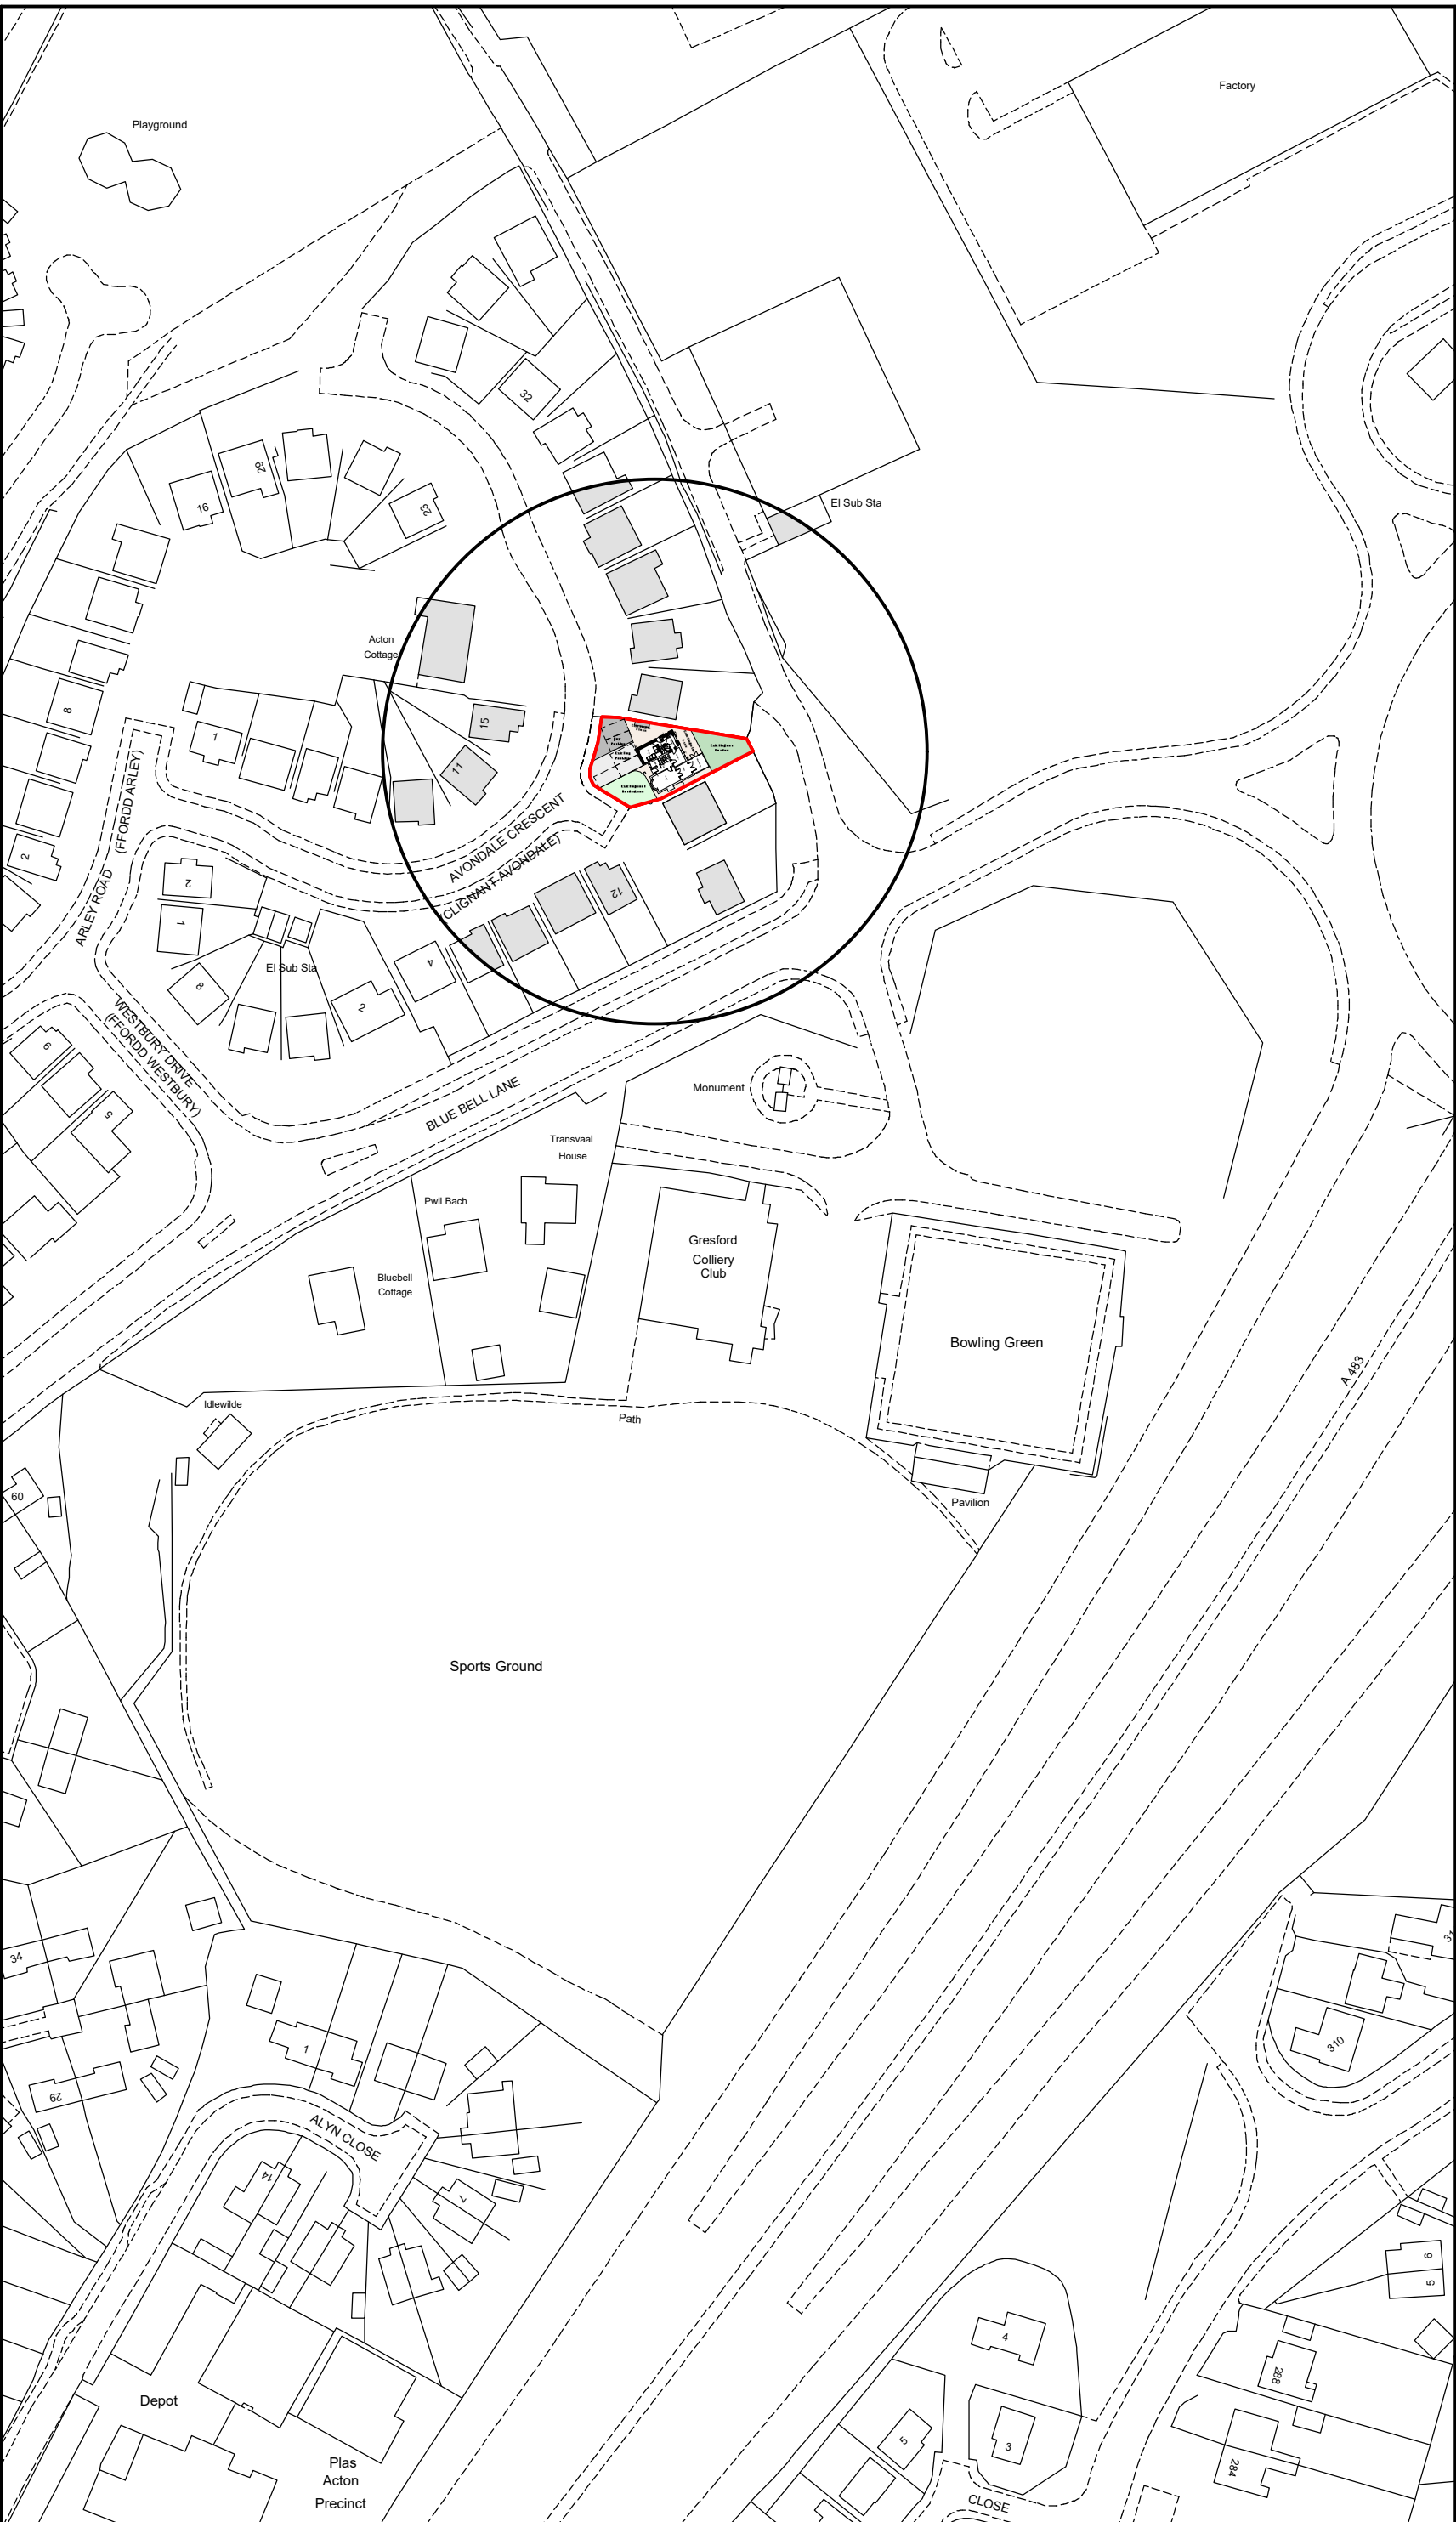

Location Plan 1:1250

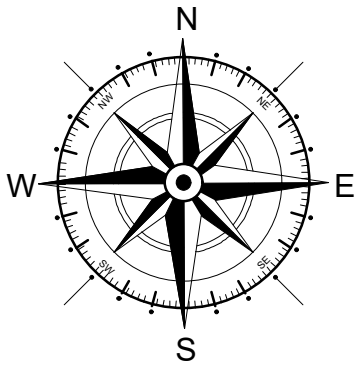

Key	
	Surrounding Buildings
	Application Site

Rev	Date	Detail	Initial
B	10/22	Planning amends	E.M.J
A	10/22	Planning amends	E.M.J

Project: Proposed Alterations to, 18 Avondale Crescent, Pandy, Wrexham, LL12 8EJ	
Title: Site & Location Plan	Scale: (A2) 1:500 & 1:1250

Drawn By: A.Valentine	Date: Sept 2022
Drawing No: A059/004	Sheet: of

Office 3K4,
Redwither Business Tower,
Wrexham. LL13 9XT
Tel: 01978 356500
www.blueprintarchitectural.com
© copyright all rights reserved