



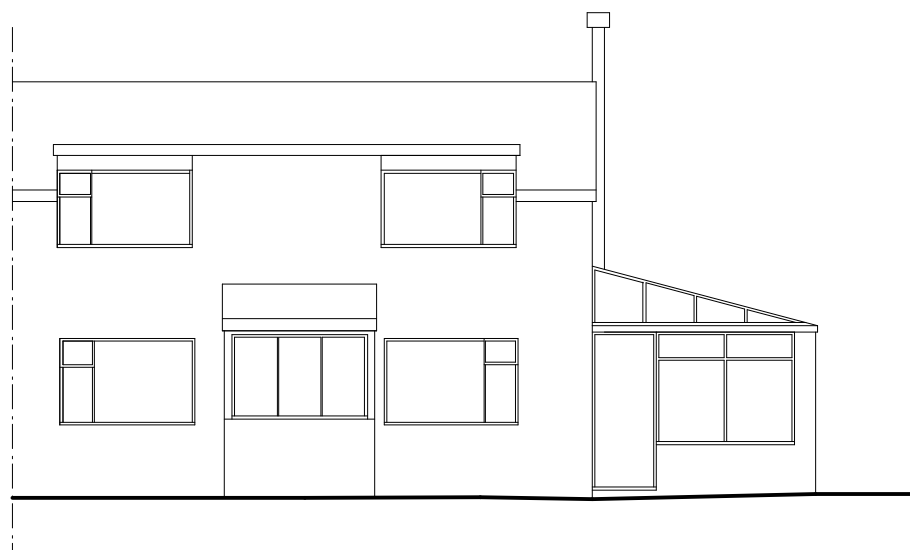


Front Elevation 1:100




Side Elevation 1:100

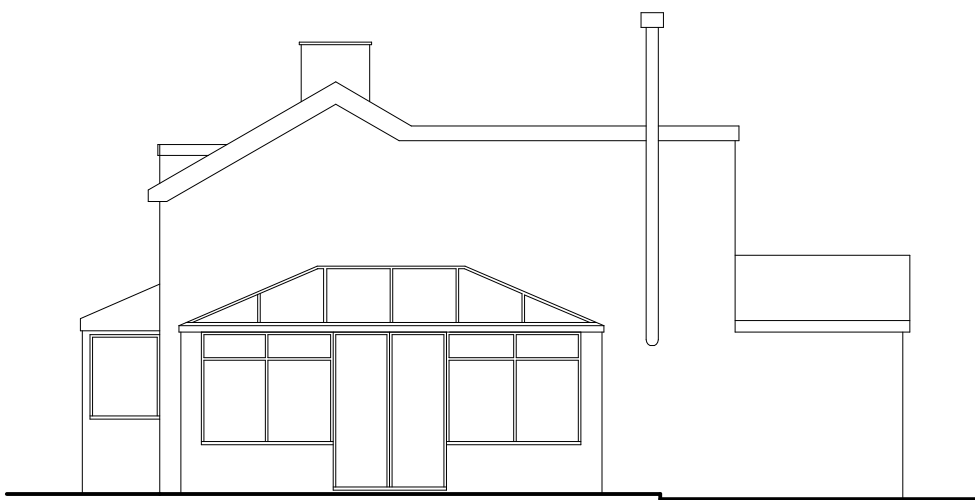


Rear Elevation 1:100

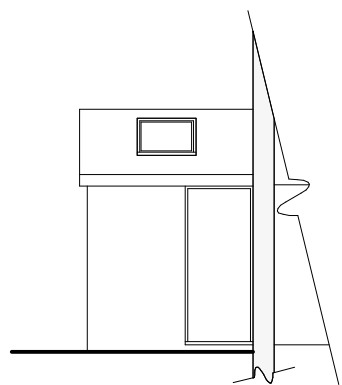


Part Side Elevation 1:100

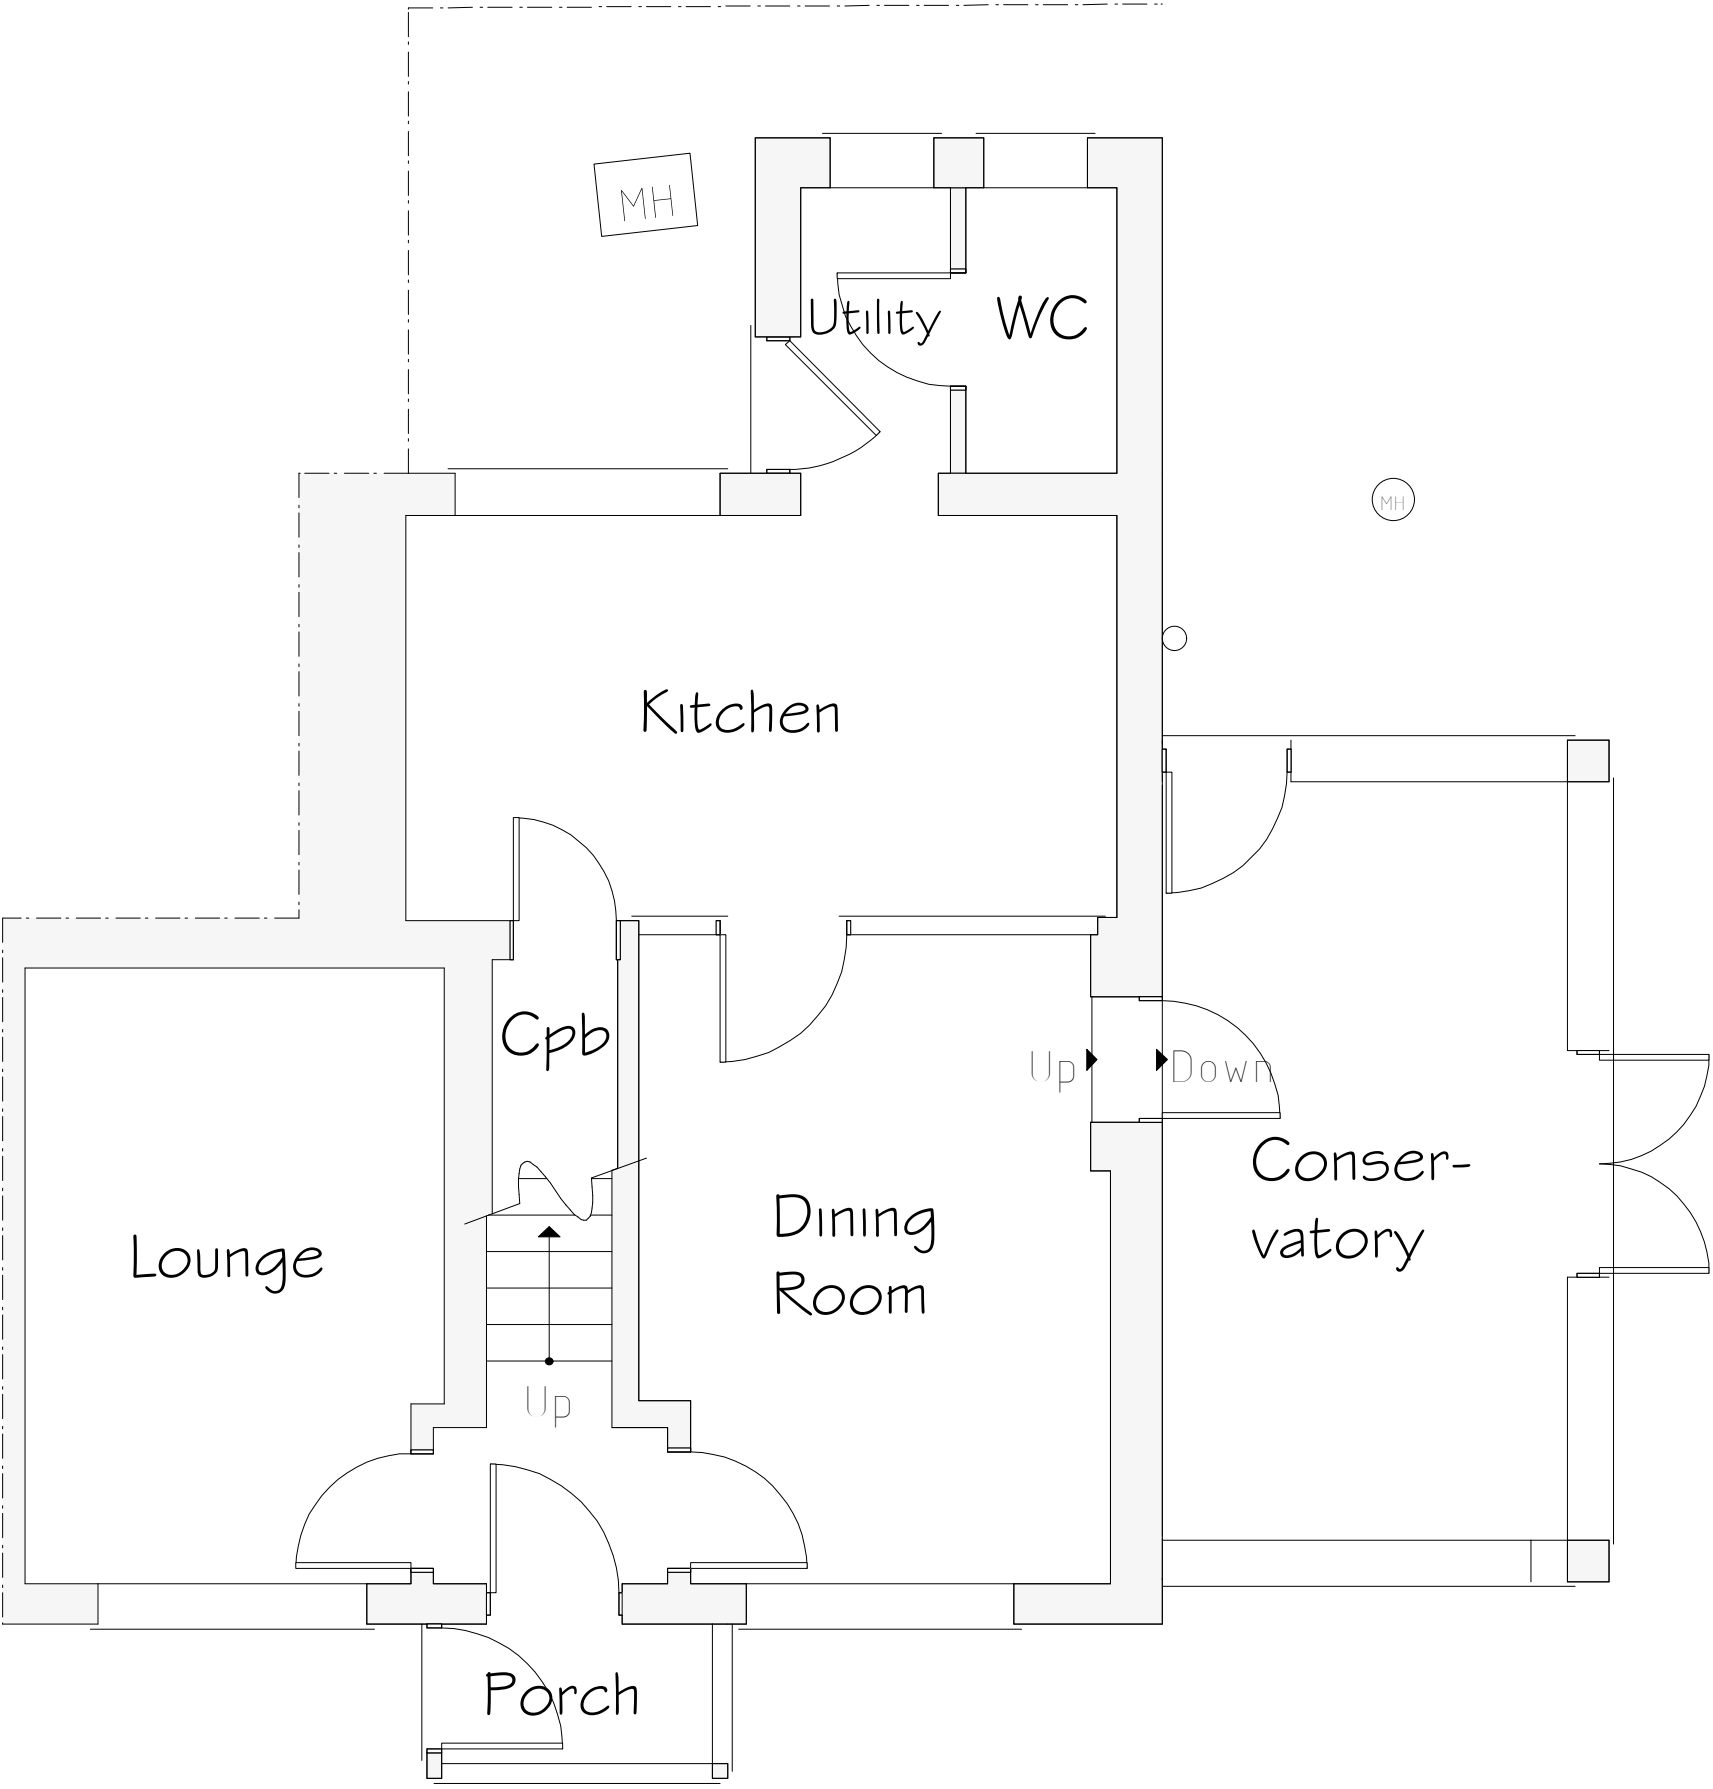

Ground Floor Plan 1:50

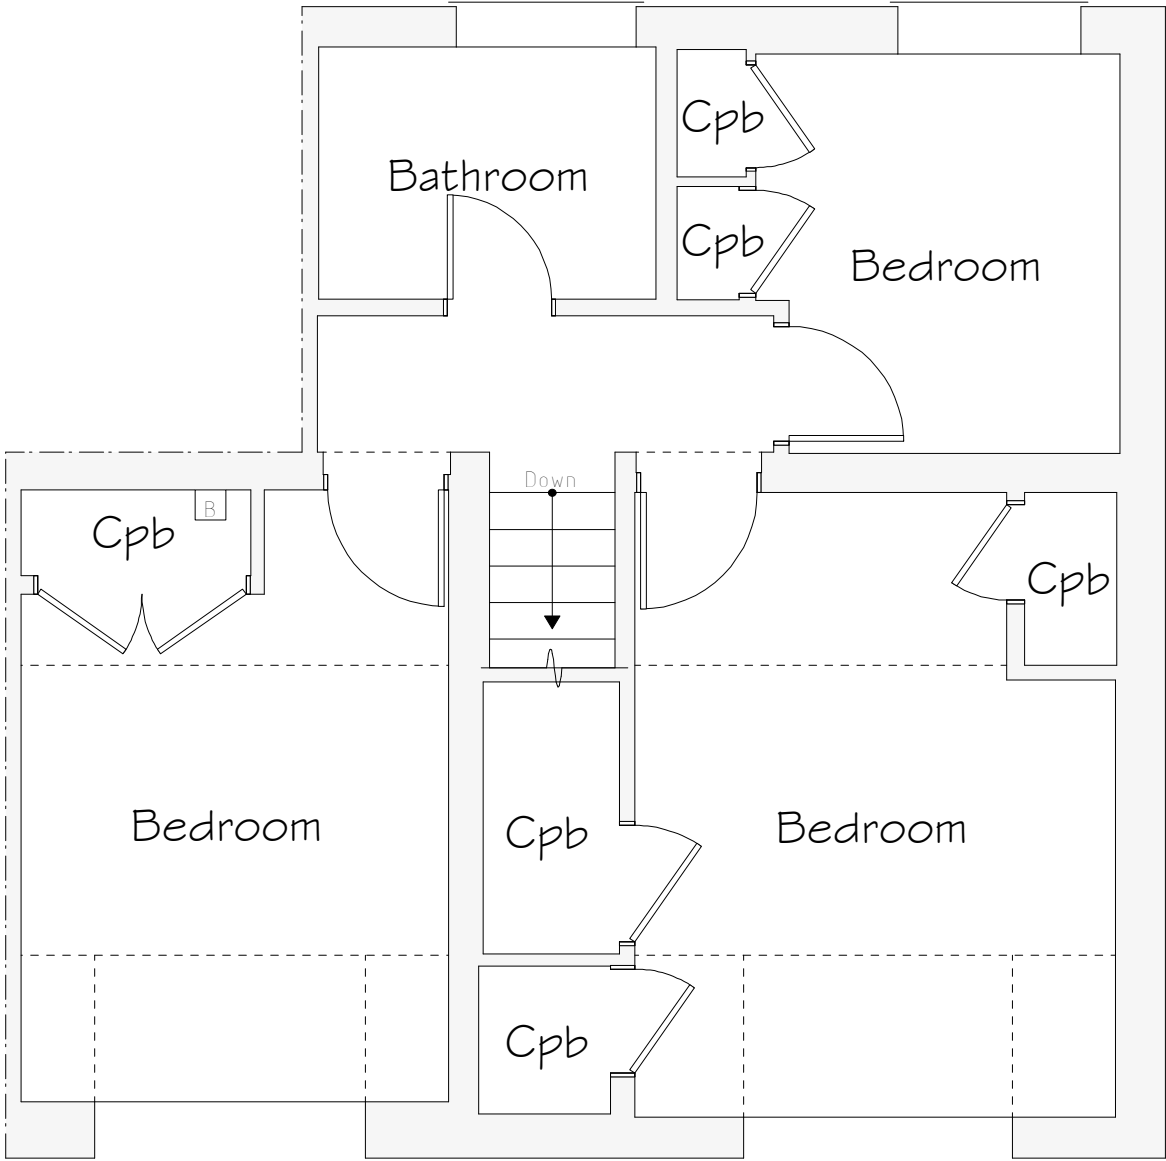

First Floor Plan 1:50

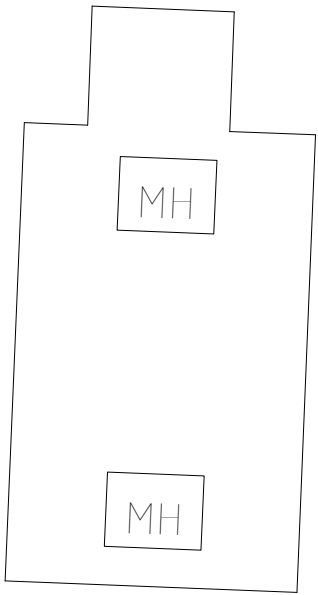

Services Key

B	Existing Boiler Position
MH	Existing Man Hole Position

Rev	Date	Detail	Initial

Project: Proposed Alterations at 1 Ty Mangre, Cross Lanes, Wrexham, LL13 0UD.	
Title: Existing	Scale: (A2) 1:50 & 1:100

Drawn By: A.Valentine	Date: July 2022
Drawing No: J177/001	Sheet: 1 of 1

Office 3K4,
 Redwither Business Tower,
 Wrexham. LL13 9XT
 Tel: 01978 356500
 www.blueprintarchitectural.com
 © copyright all rights reserved