


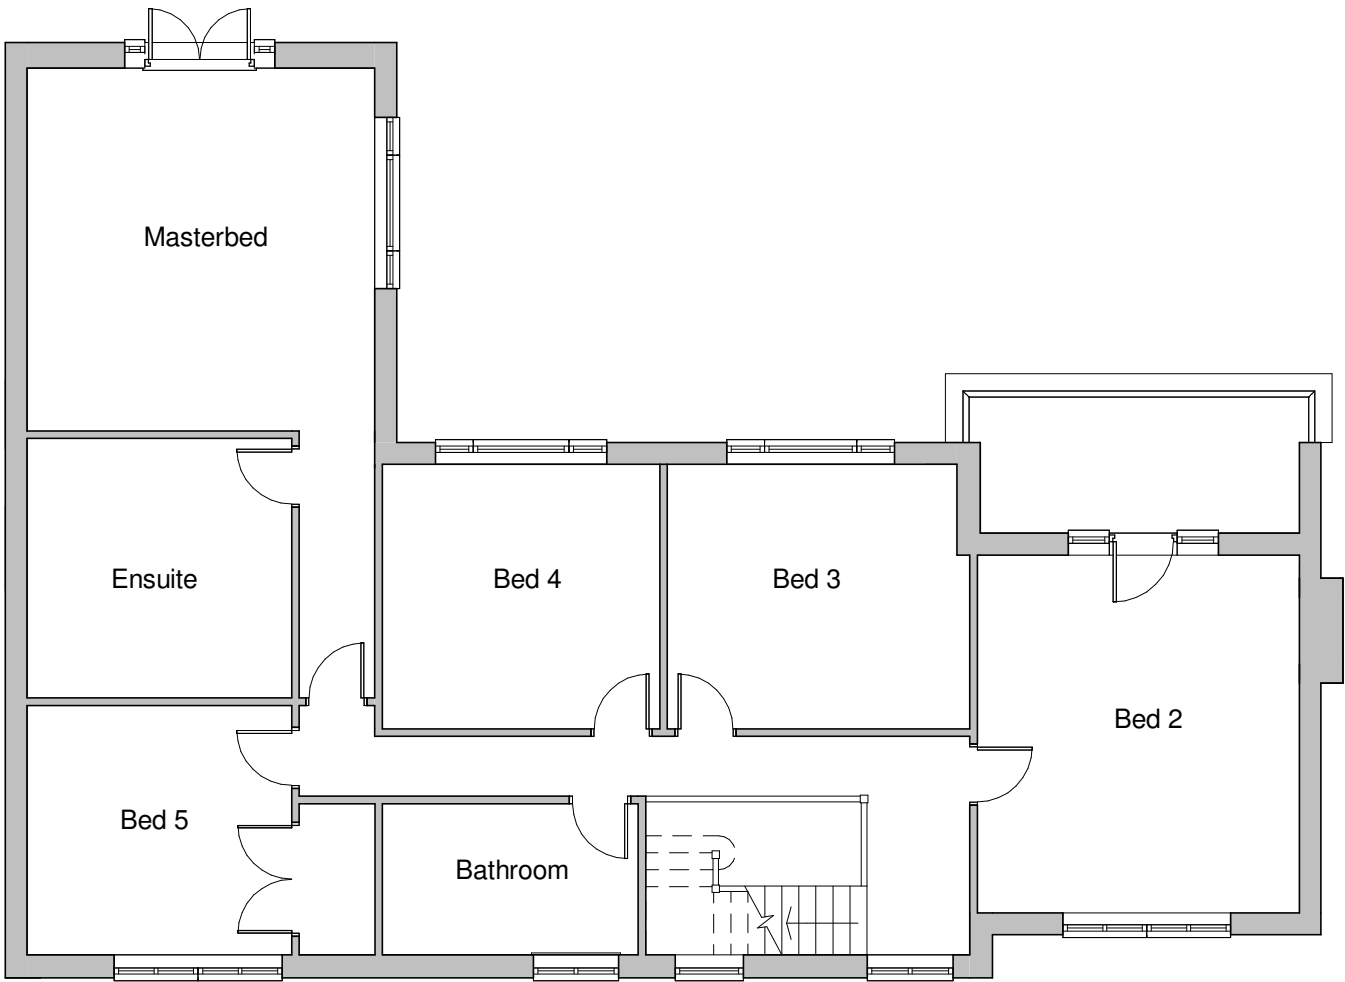


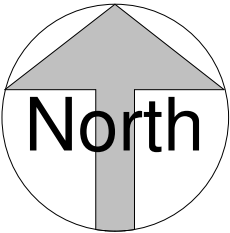

First Floor
1 : 100

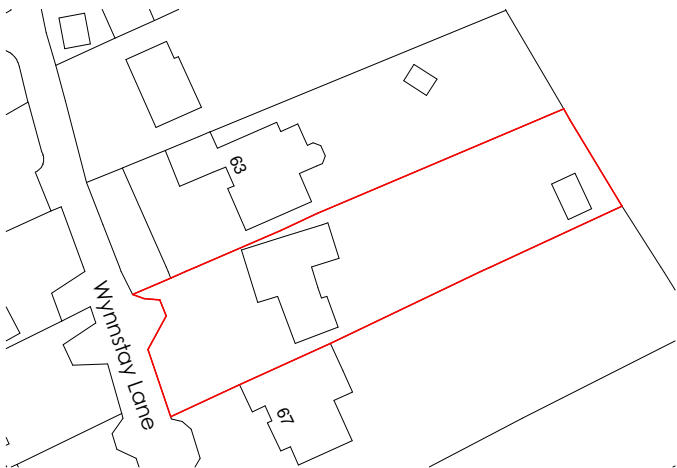

Location Plan
1 : 1250

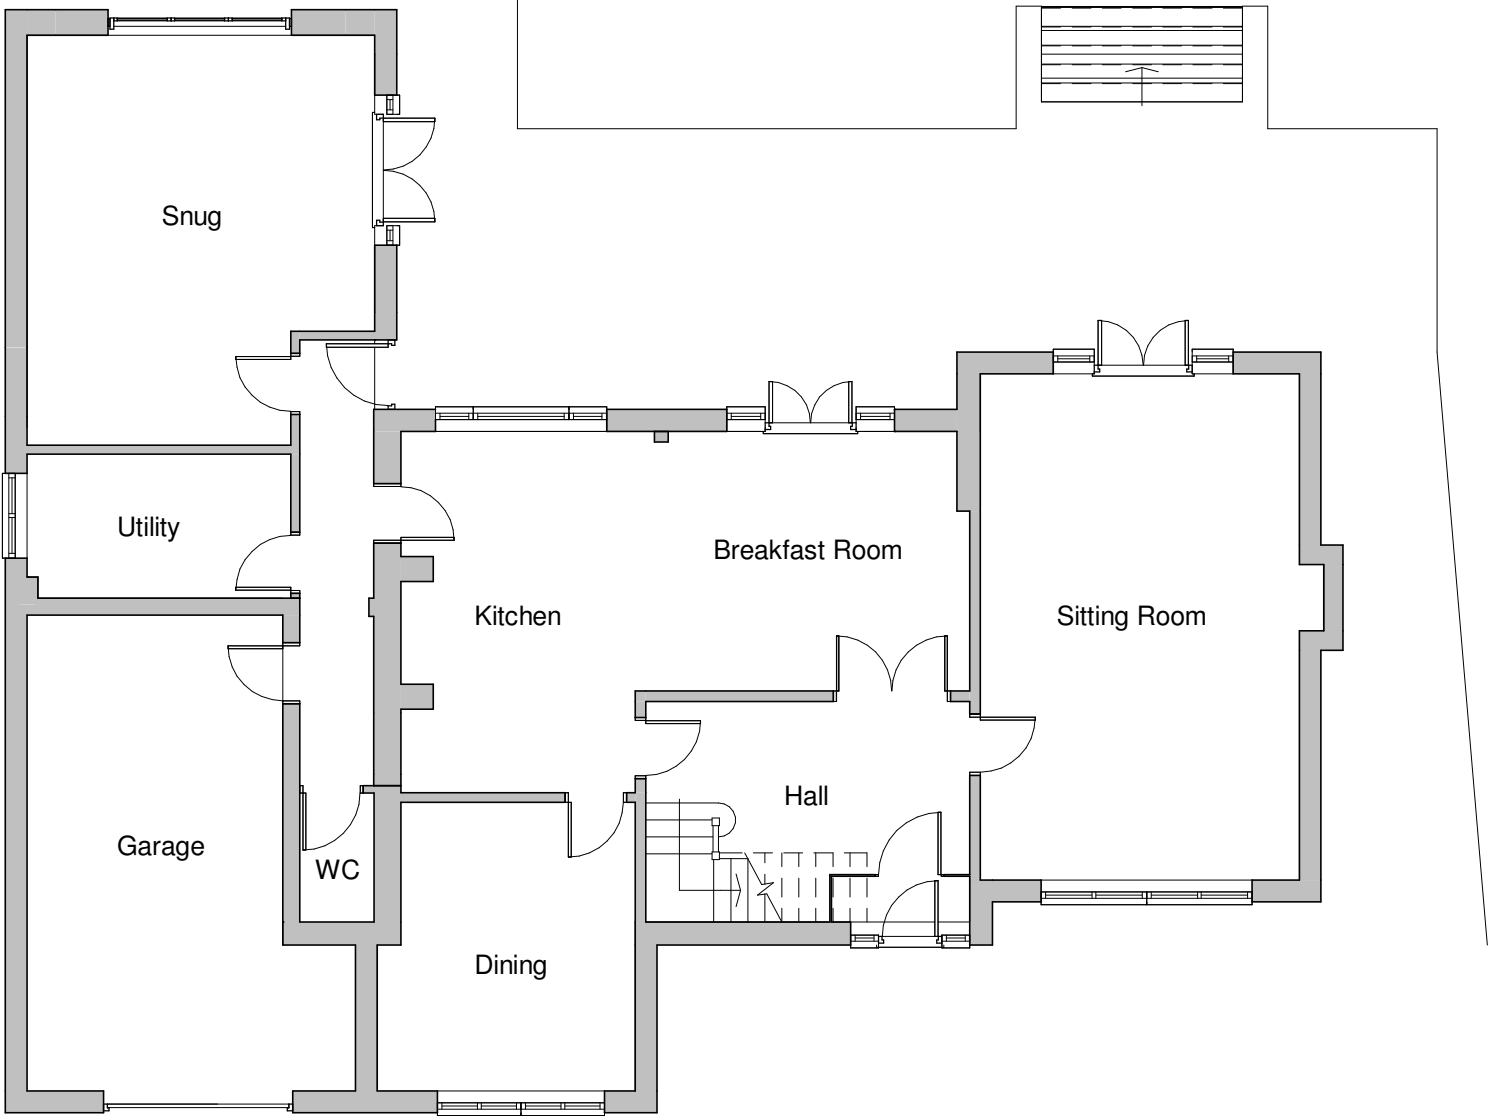

Ground Floor
1 : 100

A	Client Amendments 1		10.05
REV	DESCRIPTION	BY	DATE



OFF THE WALL - Architectural Services

1 The Woodlands, Chester Road,
Gresford, Wrexham LL12 8NU

@ offthewall_architectural
☎ 07772 113 971
✉ cathy@offthewallarchitectural.com

Partnered with


CLIENT:	Mr & Mrs Edgerley
ADDRESS:	65 Wynnstay Lane, Marford

STAGE:	Planning Application		
TITLE:	Existing Floor Plans & Location Plan		
SCALE AT A3:	DATE:	DRAWN:	CHECKED:
As indicated	03/05/22	LJ	CO
PROJECT NO:	DRAWING NO:	REVISION:	
OTW1227	EX01	A	