



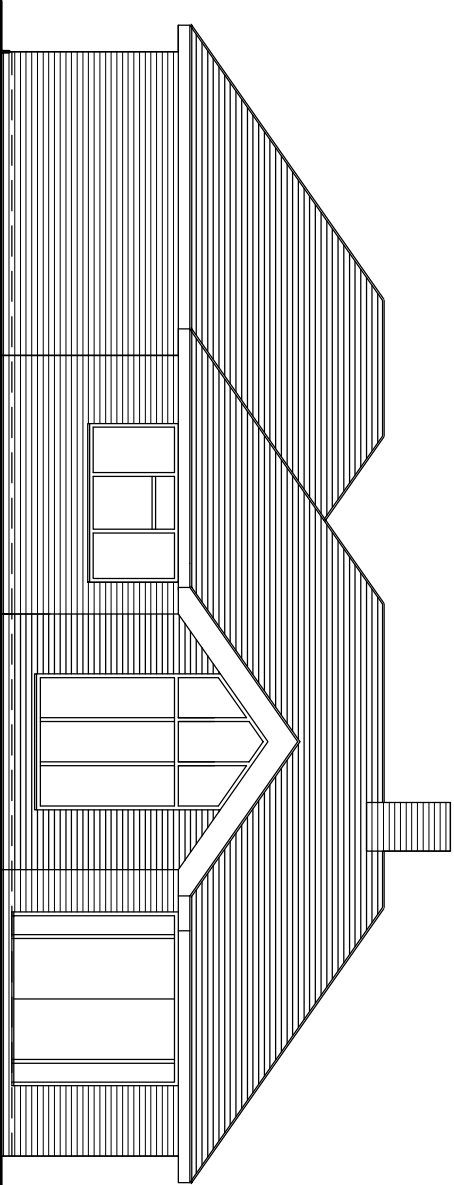


FACING BRICK ELEVATIONS TO MATCH EXISTING

REAR ELEVATION

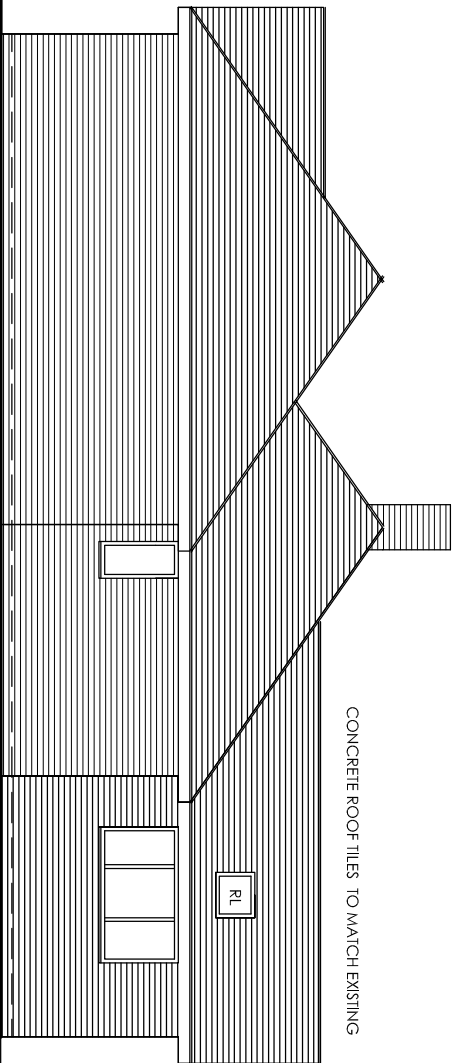


FACING BRICK ELEVATIONS TO MATCH EXISTING
WHITE UPVC WINDOWS AND DOORS

SIDE ELEVATION

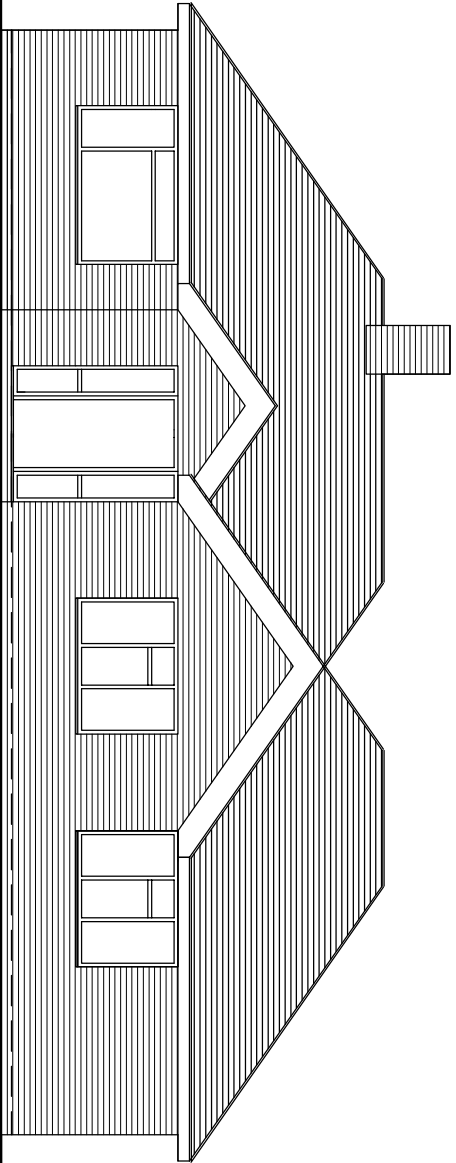

FRONT ELEVATION

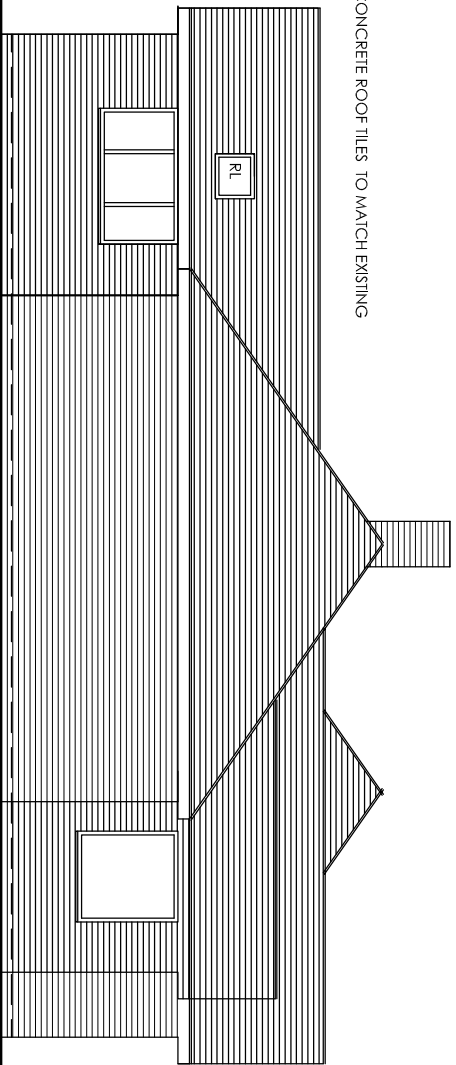

FACING BRICK ELEVATIONS TO MATCH EXISTING
WHITE UPVC WINDOWS AND DOORS

SIDE ELEVATION

EDGE
ARCHITECTS

RIBA
Chartered Practice

EDGE Architects NW Ltd.
Studio 55.20
North Wales Business Park, Abergelle
Conwy, LL22 8LJ

CLIENT:

MR AND MRS DAVIDSON

ADDRESS:

33 PANT OLWEN GRESFORD

PROJECT:

Proposed alterations and extensions
proposed elevations

DRAWING No: | DATE: MARCH 2022
21-EXT-078-04 | SCALE: 1:100 @ A3

3281