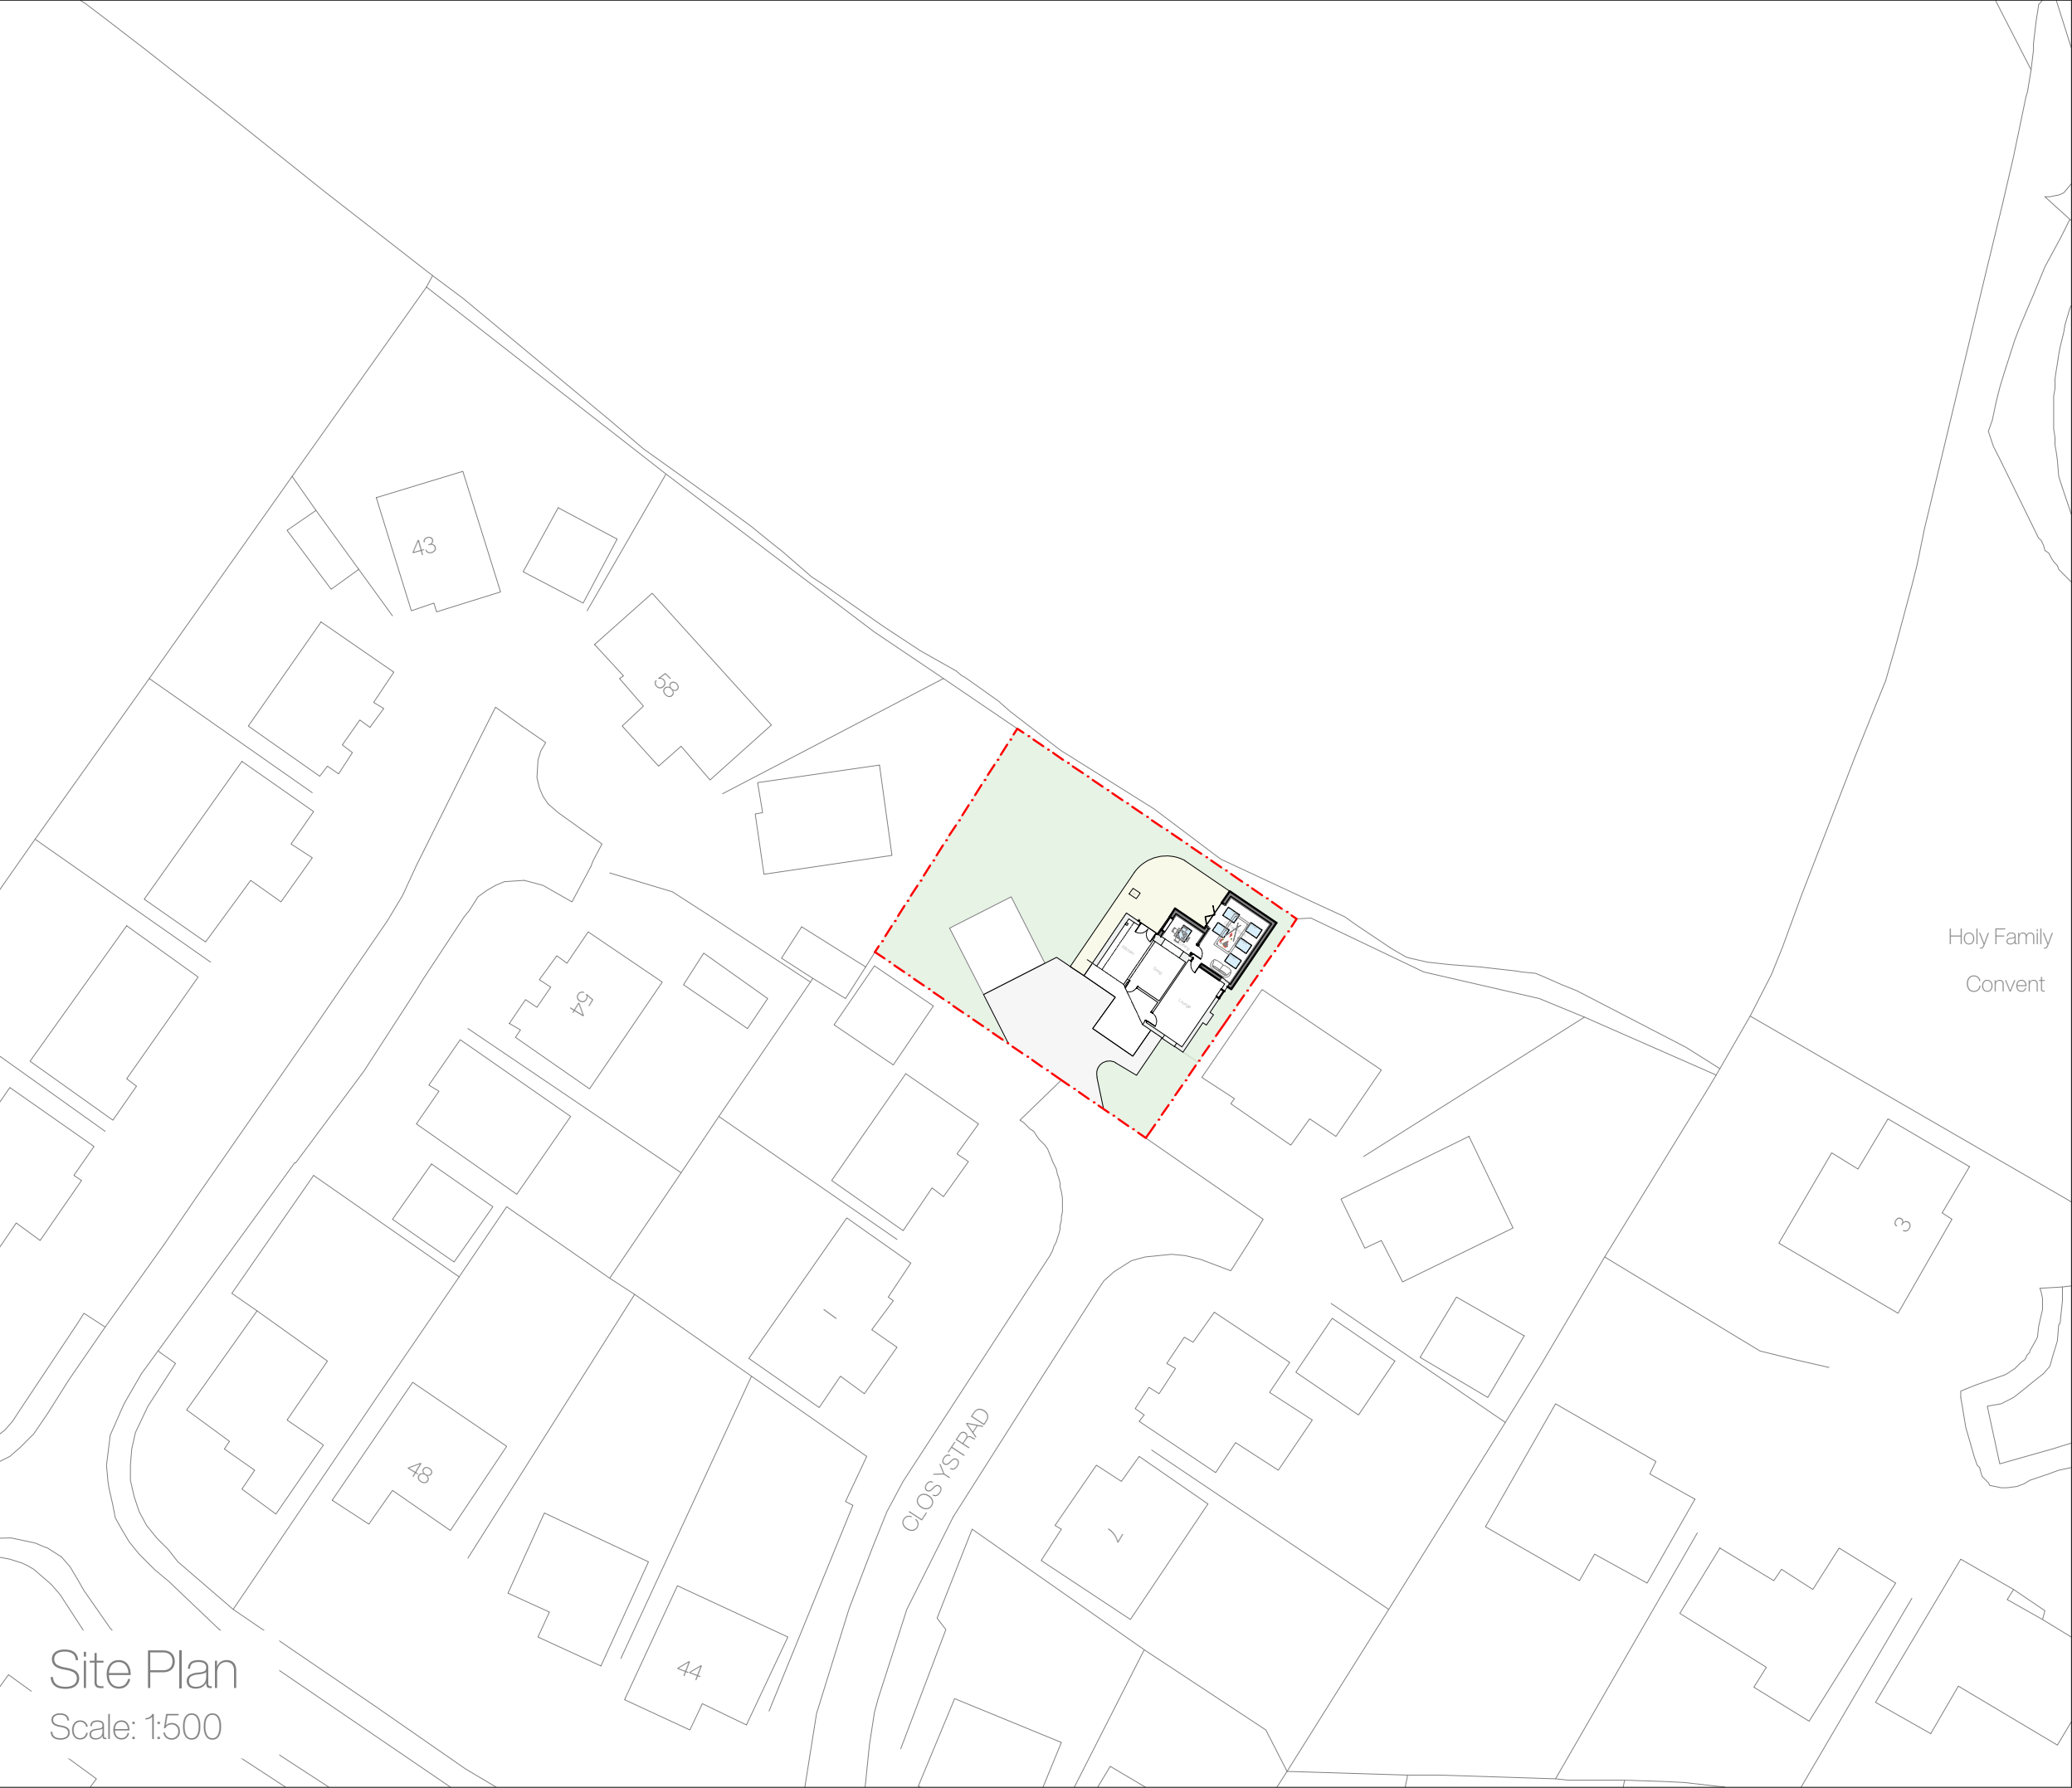


Site Plan Key

- - - - Application Site

3 Clos Ystrad,
Coed y Glyn,
Wrexham, LL13 7QP

Rev	Notes	Date

Planning | Site Plan
December 2022
A3
E04.1004
1 - 2

Site Plan
Scale: 1:500

DO NOT SCALE FROM THIS DRAWING. ALL DIMENSIONS TO BE
CONFIRMED ON SITE PRIOR TO FABRICATION BY THE
CONTRACTOR. DRAWINGS TO BE READ IN CONJUNCTION WITH
ANY REFERENCED DOCUMENTATION. PLANS NOT TO BE
REPRODUCED WITHOUT THE PRIOR CONFIRMATION FROM THE
DESIGN TEAM.

