




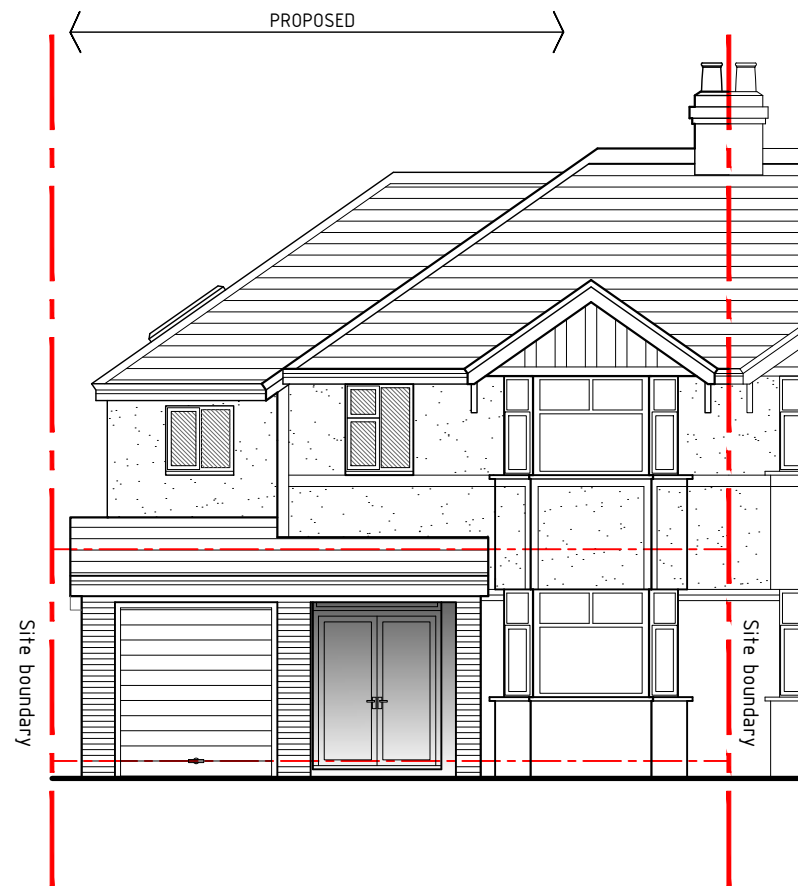


Front elevation 1:100

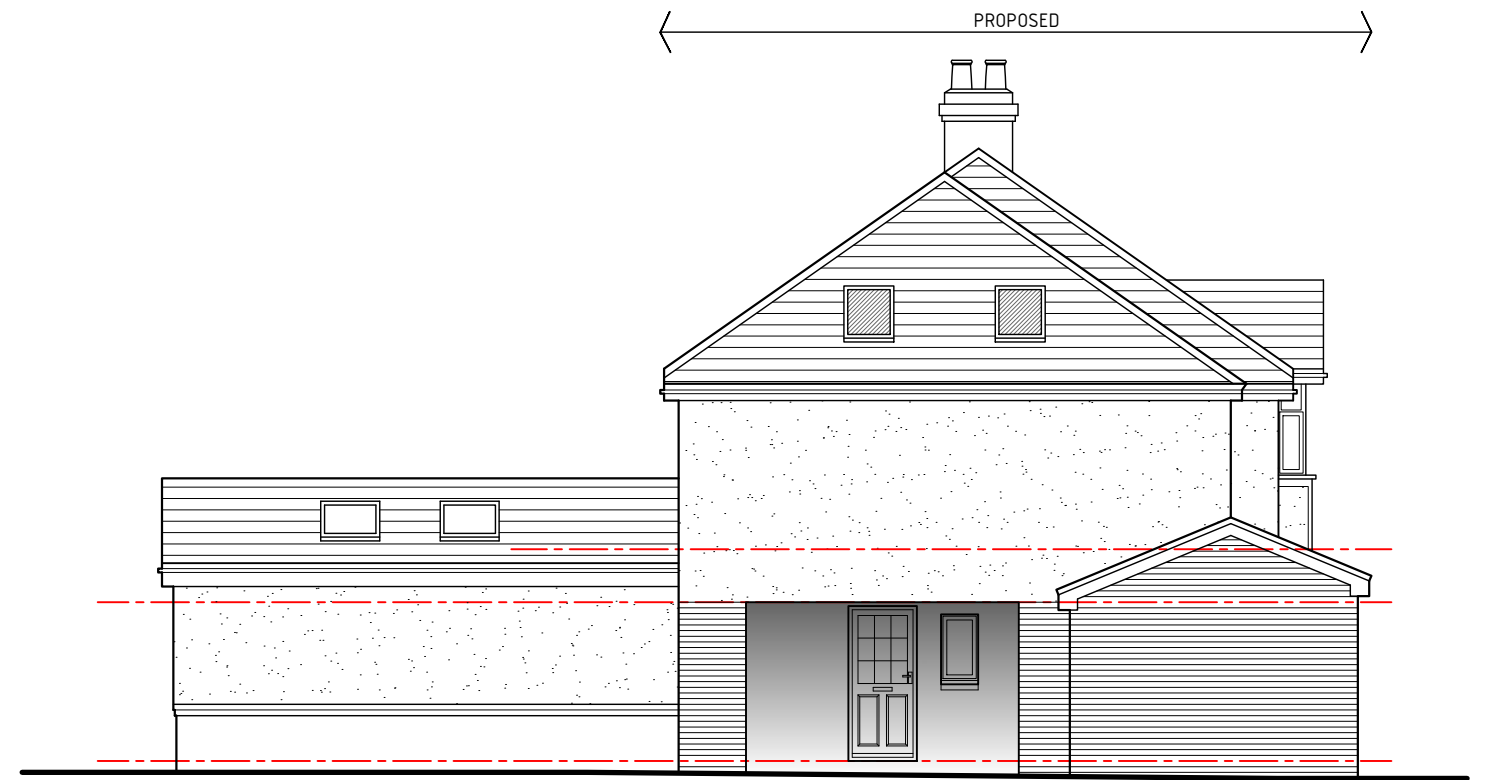

Side-01 elevation 1:100

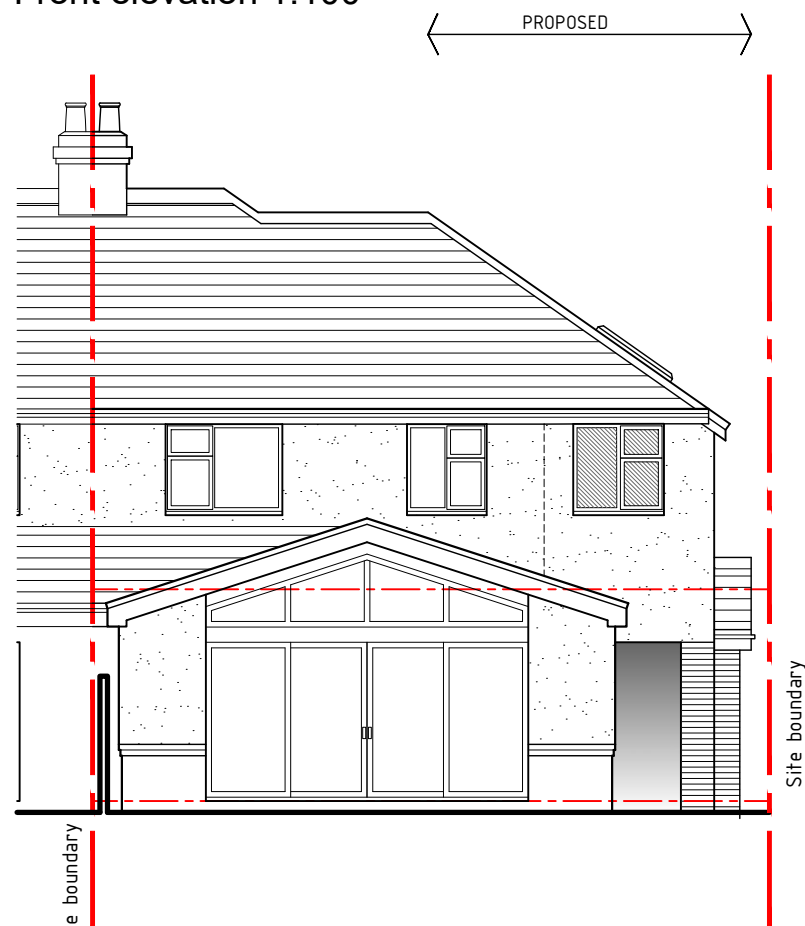

Rear elevation 1:100

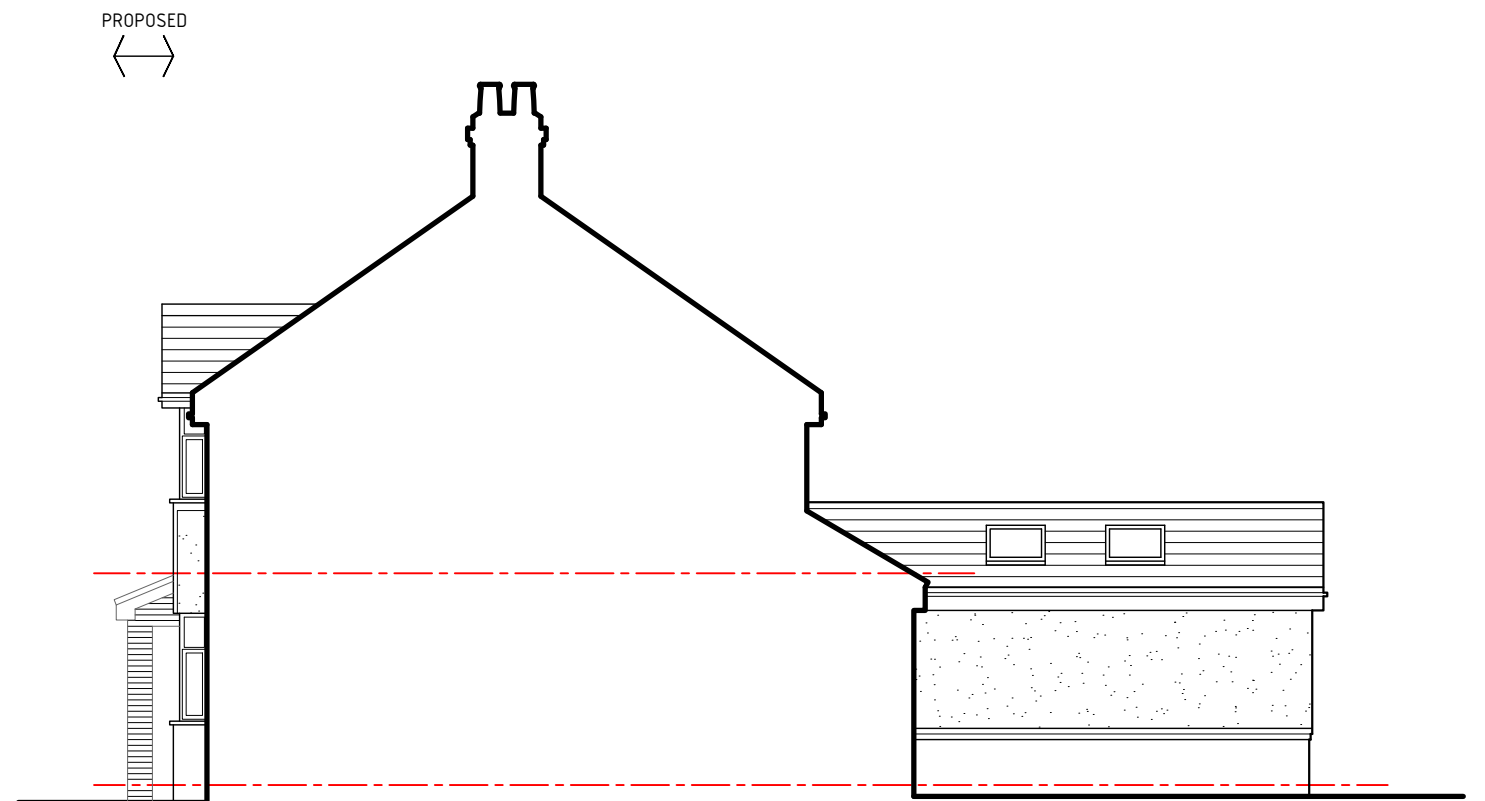

Side-02 elevation 1:100

Proposed

 HDS Architectural Services, The Foundry, 15 Yorke Street, Wrexham LL13 8LW Tel (01978) 345250 www.hdsarchitectural.co.uk	Project; 20 Sandway Road, Wrexham, LL11 2PS		Dwg No; SR/PD/01	Date; 31.10.22
	Title; 03-Existing Elevations	Scale (A3); 1:100	Revision;	