


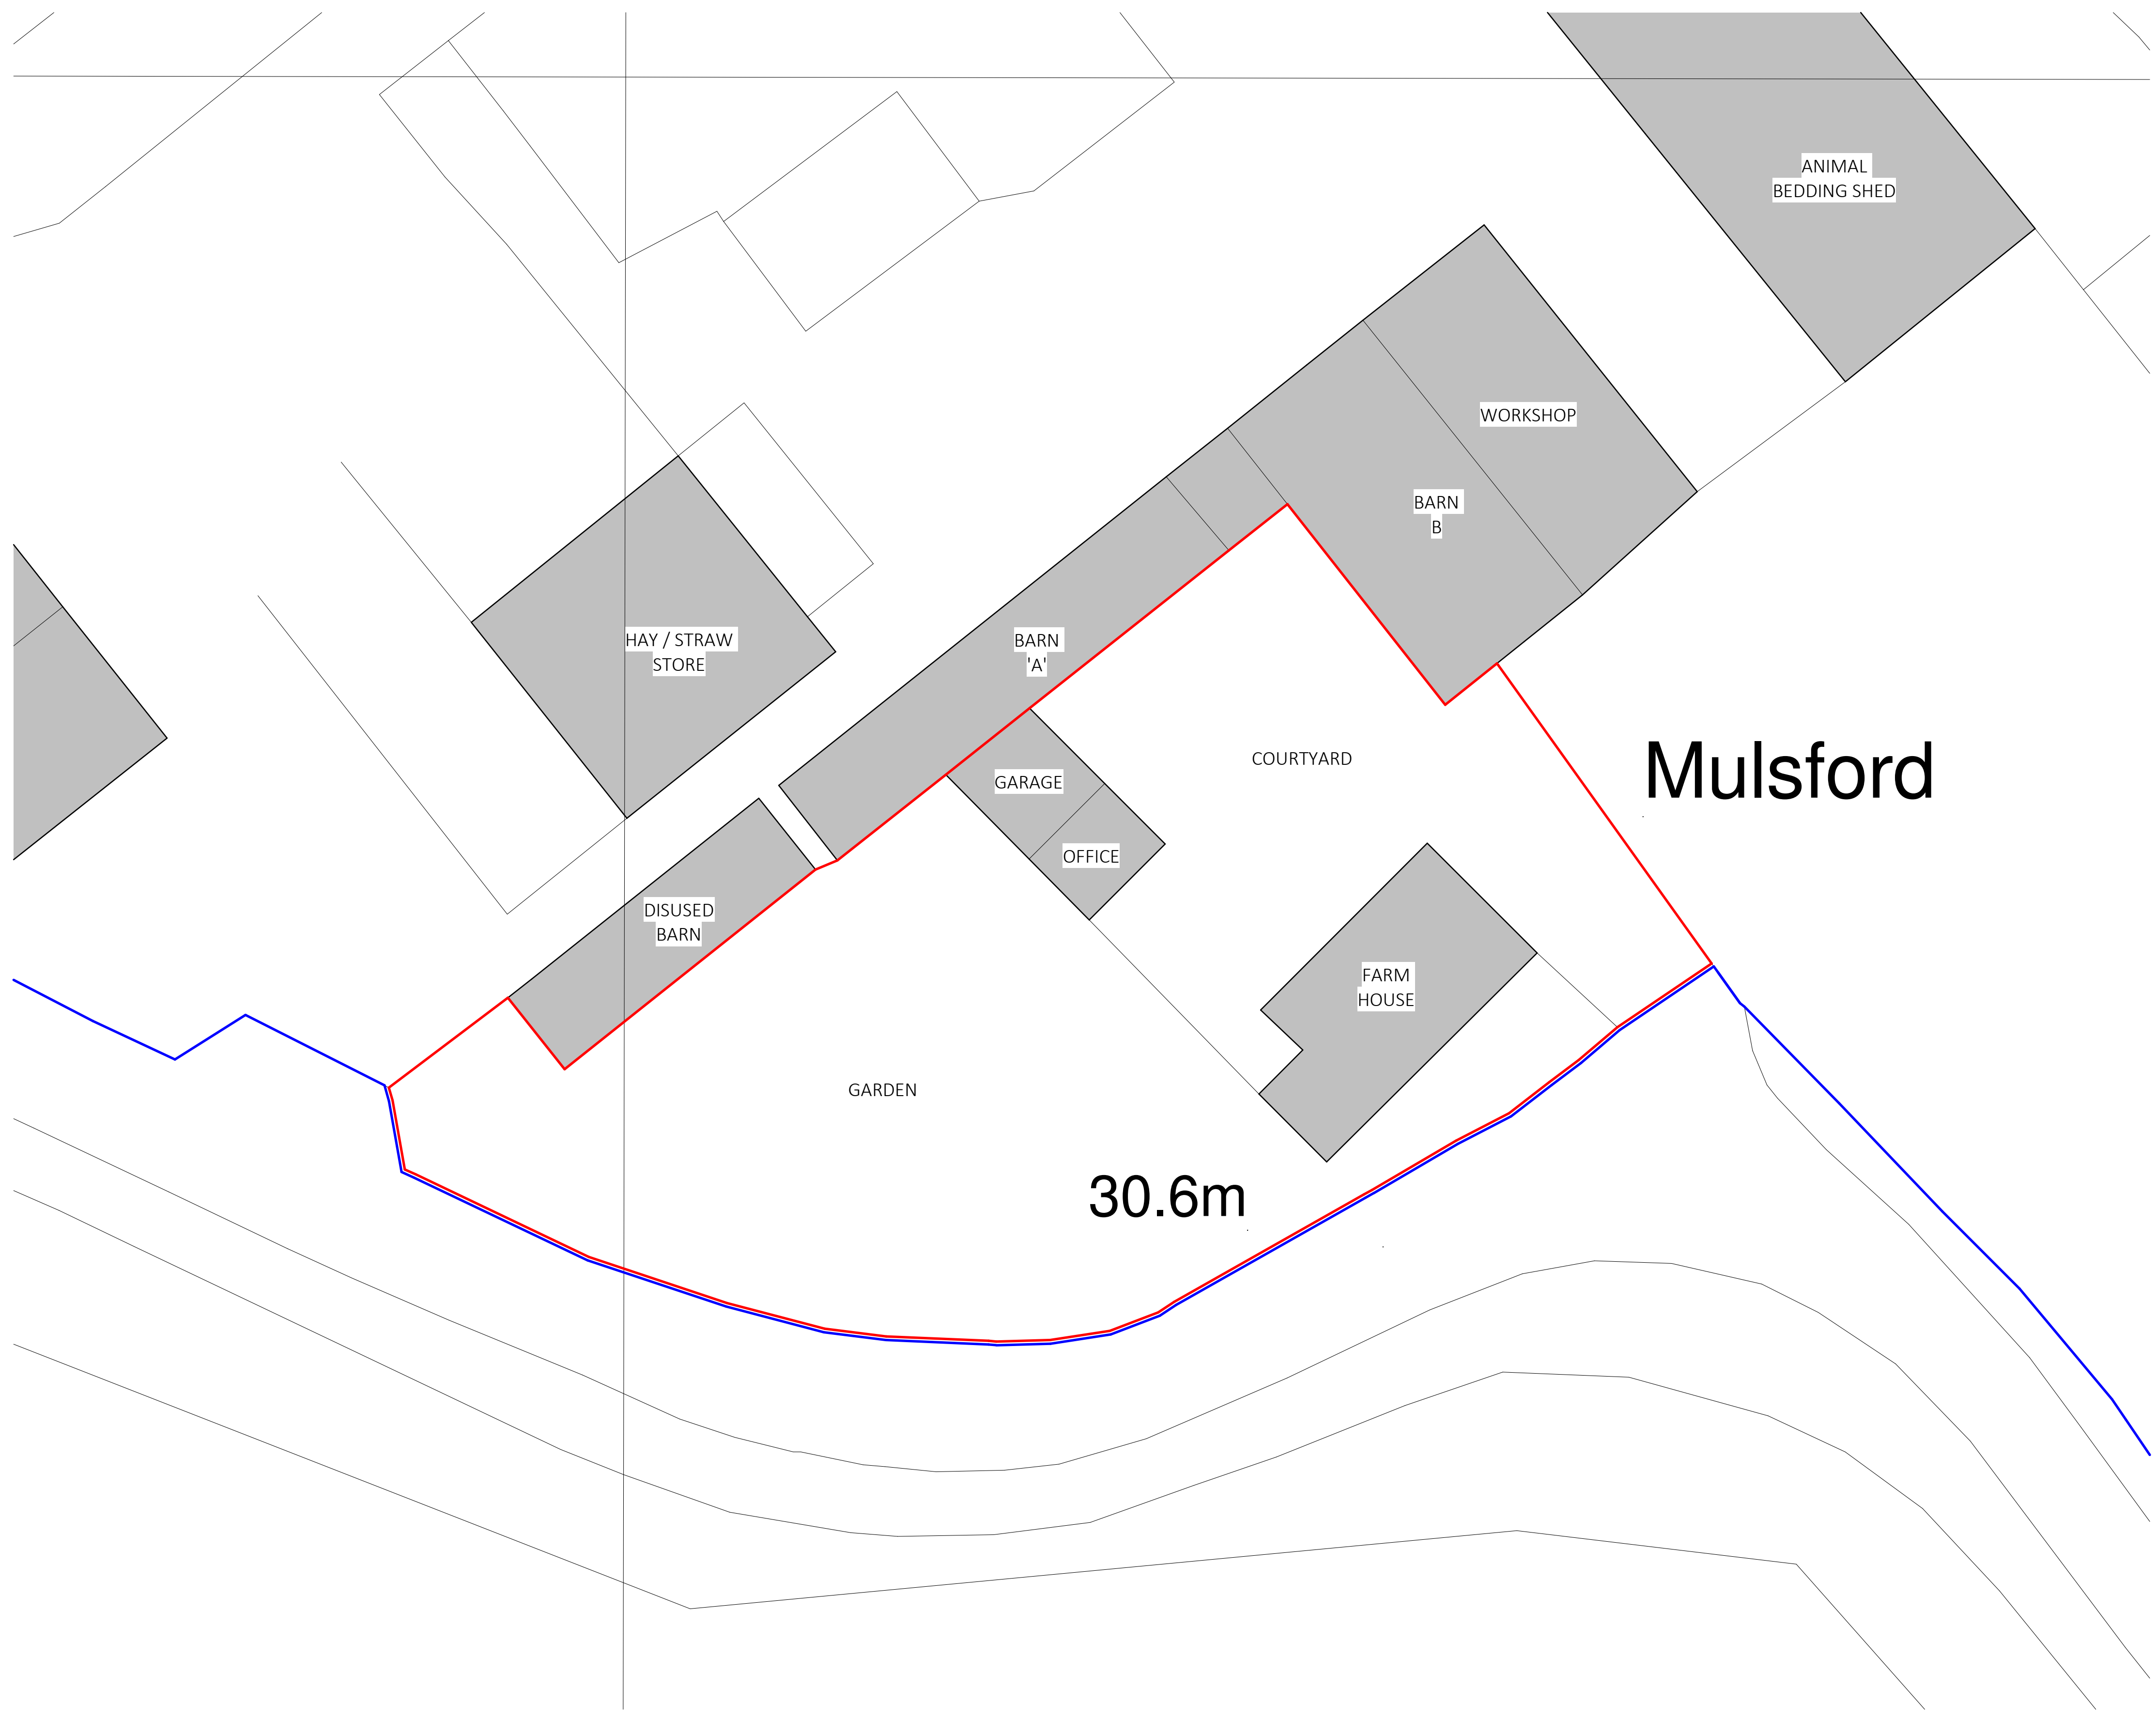

CROWN COPYRIGHT AND DATABASE RIGHTS 2022 OS LICENCE NO. AC0000849896

Existing Site Plan
1 : 200



Project: Farmhouse, Mulstford Farm			
Title: Existing Site Plan			
Scale @ A1: 1 : 200	Scale @ A3: 1:400	Author: GE	Date: 02/03/23
Project Ref: 23-10	Drawing No: A002	Rev: -	