




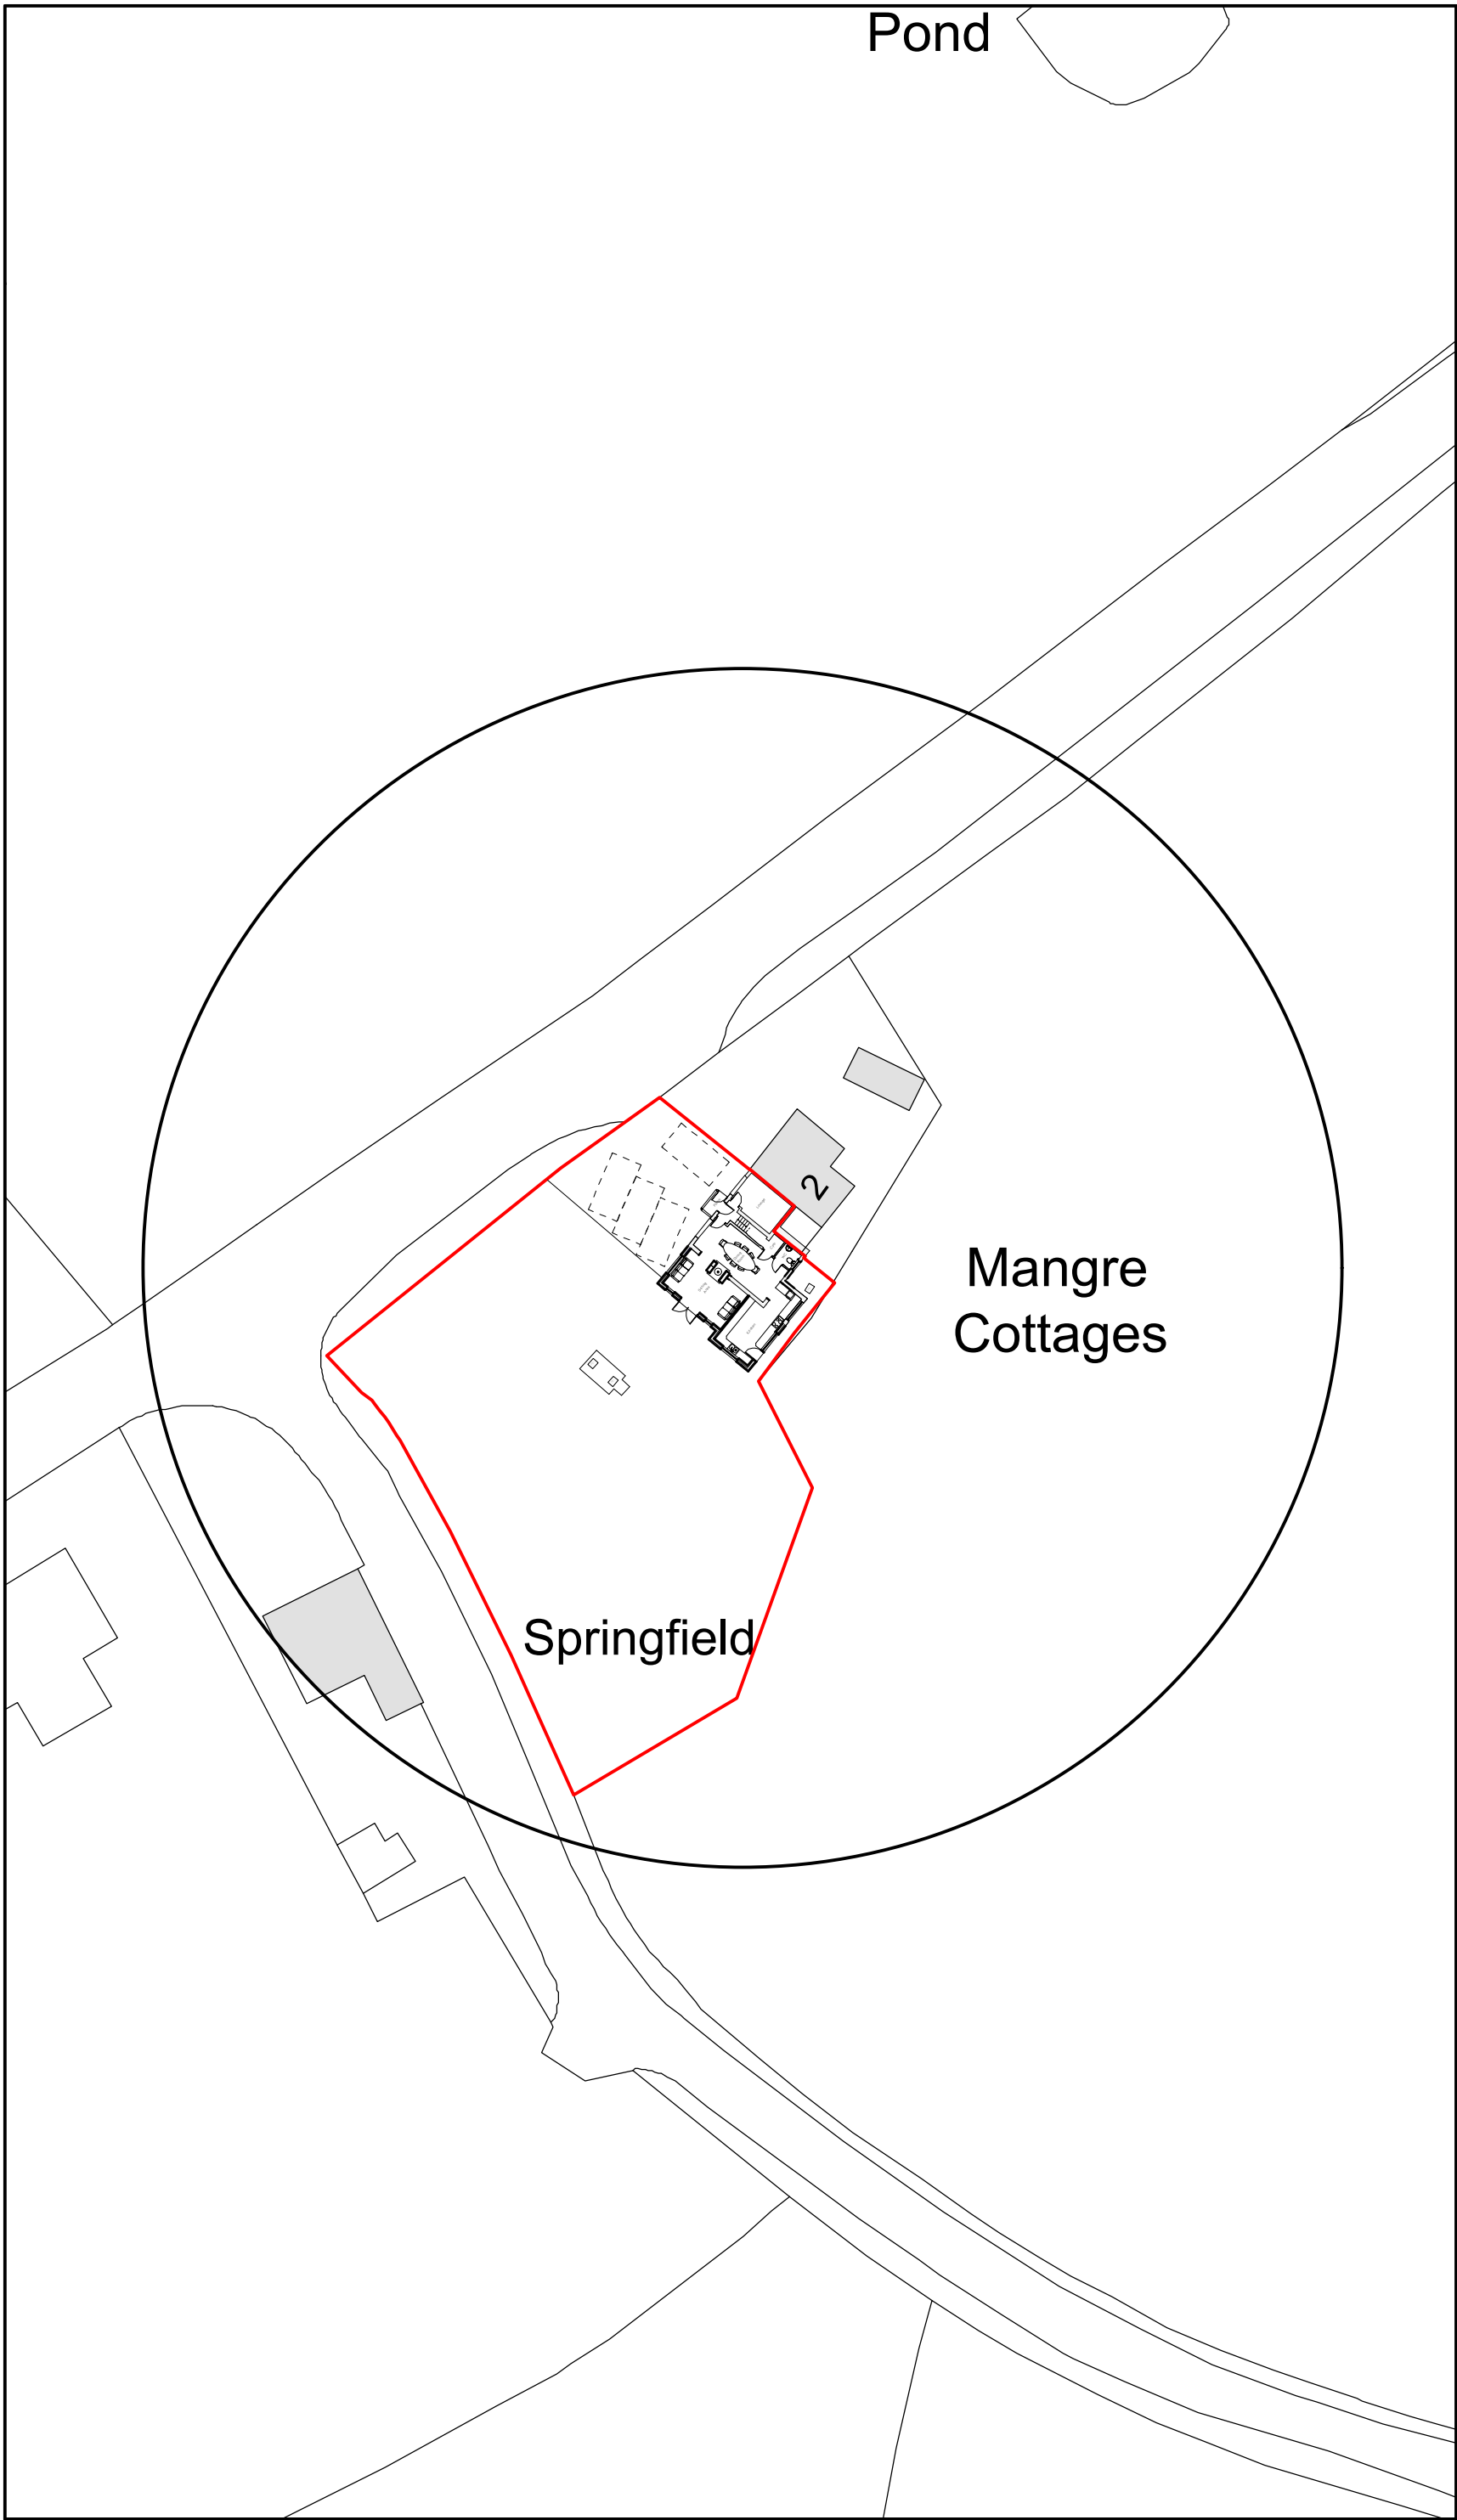

Site Plan 1:500

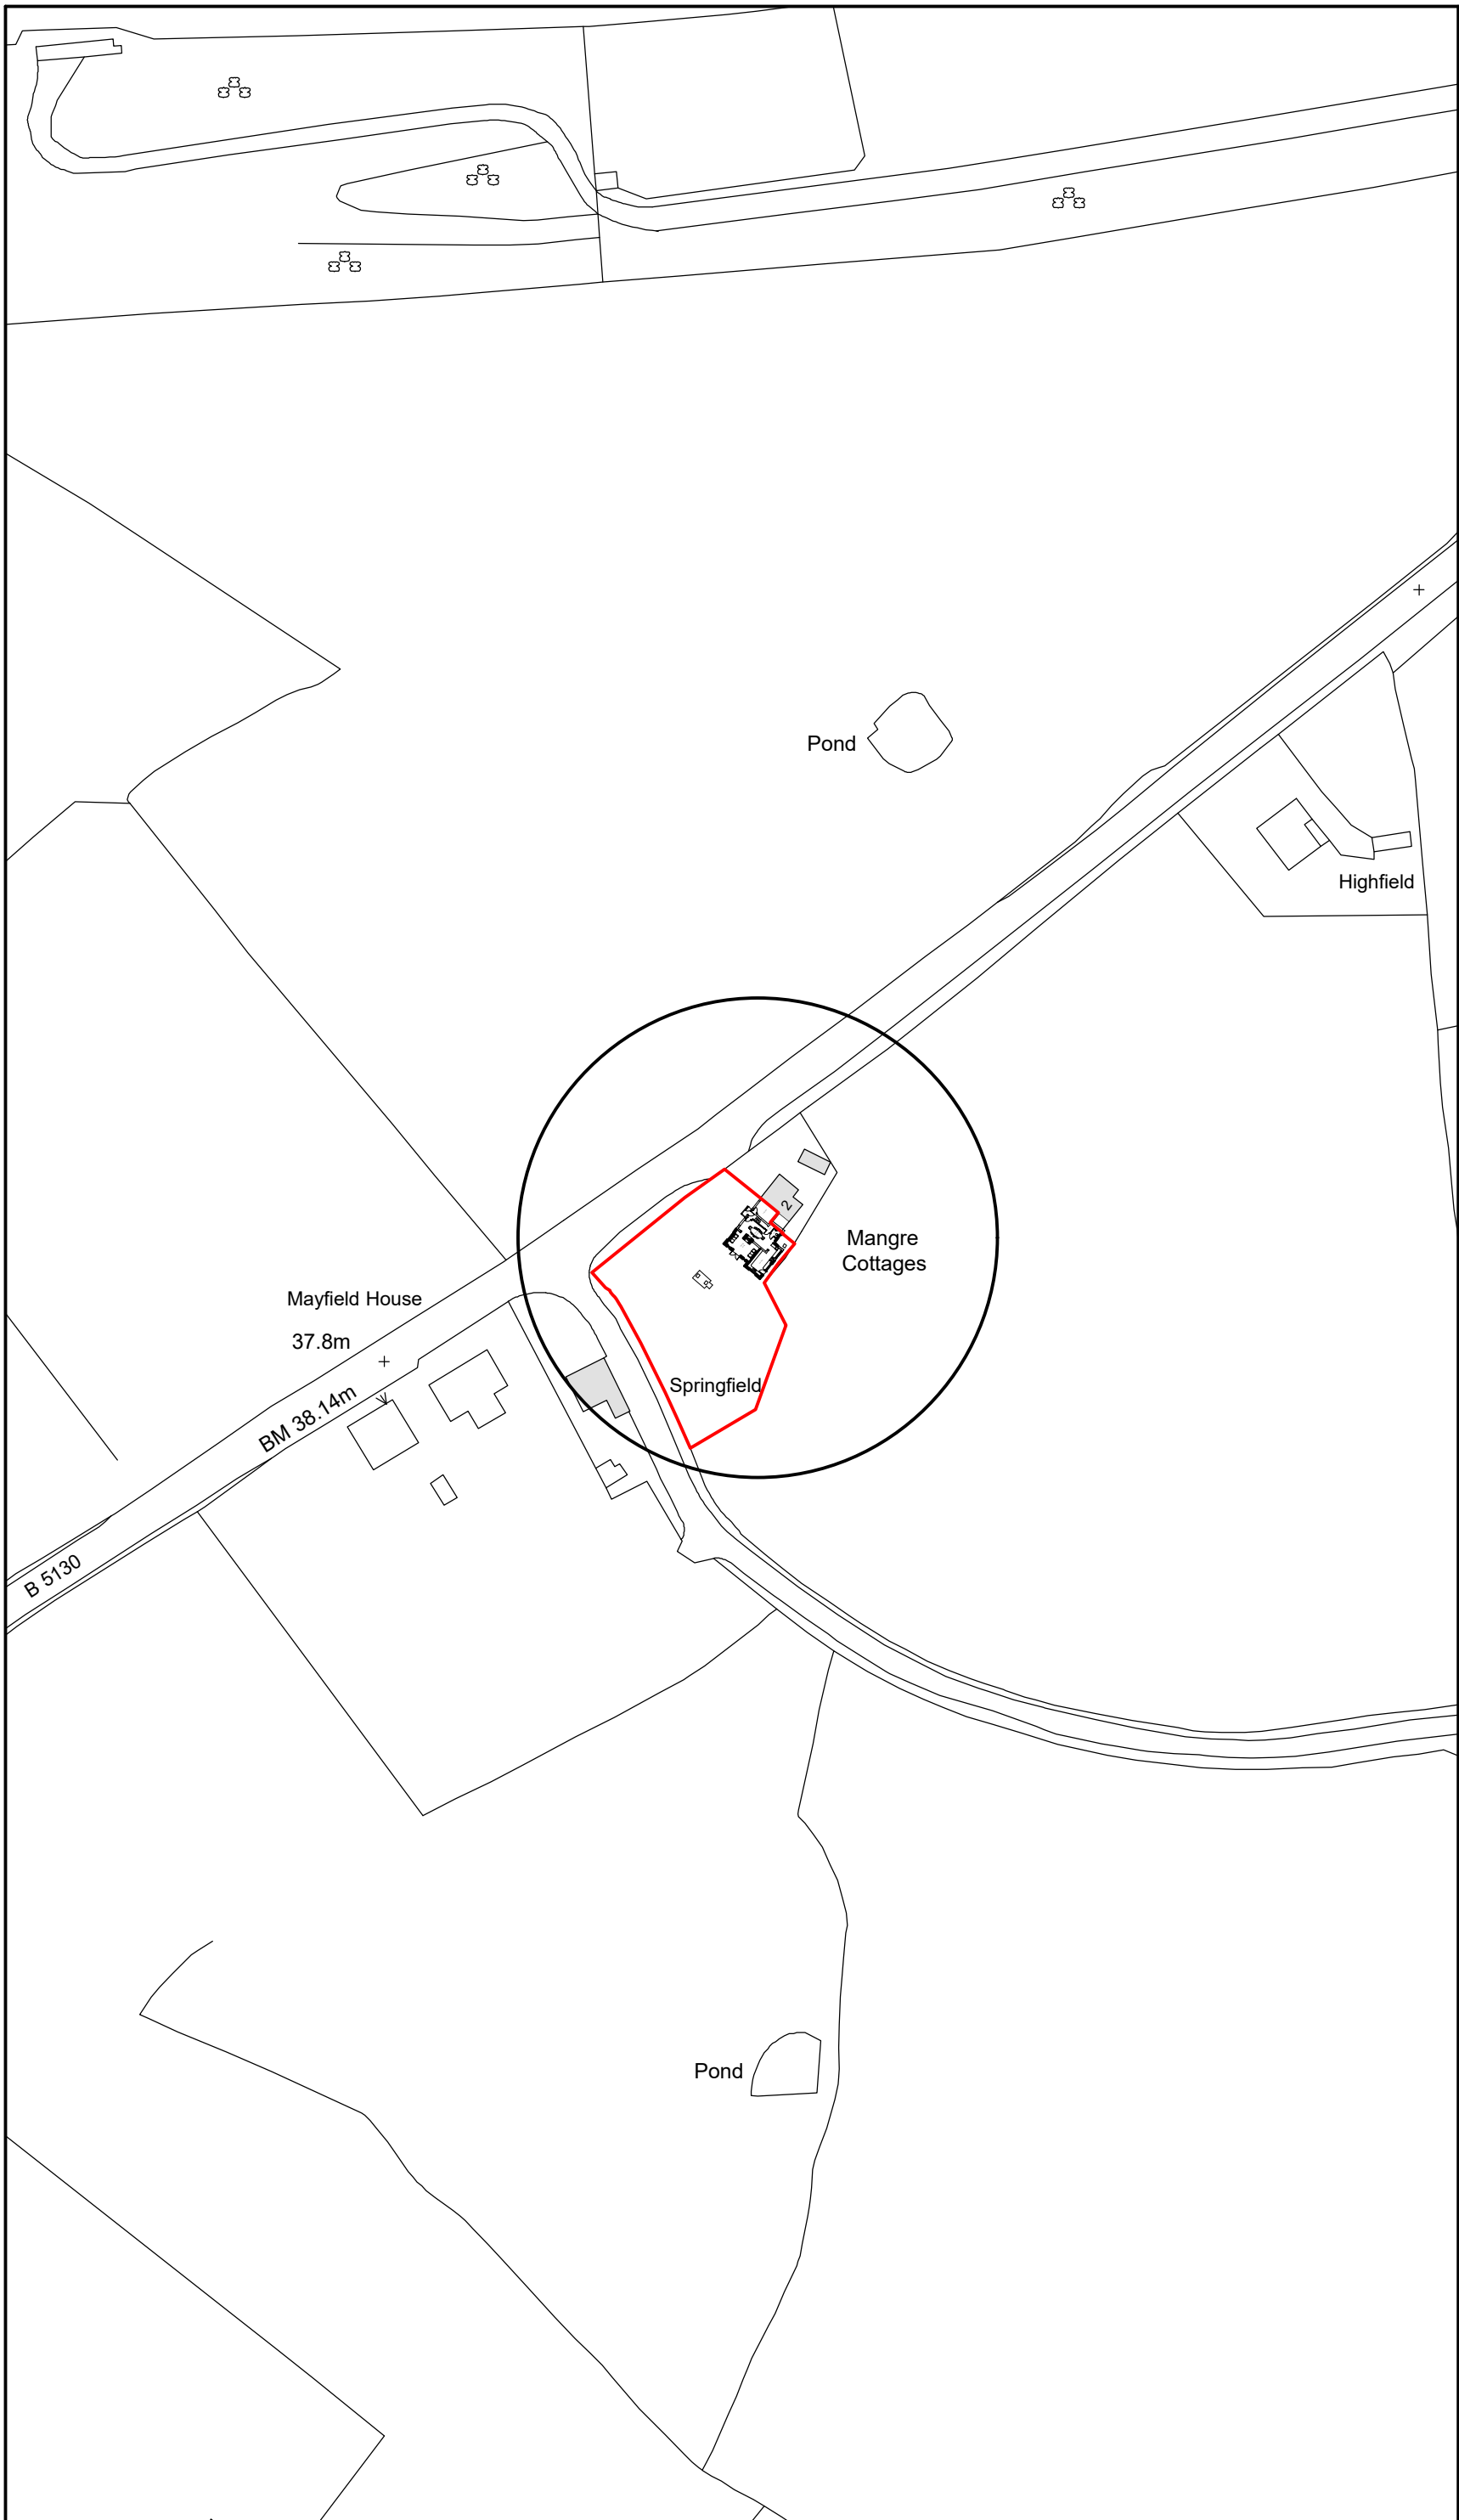

Location Plan 1:1250

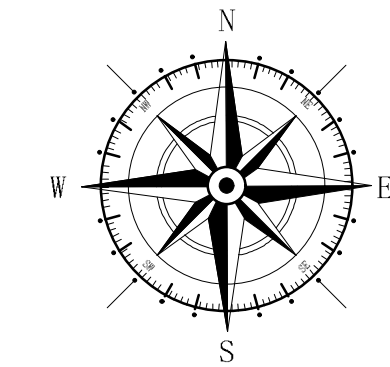

Key

- Surrounding Buildings
- Application Site

| A   | 08/22 | Design Amends | D J E   |
|-----|-------|---------------|---------|
| Rev | Date  | Detail        | Initial |

Project:  
Proposed Alterations to,  
1 Ty Mangre,  
Cross Lanes,  
Wrexham, LL13 9UD.

|                                   |                                |
|-----------------------------------|--------------------------------|
| Title:<br>Site & Location<br>Plan | Scale: (A2)<br>1:50 &<br>1:100 |
|-----------------------------------|--------------------------------|

|                         |                    |
|-------------------------|--------------------|
| Drawn By:<br>D.J.Edwads | Date:<br>June 2022 |
|-------------------------|--------------------|

|                         |                  |
|-------------------------|------------------|
| Drawing No:<br>J177/005 | Sheet:<br>1 of 1 |
|-------------------------|------------------|



Office 3K4,  
Redwither Business Tower,  
Wrexham. LL13 9XT  
Tel: 01978 356500  
www.blueprintarchitectural.com  
© copyright all rights reserved