





3 | FRONT ELEVATION
SCALE: 1 : 100



2 | REAR ELEVATION
SCALE: 1 : 100

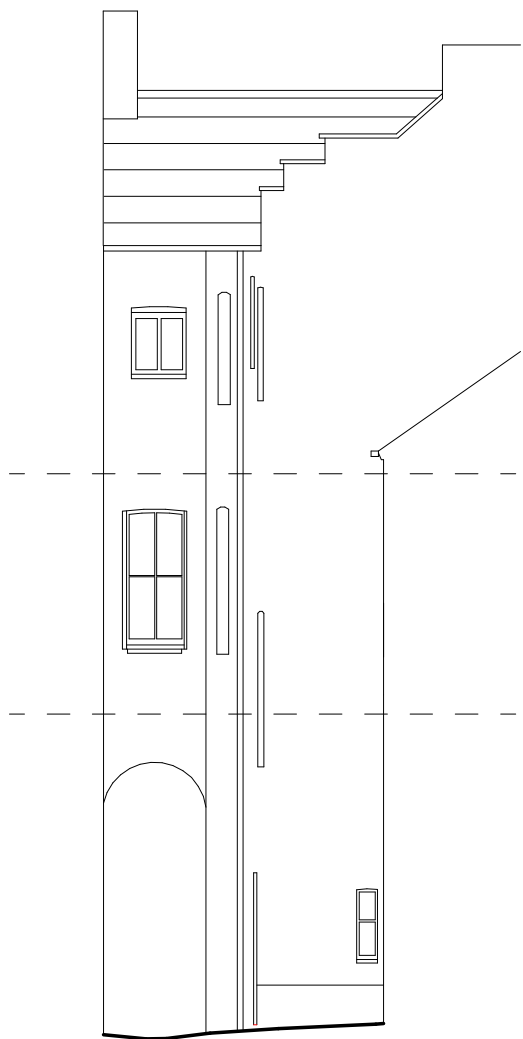

1 | SIDE ELEVATION
SCALE: 1 : 100

 

VISUAL SCALE 1:100 @ A2

REV	DESCRIPTION	DATE	BY

THIS DRAWING IS THE COPYRIGHT OF AINSLEY GOMMON ARCHITECTS.
CHECK ALL DIMENSIONS ON SITE. DISCREPANCIES TO BE NOTIFIED TO ARCHITECT.
ELEMENTS OF STRUCTURE SHOWN ARE INDICATIVE AND FOR GUIDANCE.
FINAL DESIGN TO BE AS STRUCTURAL ENGINEERS DETAILS AND SPECIFICATION.

PROJECT
59 Hope Street, Wrexham
for Lillie Gradel

DRAWING TITLE
EXISTING ELEVATIONS

SCALE	DATE	DRAWN	CHECKED
1 : 100 @A2	04/11/22	TM	PL
DRAWING STATUS			
PLANNING			
JOB No	DRAWING No	REVISION	
2237	200		

AG | **A** AINSLEY GOMMON ARCHITECTS
1 PRICE STREET, HAMILTON SQUARE, BIRKENHEAD, MERSEYSIDE, CH41 6JN
Tel: 0151 647 5511 | birkenhead@agarchitects.co.uk | www.agarchitects.co.uk