



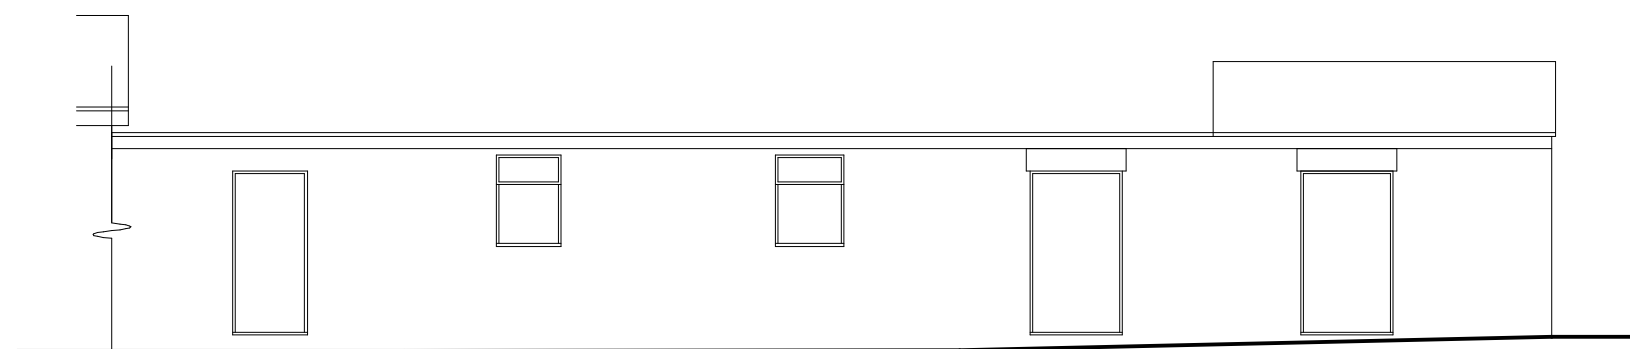


Front Elevation 1:100

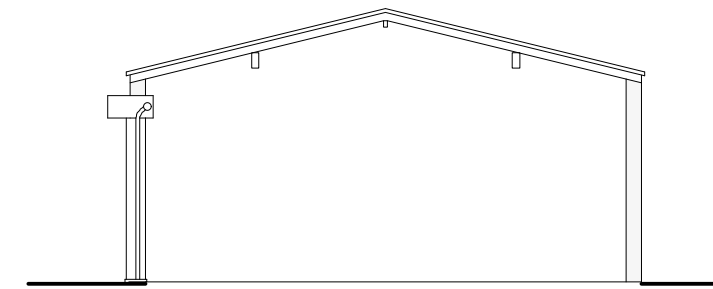


Side Elevation & Section 1:100



Rear Elevation 1:100

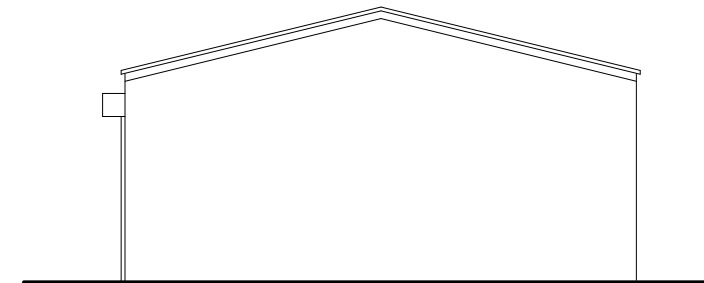

Side Elevation 1:100

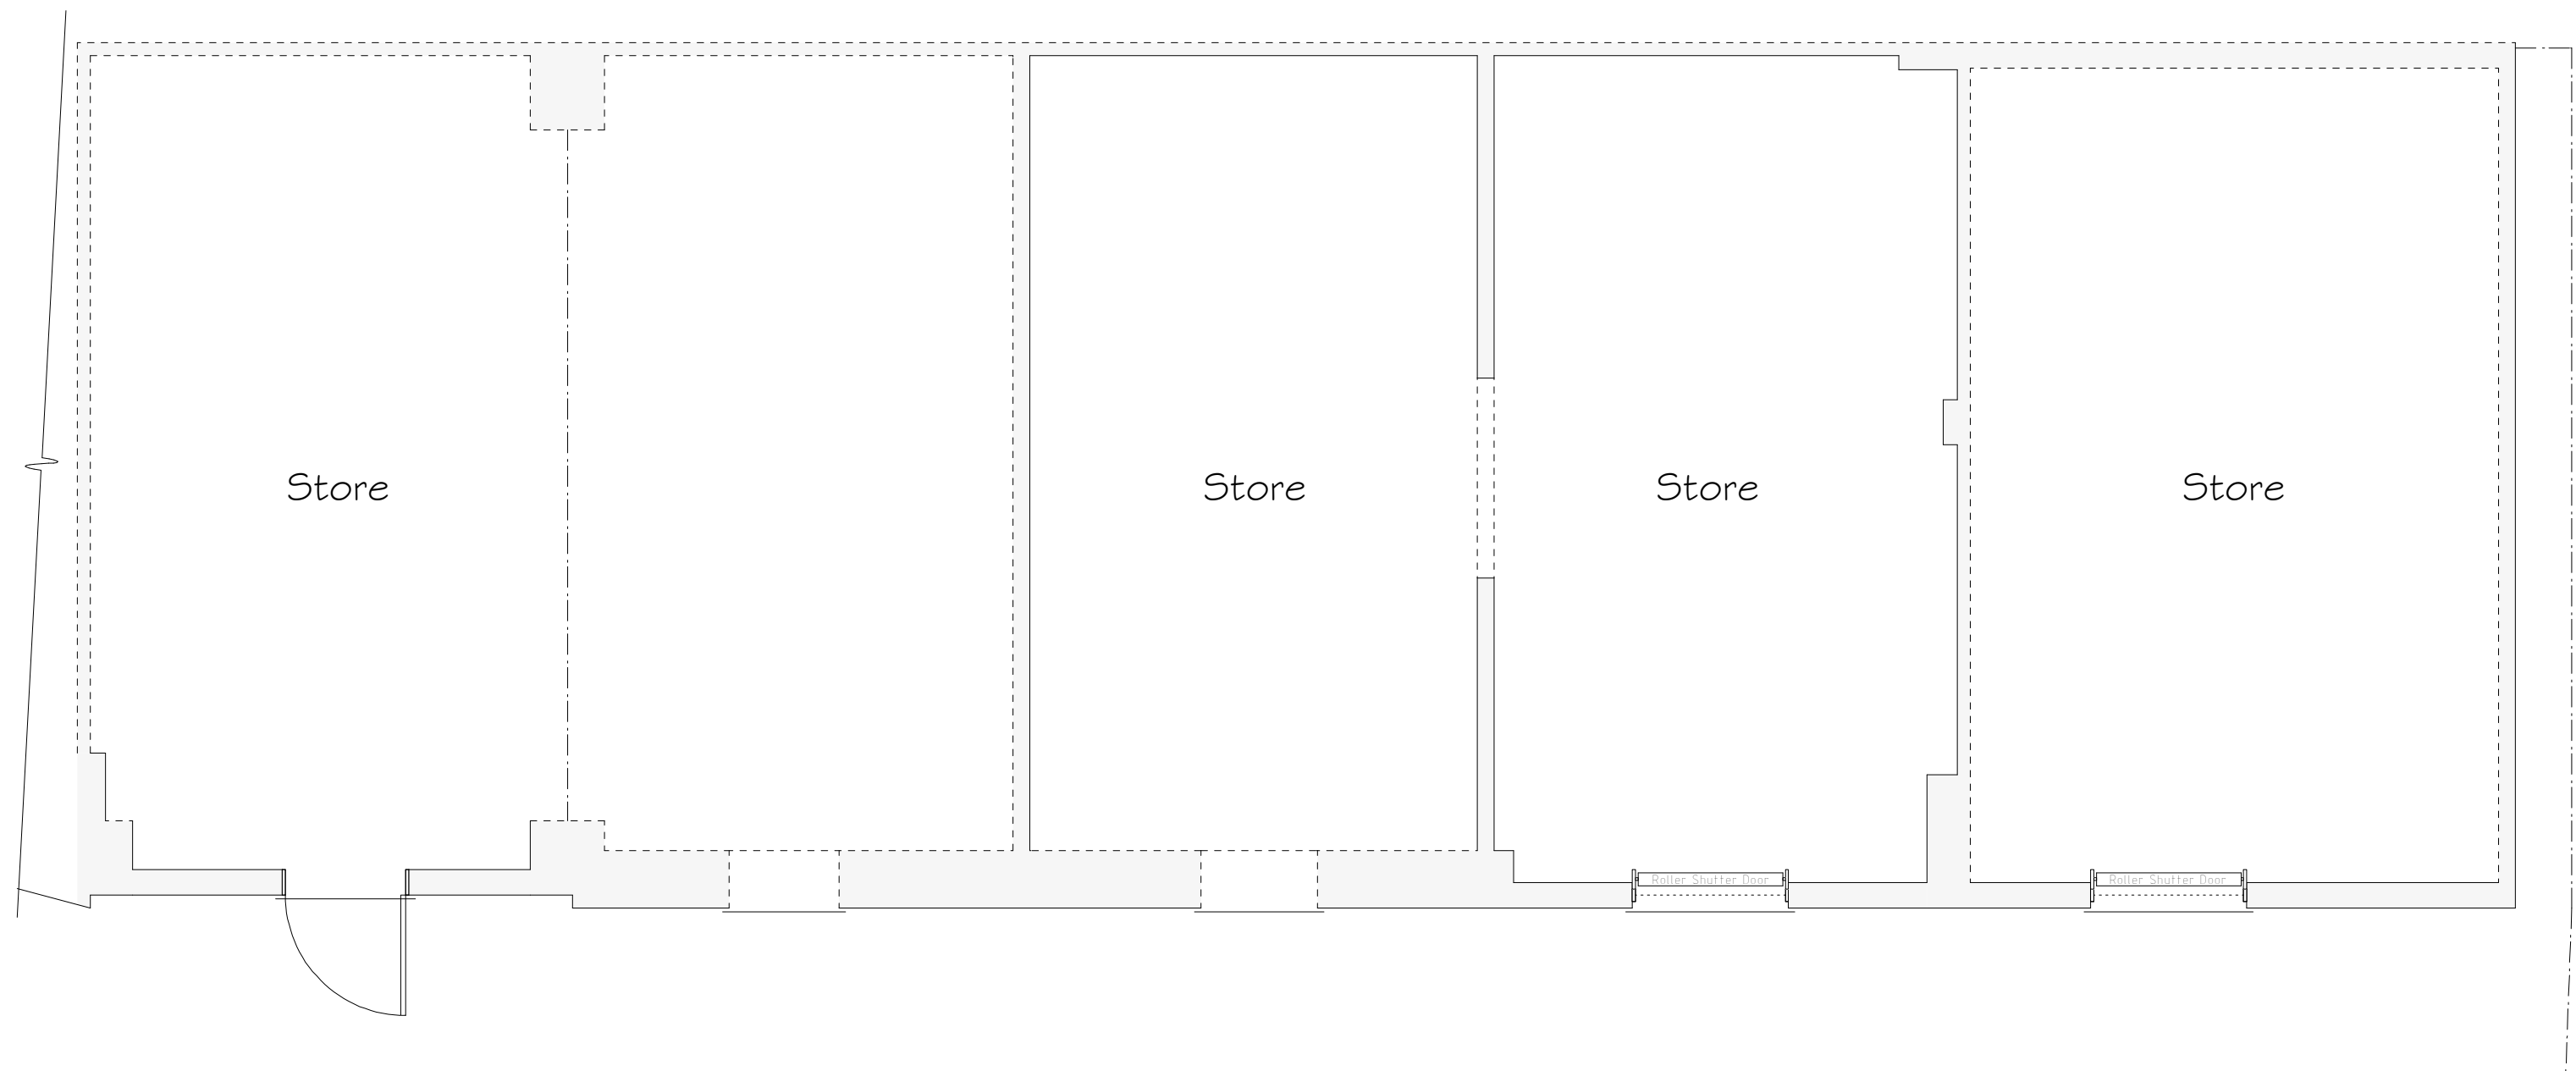

Ground Floor Plan 1:50

A	08/2022	Doors Update	AV
Rev	Date	Detail	Initial

Project:
Proposed Alterations to,
Rear of Tyre Trend,
Railway Road, Rhosddu,
Wrexham, LL11 2DH

Title: Existing	Scale: (A2) 1:50 & 1:100
--------------------	--------------------------------

Drawn By: A.Valentine	Date: June 2022
--------------------------	--------------------

Drawing No: W189/001	Sheet: 1 of 1
-------------------------	------------------

Office 3K4,
Redwither Business Tower,
Wrexham. LL13 9XT
Tel: 01978 356500
www.blueprintarchitectural.com
© copyright all rights reserved