


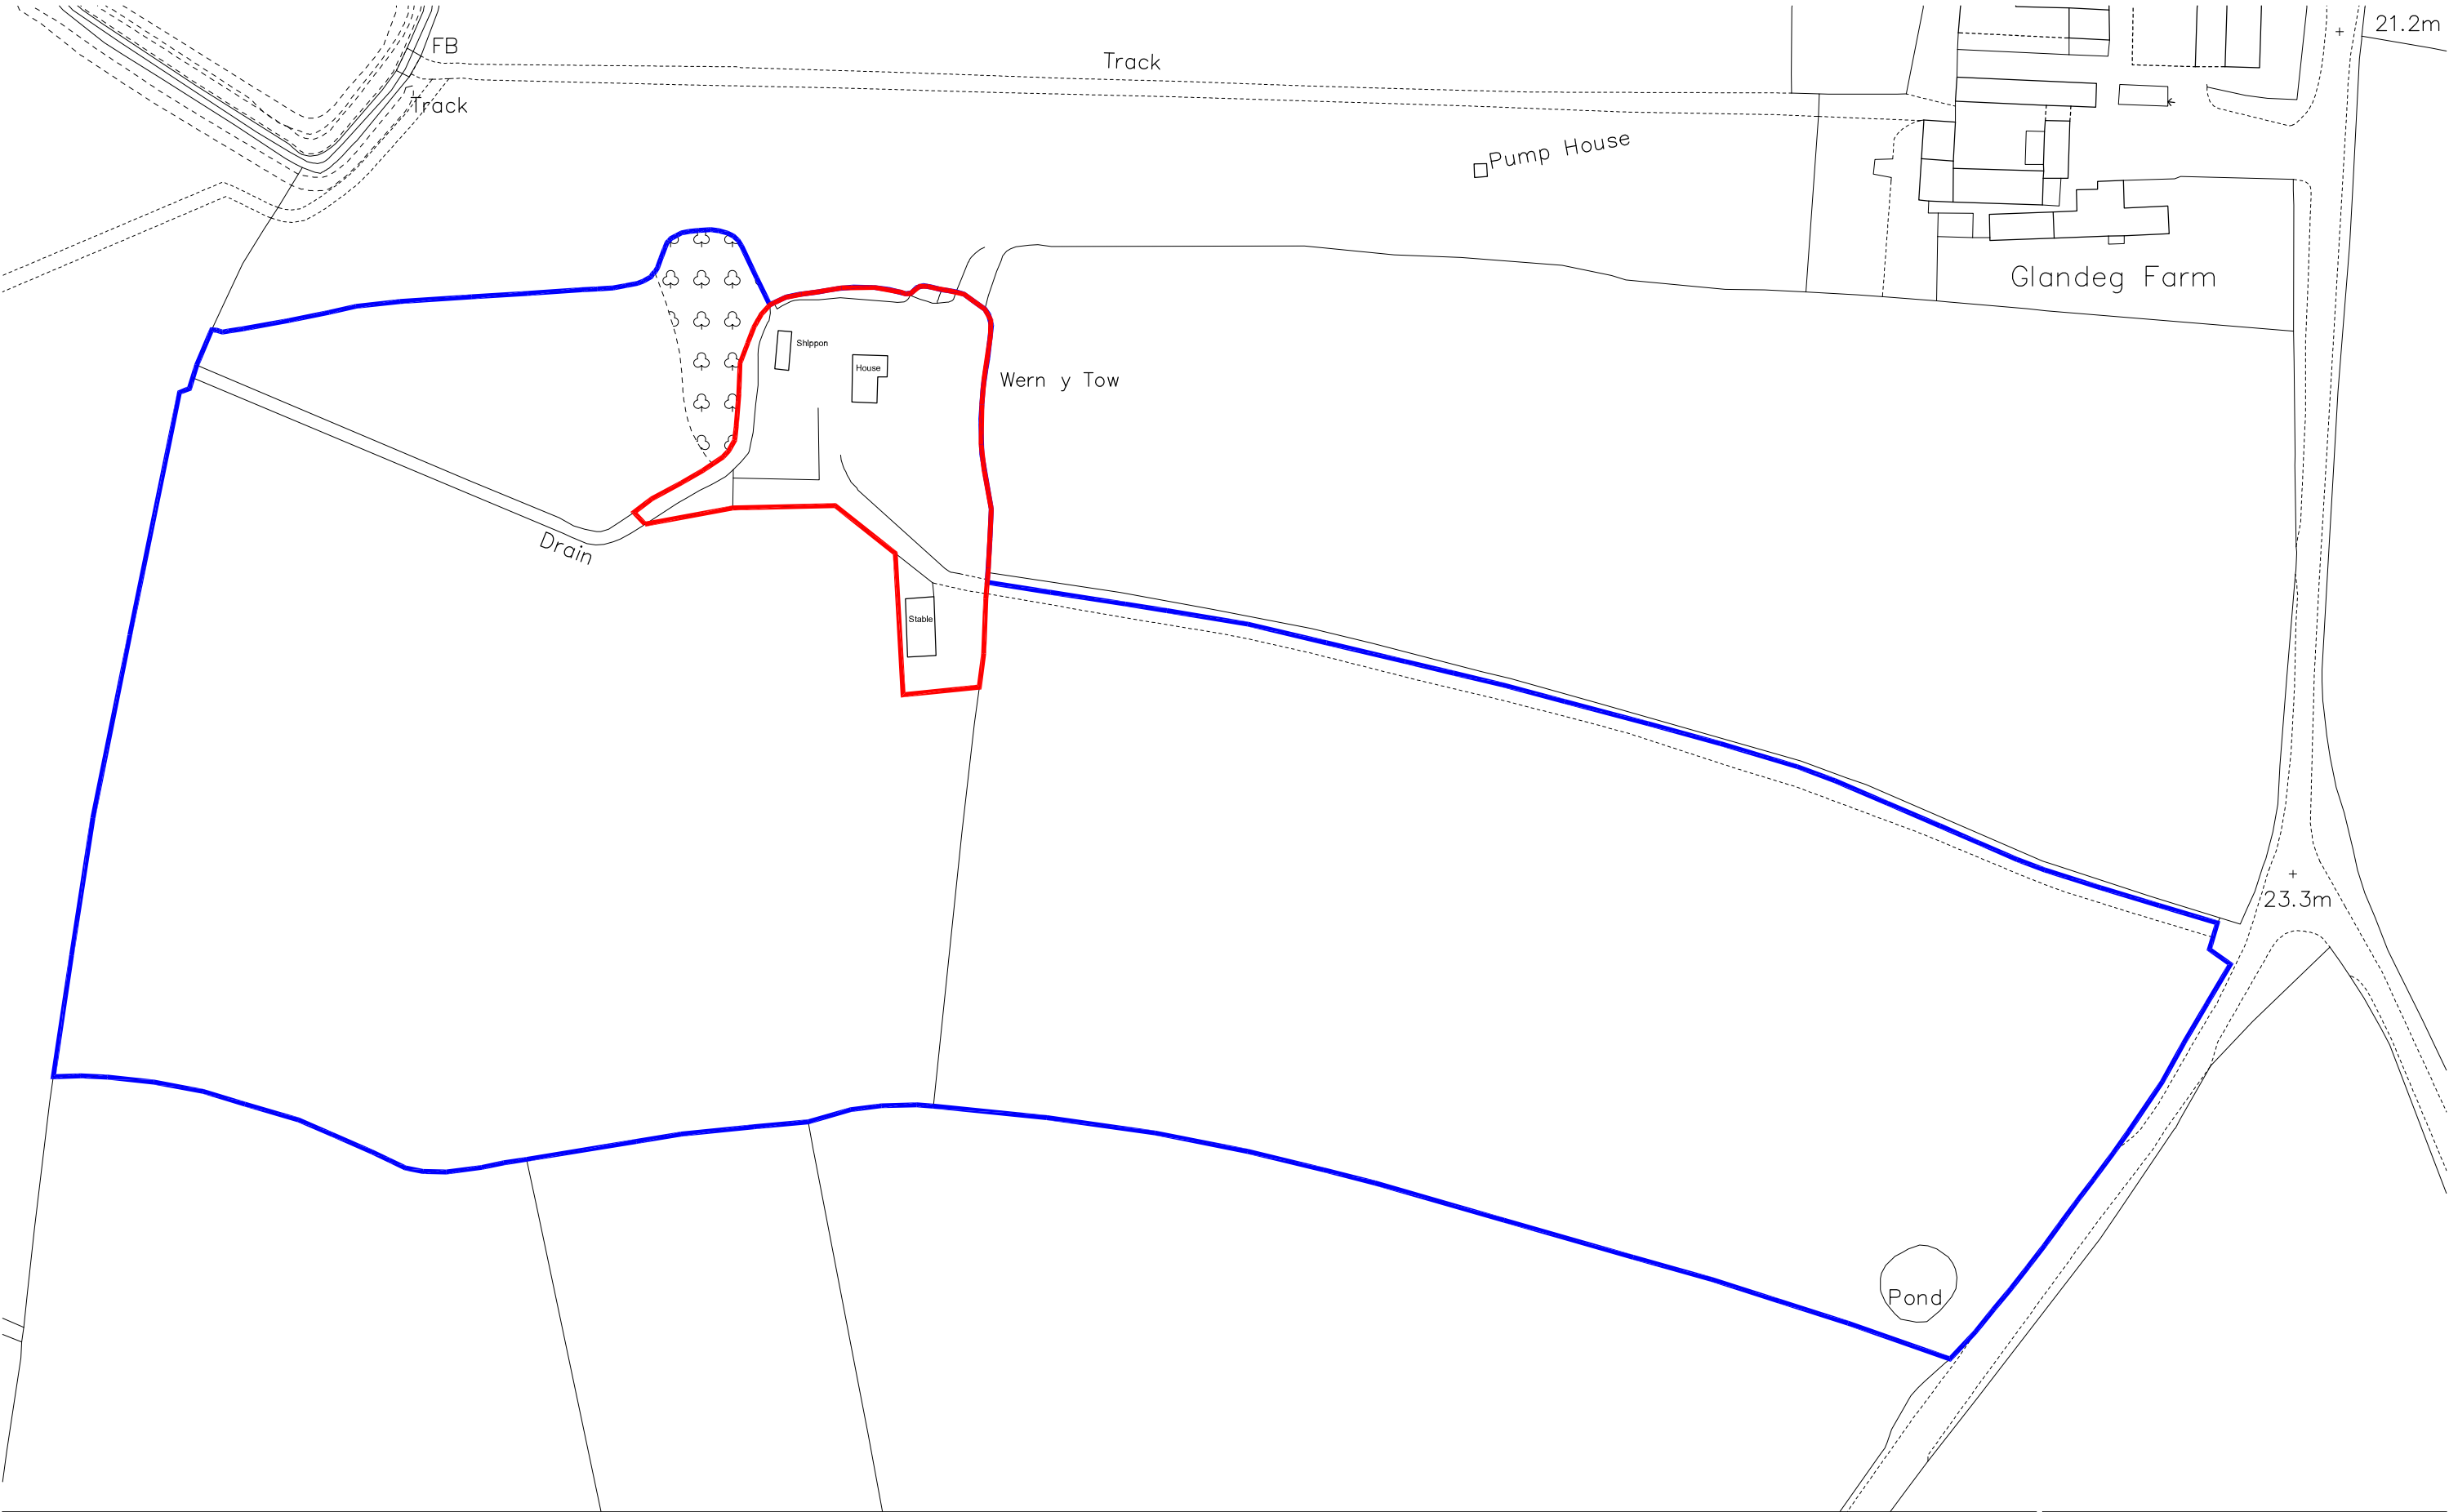

RADM ARCHITECTS SHALL HAVE NO RESPONSIBILITY FOR ANY USE MADE OF THIS DOCUMENT OTHER THAN FOR THAT WHICH IT WAS PREPARED AND ISSUED.

ALL DIMENSIONS SHOULD BE CHECKED ON SITE. DO NOT SCALE FROM THIS DRAWING.

ANY DRAWING ERRORS OR DIVERGENCES SHOULD BE BROUGHT TO THE ATTENTION OF RADM ARCHITECTS. AT THE ADDRESS SHOWN BELOW.

THIS DRAWING IS THE PROPERTY OF RADM ARCHITECTS. COPYRIGHT IS RESERVED. THIS DRAWING SHALL NOT BE COPIED, REPRODUCED OR OTHERWISE USED WITHOUT THE CONSENT OF RADM ARCHITECTS.

STATUS KEY: SKE: SKETCH DESIGN PLA: PLANNING TENDER: TEN
CON: CONSTRUCTION SUR: SURVEY

REVISION / DESCRIPTION	DRAWN	CHECKED	DATE

REVISION / DESCRIPTION	DRAWN	CHECKED	DATE

REVISION / DESCRIPTION	DRAWN	CHECKED	DATE

PROJECT TITLE:
SHOCKLACH ROAD, THREAPWOOD, SY14 7AZ

DRAWING TITLE:
EXISTING SITE PLAN

SCALE: 1:1250 @A3

JOB No:
RA1453

DRAWING No:
L(80)001

REVISION: P2

DATE: SEPT 2014

STATUS: PL

RADM

Architects

Telephone: 0151 648 5570 Email: enquiries@radm.co.uk Website: www.radm.co.uk © RADM Ltd 2010

RADM Ltd
69 Ridewood Drive
Pensby
Wirral CH61 8RF