


SCALE @ 1:100

0 1 5 M




1 FRONT ELEVATION

AS APPROVED

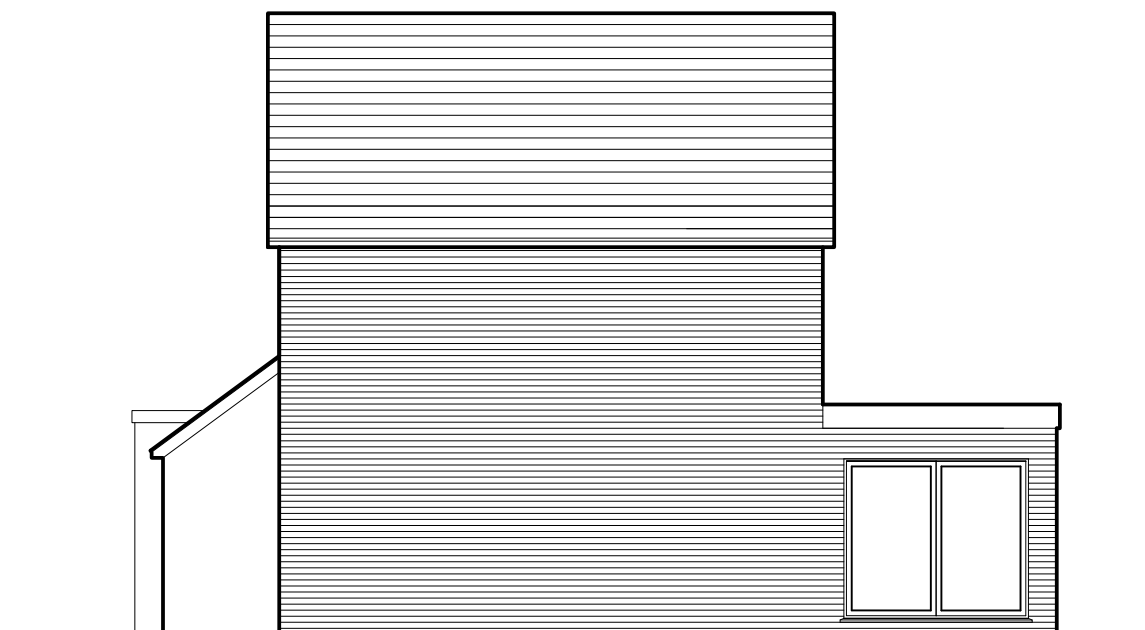


2 SIDE ELEVATION

AS APPROVED

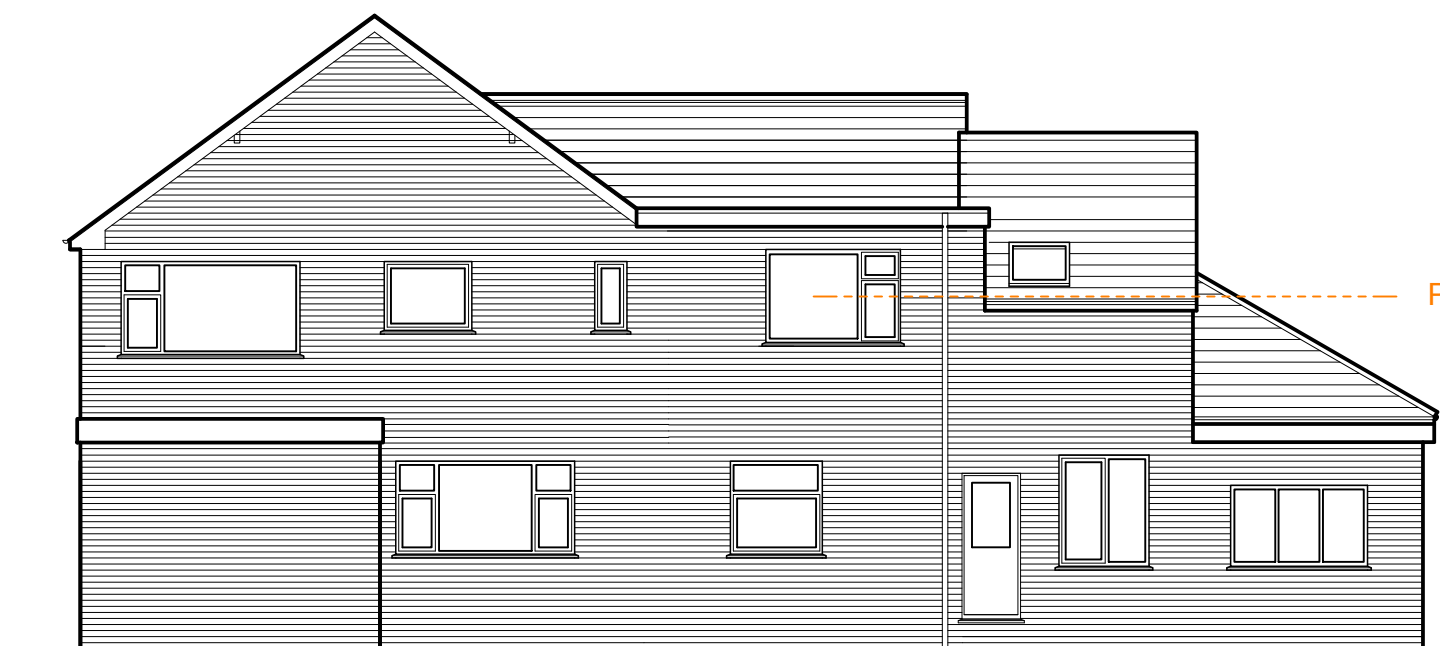

3 REAR ELEVATION

PROPOSED EXTENSION

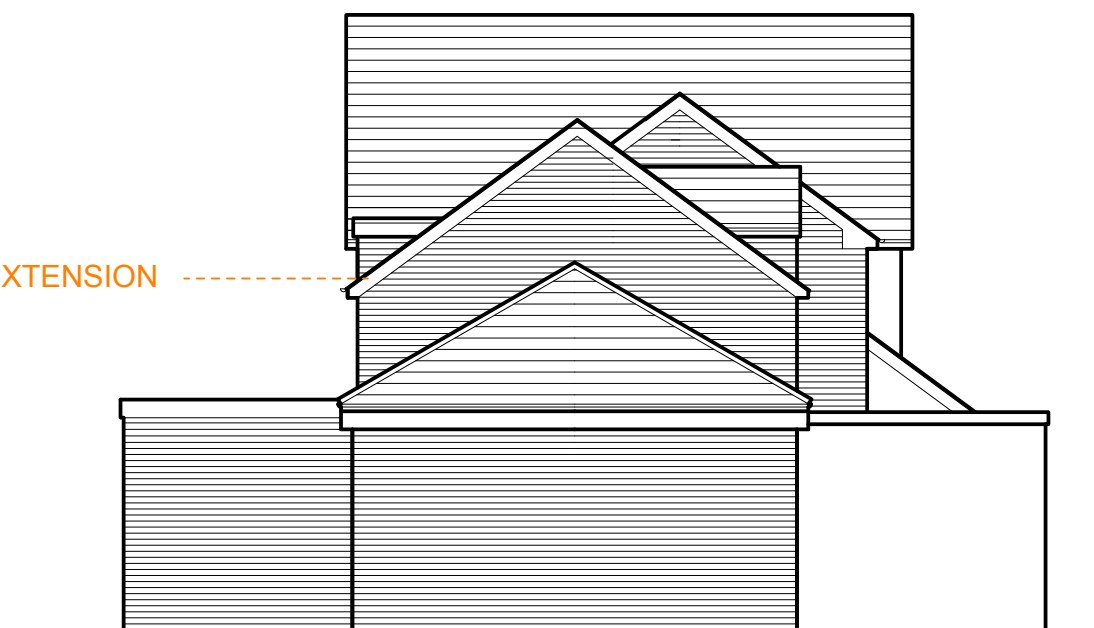

4 SIDE ELEVATION

InSite
ARCHITECTURE

C - 15 FEB. 23 - REAR SECTION ADDED
B - 18 JAN. 22 - DES. DEV'T
A - 14 JAN. 22 - FIRST ISSUE

7 ABBEY SQUARE
CHESTER
CH1 2HU
t. 01244 374501
mail@insitearchitecture.co.uk

PENTLANDS, THE GREEN, ROSSETT, LL12 0DS

PROPOSED SIDE EXTENSION

PROPOSED
ELEVATIONS

SCALE 1:100 @ A3

dwg : ISA 464 P 201

revision:

C

WARNING: DO NOT SCALE FROM PRINTS - WORK FROM FIGURED DIMENSIONS ONLY
THIS DRAWING REMAINS THE LEGAL PROPERTY OF INSITE ARCHITECTURE AND UNAUTHORISED USE OR REPRODUCTION OF IT (EITHER
PHYSICALLY OR DIGITALLY), OR ANY USE OF IT FOR STATUTORY APPLICATIONS IS EXPRESSLY FORBIDDEN WITHOUT PRIOR CONSENT. ALL
DRAWINGS ARE SUBJECT TO COPYRIGHT LAW.