




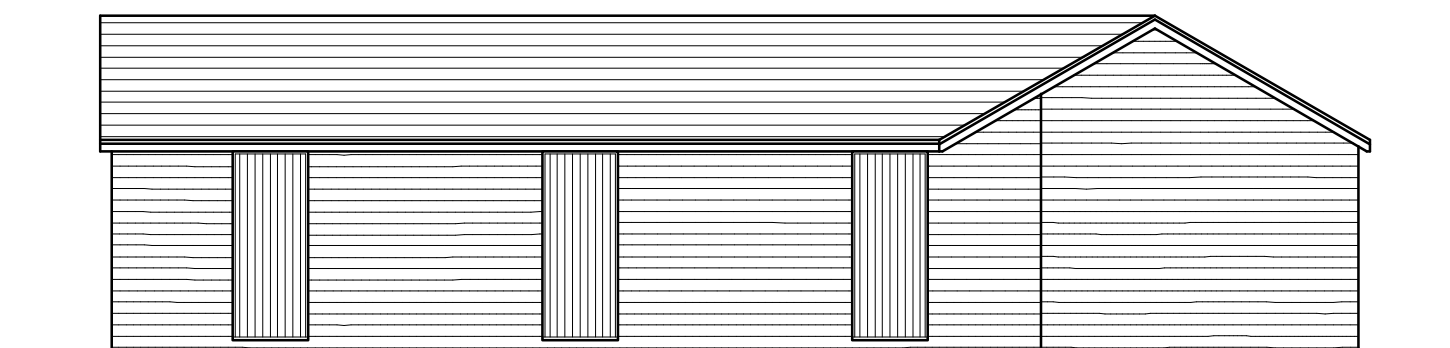


Front Elevation 1:100

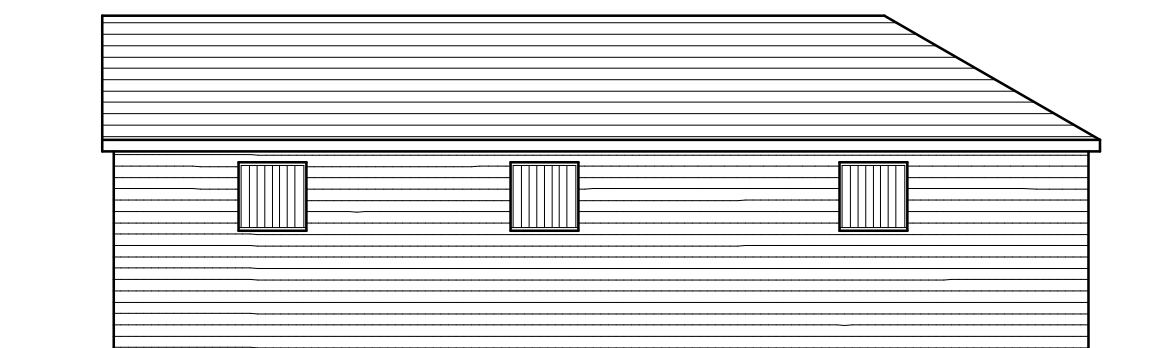

Side Elevation 1:100

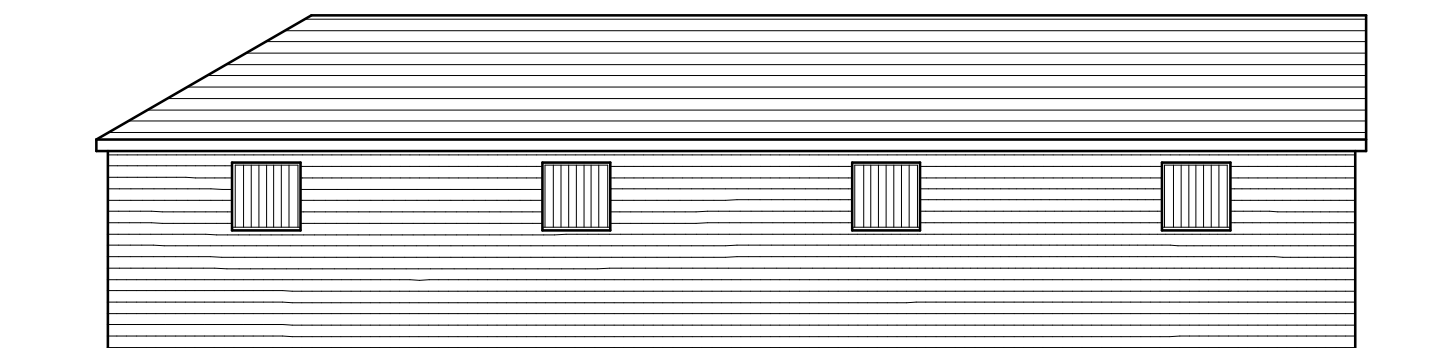

Rear Elevation 1:100

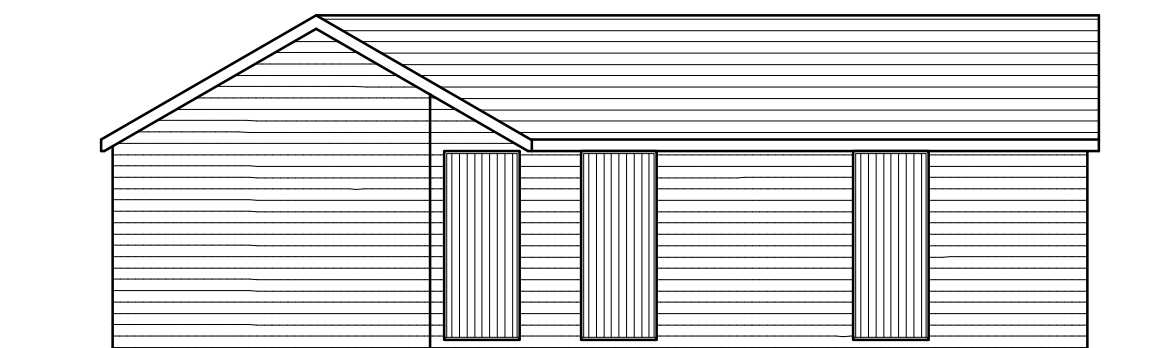

Side Elevation 1:100

Rev	Date	Detail	Initial

Project: Proposed stables at Cae Ffynnon, Llan-y-Pwll, Holt, Wrexham, LL13 9SD	
Title: Planning: Stable Block	Scale: (A2) 1:100

Drawn By: E.M.Jackson	Date: Jan 2023
Drawing No: G094/003	Sheet: 2 of 2





Office 3K4,
Redwither Business Tower,
Wrexham. LL13 9XT
Tel: 01978 356500
www.blueprintarchitectural.com