



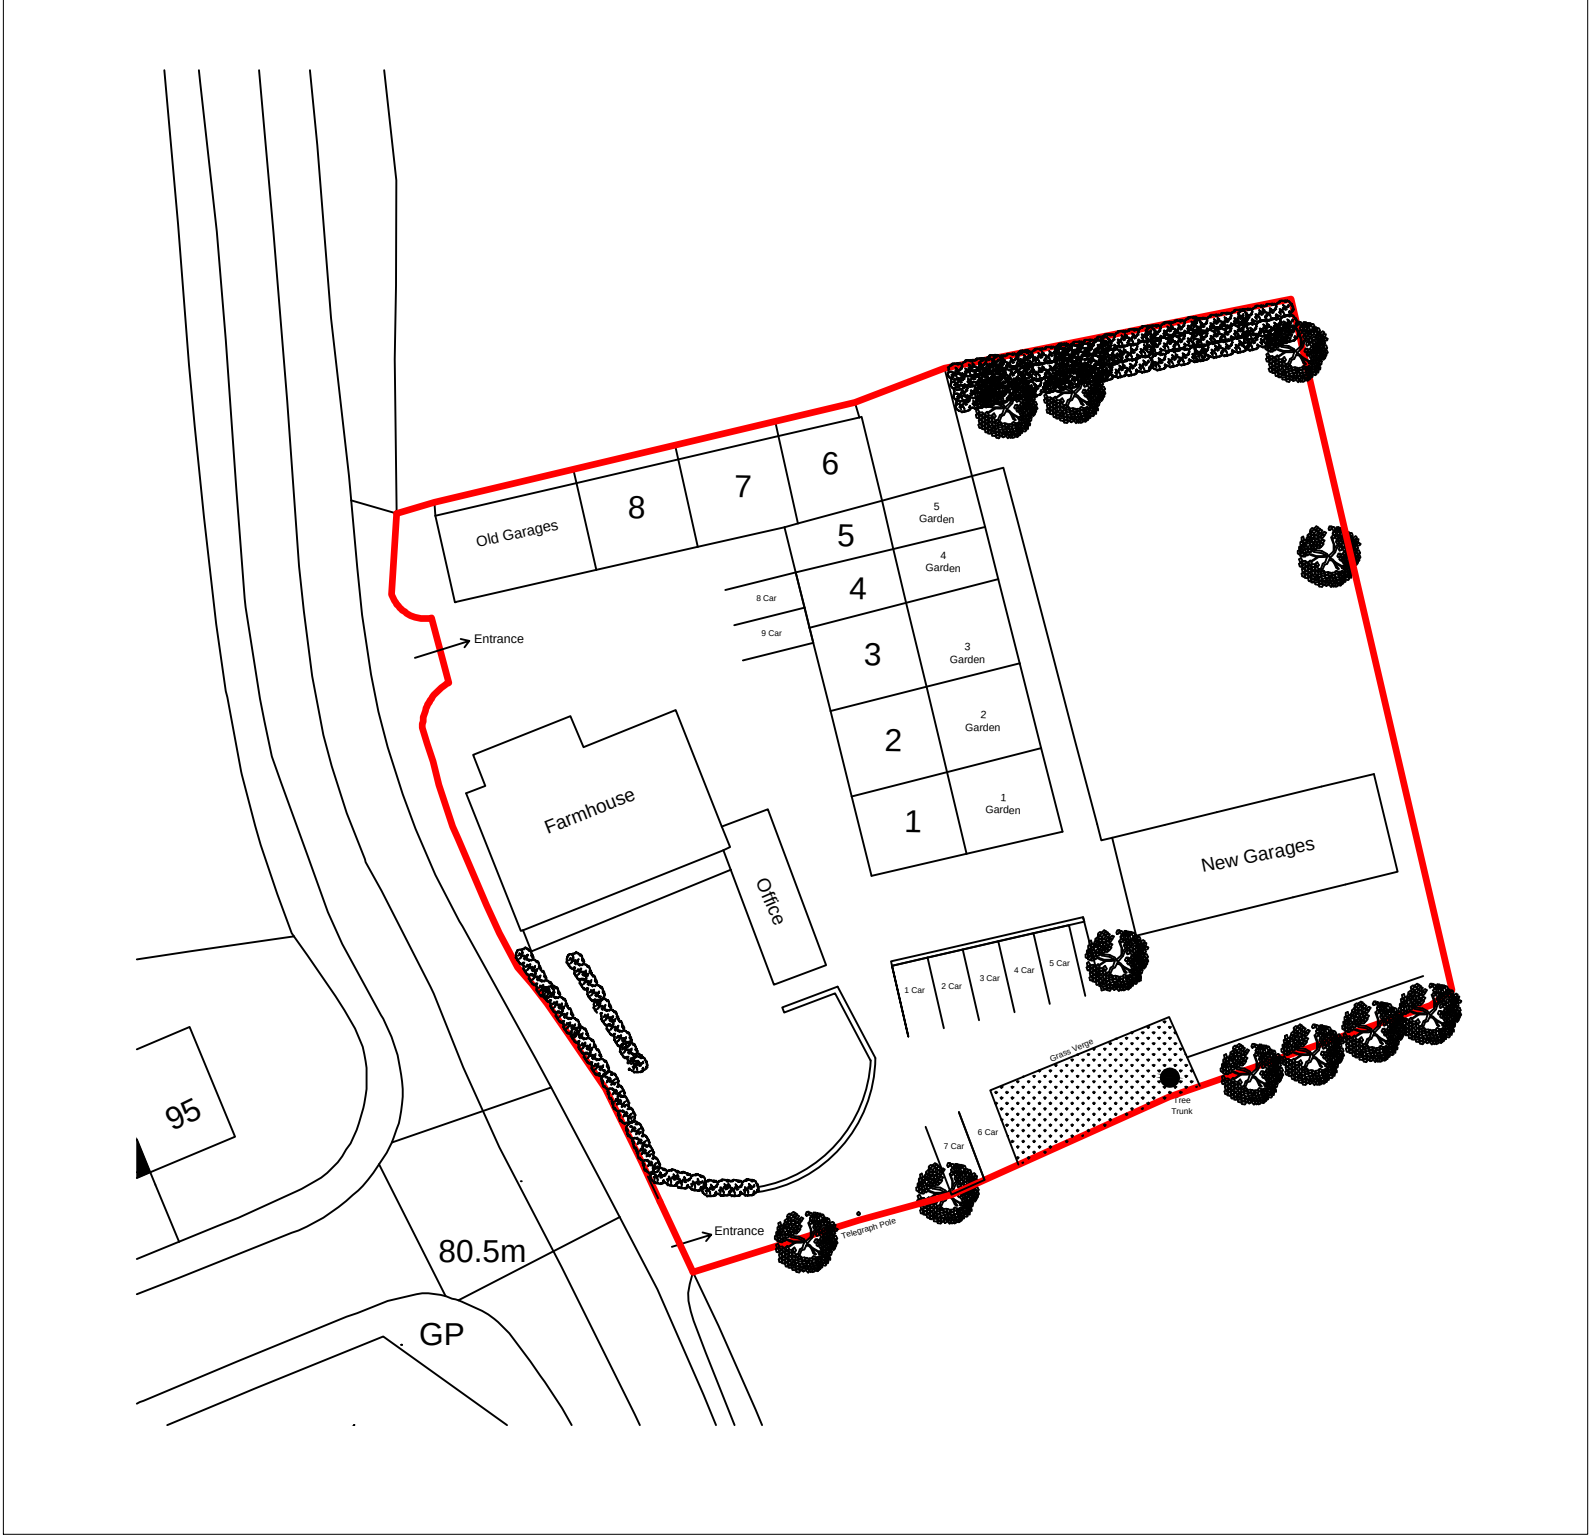

Site Plan Existing

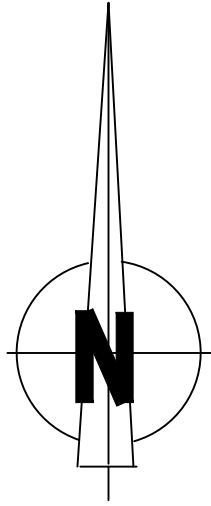

Grantley Lowe
chartered surveyors

34 St Anne Street
Liverpool
L3 3DS

t:0151 298 9669
f:0151 298 9670

www.grantleylowe.co.uk

Rev	Date	Revisions

Client **Fairpark Care Limited**

Job Title
Hullah Farm

Drawing Title
Site Plan - Existing

- Draft / initial / schematic ☐ plan
Planning ☒
Building Regulations ☐
Structural ☐
Construction ☐
As Built ☐

Scale **1:500 @ A3**

Date **Nov 2021** Drawn By **WJJ**

Drawing No. 3513-10.5	Rev
---------------------------------	---------

