


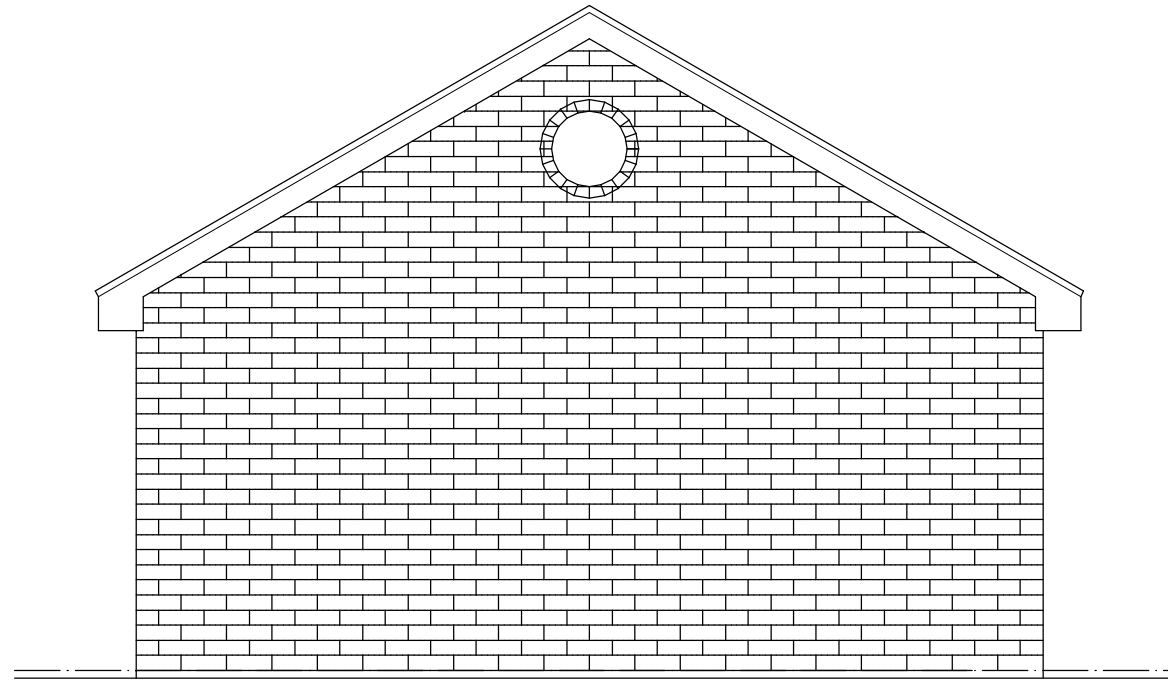


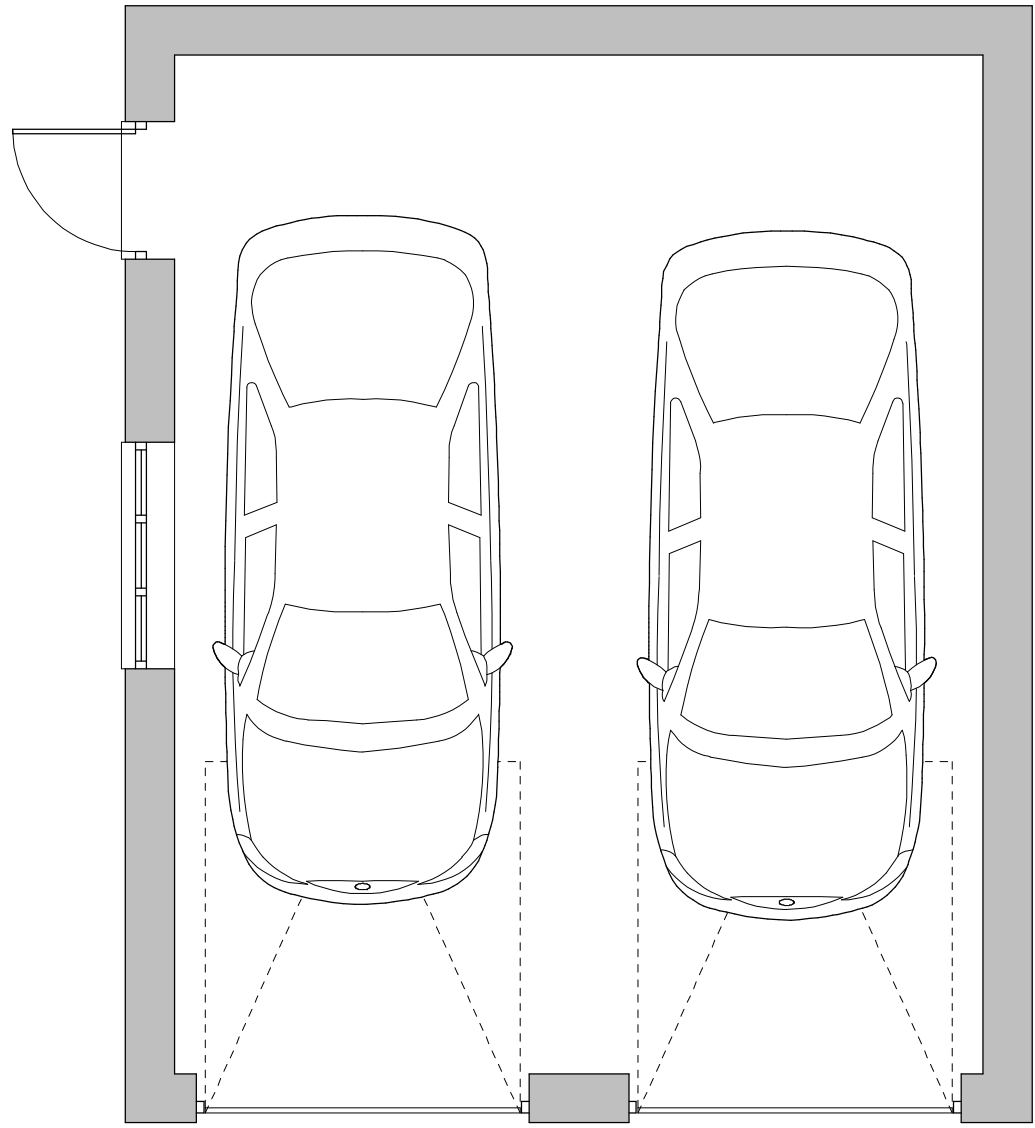


Rear Elevation

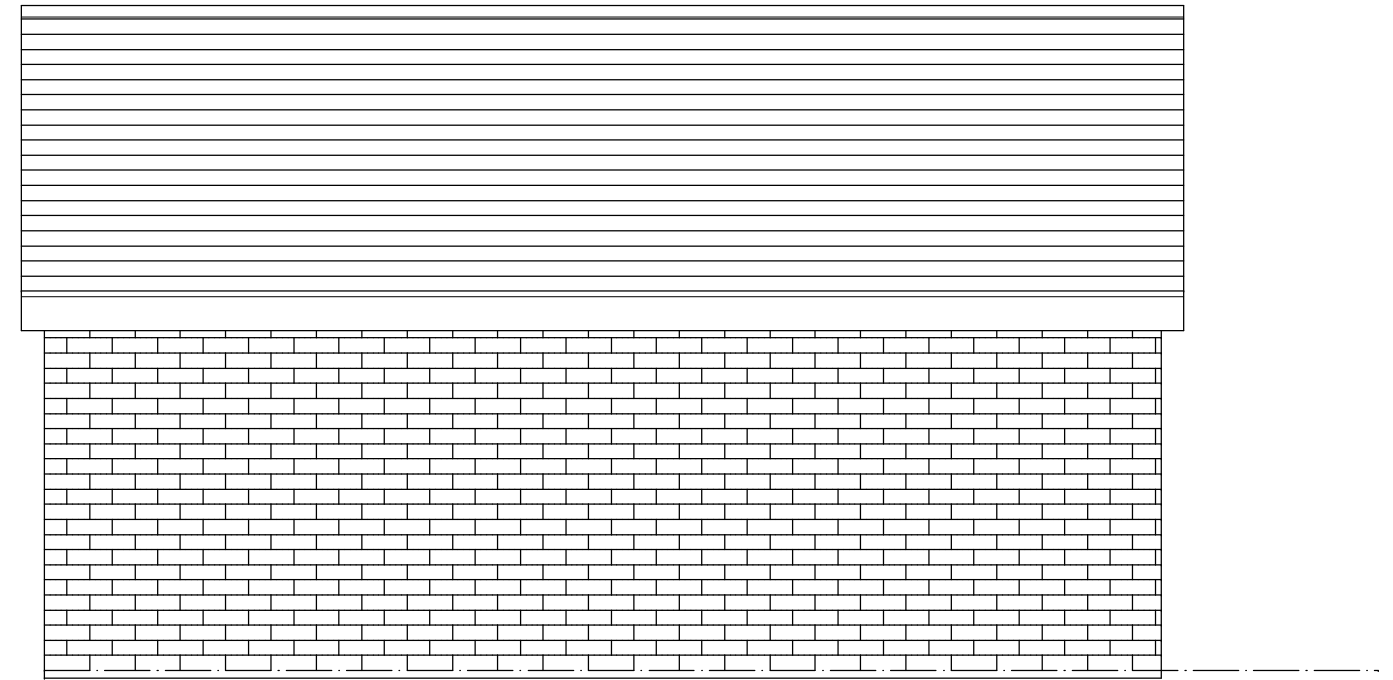

Side Elevation

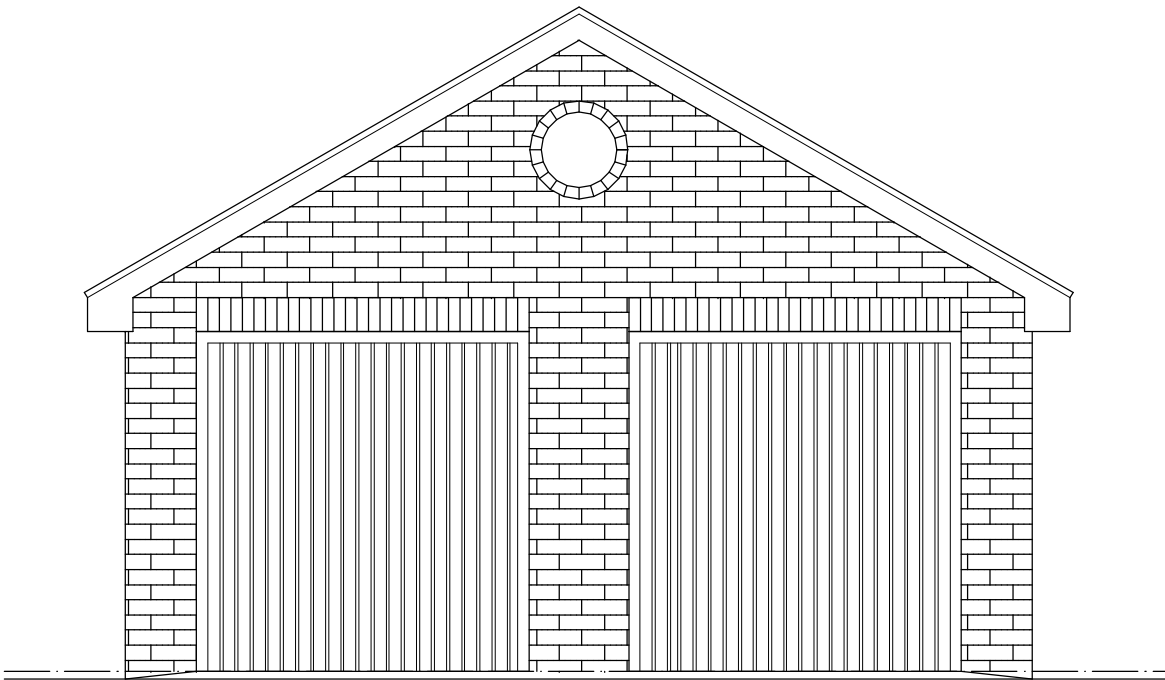

Front Elevation

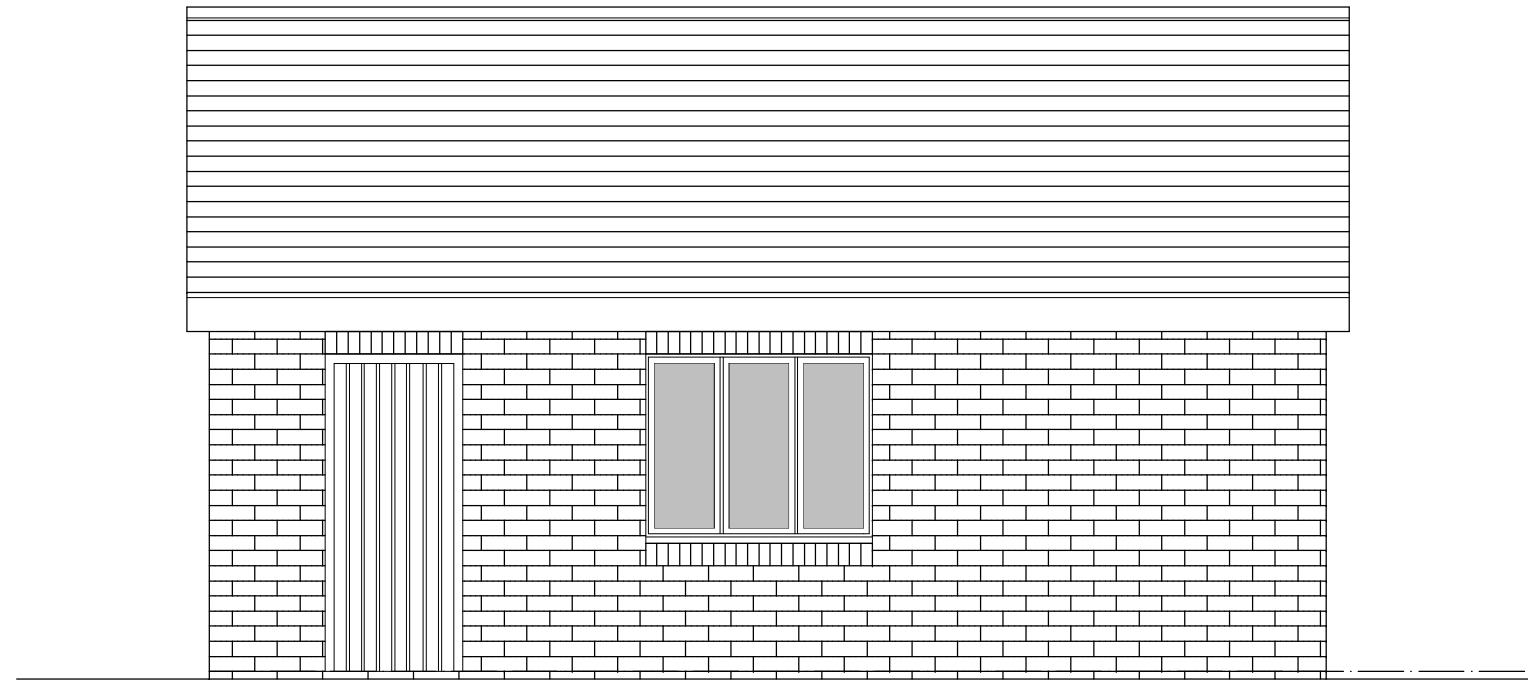

This drawing is copyright of
Project Architecture

The Contractor must check all dimensions on site
before commencing setting out works.
Any discrepancies are to be
reported immediately.
DO NOT PROCEED IN THE EVENT
OF A DISCREPANCY
DO NOT SCALE FROM PRINTS

Project Architecture
Architecture & Planning
4, Meadow View
Sandy Lane
Chester
CH3 5UW

info@projectarchitecture.co.uk
Tel: 01244 566256

Client

Mrs Robson-Catling

Dwg Title

Proposed Garage

Project

Proposed New Garages
The Old Croft, Green Street
Holt

Drawn By	PJC	Scale	1:50 @ A2	Date	03-11-2022
-------------	-----	-------	-----------	------	------------

Drawing Number	709 G01	Revision	-
-------------------	---------	----------	---