




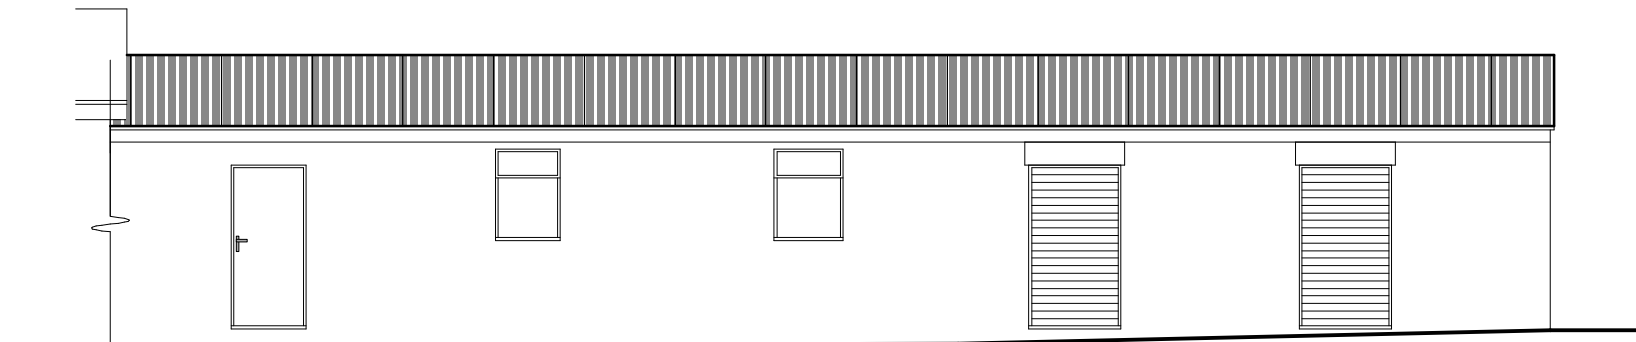


Front Elevation 1:100

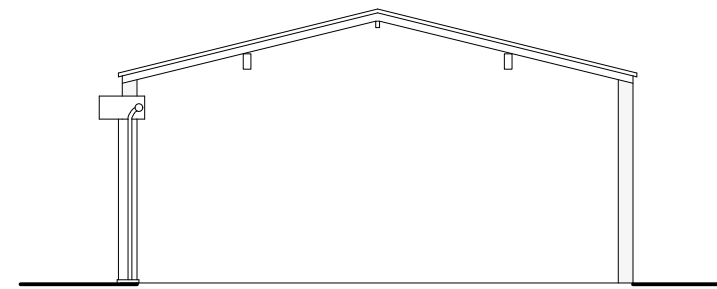

Side Elevation & Section 1:100

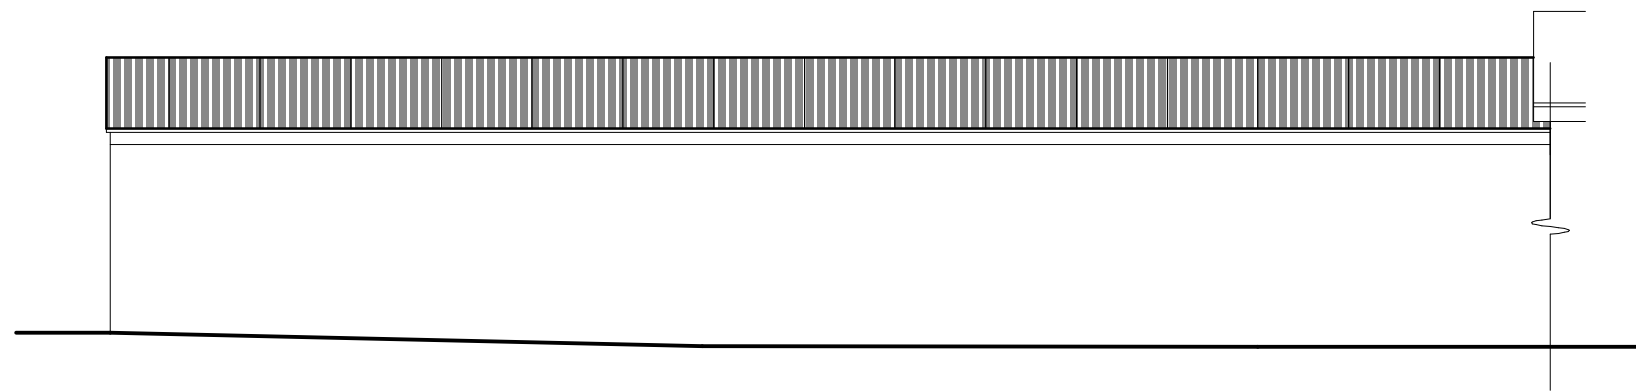

Rear Elevation 1:100

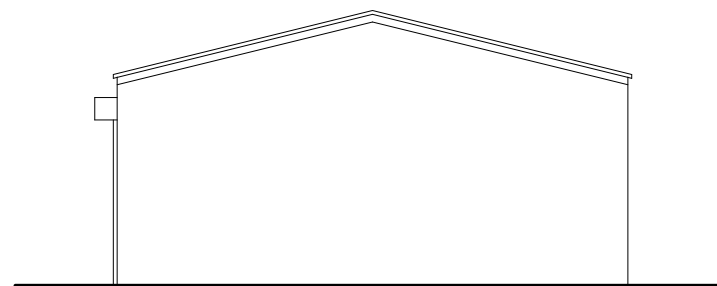


Side Elevation 1:100

Roofing Materials
 Roof Coverings are to be steel corrugated sheets to local authority approval and to match existing

All fascias and soffits are to comprise PVC to match windows

Rainwater to be collected in UPVC guttering, to existing method of dispersal

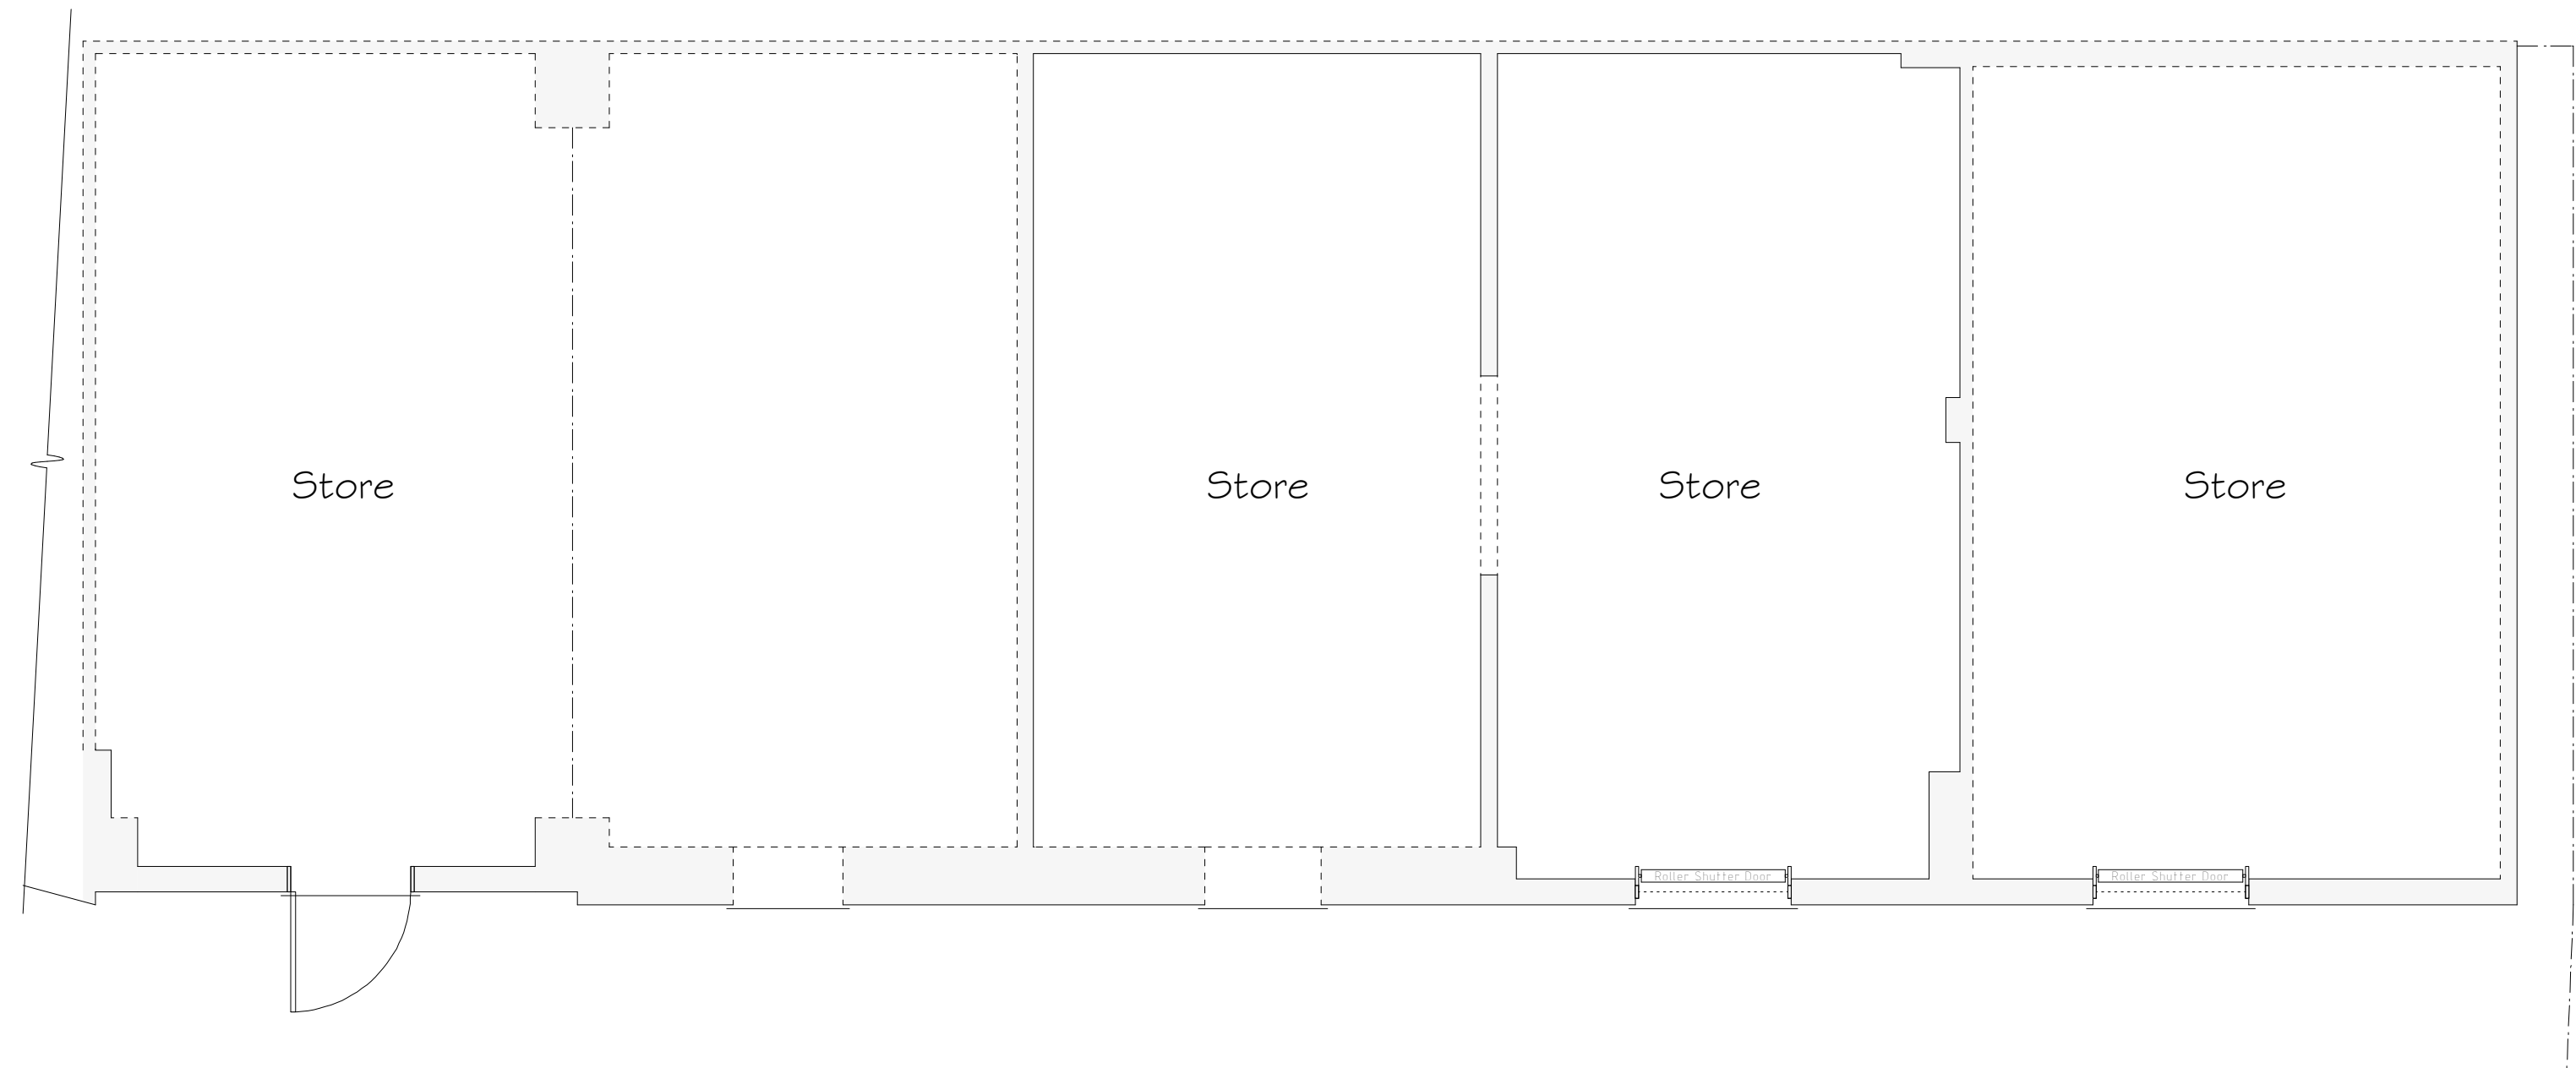

Ground Floor Plan 1:50

Rev	Date	Detail	Initial

Project: Proposed Alterations to, Rear of Tyre Trend, Railway Road, Rhosddu, Wrexham, LL11 2DH	
Title: Planning	Scale: (A2) 1:50 & 1:100

Drawn By: A.Valentine	Date: Aug 2022
Drawing No: W189/003	Sheet: 1 of 1





Office 3K4,
 Redwither Business Tower,
 Wrexham. LL13 9XT
 Tel: 01978 356500
 www.blueprintarchitectural.com
 © copyright all rights reserved