


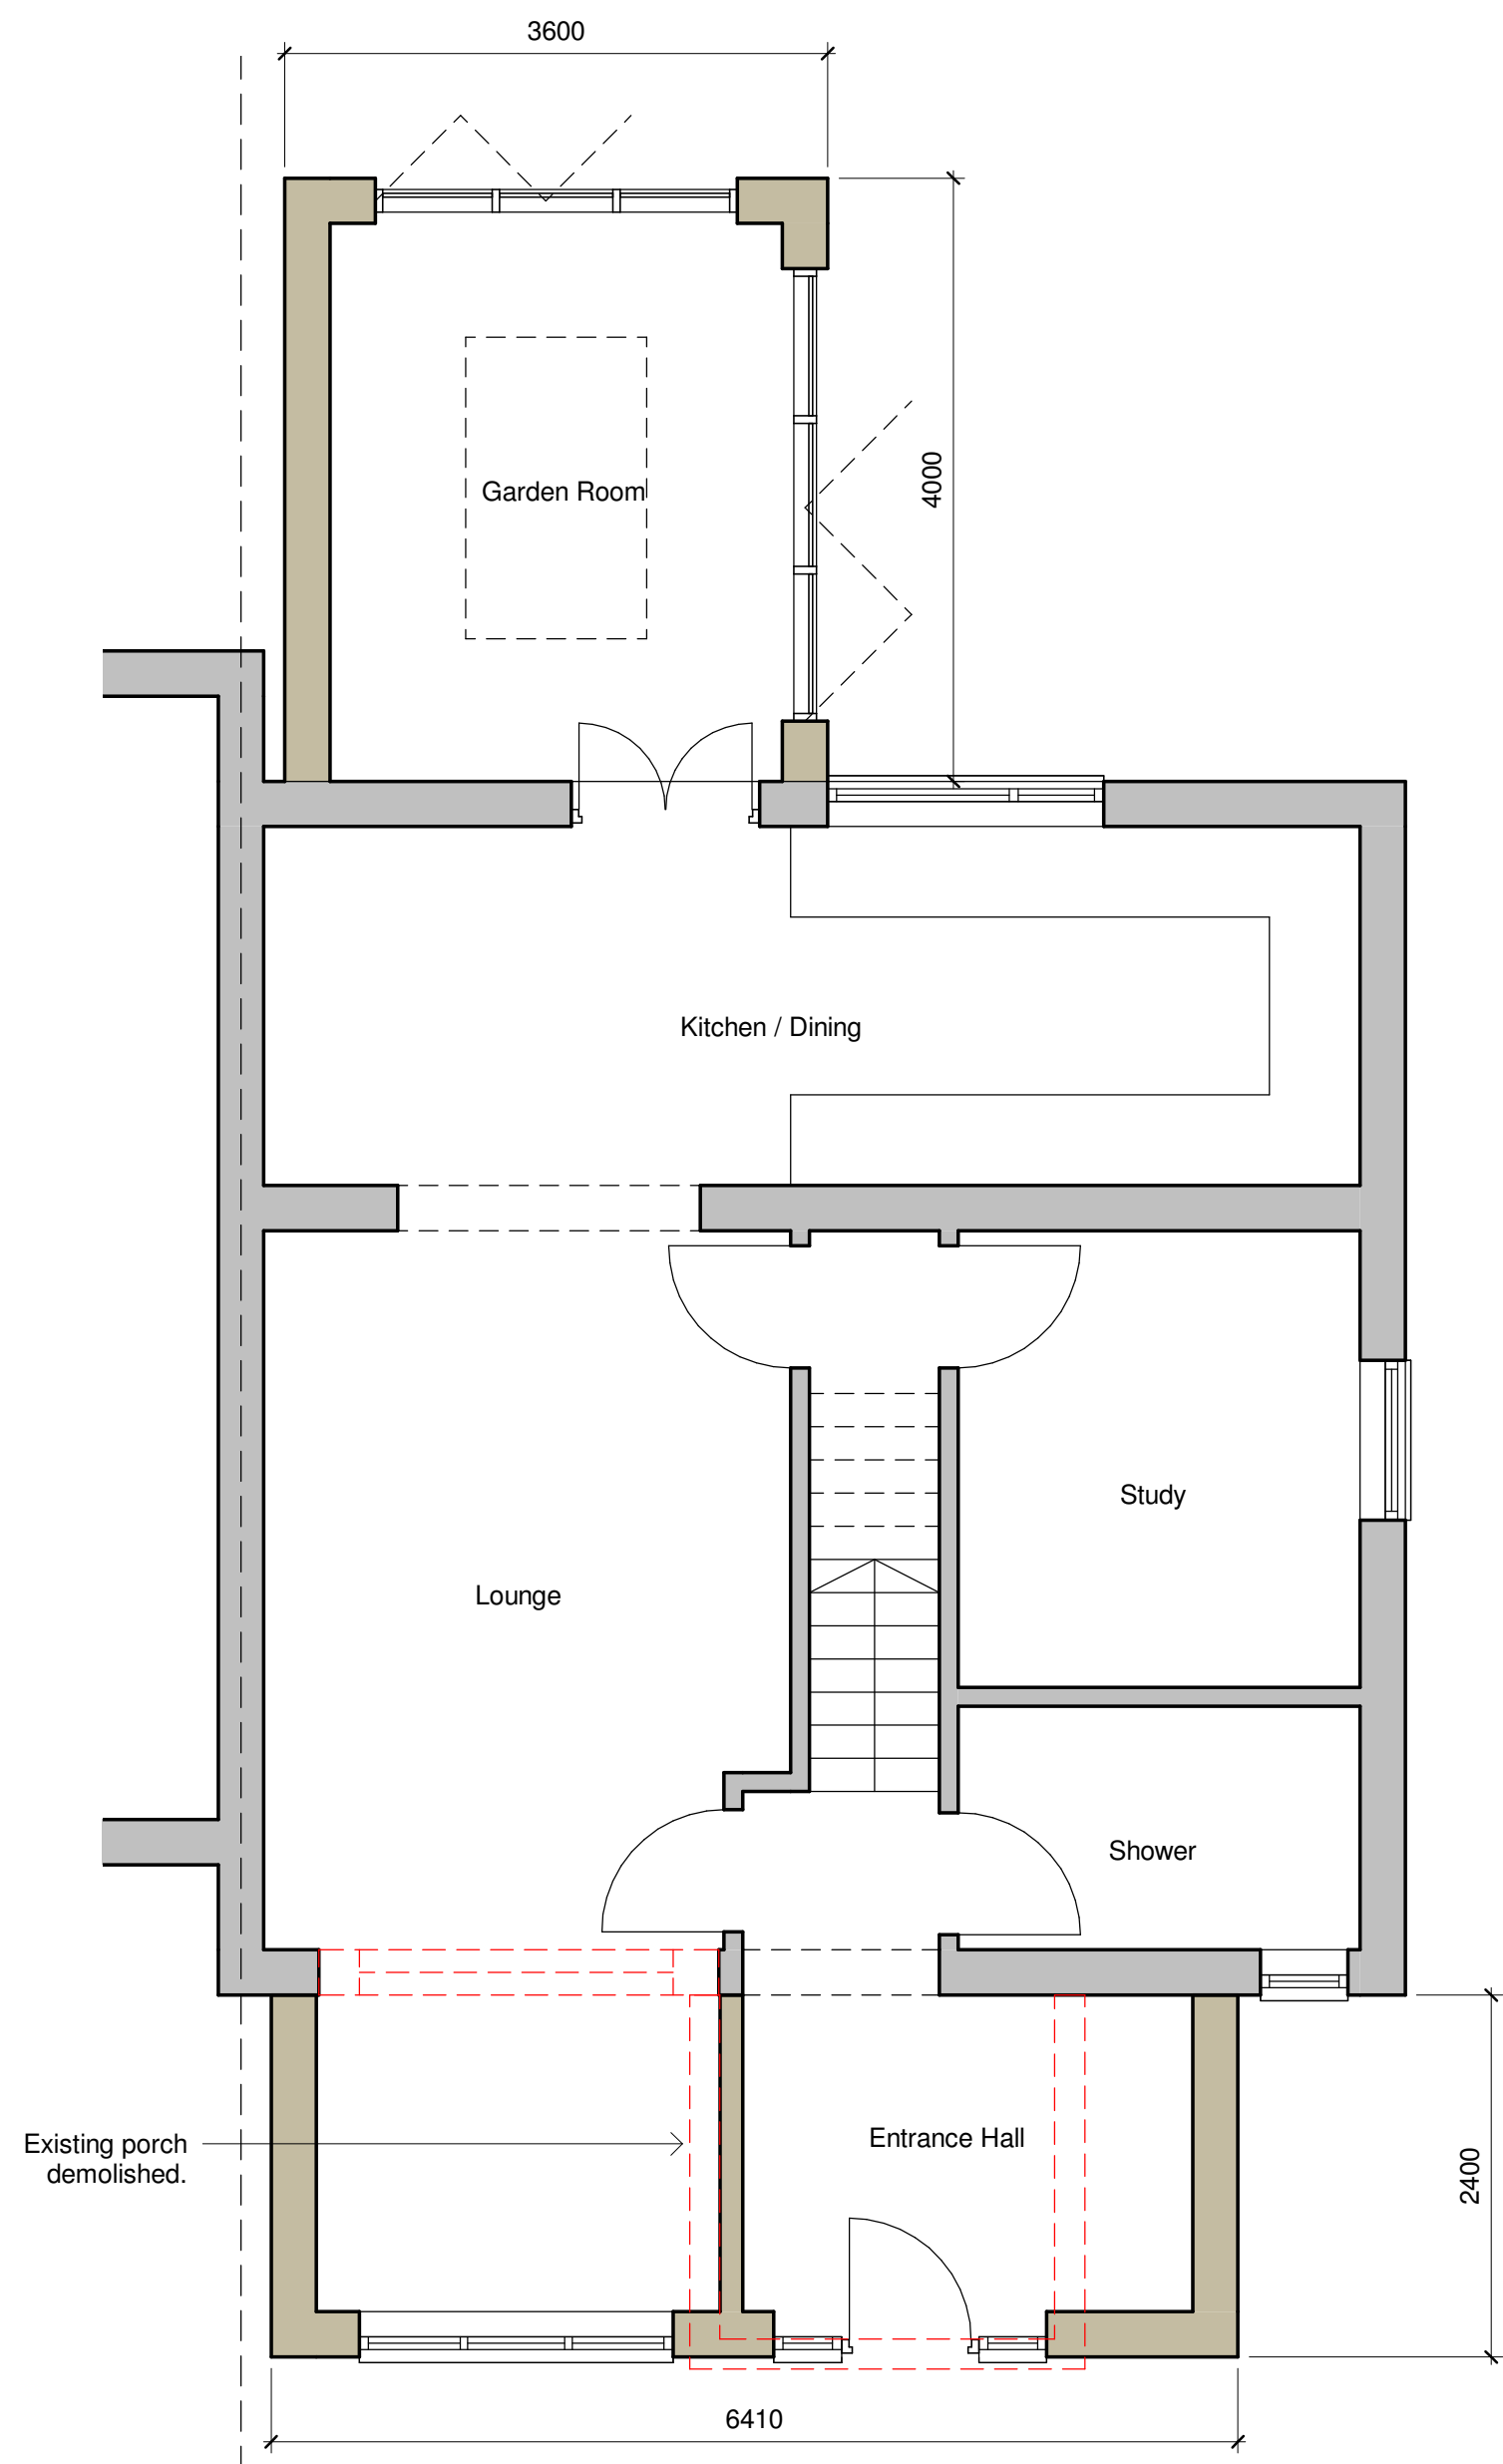


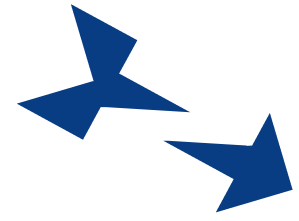


Proposed Ground Floor Plan
1 : 50

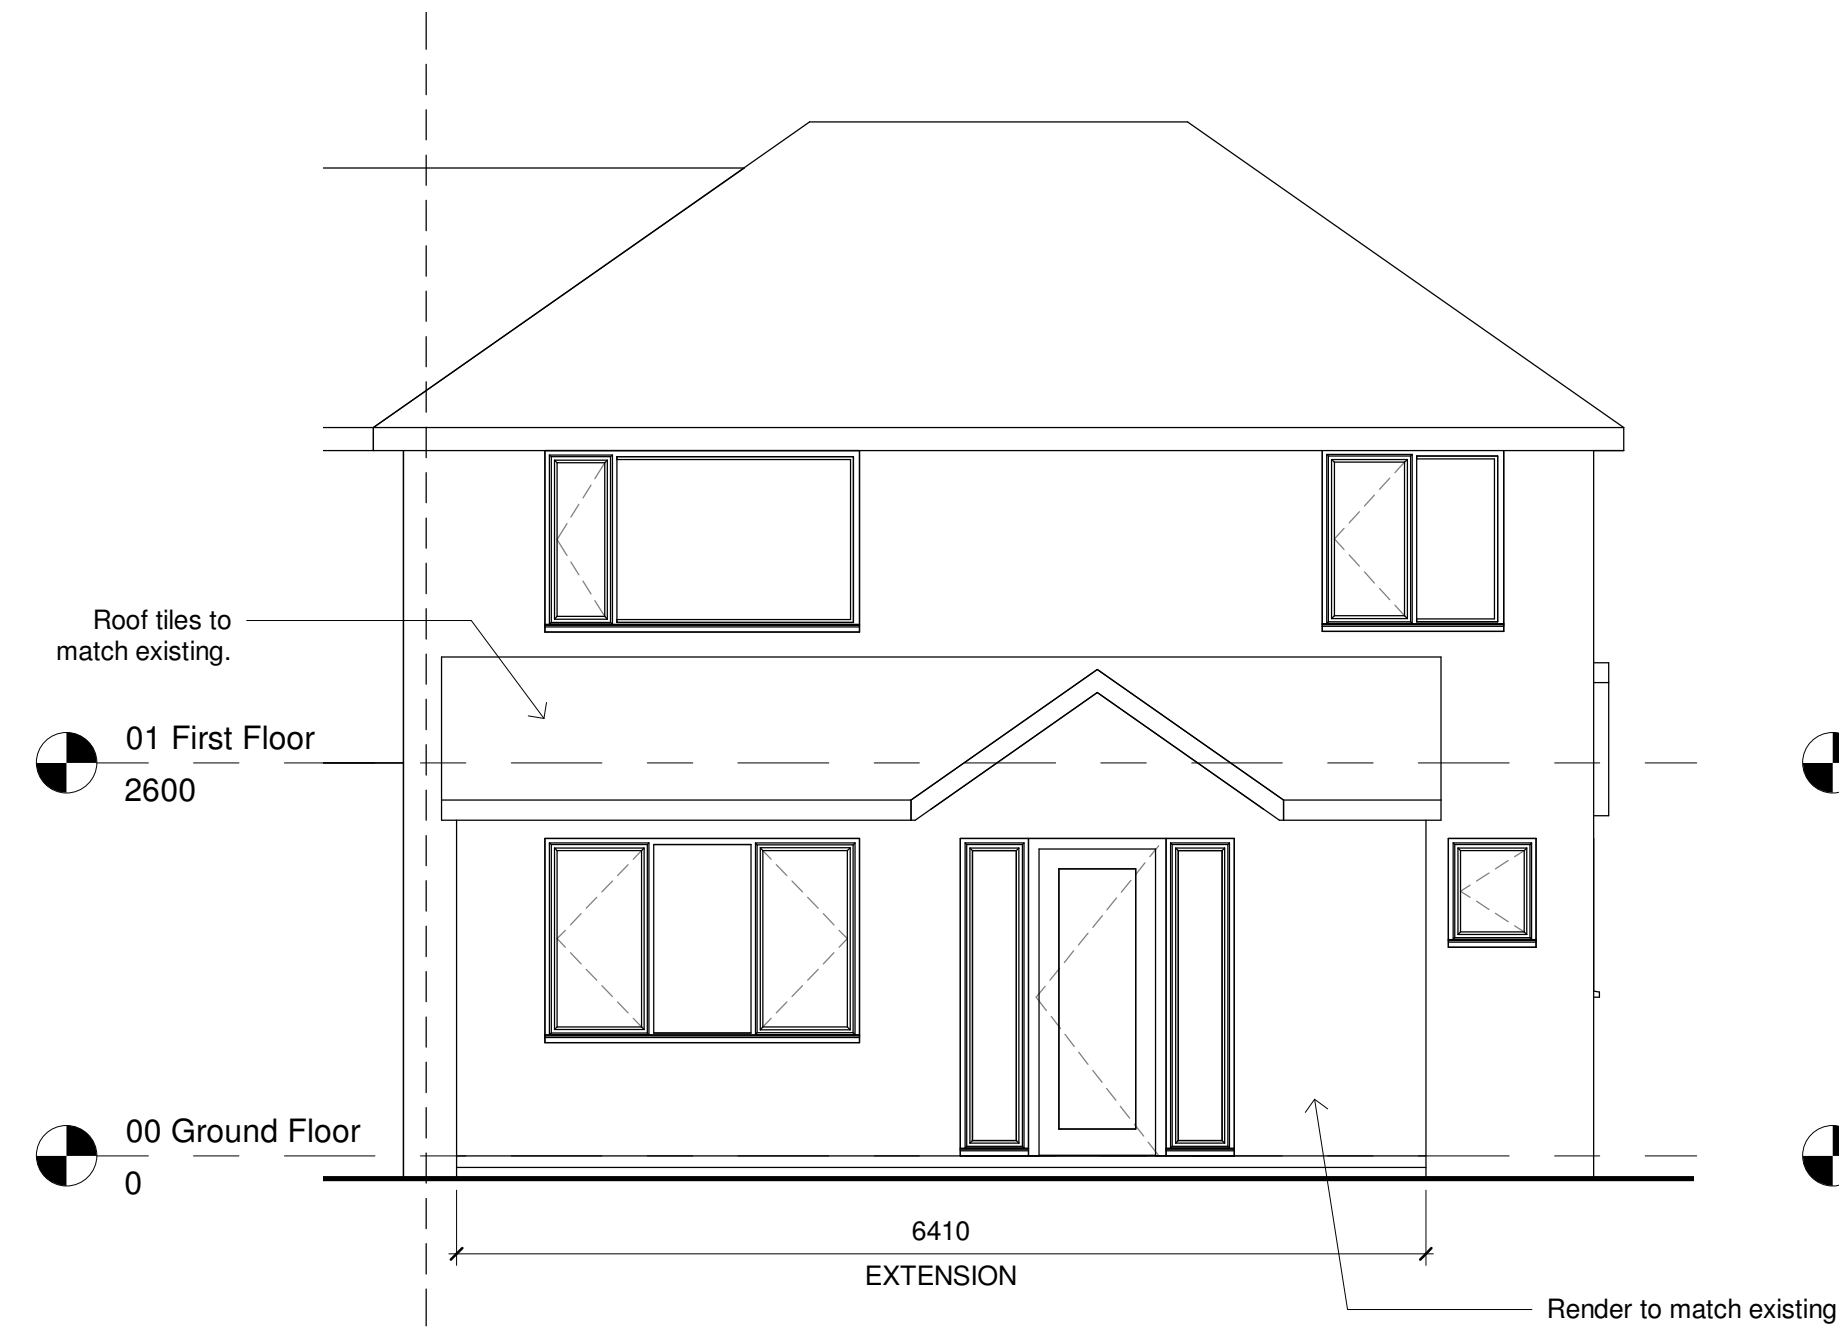


Proposed NE Elevation
1 : 50

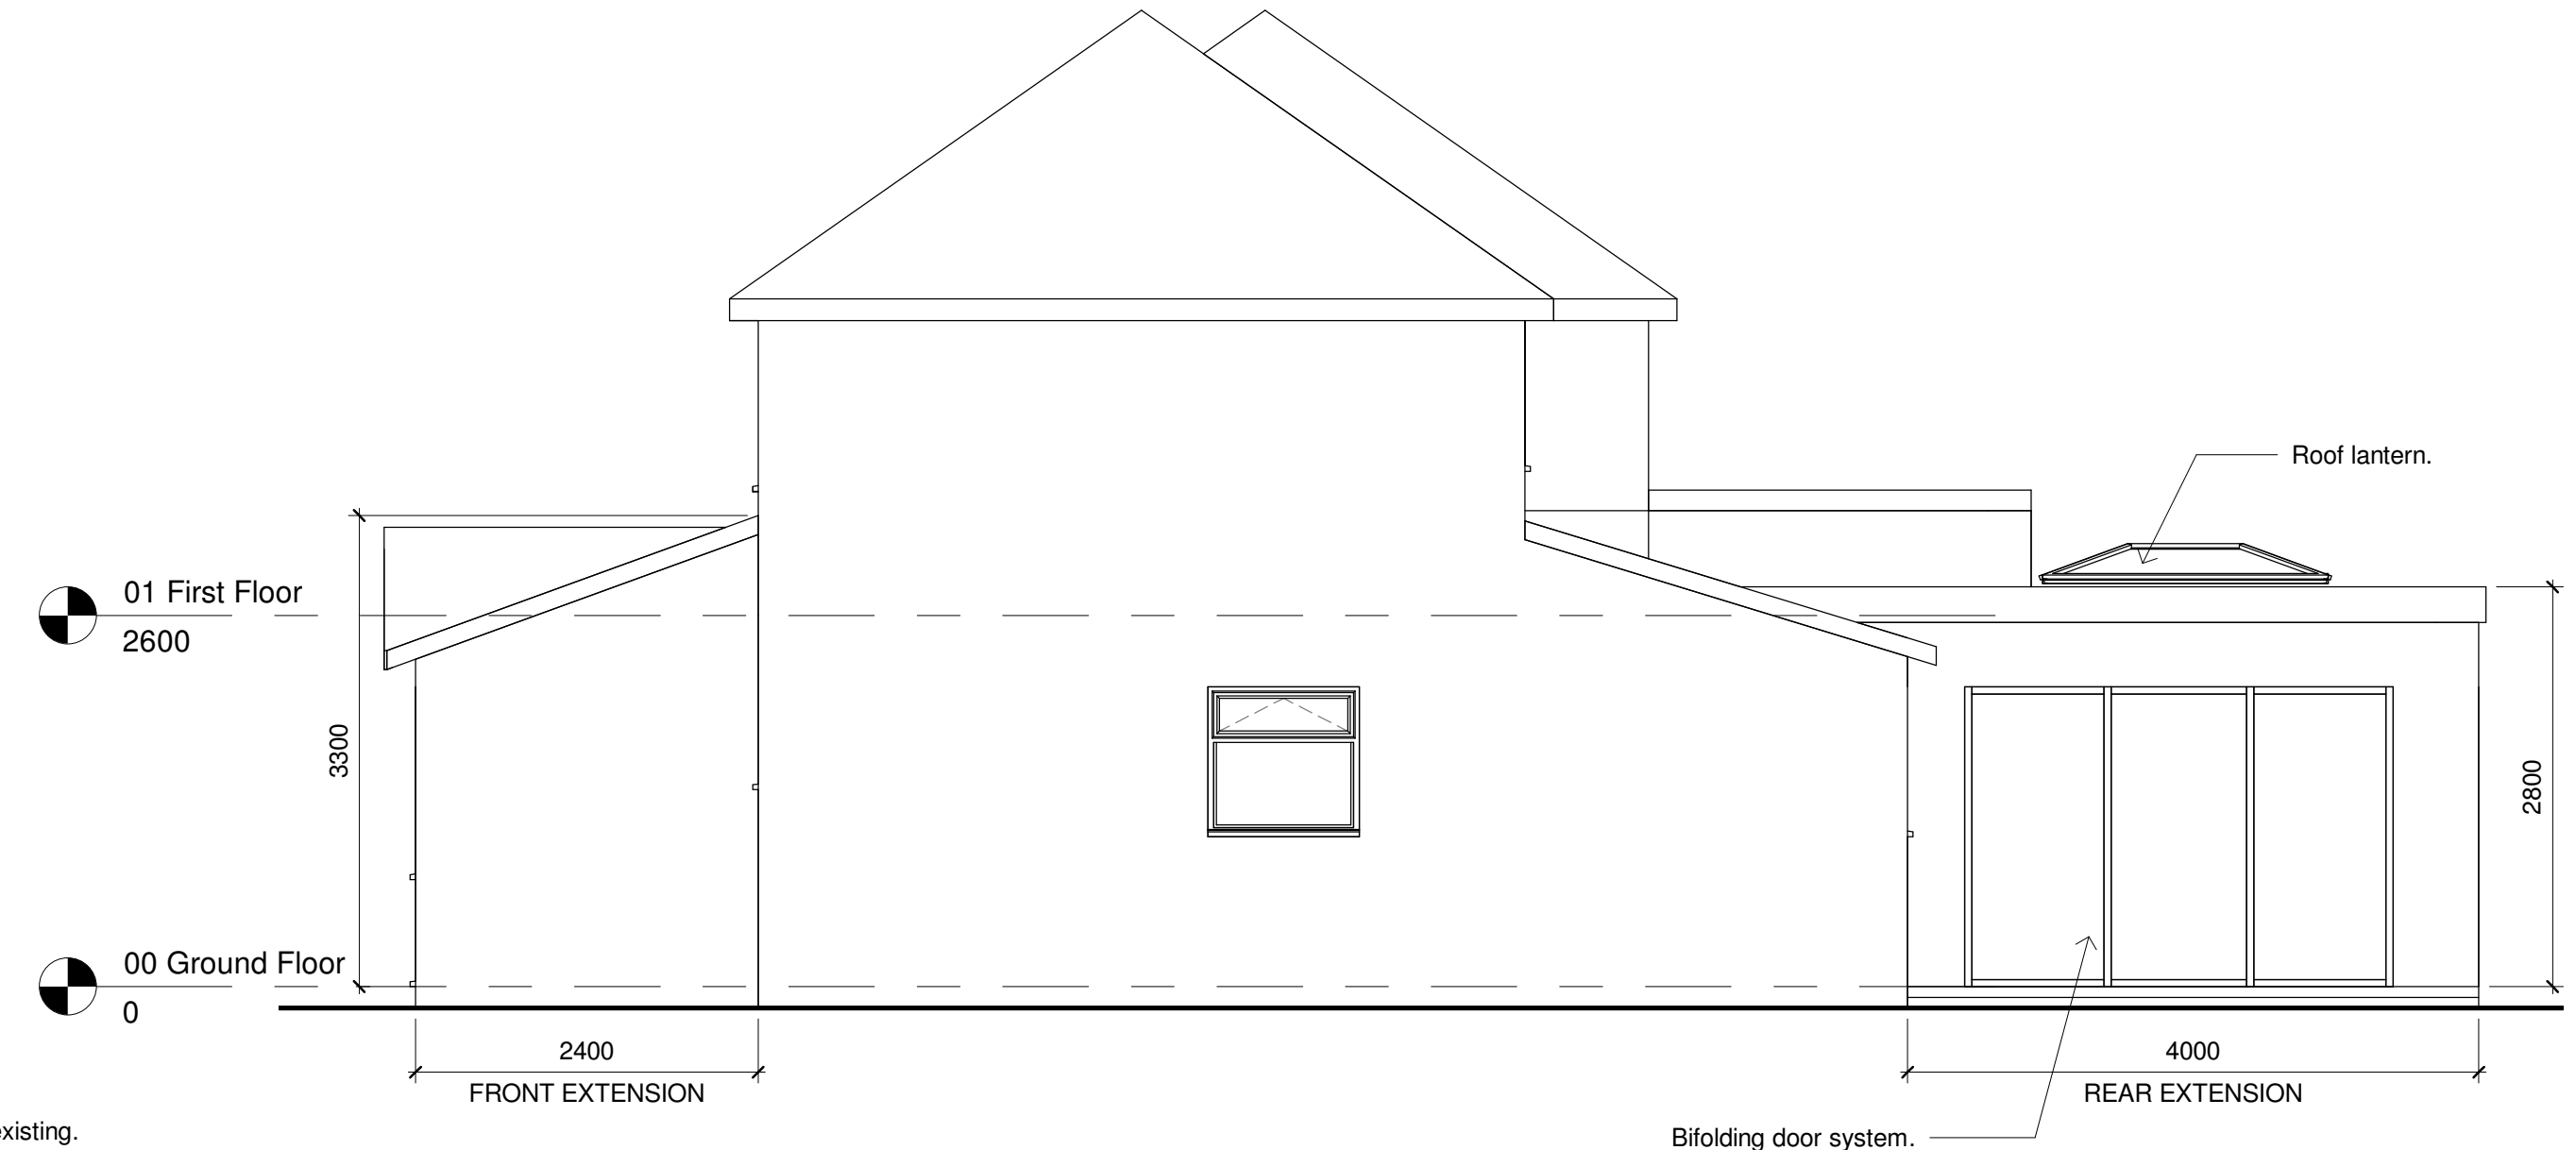

Proposed NW Elevation
1 : 50

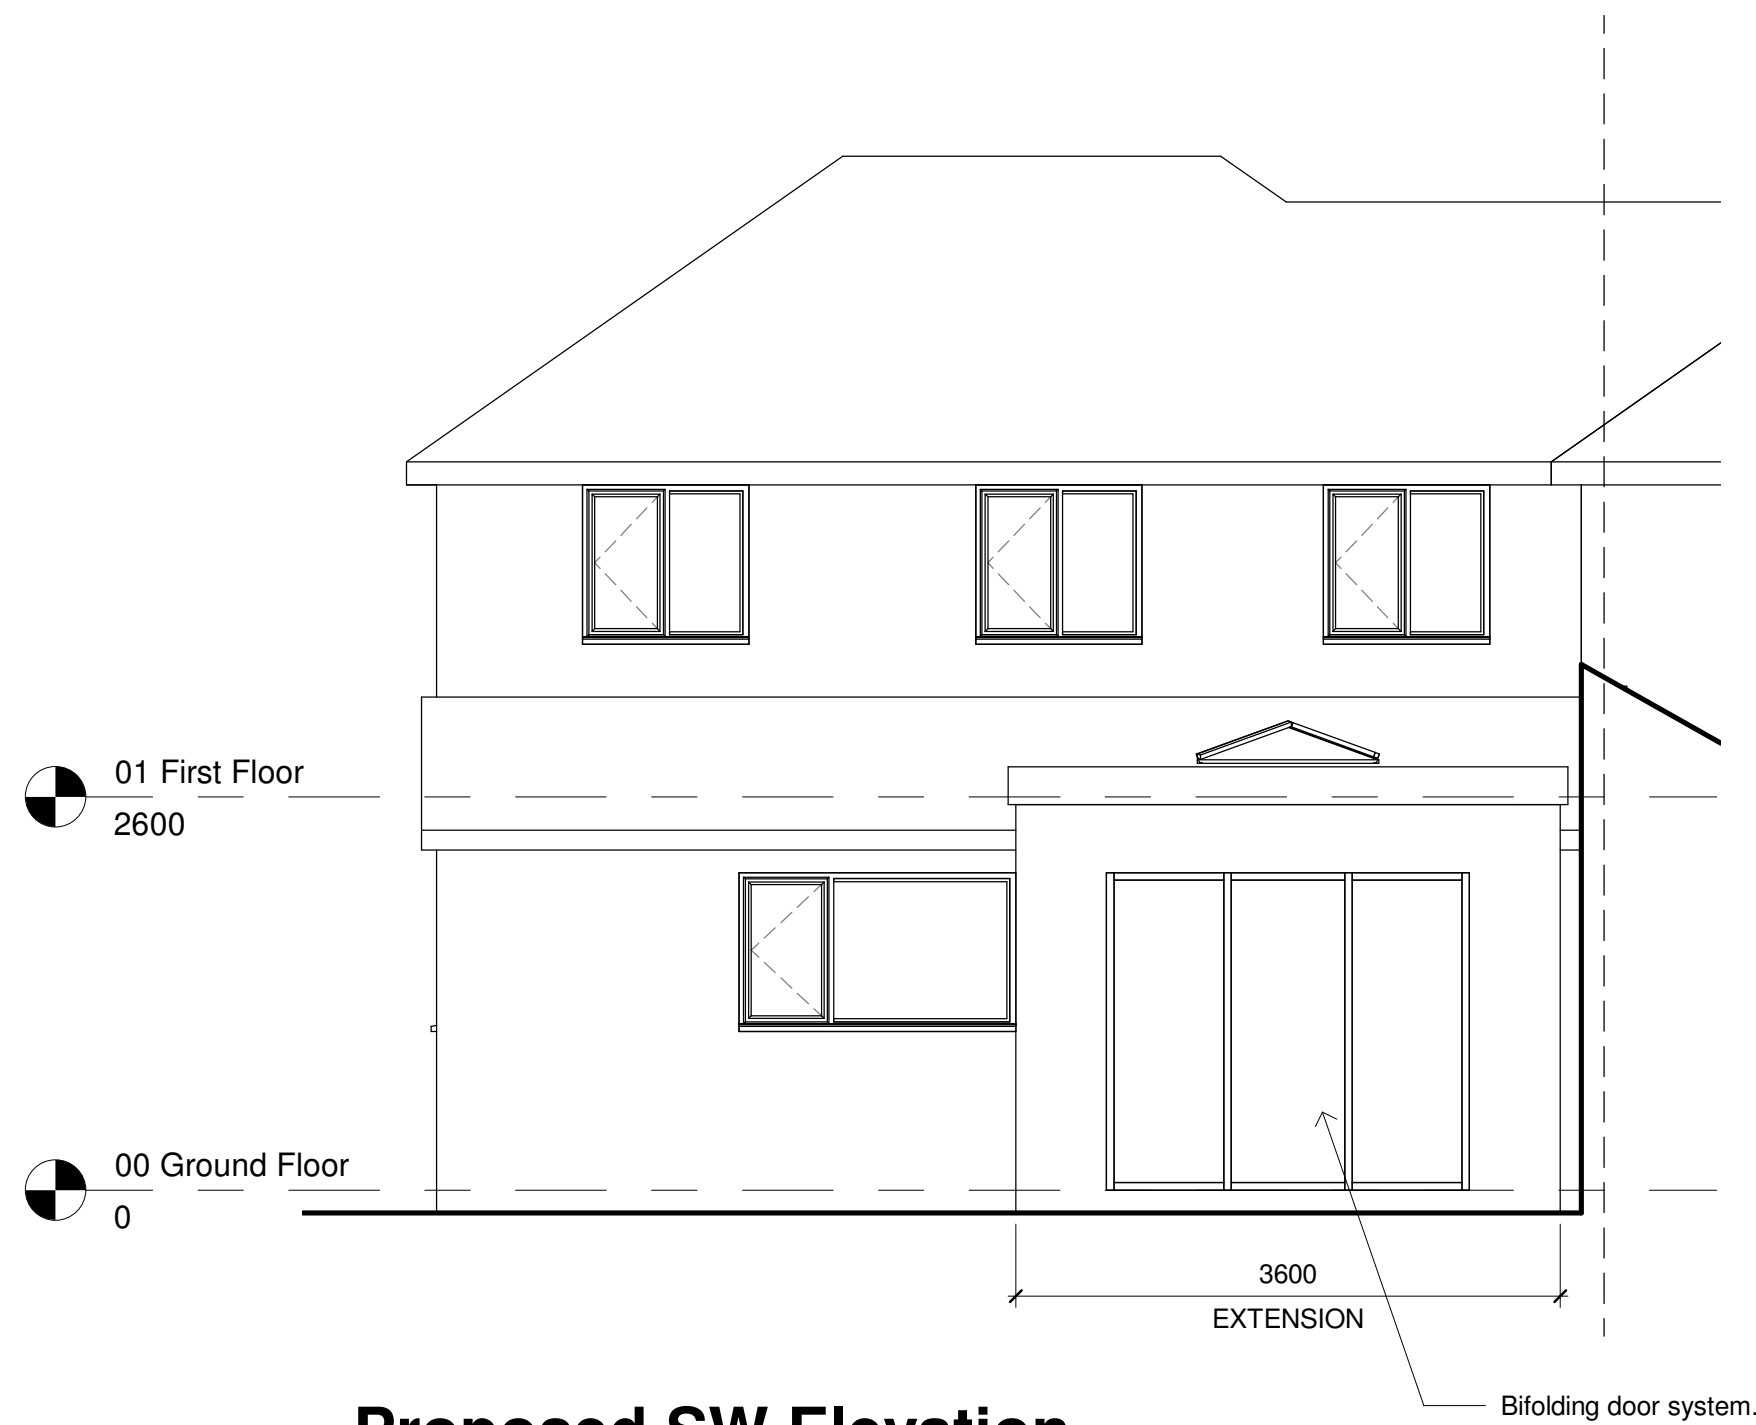

Proposed SW Elevation
1 : 50

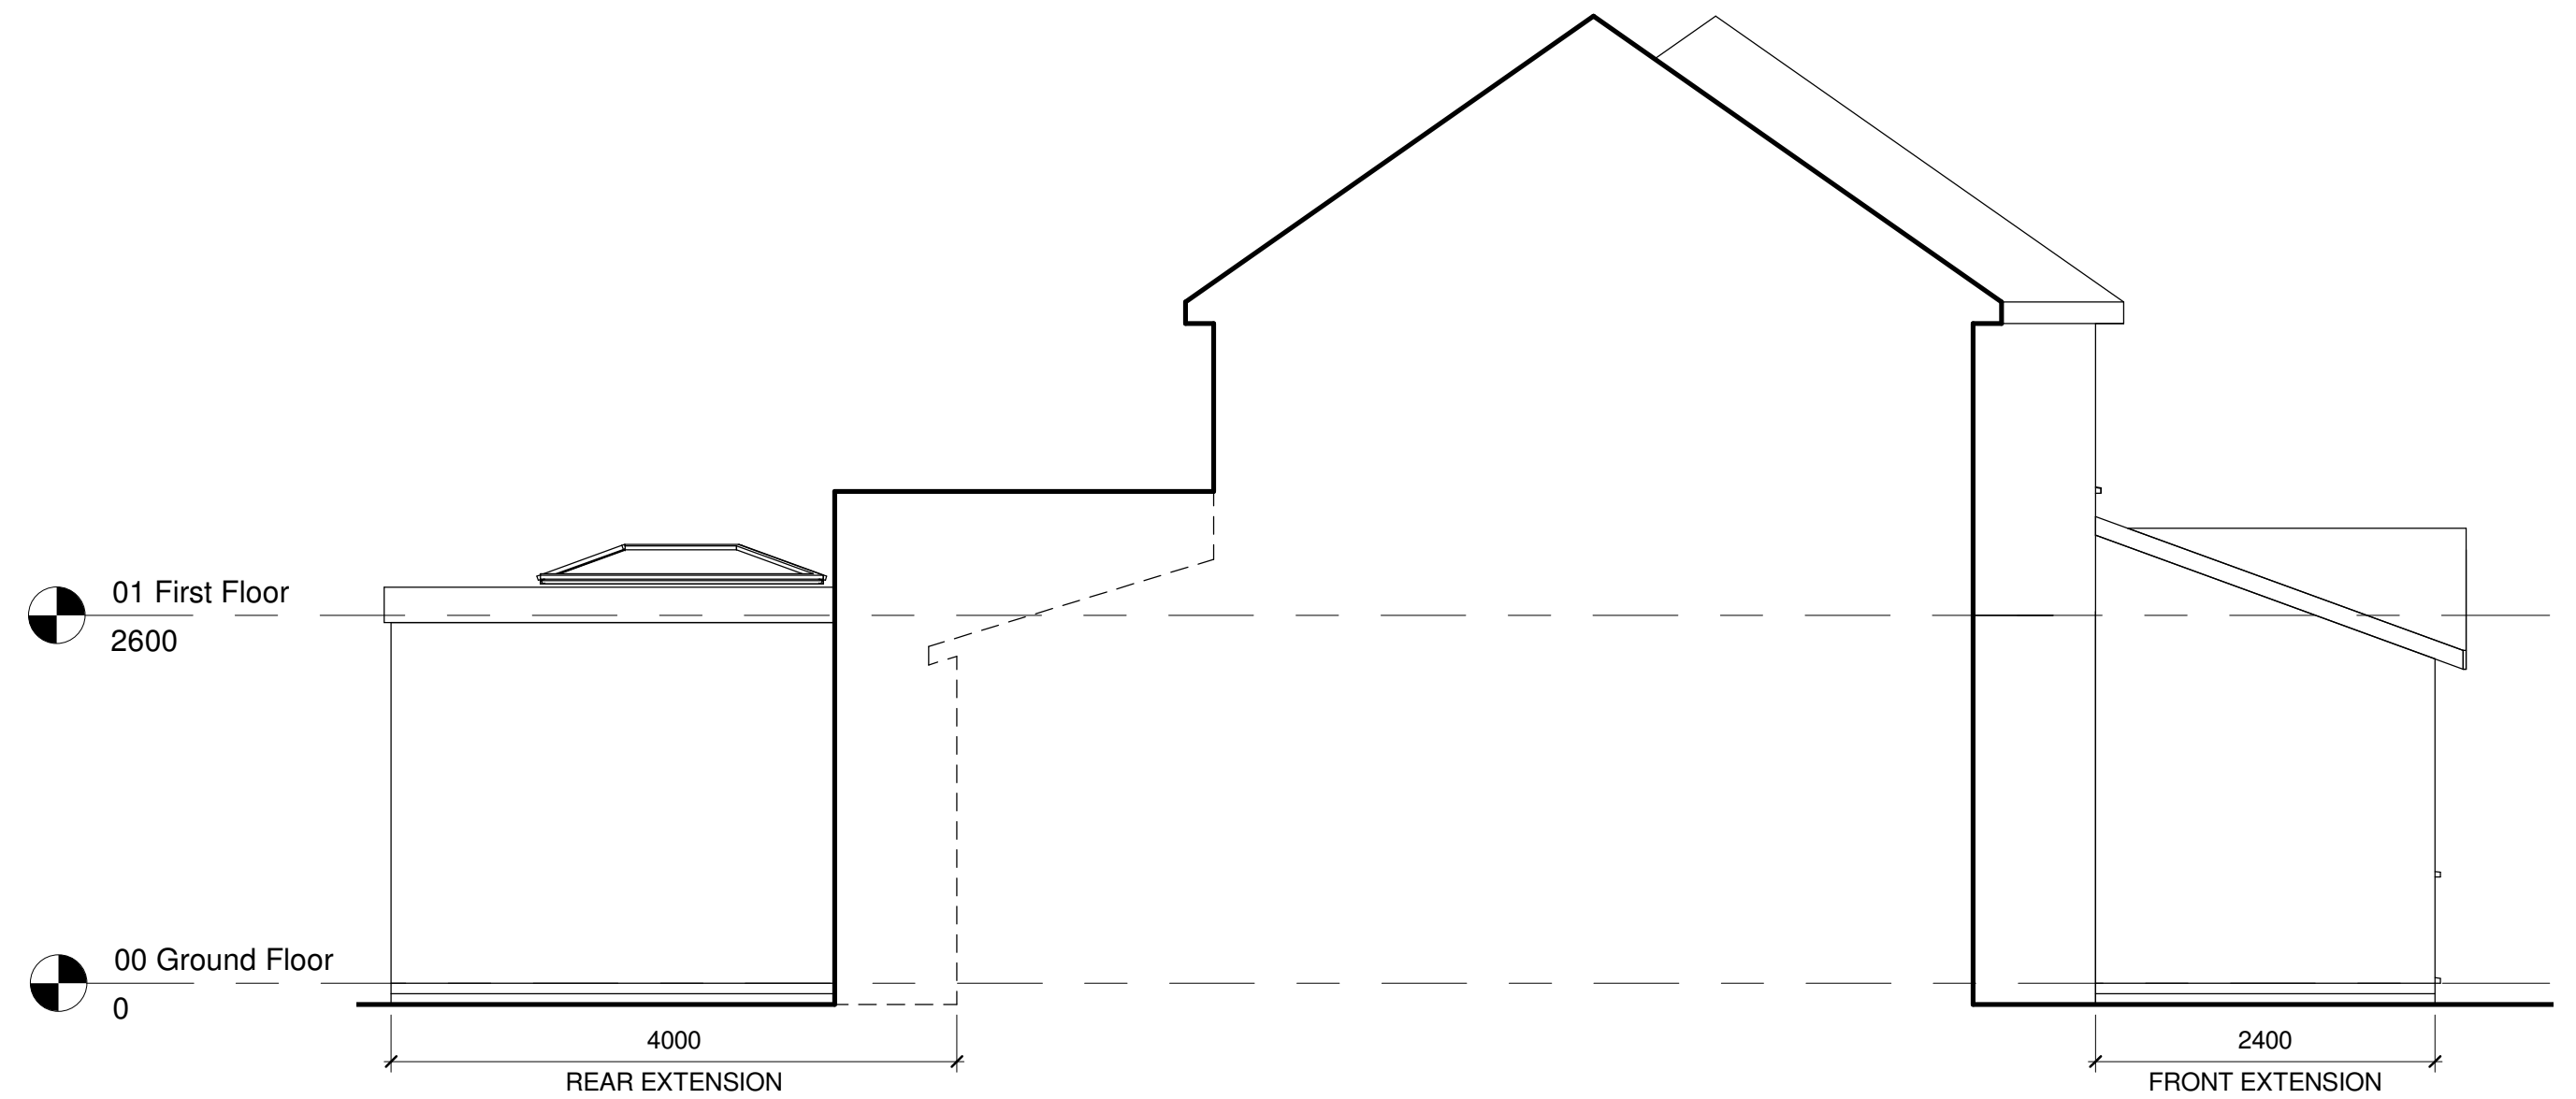

Proposed SE Elevation
1 : 50



Project:	27 Stansty Road, Wrexham		
Title:	Proposed Floor Plan & Elevations		
Scale @ A1:	1 : 50	Scale @ A3:	1:100
Author:	GE	Date:	20.04.22
Project Ref:	22-21	Drawing No:	A102
Rev:	-		