


1 Existing Ground Floor Plan
1 : 100

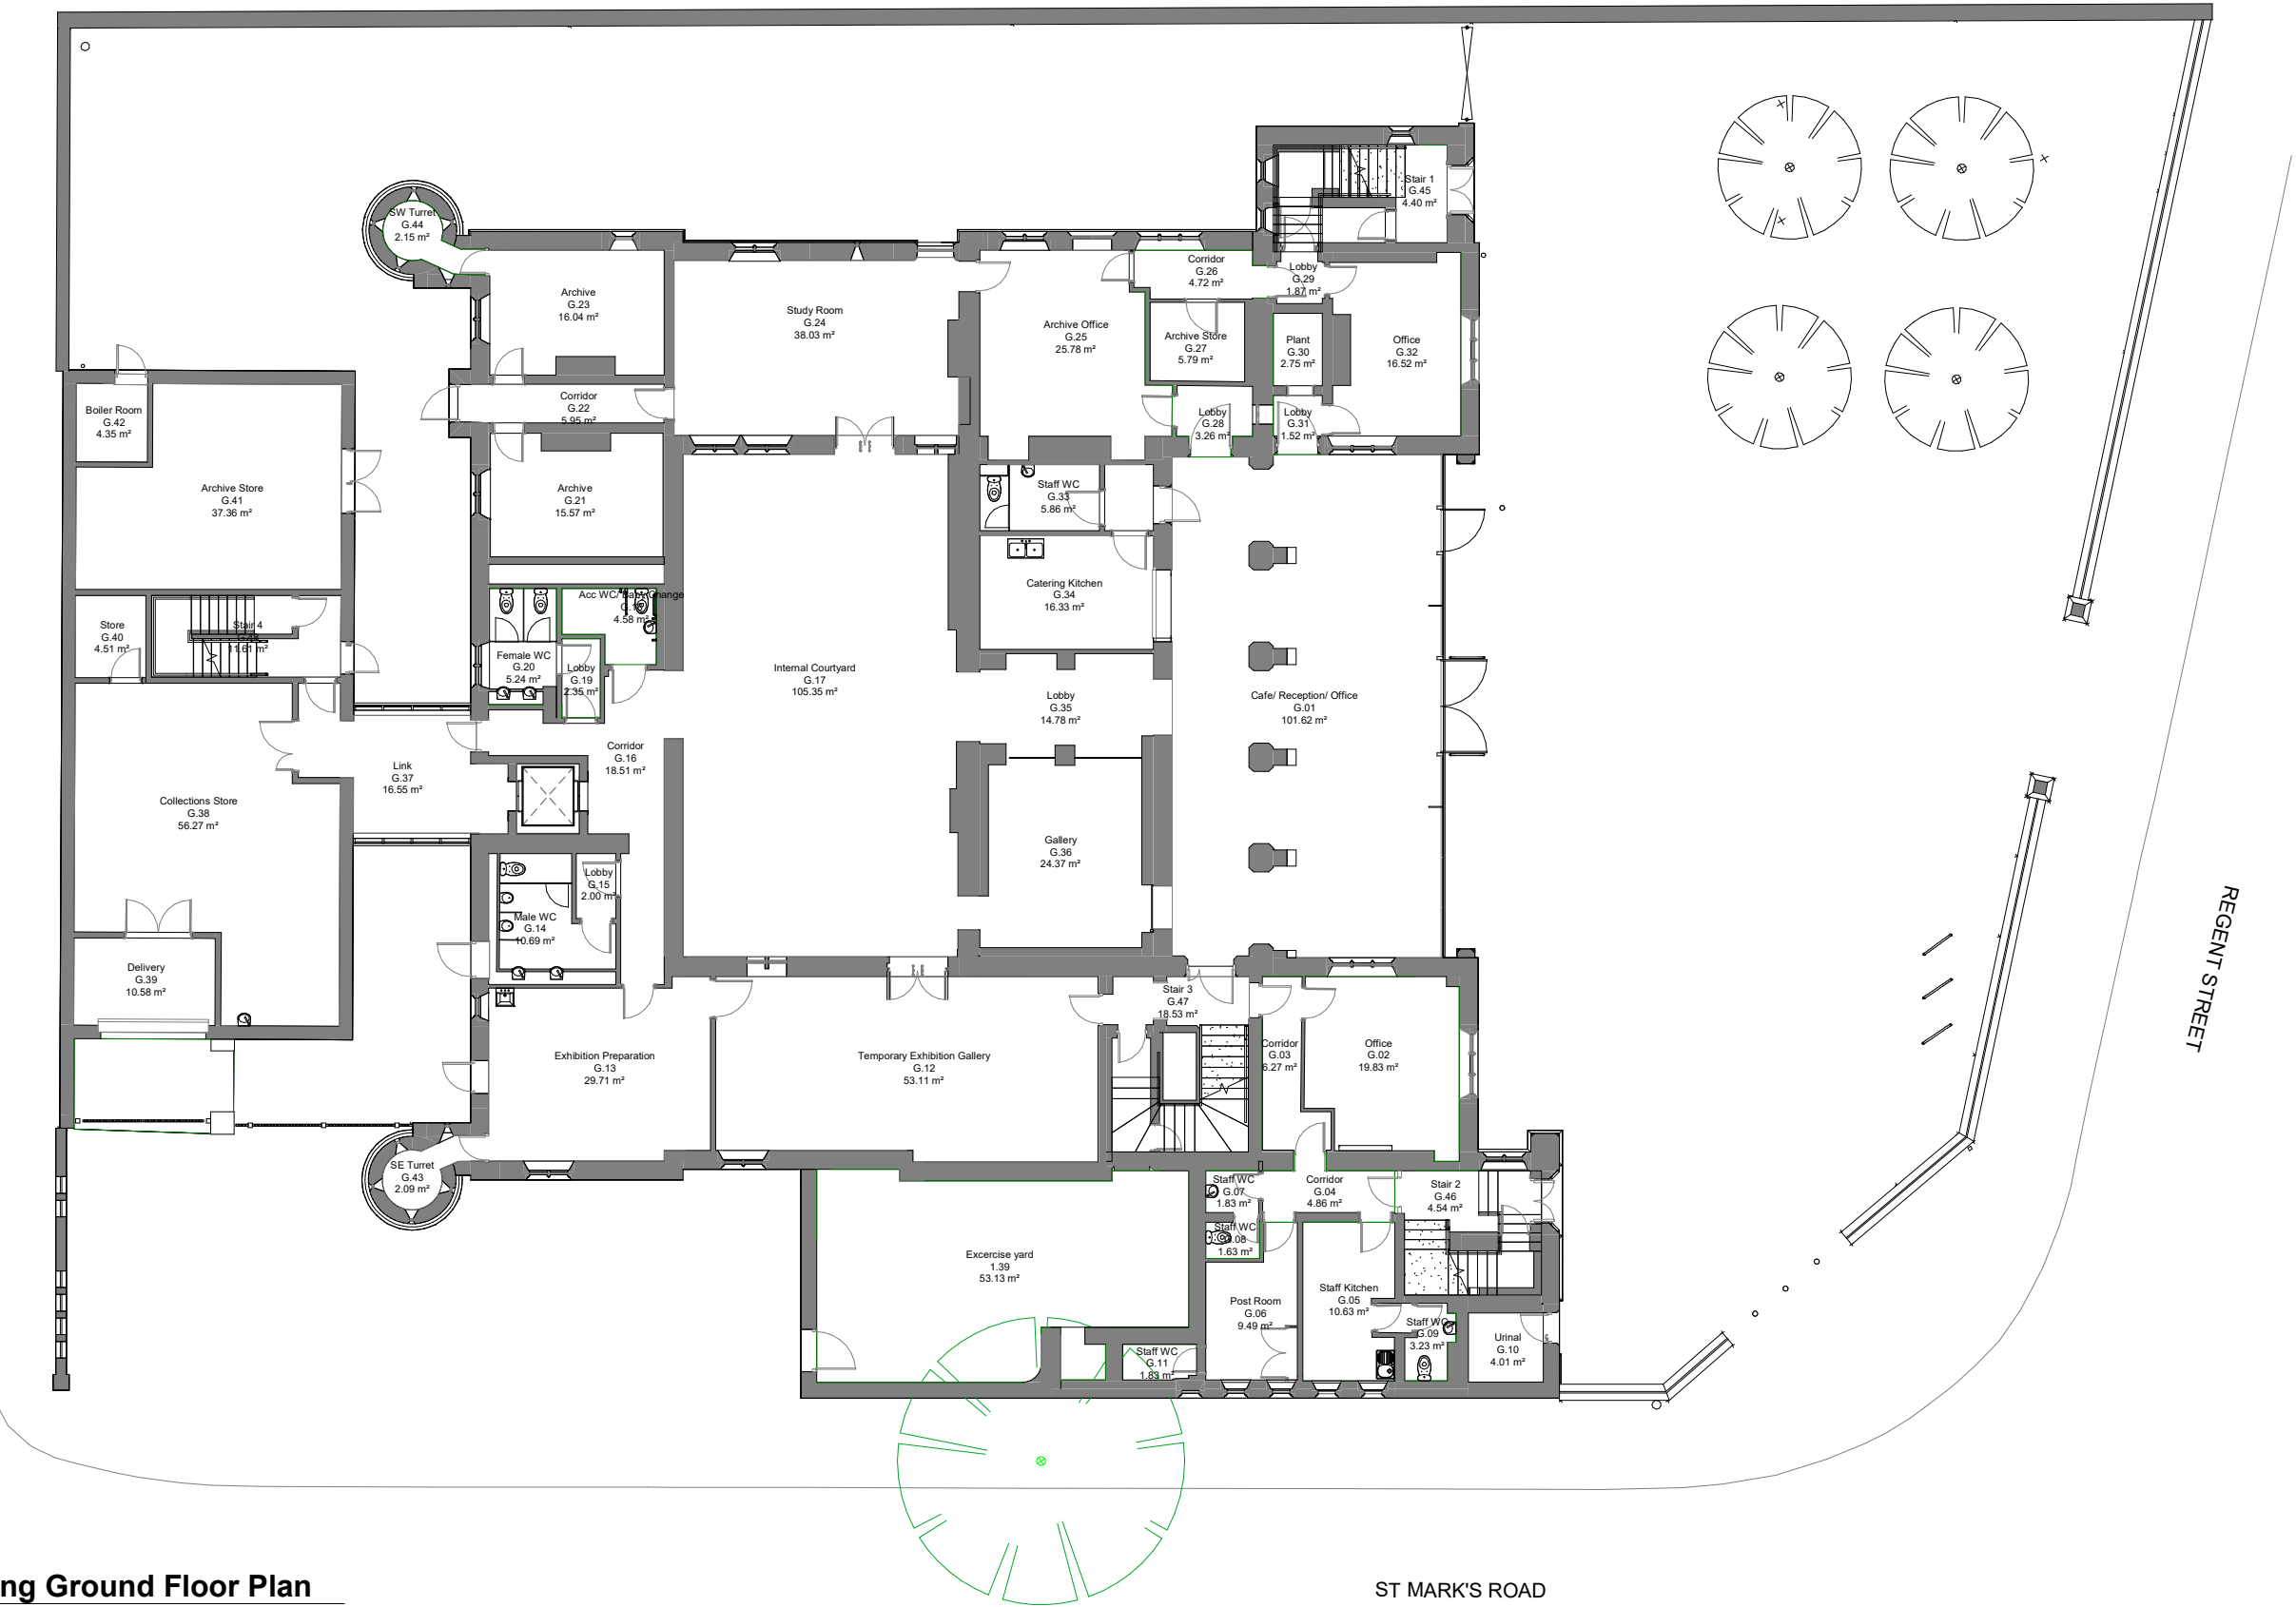

GRAPHIC SCALE 1:100



Notes:

Drawings are based on survey data and may not accurately represent what is physically present.

Do not scale from this drawing. All dimensions are to be verified on site before proceeding with the work.

All dimensions are in millimeters unless noted otherwise.

Purcell shall be notified in writing of any discrepancies.

Key Plan

not to scale

1 17/03/2022 Issued for Information

REV DATE DESCRIPTION

CLIENT

Haley Sharpe Design Ltd

PROJECT

Wrexham Museum
Redevelopment Football
Museum



TITLE

Existing - Ground Floor

SIZE SCALE LAST REVISED DRAWN CHECKED

A1L As Shown MP JR

REV SUITABILITY/REASON FOR ISSUE
P02 ISSUED FOR PLANNING

DRAWING NUMBER

-241084-PUR-00-GF-DR-A-1000



GRAPHIC SCALE 1:100