


Construction (Design and Management) Regulations

Design risk assessments are carried out throughout the design stage of this project in accordance with company procedures and manuals. Where reasonably possible all areas of risk applicable to design and end use of the construction have been identified and then eliminated, mitigated or recorded as a residual risk. Note that general risks of which a competent designer or contractor should be aware are not included. This drawing is to be read in conjunction with the Pre-construction Information and all related documents prepared in accordance with the current Construction (Design and Management) Regulations 2015 and all applicable Health and Safety legislation as currently amended.



FRONT ELEVATION
1:100 @ A3

P4	Revised for planning P/2022/0857 and 0856 JW	06.02.23
P3	Revised design following conservation feedback TB	15.10.18
P2	Revised design following conservation feedback TB	19.09.18
P1	Initial issue TB	28.04.18
REV	DESCRIPTION DRAWN BY CHECKED BY APPROVED BY	DATE
RIBA PLAN OF WORK 2013		LEVEL OF MODEL DEFINITION
PURPOSE OF ISSUE - SUITABLE		BS1192 +A1:2015 STATUS

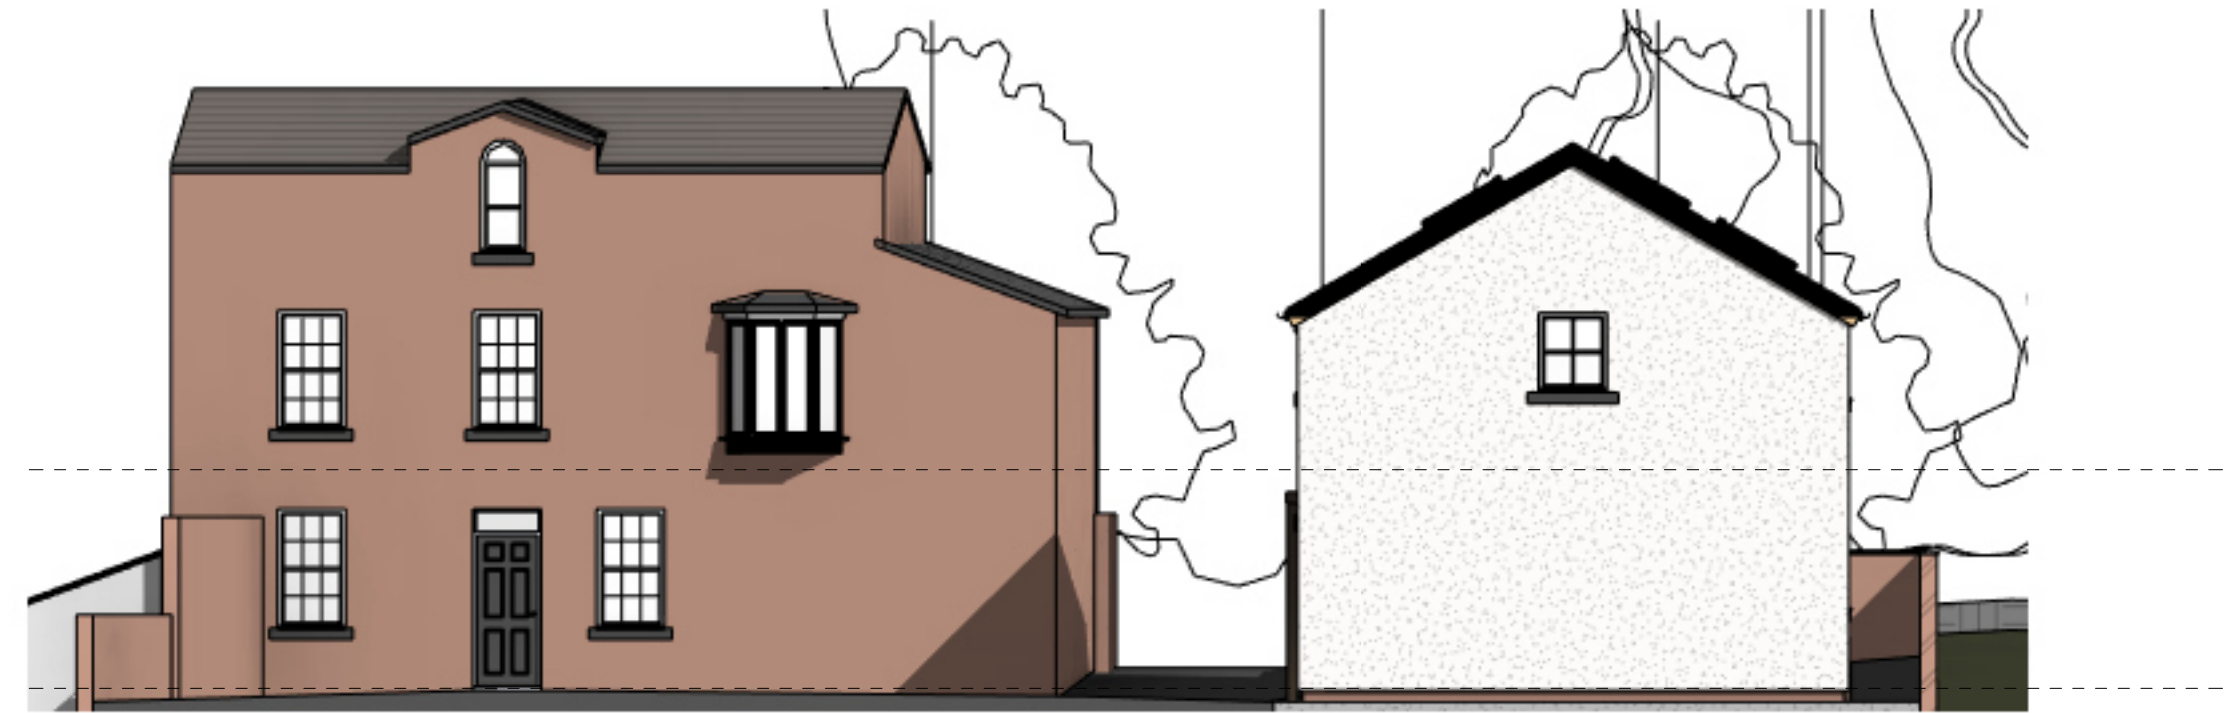

SIDE ELEVATION
1:100 @ A3

lawray architects
penseiri

CARDIFF029 2052 8140
LONDON0207 138 3560
WREXHAM01978357 887
www.lawray.co.uk

CLIE
Diocese Of Wrexham

PROJECT
DoWCurialOfficesWrexham

DRAWING
Proposed Front & Side Elevations - Option 1

PROJECT
1817

SCALE @ A3
1 : 100

DRAWING
(BS1192:2007
+A2:2016)

PROJECT - ORIGINATOR - VOLUME - LEVEL - TYPE - ROLE - CLASSNUMBER

REVISIO

WCO-LAW-X-X-DEL-AR-062003

P4

DO NOT SCALE

Any discrepancy or query concerning this drawing should be referred to the Architect.

Copyright © LAWRA Y LIMITED

Registered Office: Greenmeadow Springs, 1 Cae Gwydd, Tongwynlais, CARDIFF CF15 7AB
Reg. Co. No. 2724178, VAT Reg. No. 134 2146 06