




Z:\0828 - Chaloner Borrás\Drawings\0828 - Proposed Crvt

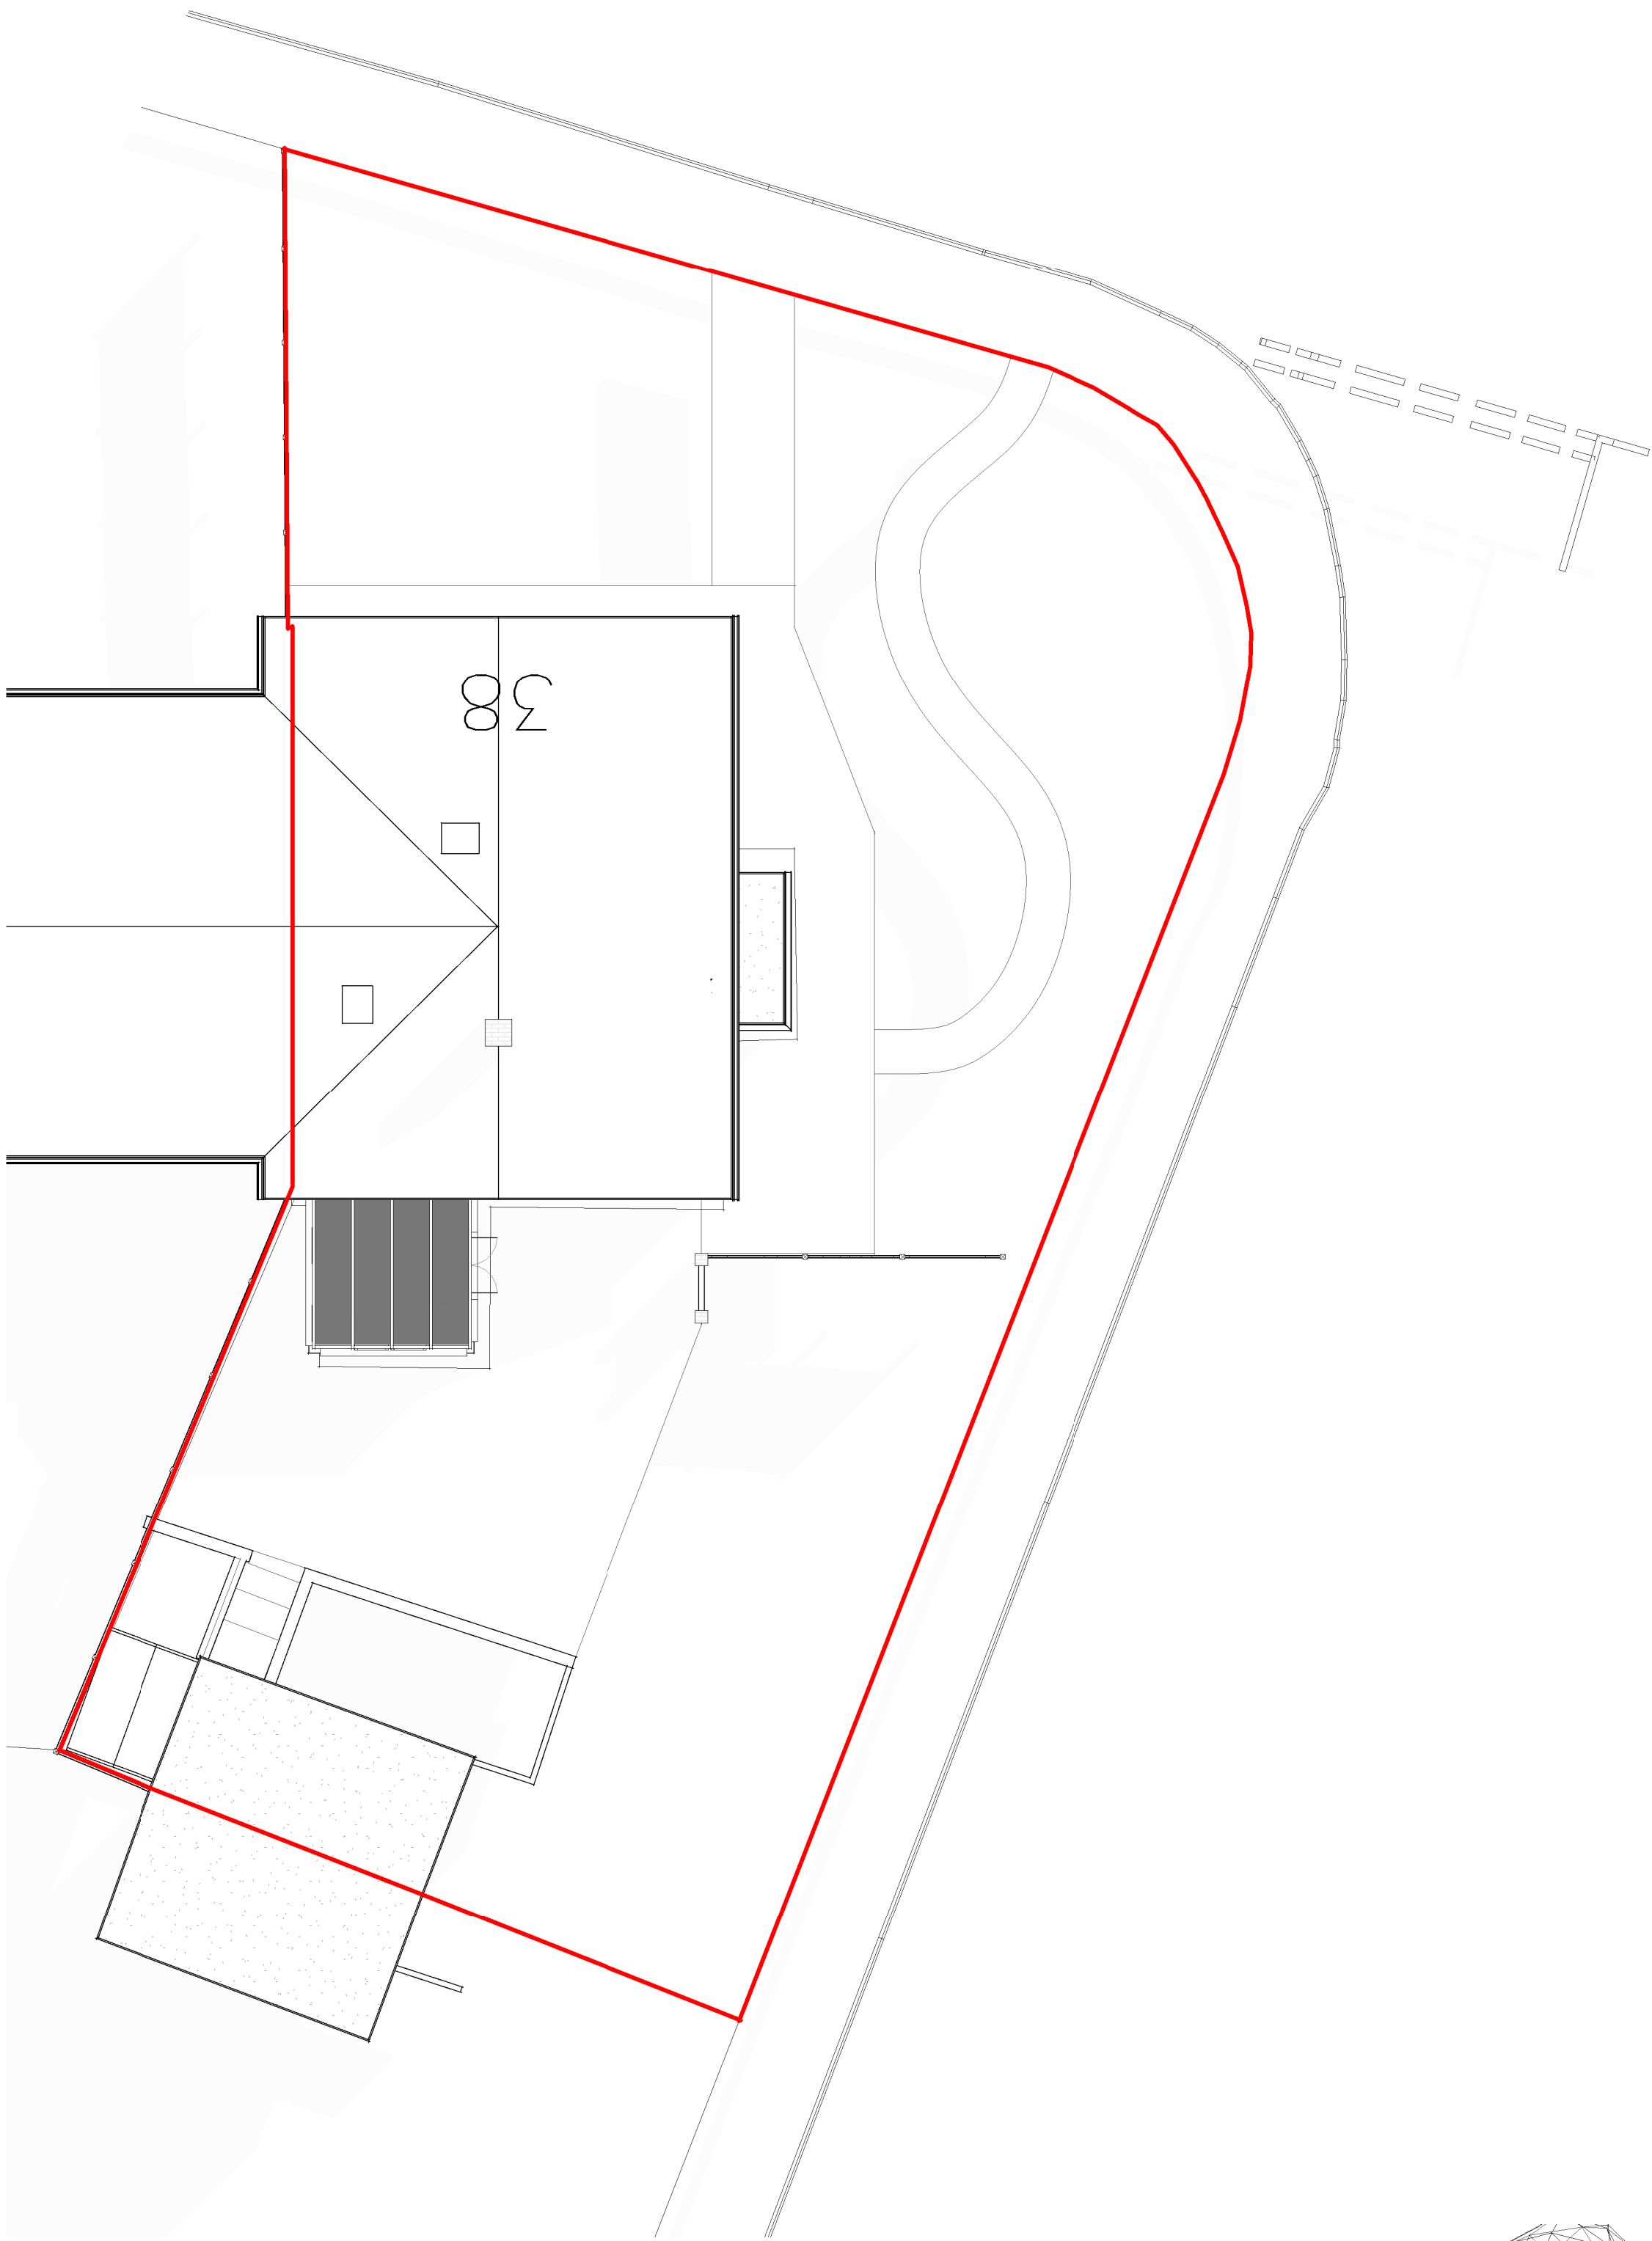


Roof Plan
Scale: 1 : 100

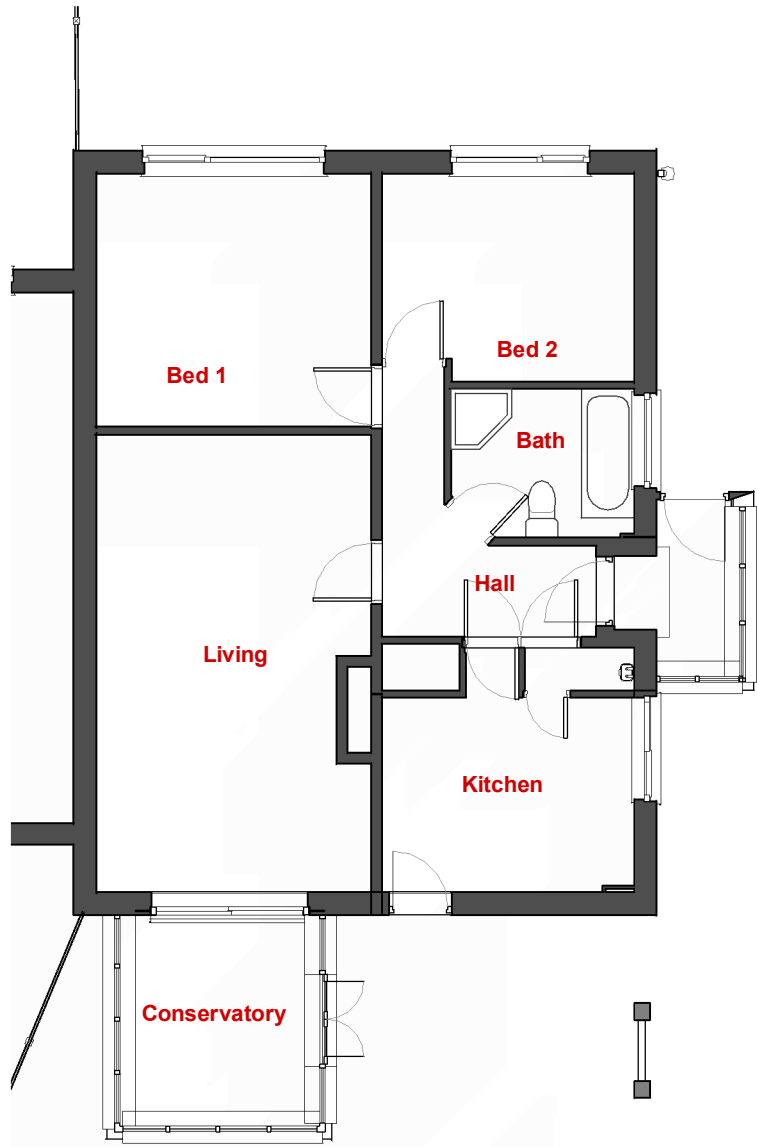


Ground Floor
Scale: 1 : 100

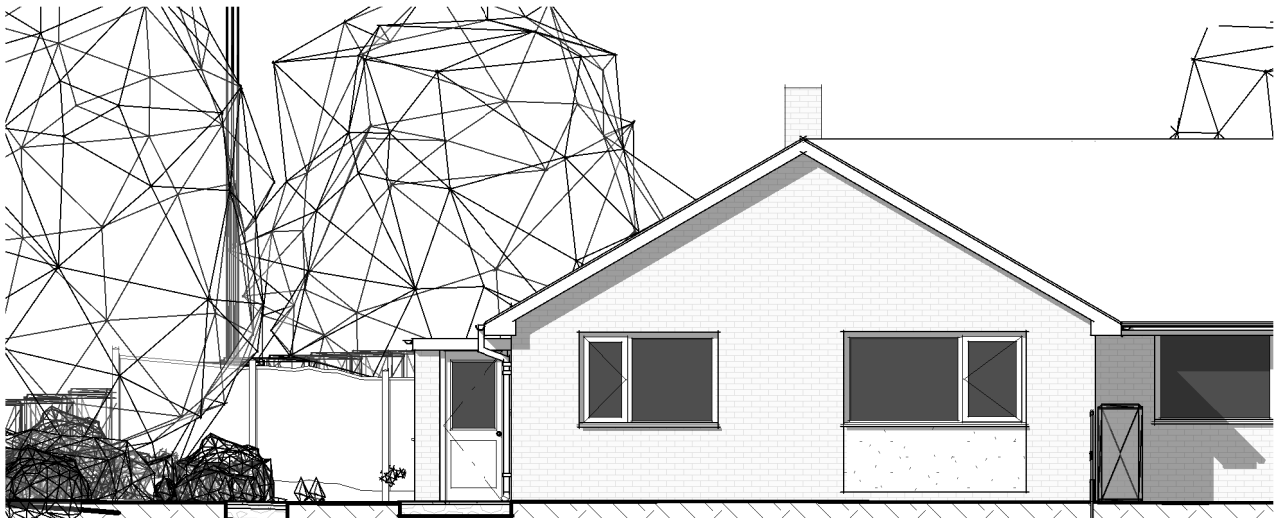


Front Elevation
Scale: 1 : 100

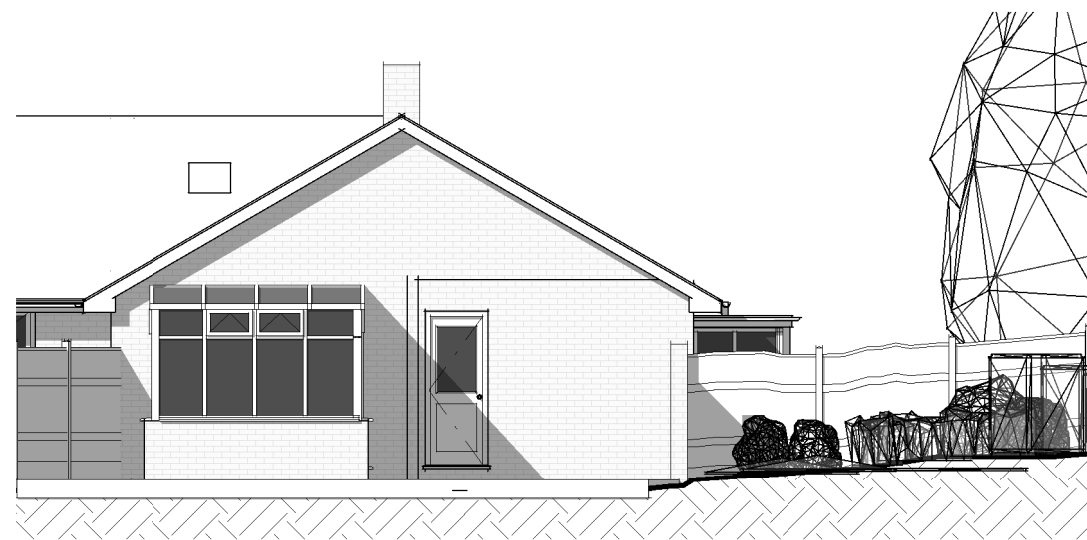


Rear Elevation
Scale: 1 : 100

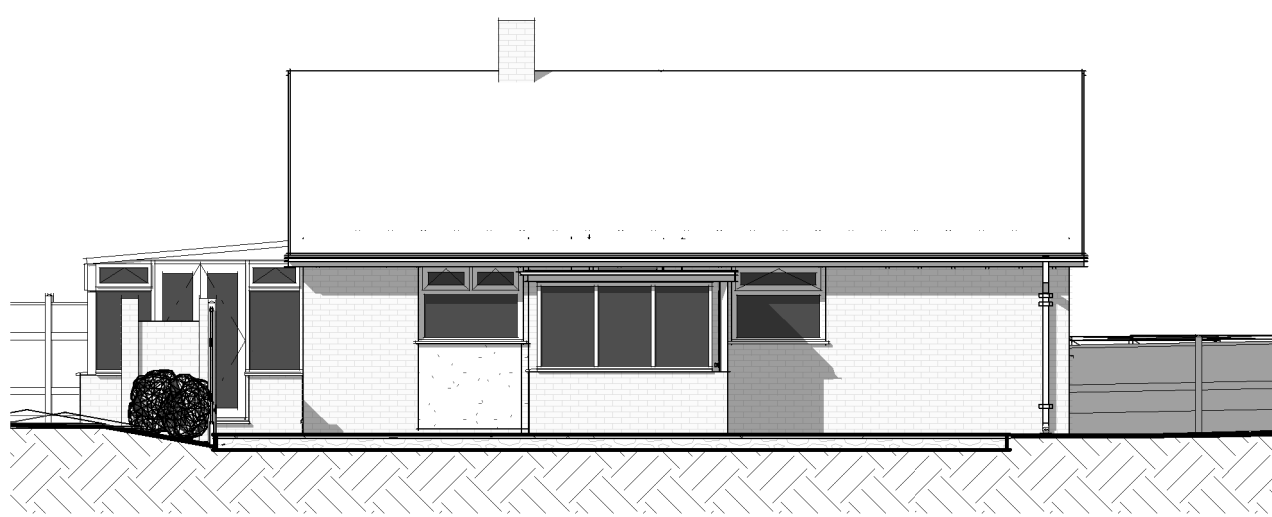

LHS Elevation
Scale: 1 : 100

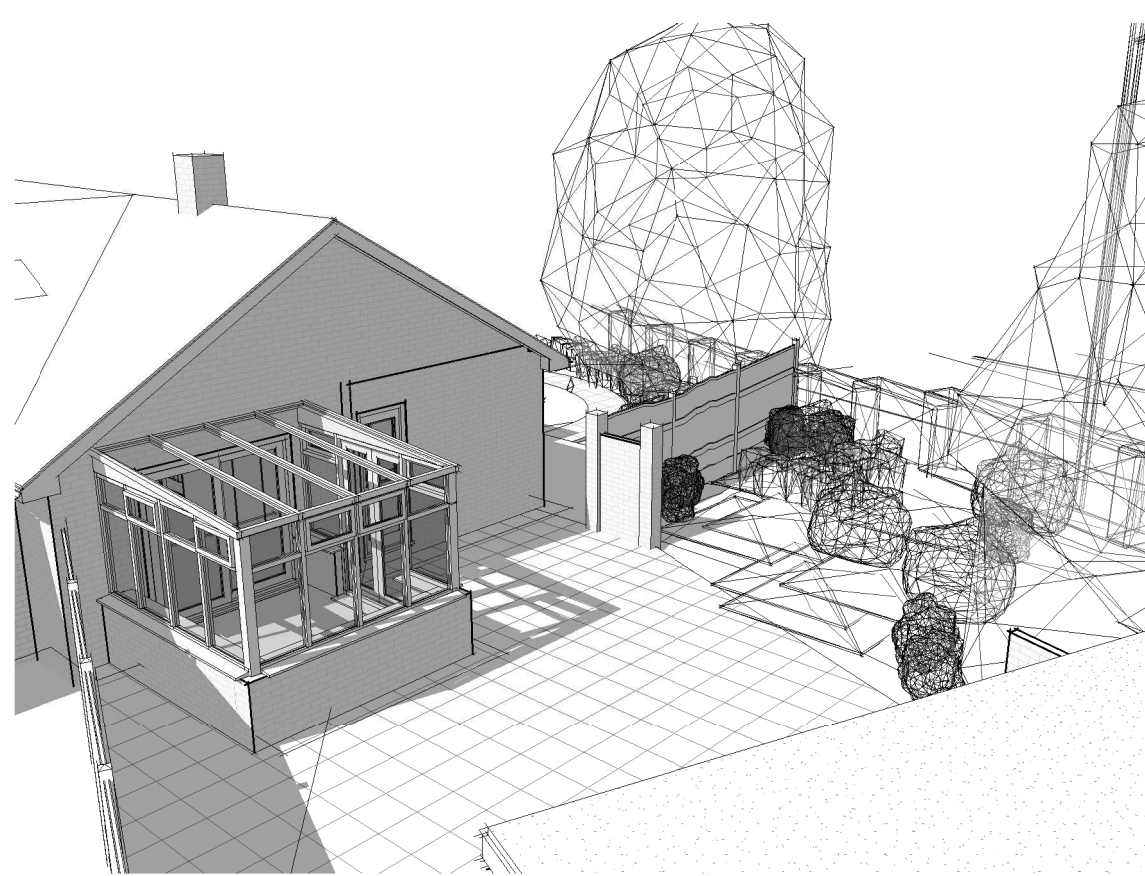

Rear
Scale:

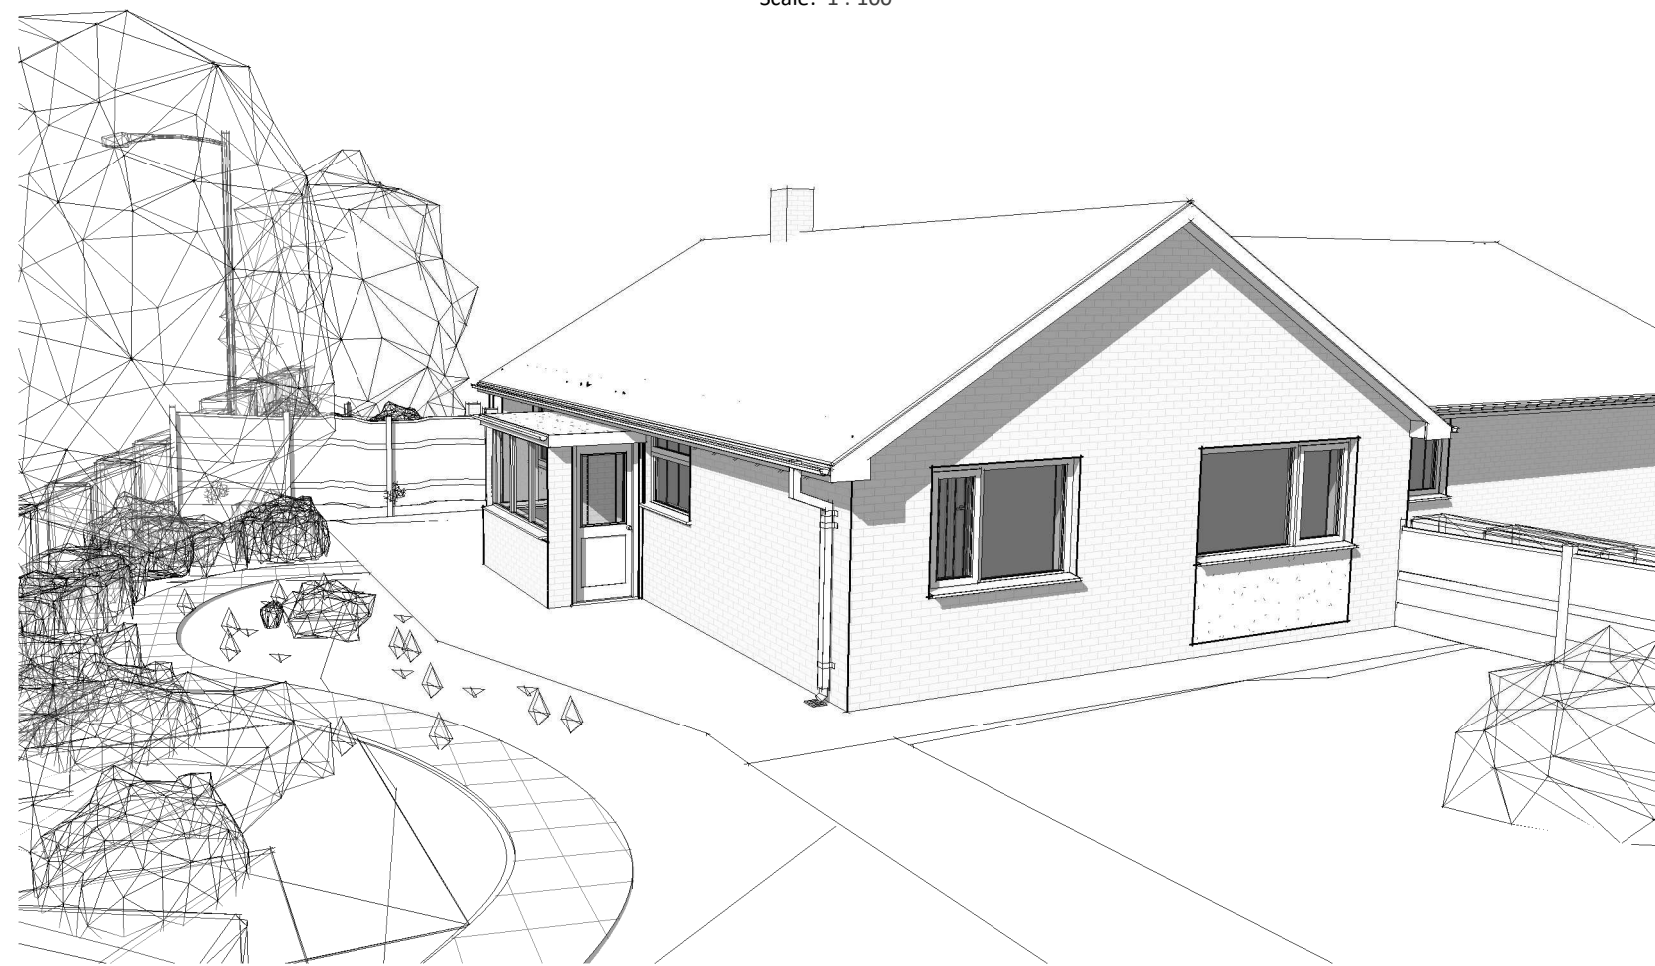

Front
Scale:

Copyright © 2021 City Architectural Ltd. - All rights reserved.

DO NOT SCALE FROM PRINTS
USE FIGURED DIMENSIONS ONLY.

The contractor is to check all dimensions on site prior to commencing setting out works and report any discrepancies. DO NOT PROCEED IN THE EVENT OF A DISCREPANCY

Rev	Date	Revision Description
-----	------	----------------------

City Architectural Ltd.

R.I.B.A. Chartered Architects
Holly House, Guilden Sutton Lane, Guilden Sutton
CH3 7EX
Tel: 01244 341 662
fo@cityarchitectural.co.uk
www.cityarchitectural.co.uk

.t: Norfolk Road

Drawing: GA as Existing

Client: Mr & Mrs Chaloner

Sheet Size: A1L Scale: as shown at A1

Project / Drawing / Revision
0828 / PL02

DRAFT

09/11/2022 18:33:39