




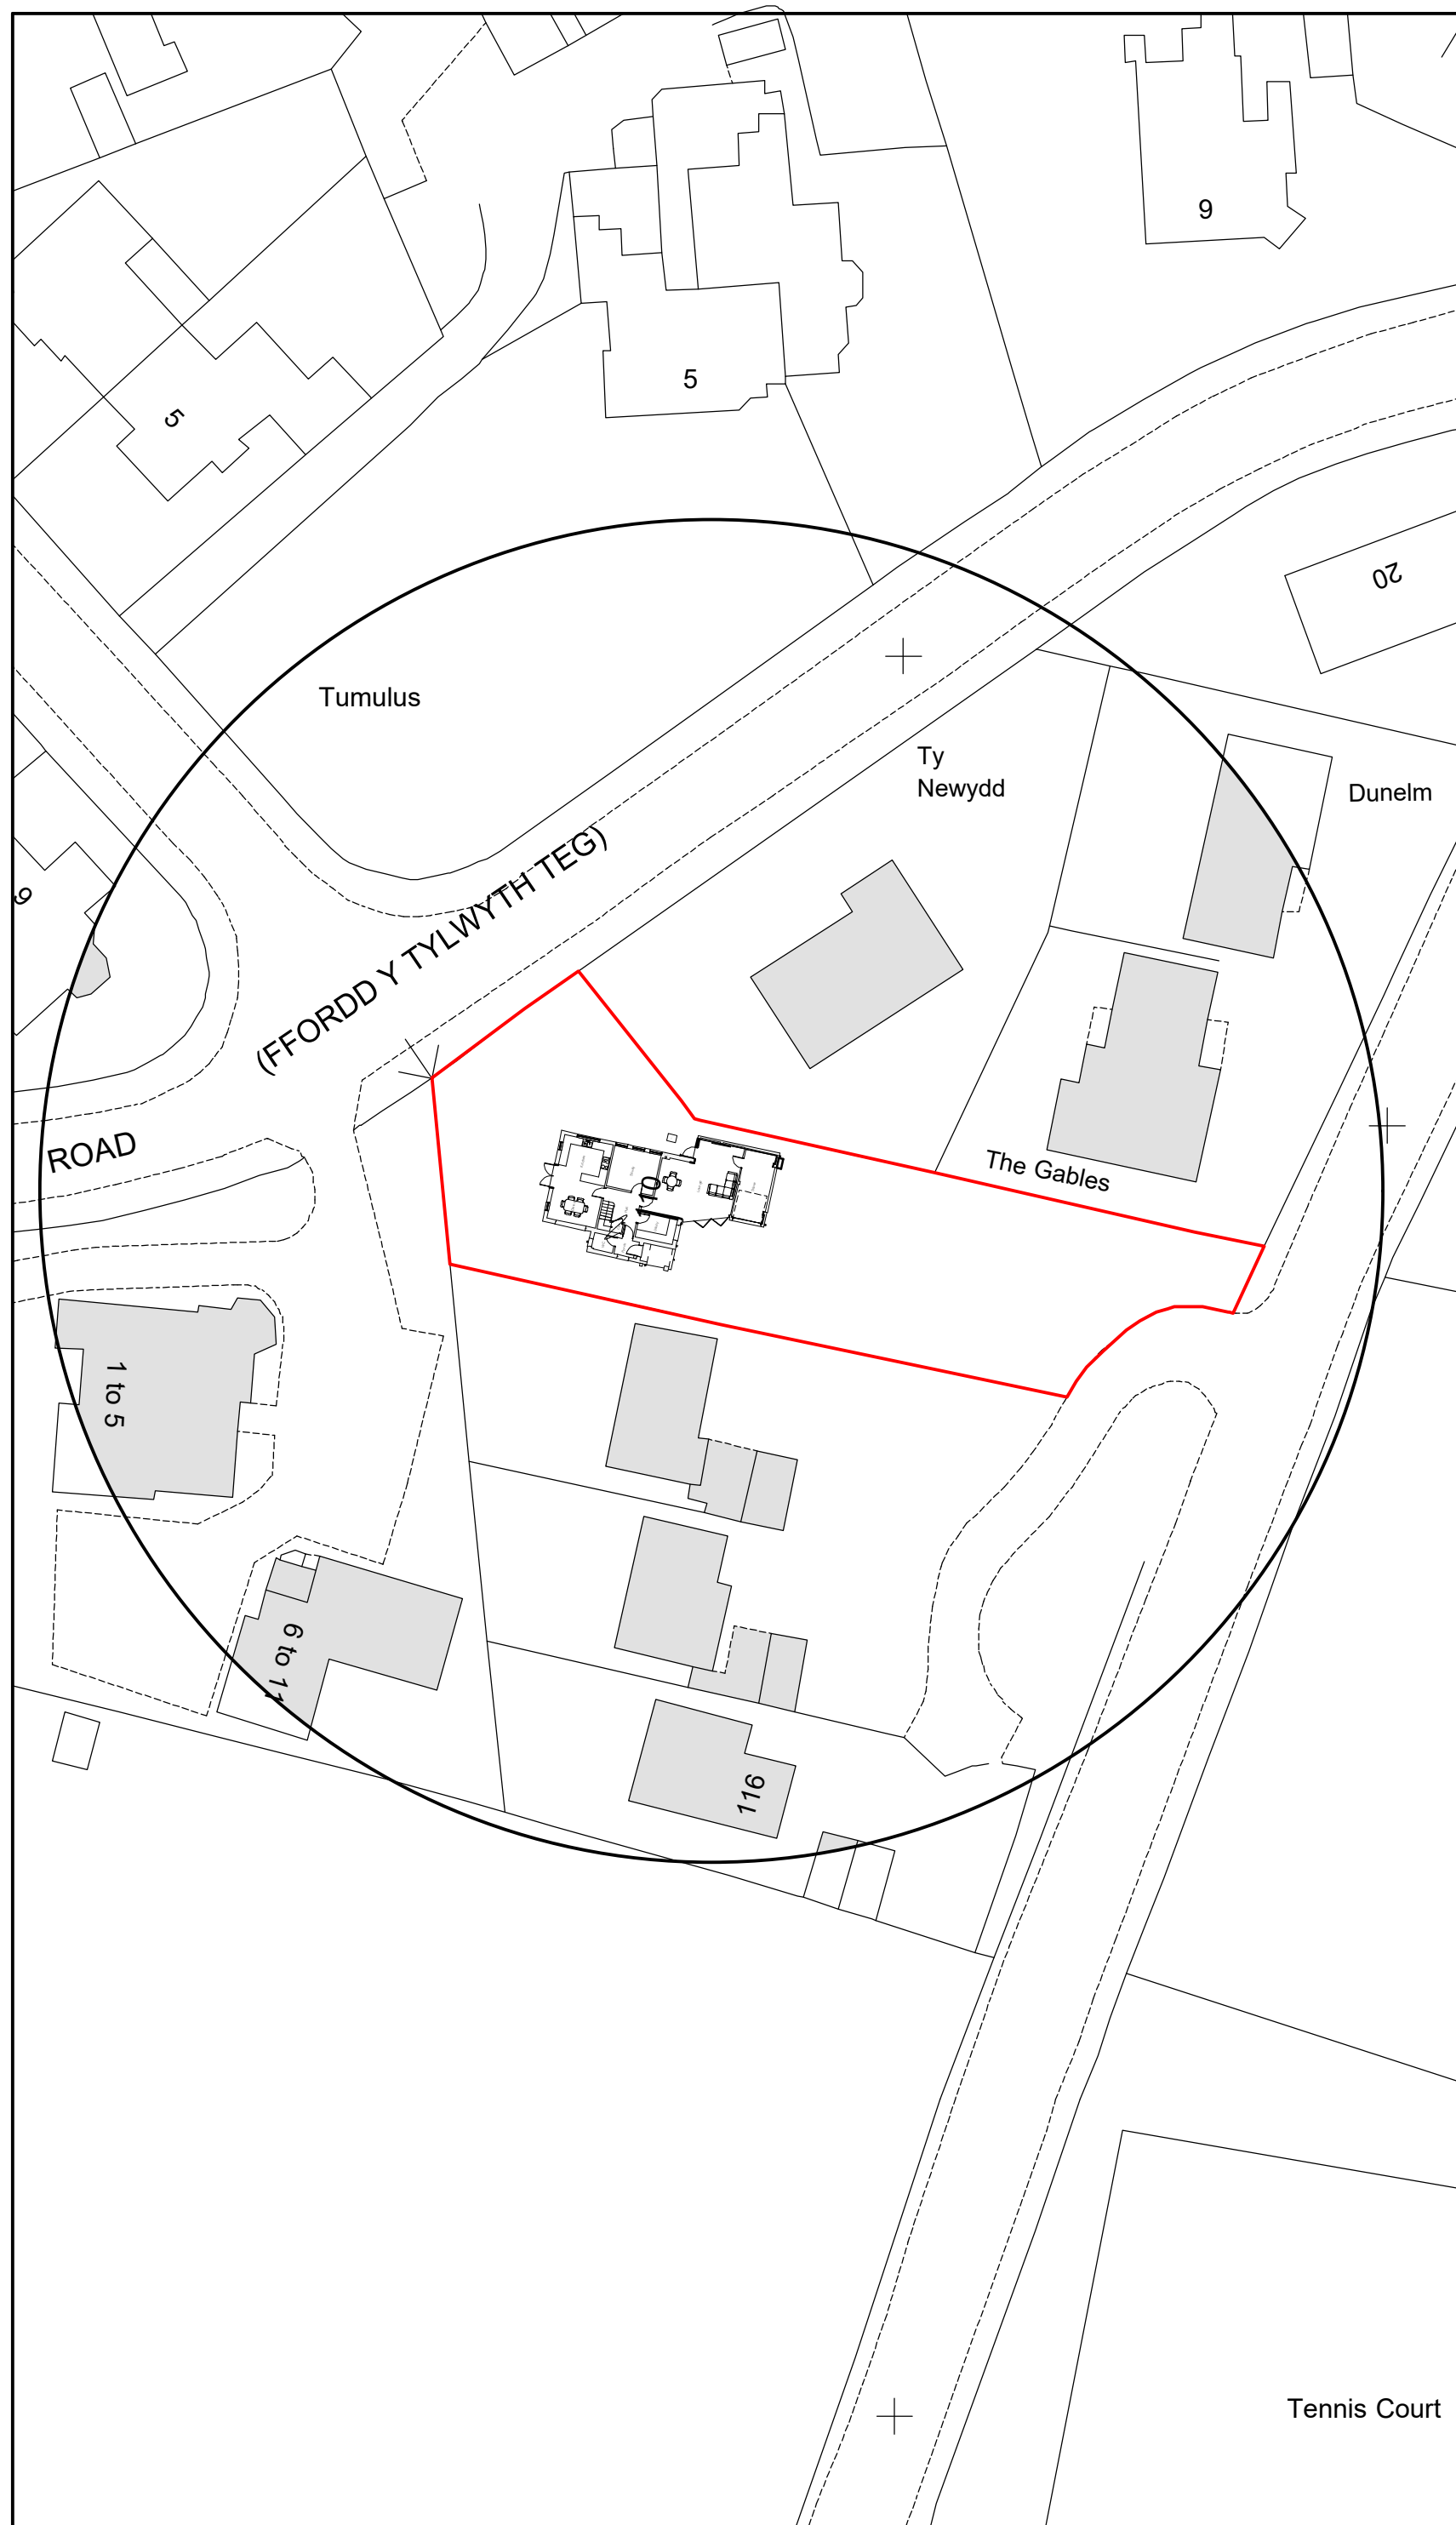

Site Plan 1:500

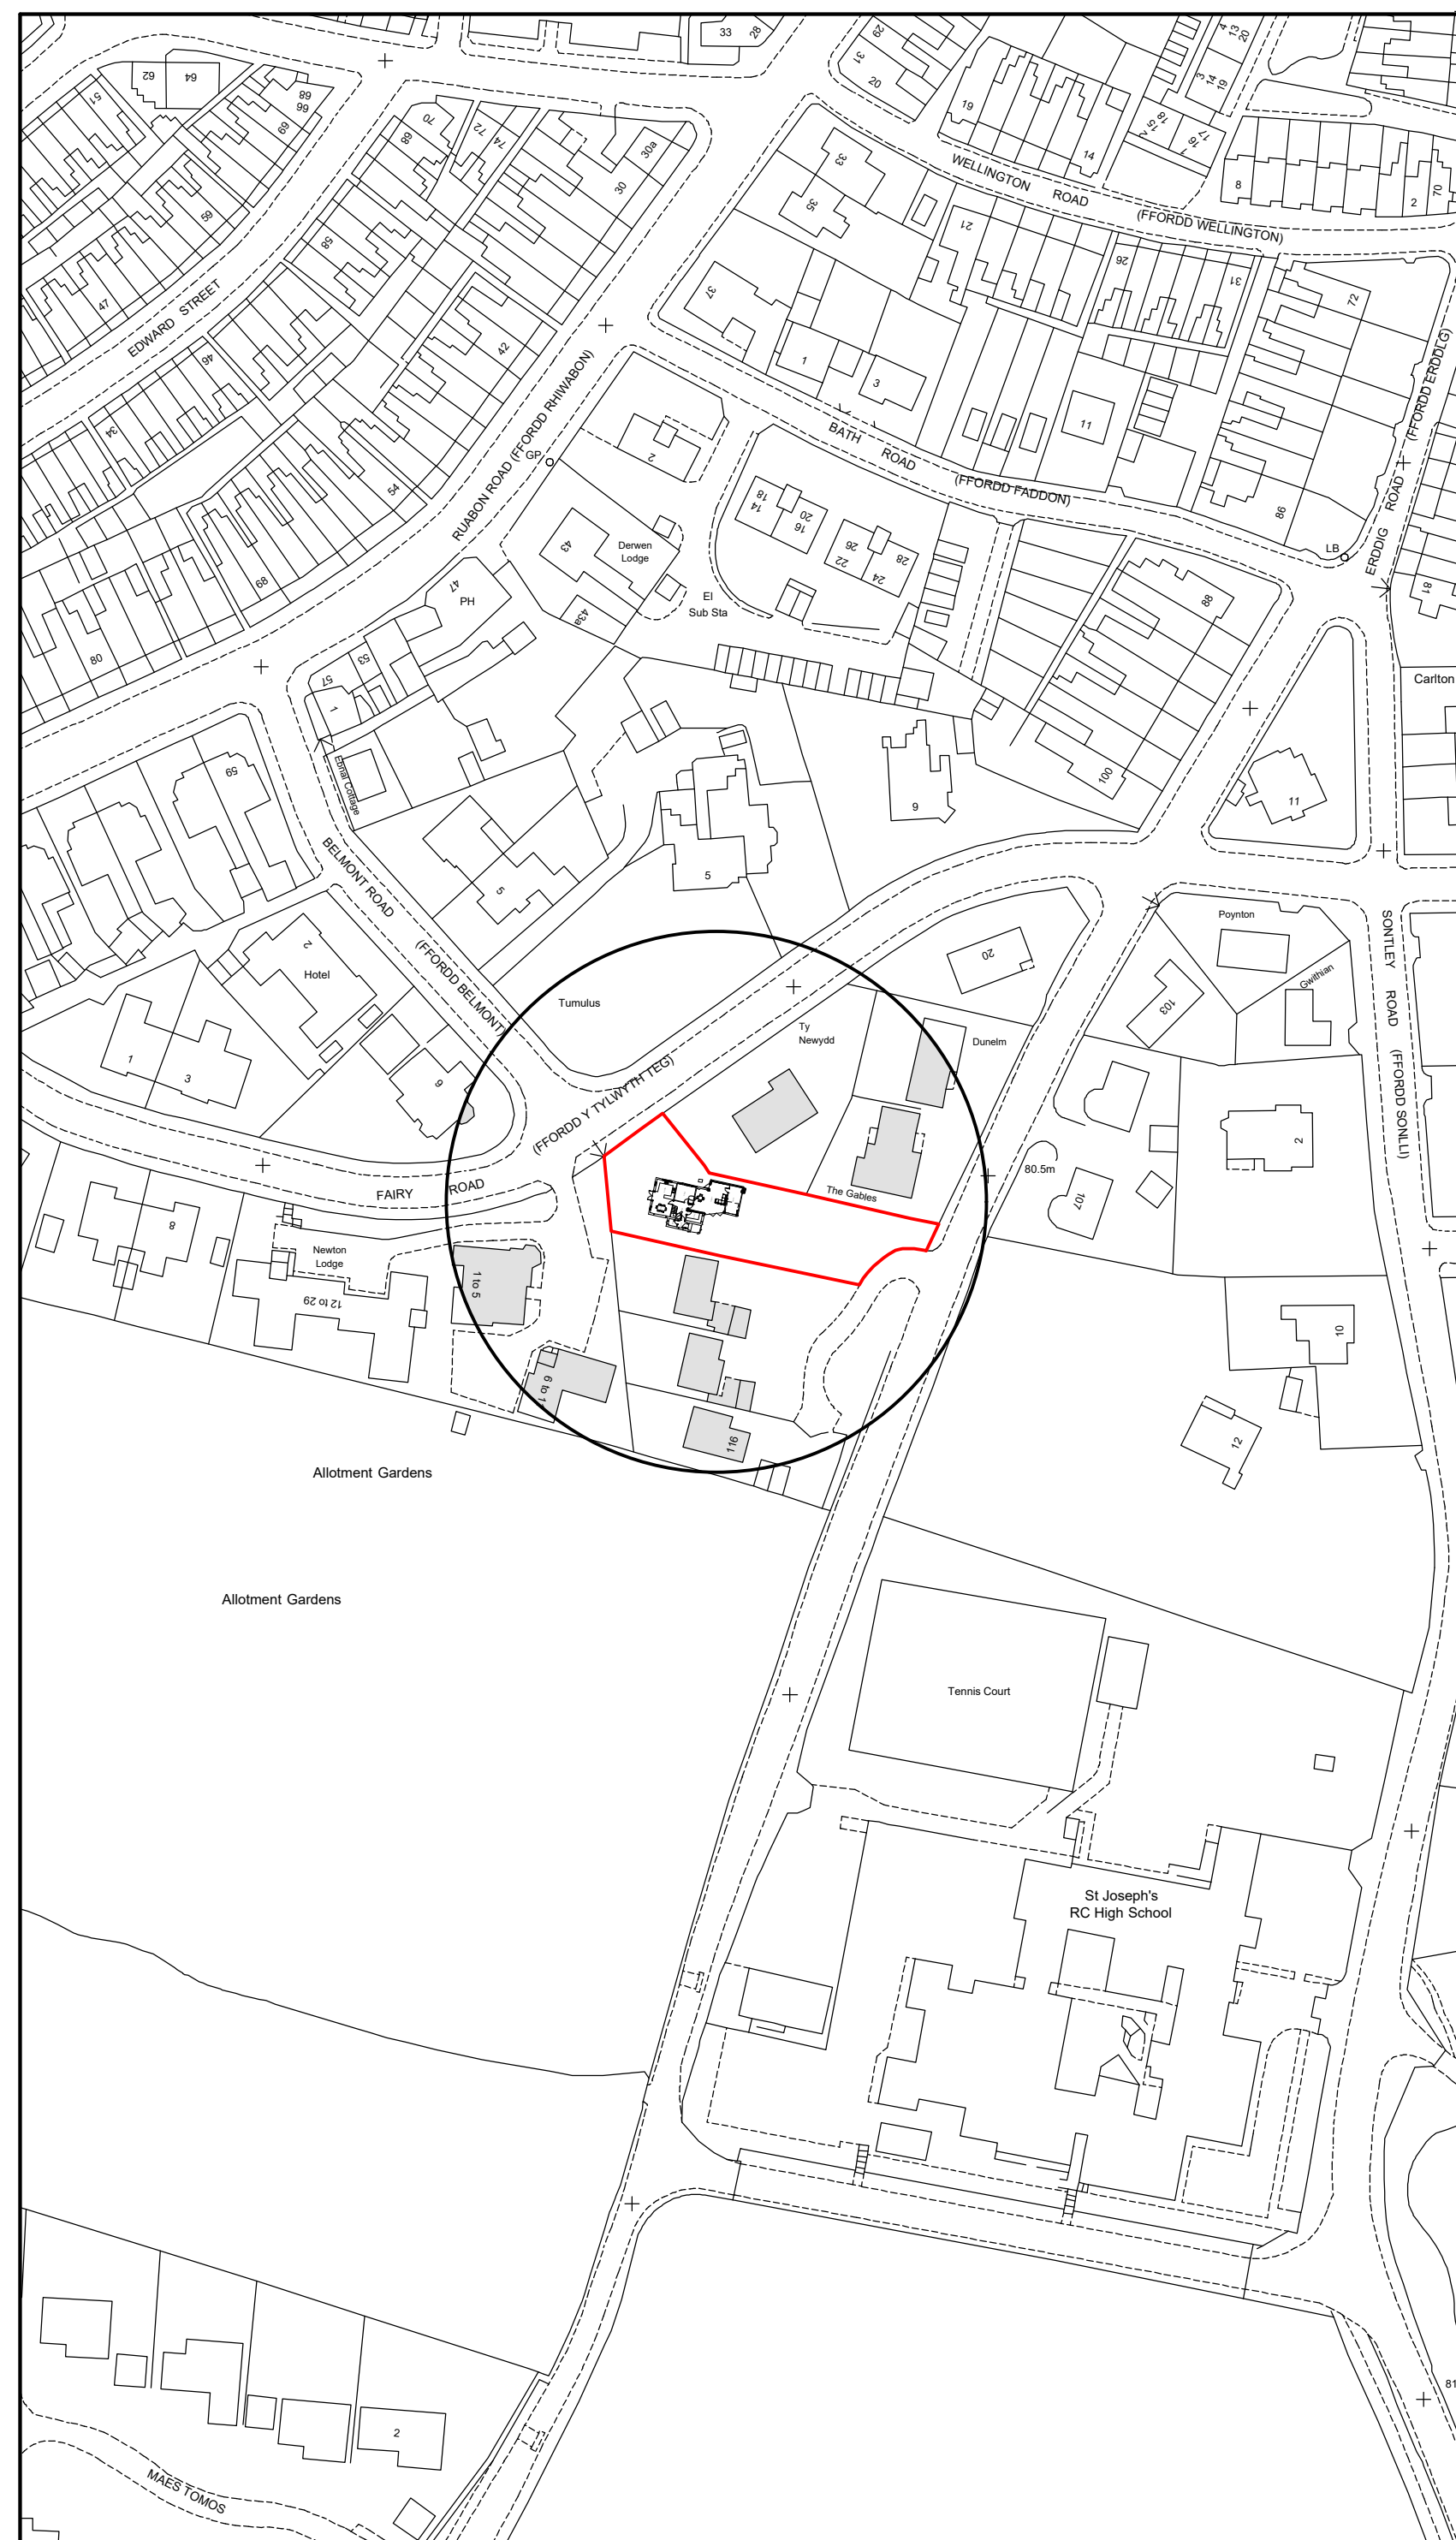

Location Plan 1:1250

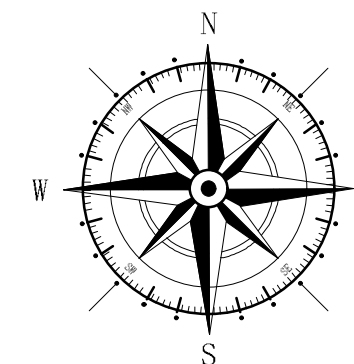

Key

 Surrounding Buildings

 Application Site

A	10/22	Update	E M J
Rev	Date	Detail	Initial

Project:
Proposed Alterations to,
110 Erddig Road,
Wrexham,
LL13 7DS

Title: Planning: Site & Location Plan	Scale: (A2) 1:500 & 1:1250
---	----------------------------------

Drawn By: A.Valentine	Date: Sept 2022
--------------------------	--------------------

Drawing No: DC134/005	Sheet: 1 of 1
--------------------------	------------------

blueprint
architectural services



Office 3K4,
Redwither Business Tower,
Wrexham. LL13 9XT

Tel: 01978 356500
www.blueprintarchitectural.com

© copyright all rights reserved