




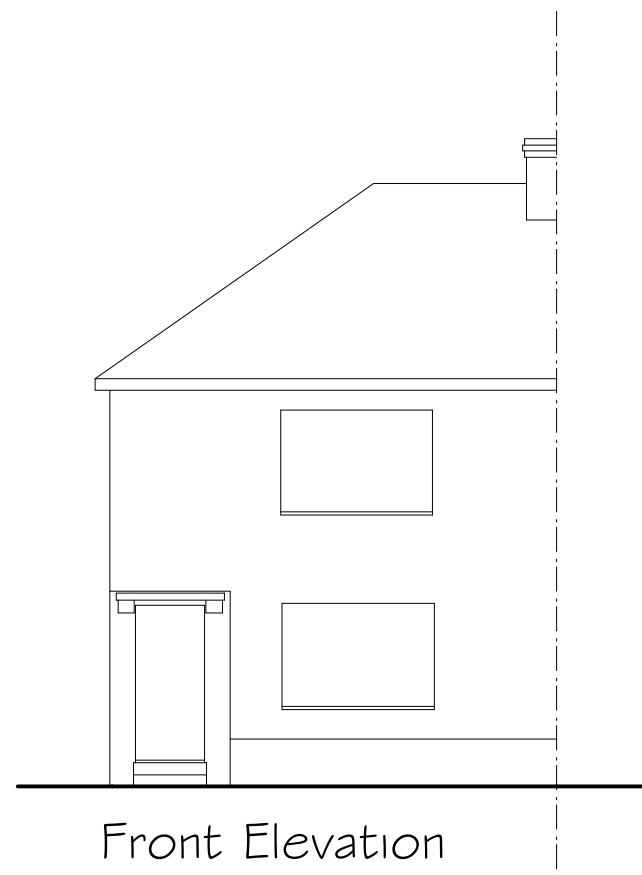


Front Elevation

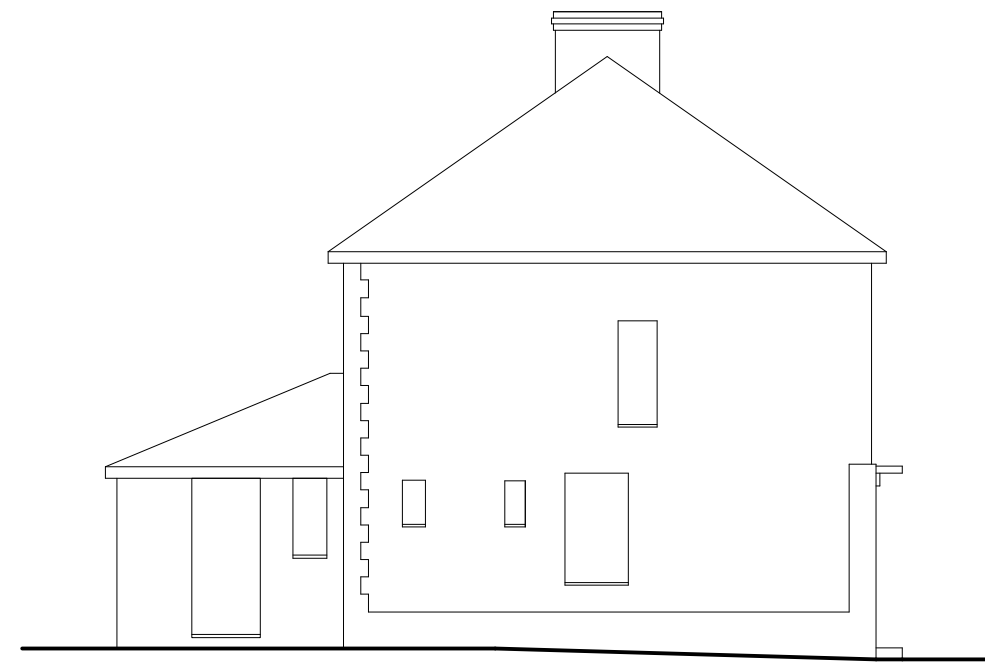


Side Elevation

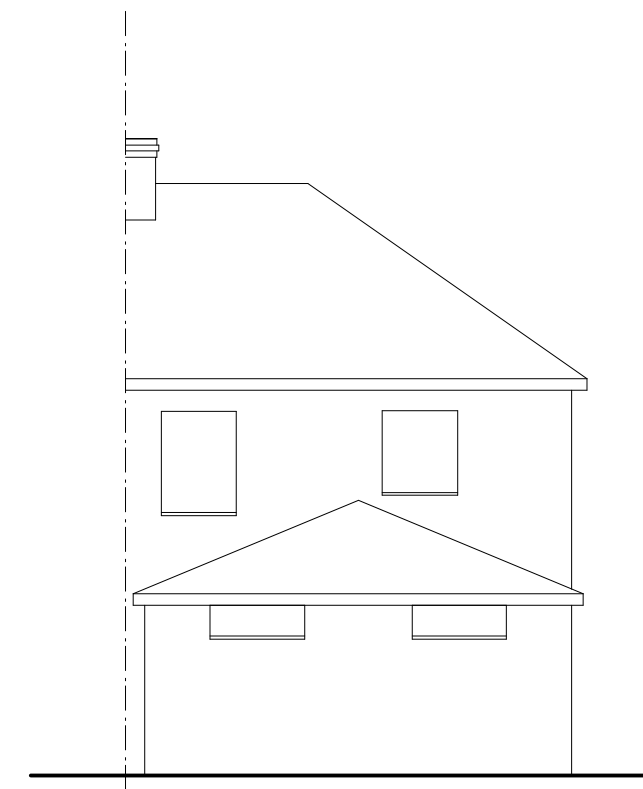

Rear Elevation

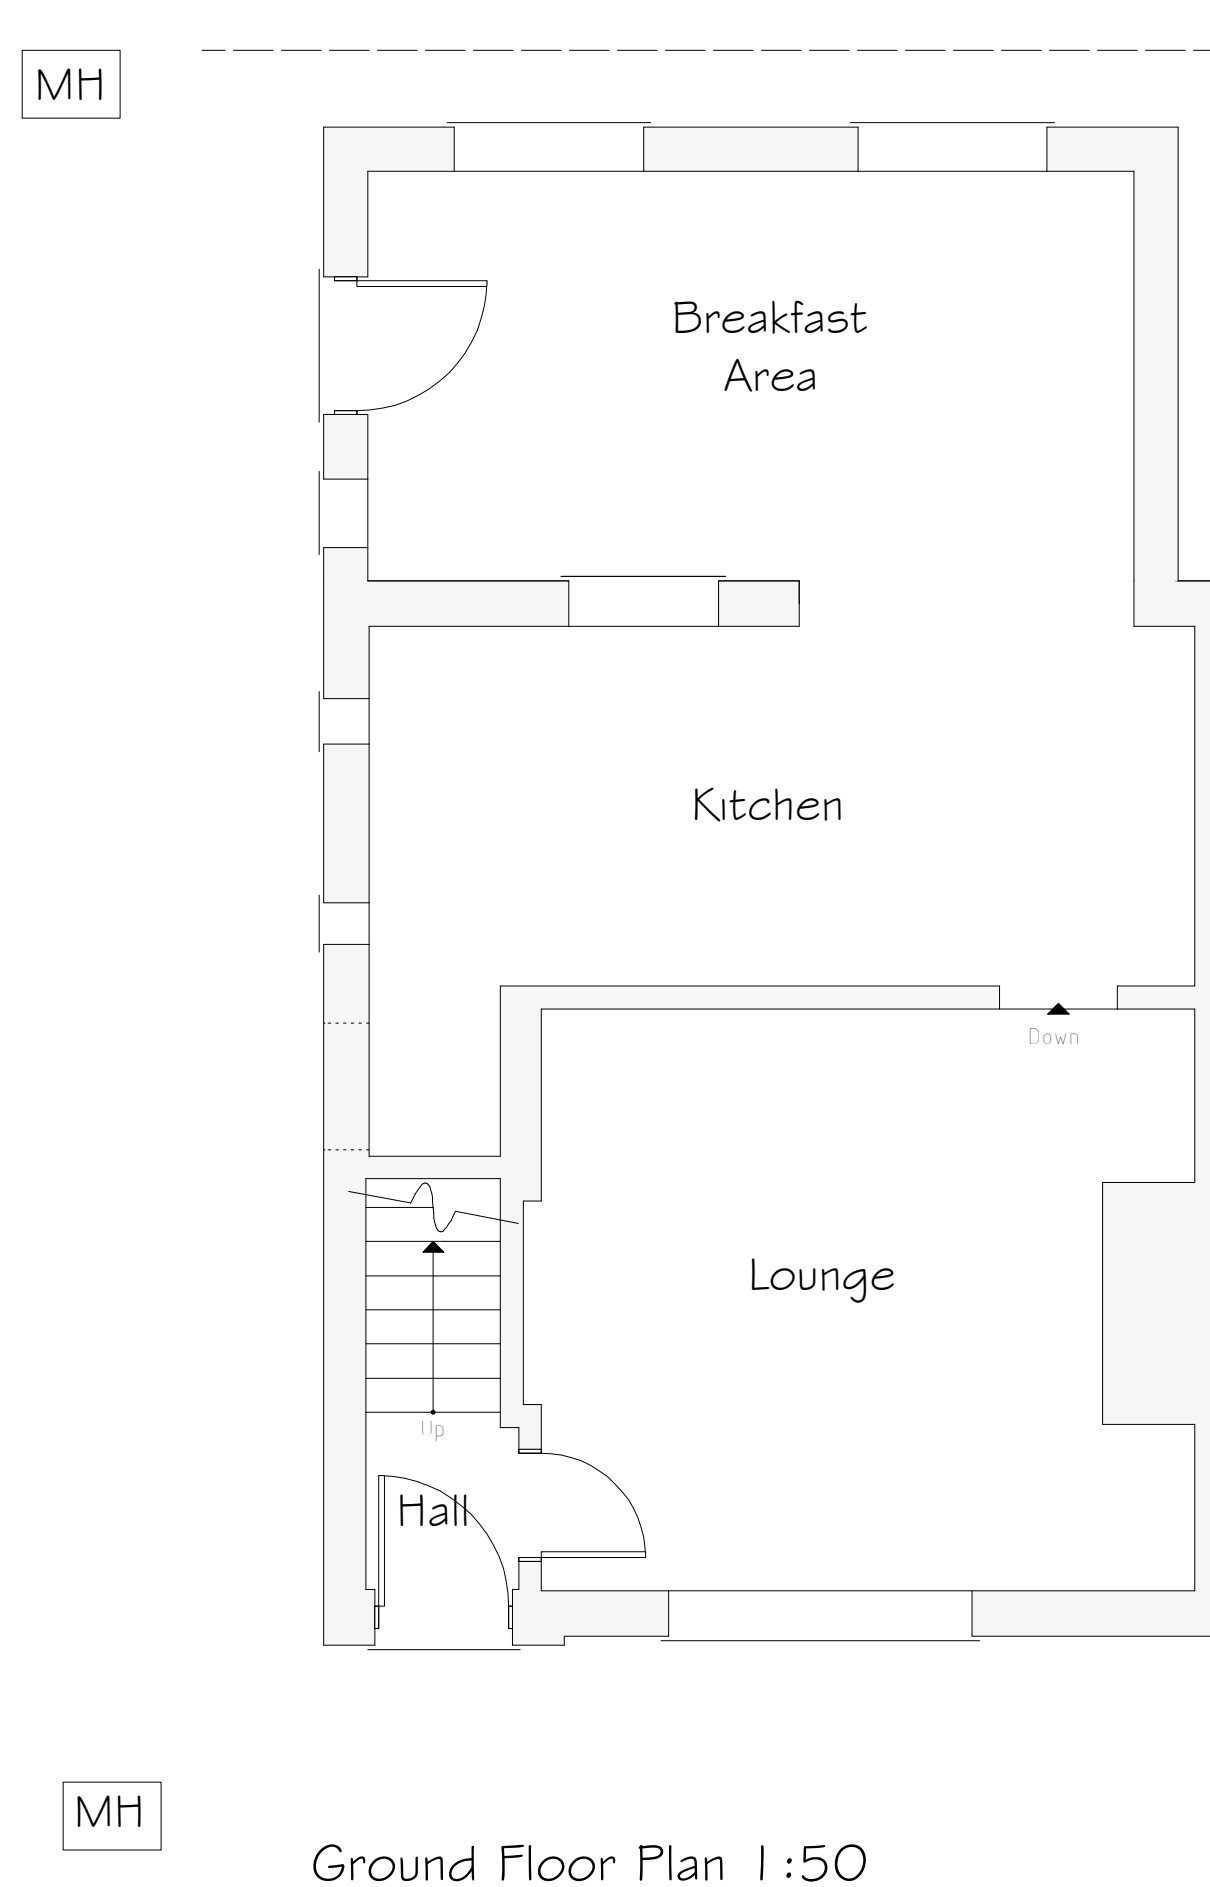

Ground Floor Plan 1:50

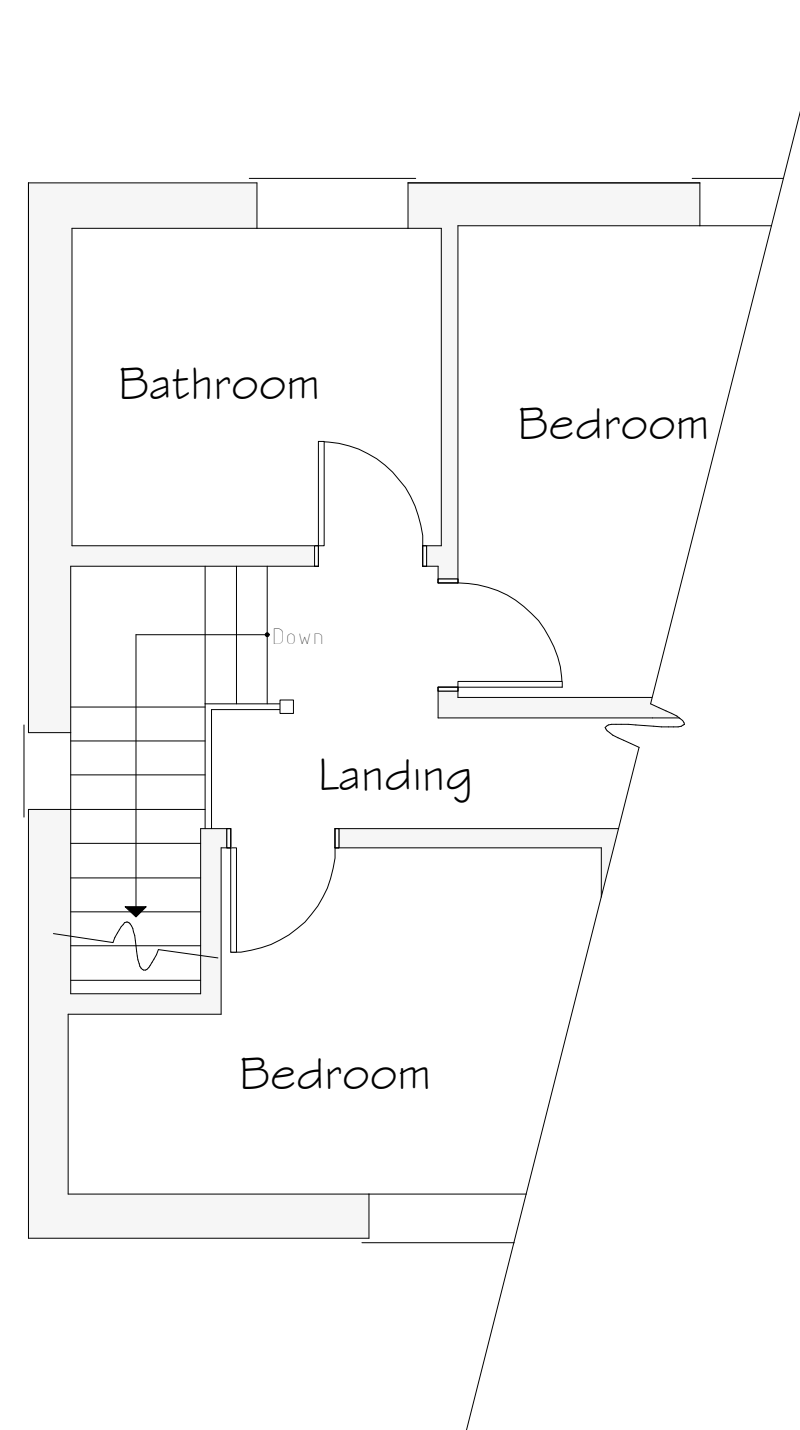

First Floor Plan 1:50

| Rev | Date | Detail | Initial |
|-----|------|--------|---------|

|                                                                                     |                                |
|-------------------------------------------------------------------------------------|--------------------------------|
| Project:<br>Proposed Alterations at<br>19 Whitehurst Gardens,<br>Chirk,<br>LL14 5AT |                                |
| Title:<br>Existing                                                                  | Scale: (A2)<br>1:50 &<br>1:100 |

|                          |                   |
|--------------------------|-------------------|
| Drawn By:<br>D.J.Edwards | Date:<br>Oct 2015 |
| Drawing No:<br>G033/003  | Sheet:<br>1 of 1  |

Office 3K4, Redwither Tower,  
Redwither Business Park,  
Wrexham. LL13 9XT  
Tel: 01978 356500  
www.blueprintarchitectural.com