





Existing - Front Elevation
Scale: 1 : 100




Existing - Side Elevation A
Scale: 1 : 100

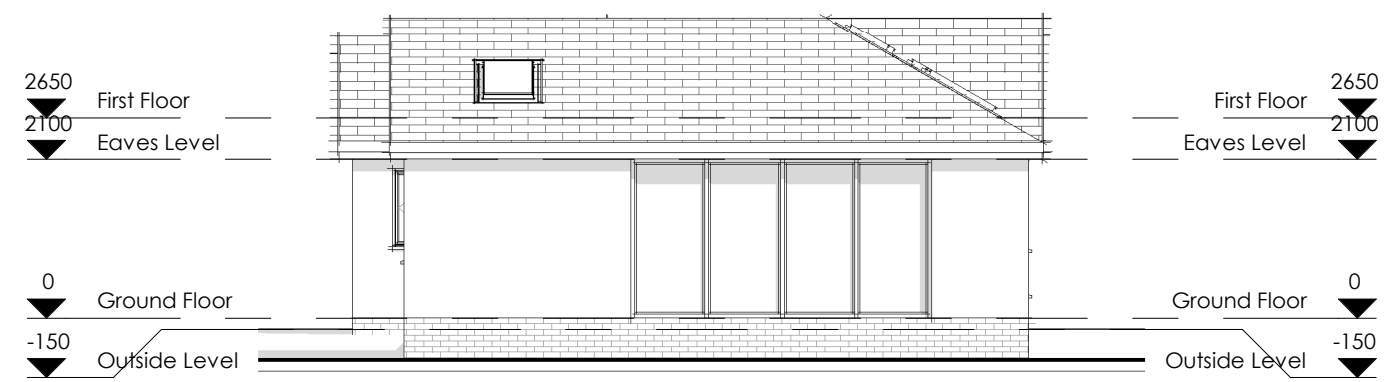

Existing - Rear Elevation
Scale: 1 : 100

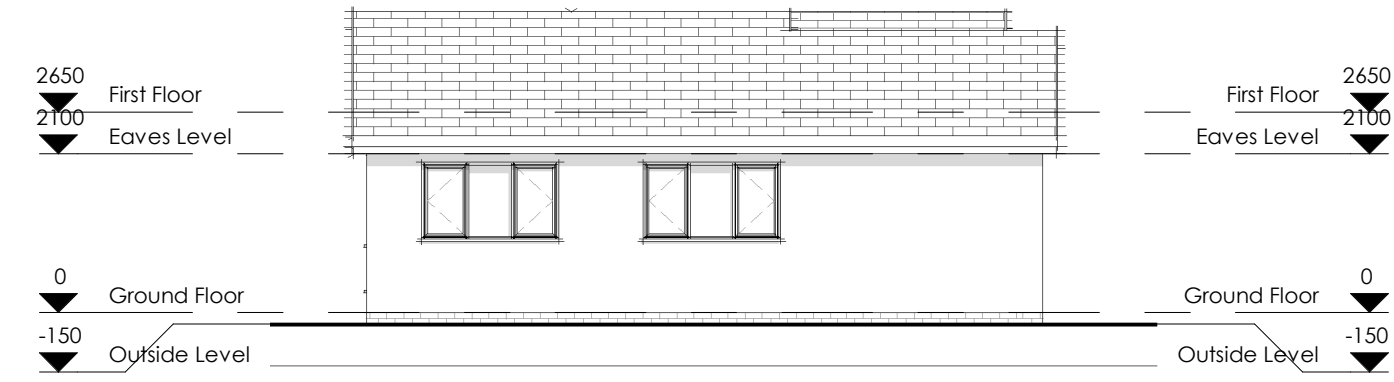

Existing - Side Elevation B
Scale: 1 : 100

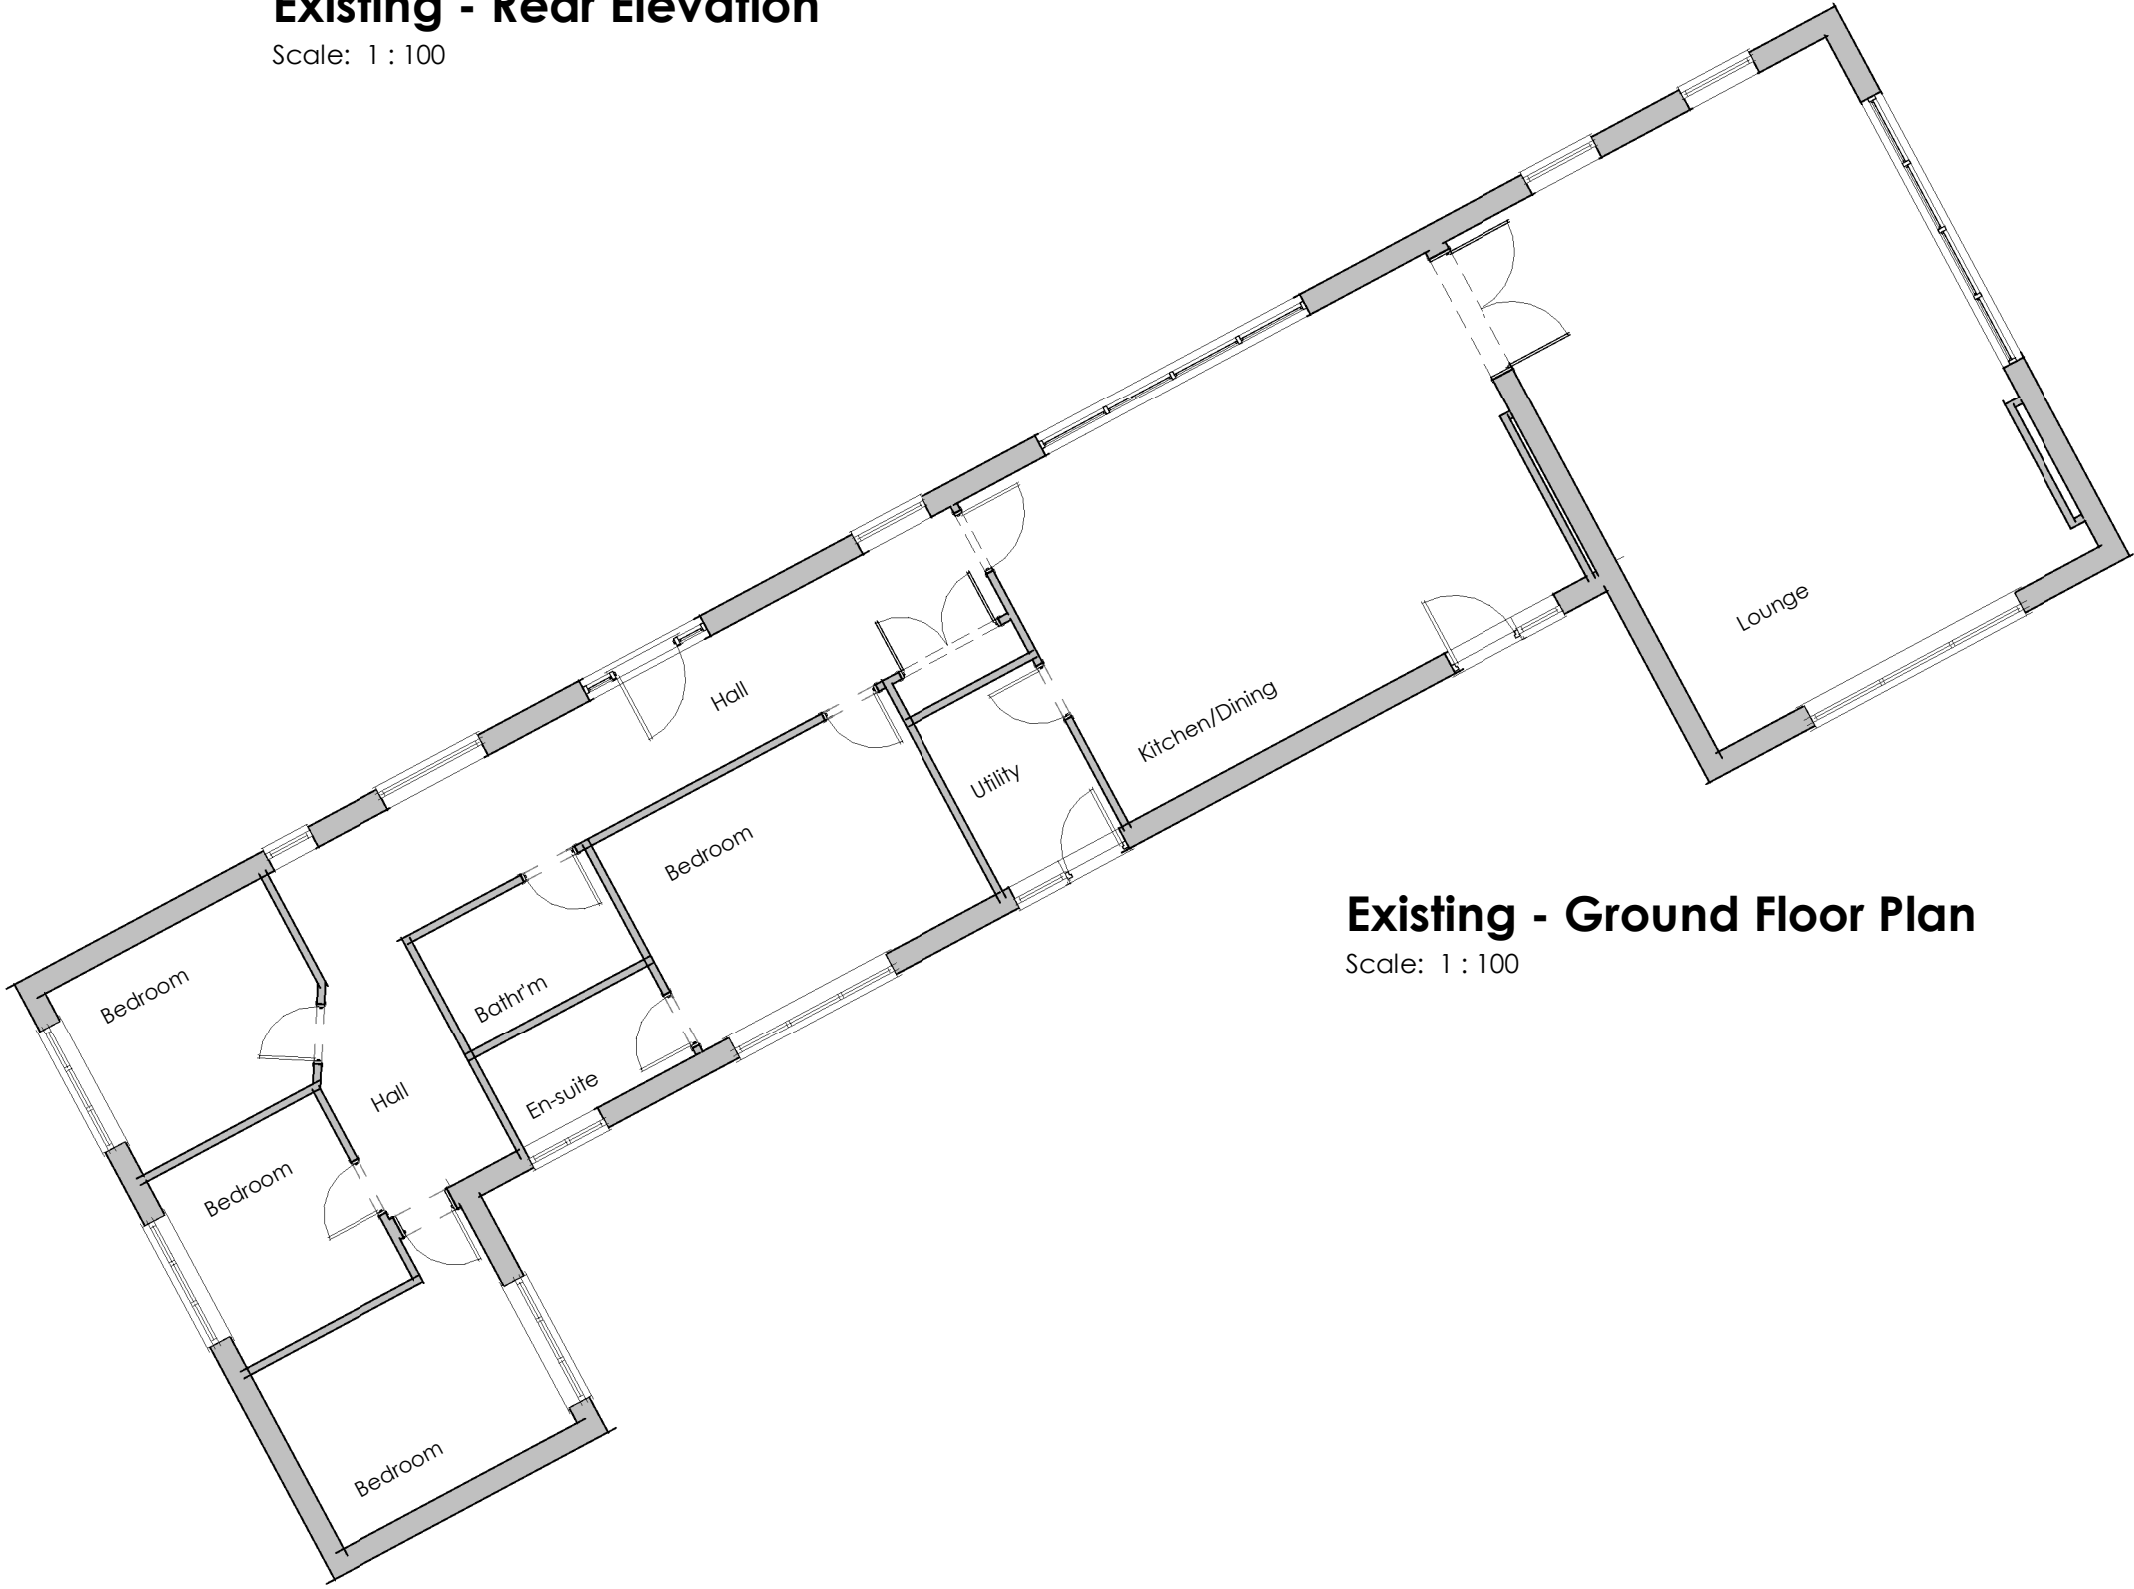

Existing - Ground Floor Plan
Scale: 1 : 100

GENERAL NOTE:

1. UNDER NO CIRCUMSTANCES SHOULD DIMENSIONS BE SCALED FROM THIS DRAWING 'IF IN DOUBT ASK'.
2. THE DRAWINGS ARE TO BE READ IN CONJUNCTION WITH ALL OTHER RELEVANT DRAWINGS/SPECIFICATION. ANY DISCREPANCIES, ERRORS OR OMISSIONS TO BE BROUGHT TO THE ATTENTION OF 'D2 Architects'.
3. ALL DIMENSIONS ARE TO BE CHECKED PRIOR TO COMMENCEMENT.
4. THIS DRAWING IS THE PROPERTY OF 'D2 Architects' AND MUST NOT BE COPIED OR REPRODUCED EITHER IN WHOLE OR IN PART WITHOUT WRITTEN PERMISSION.

Rev: Description: Date:
X First Issue 04.08.22

Sketch

Scheme Title:
Stable Cottage, Overton
Drawing Reference:
Existing Plans

Scale @ A2 **1 : 100**
Drawn by: **RAL**
Checked by: **MOH**

Project Number: **6303** Drawing Number: **EX02** Revision: **X**



Soughton House
2 Nicholas Street Mews
Chester
Cheshire
CH1 2NS

T: 01244 820 984 / 01824 562012
E: admin@d2architects.co.uk
W: www.d2architects.co.uk