



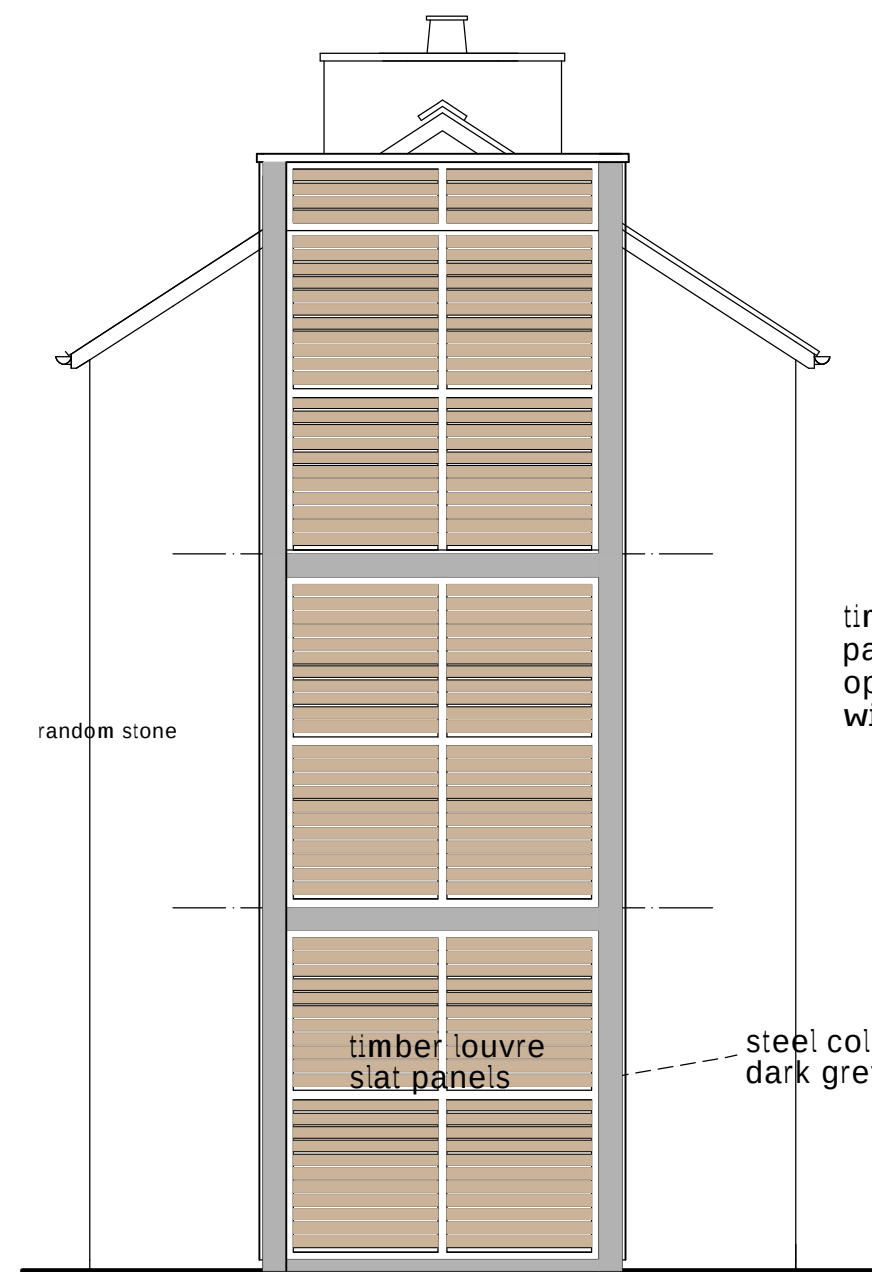


south elevation

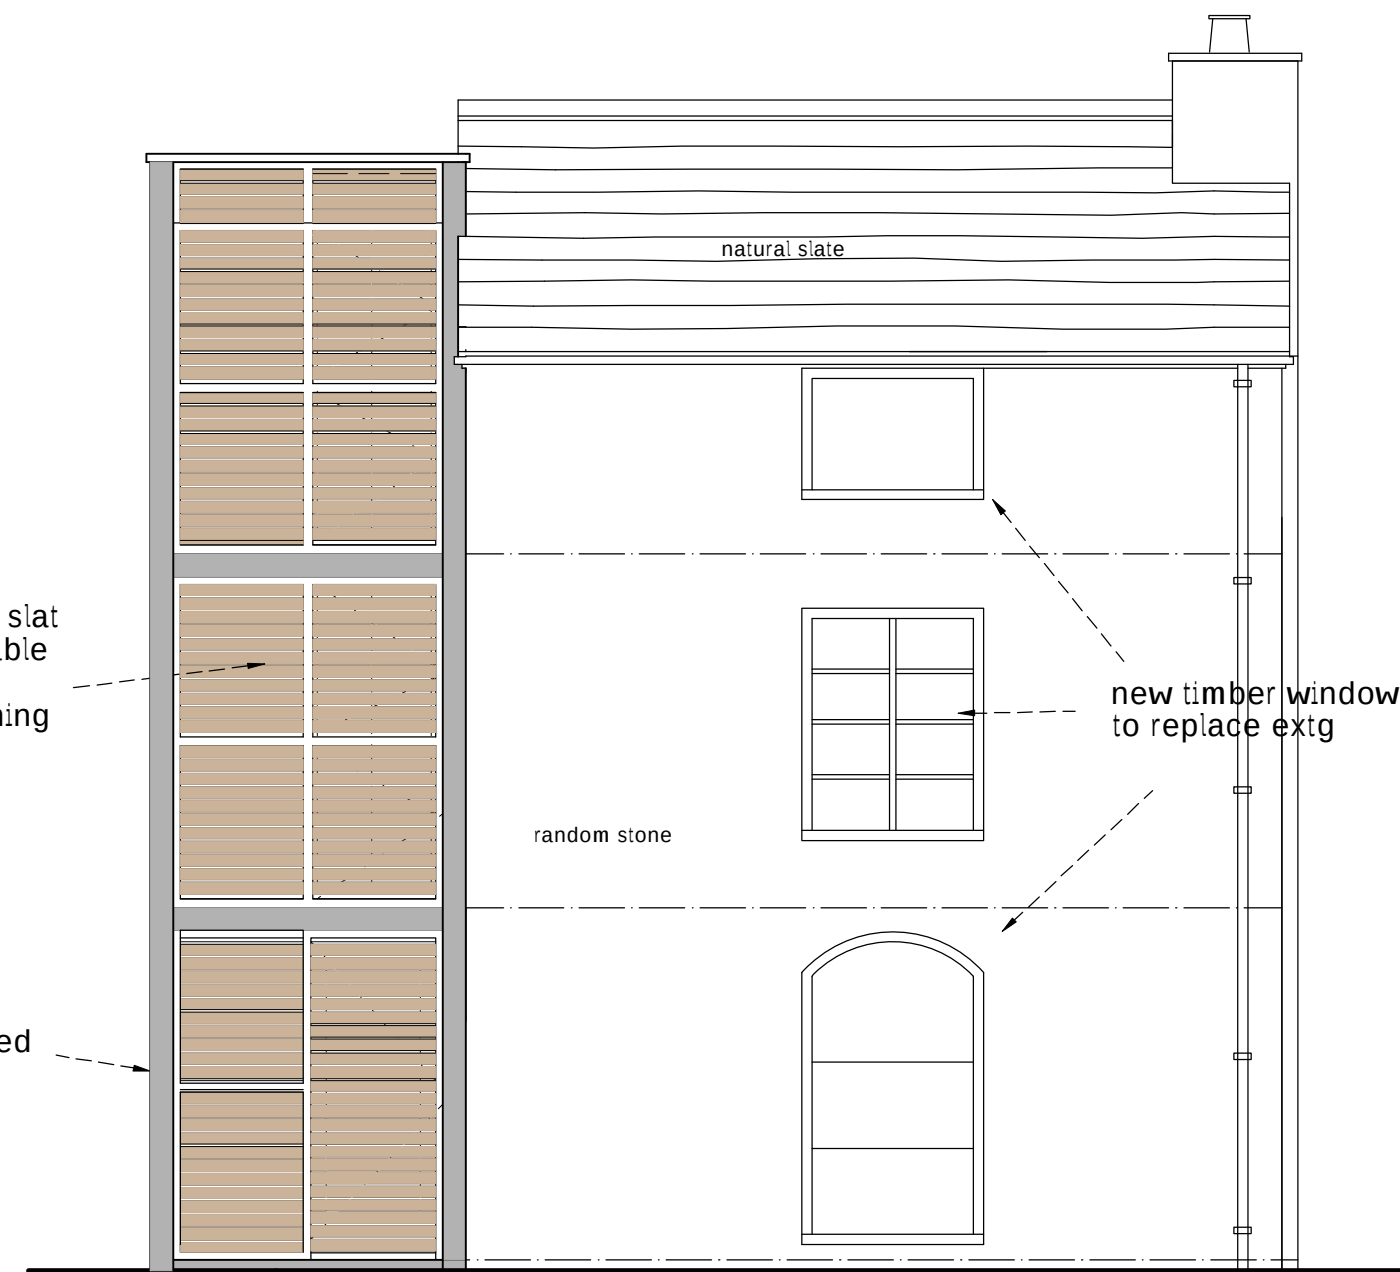


east elevation


NOTE: TIMBER LOUVRE SLATS TO BE CEDAR UNTREATED

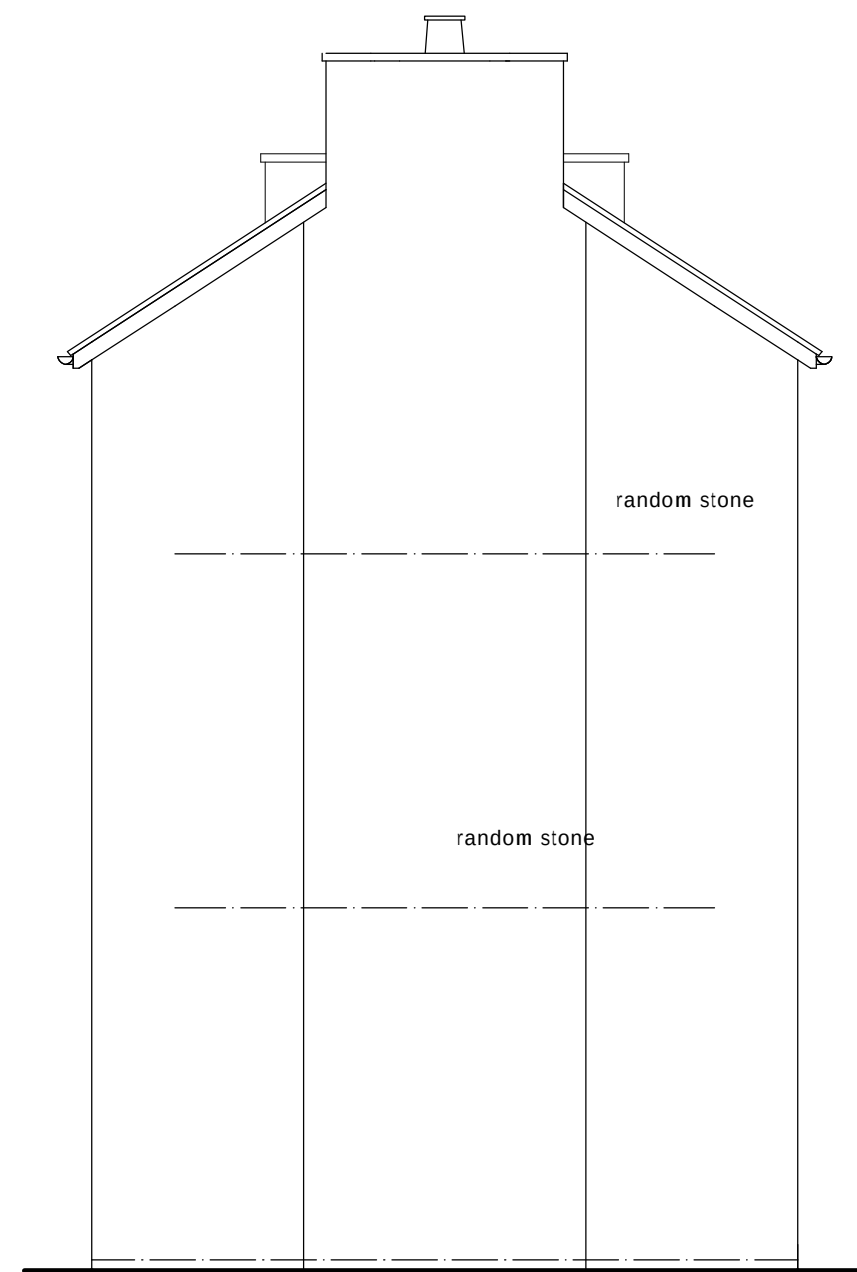


north elevation

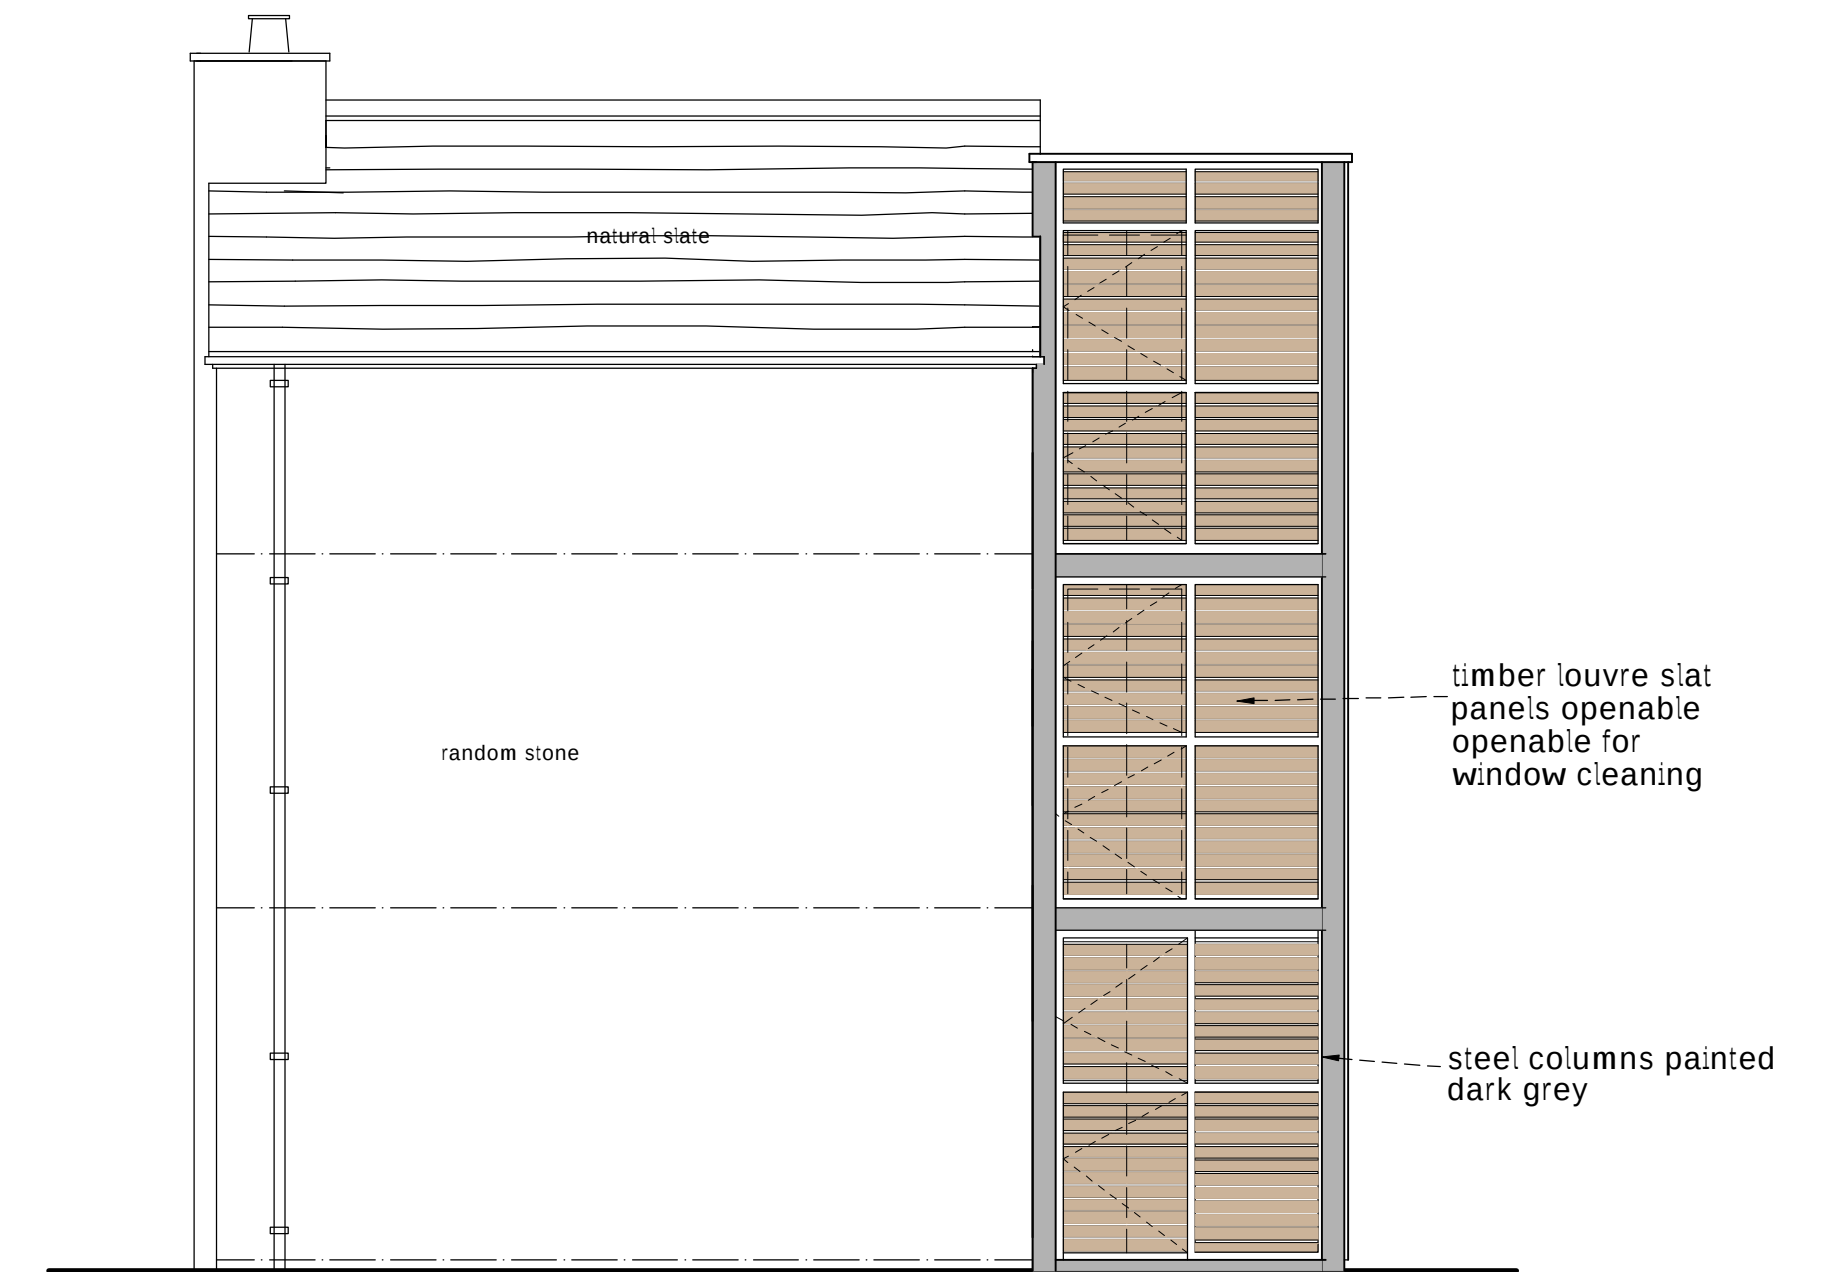


west elevation

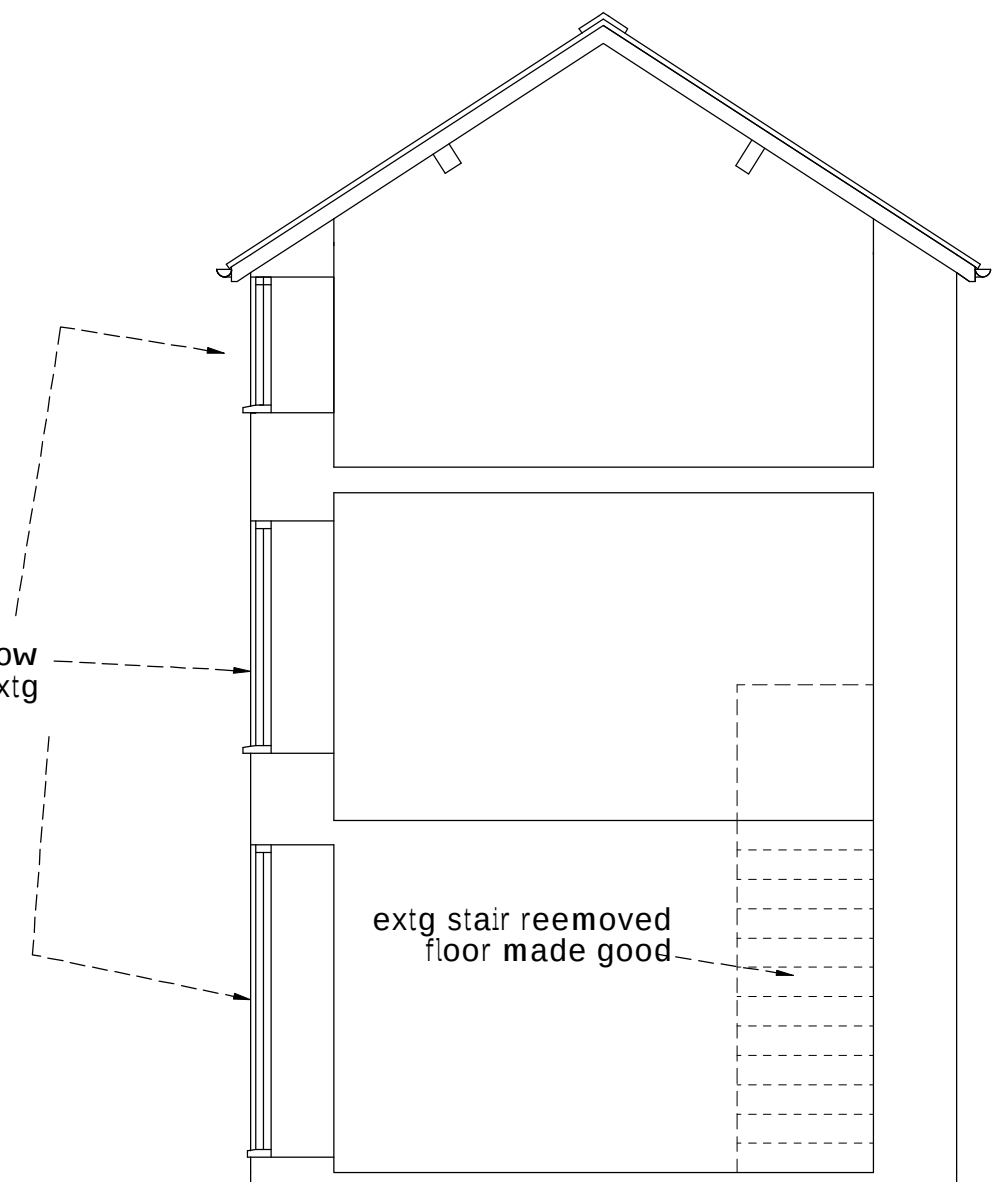


typical section

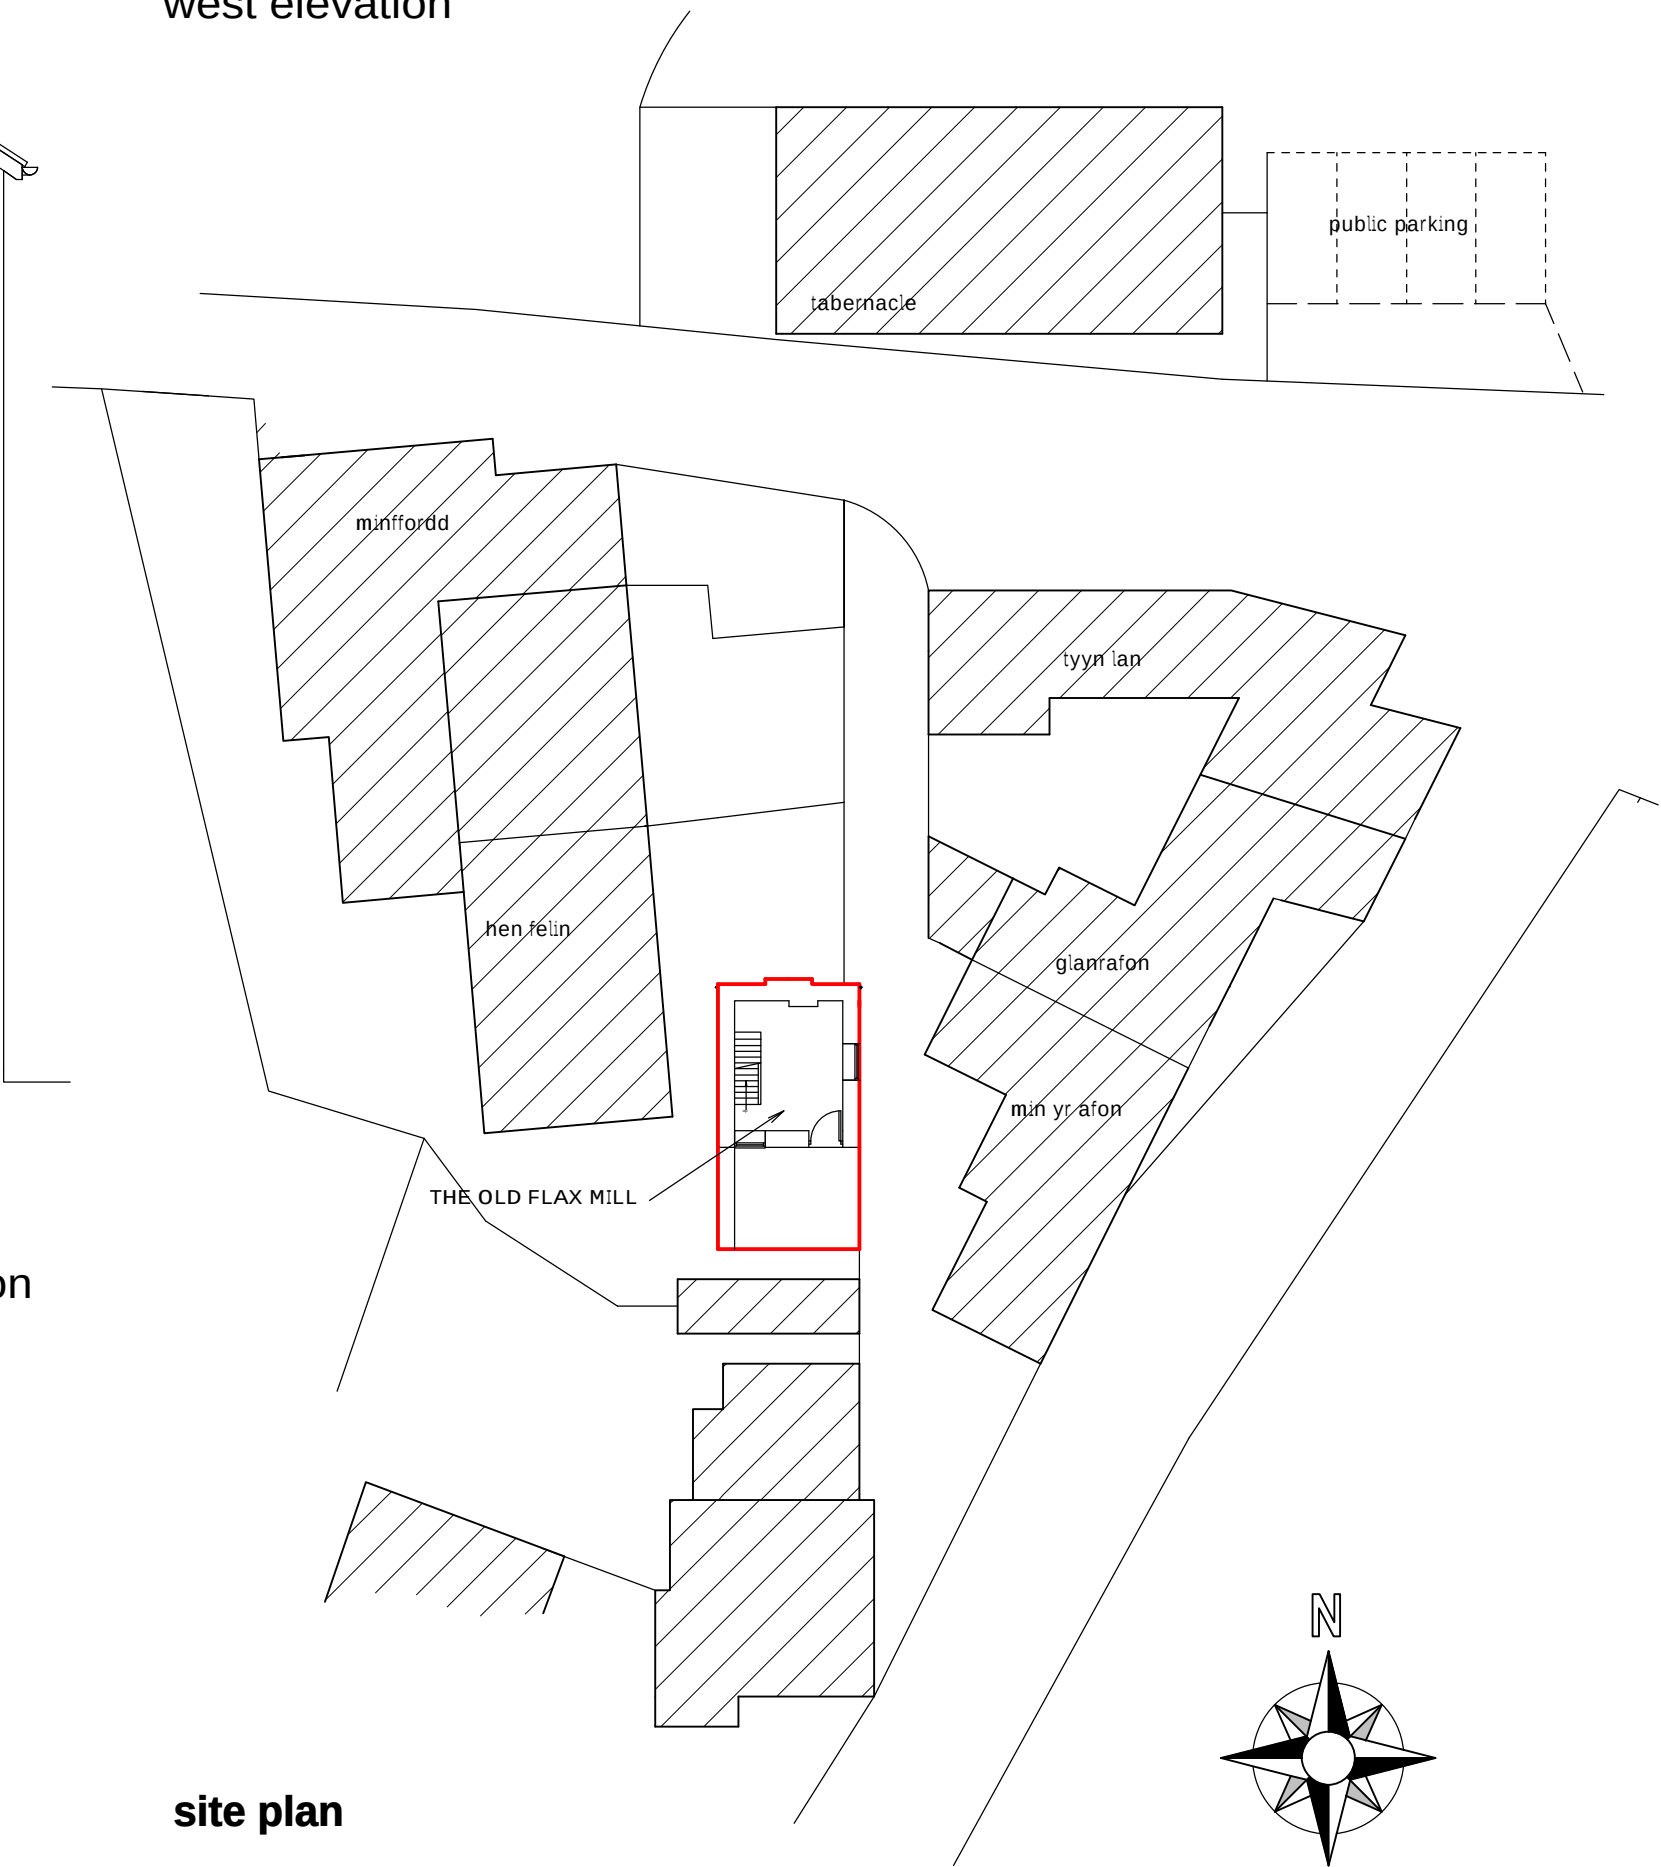


site plan

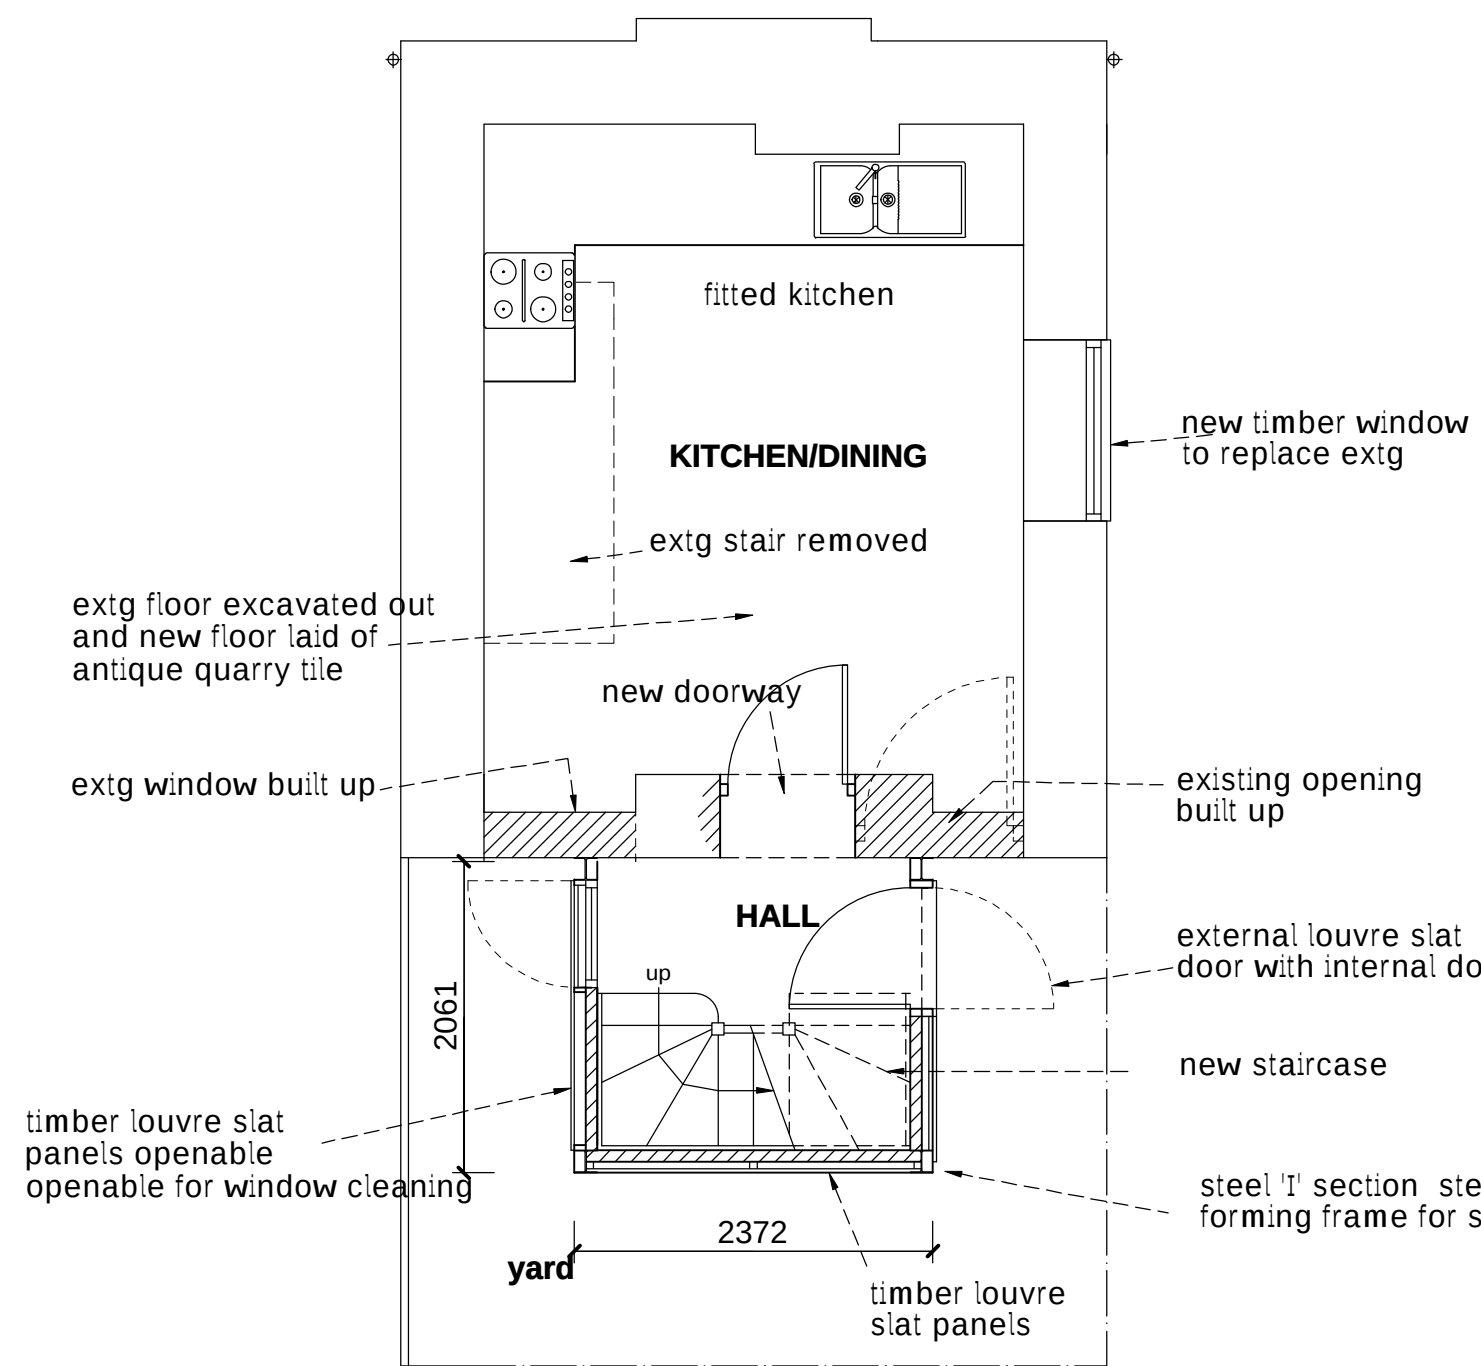

ground floor plan

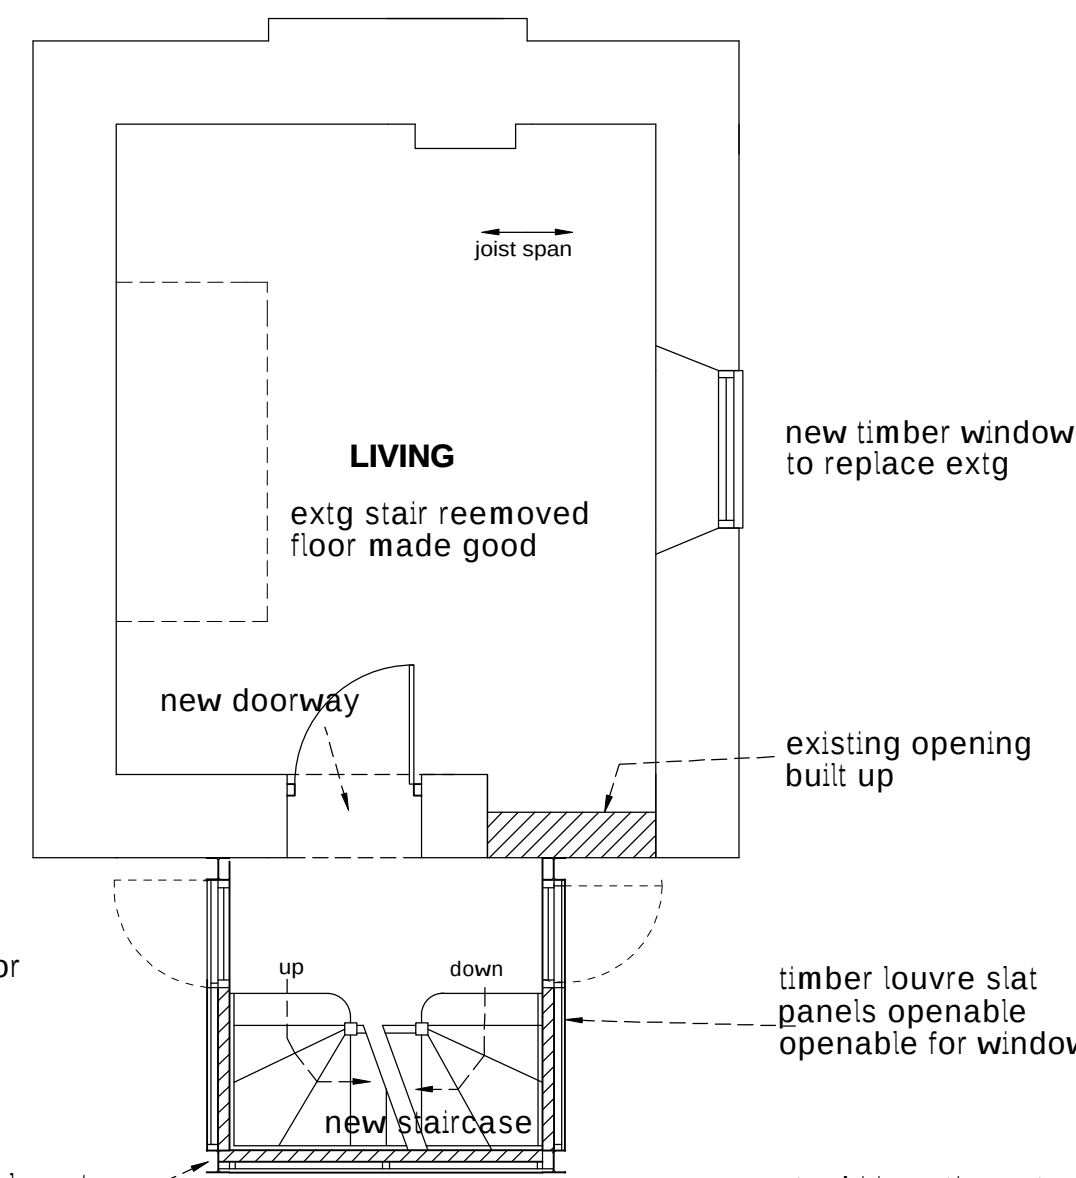

first floor plan

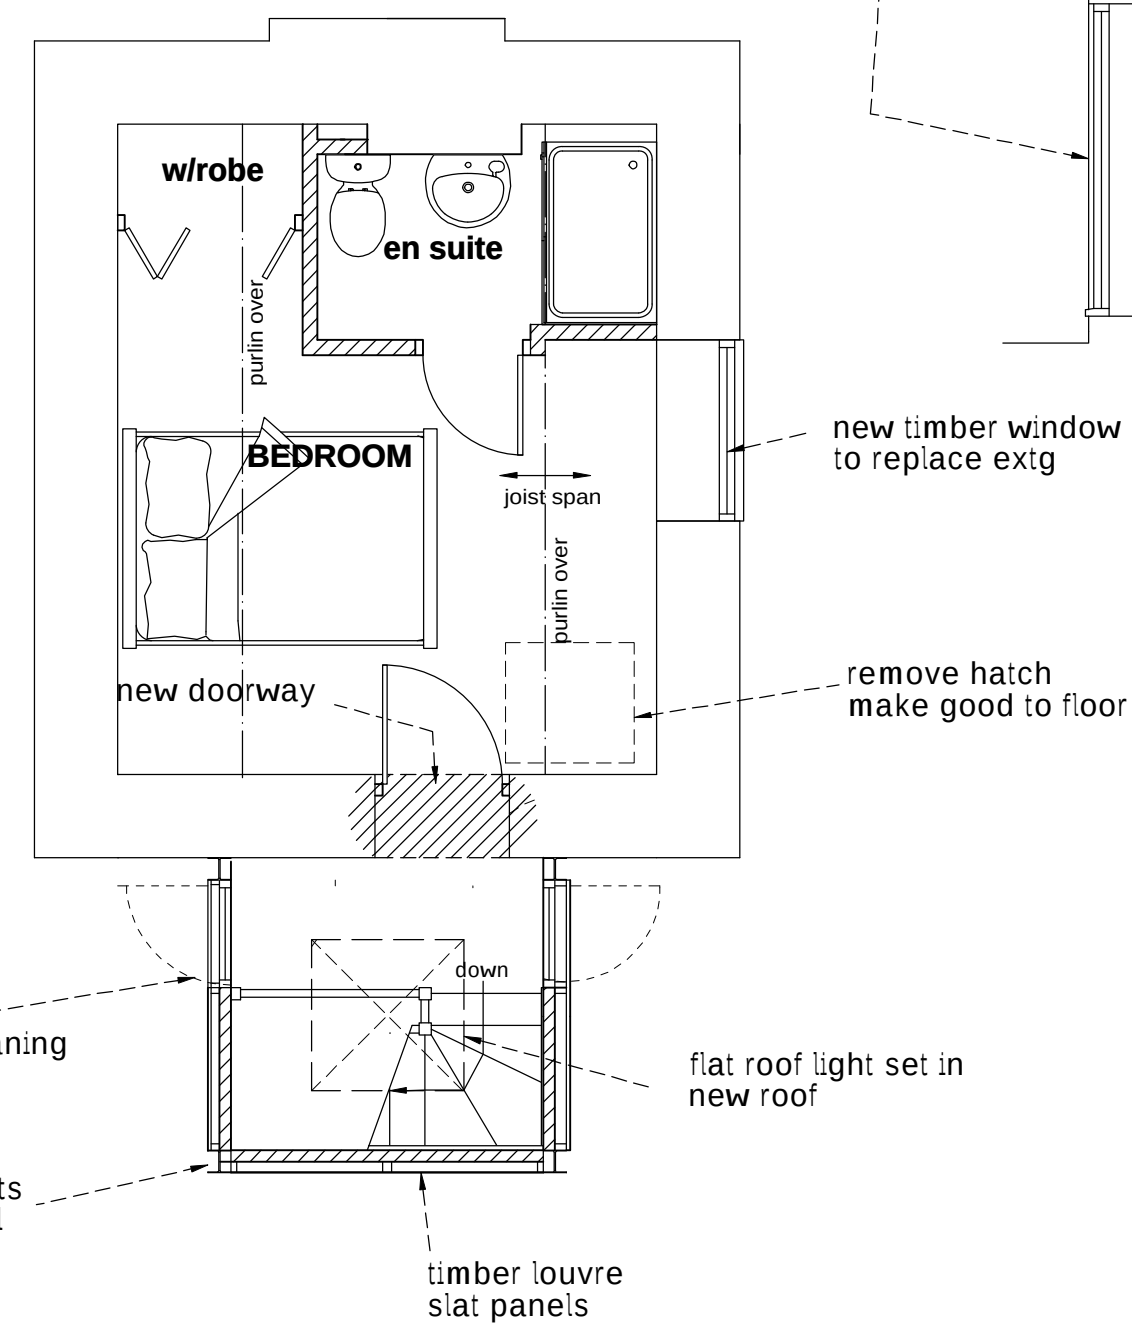

second floor plan

PROJECT
proposed change of use to holiday let
the flax mill llanarmon llangollen

NAME	SCALE	DATE	DRAWN	DRAWING No
as proposed	1:50 1:250	April 2022	R F Davies	22:09/FM2



R F DAVIES ARCHITECTURAL SERVICES

RIVERSIDE BARN COED-Y-GO OSWESTRY SHROPSHIRE SY10 9AF
tel: 01691 662813 e-mail: rfdaviesarchitectural@hotmail.com