




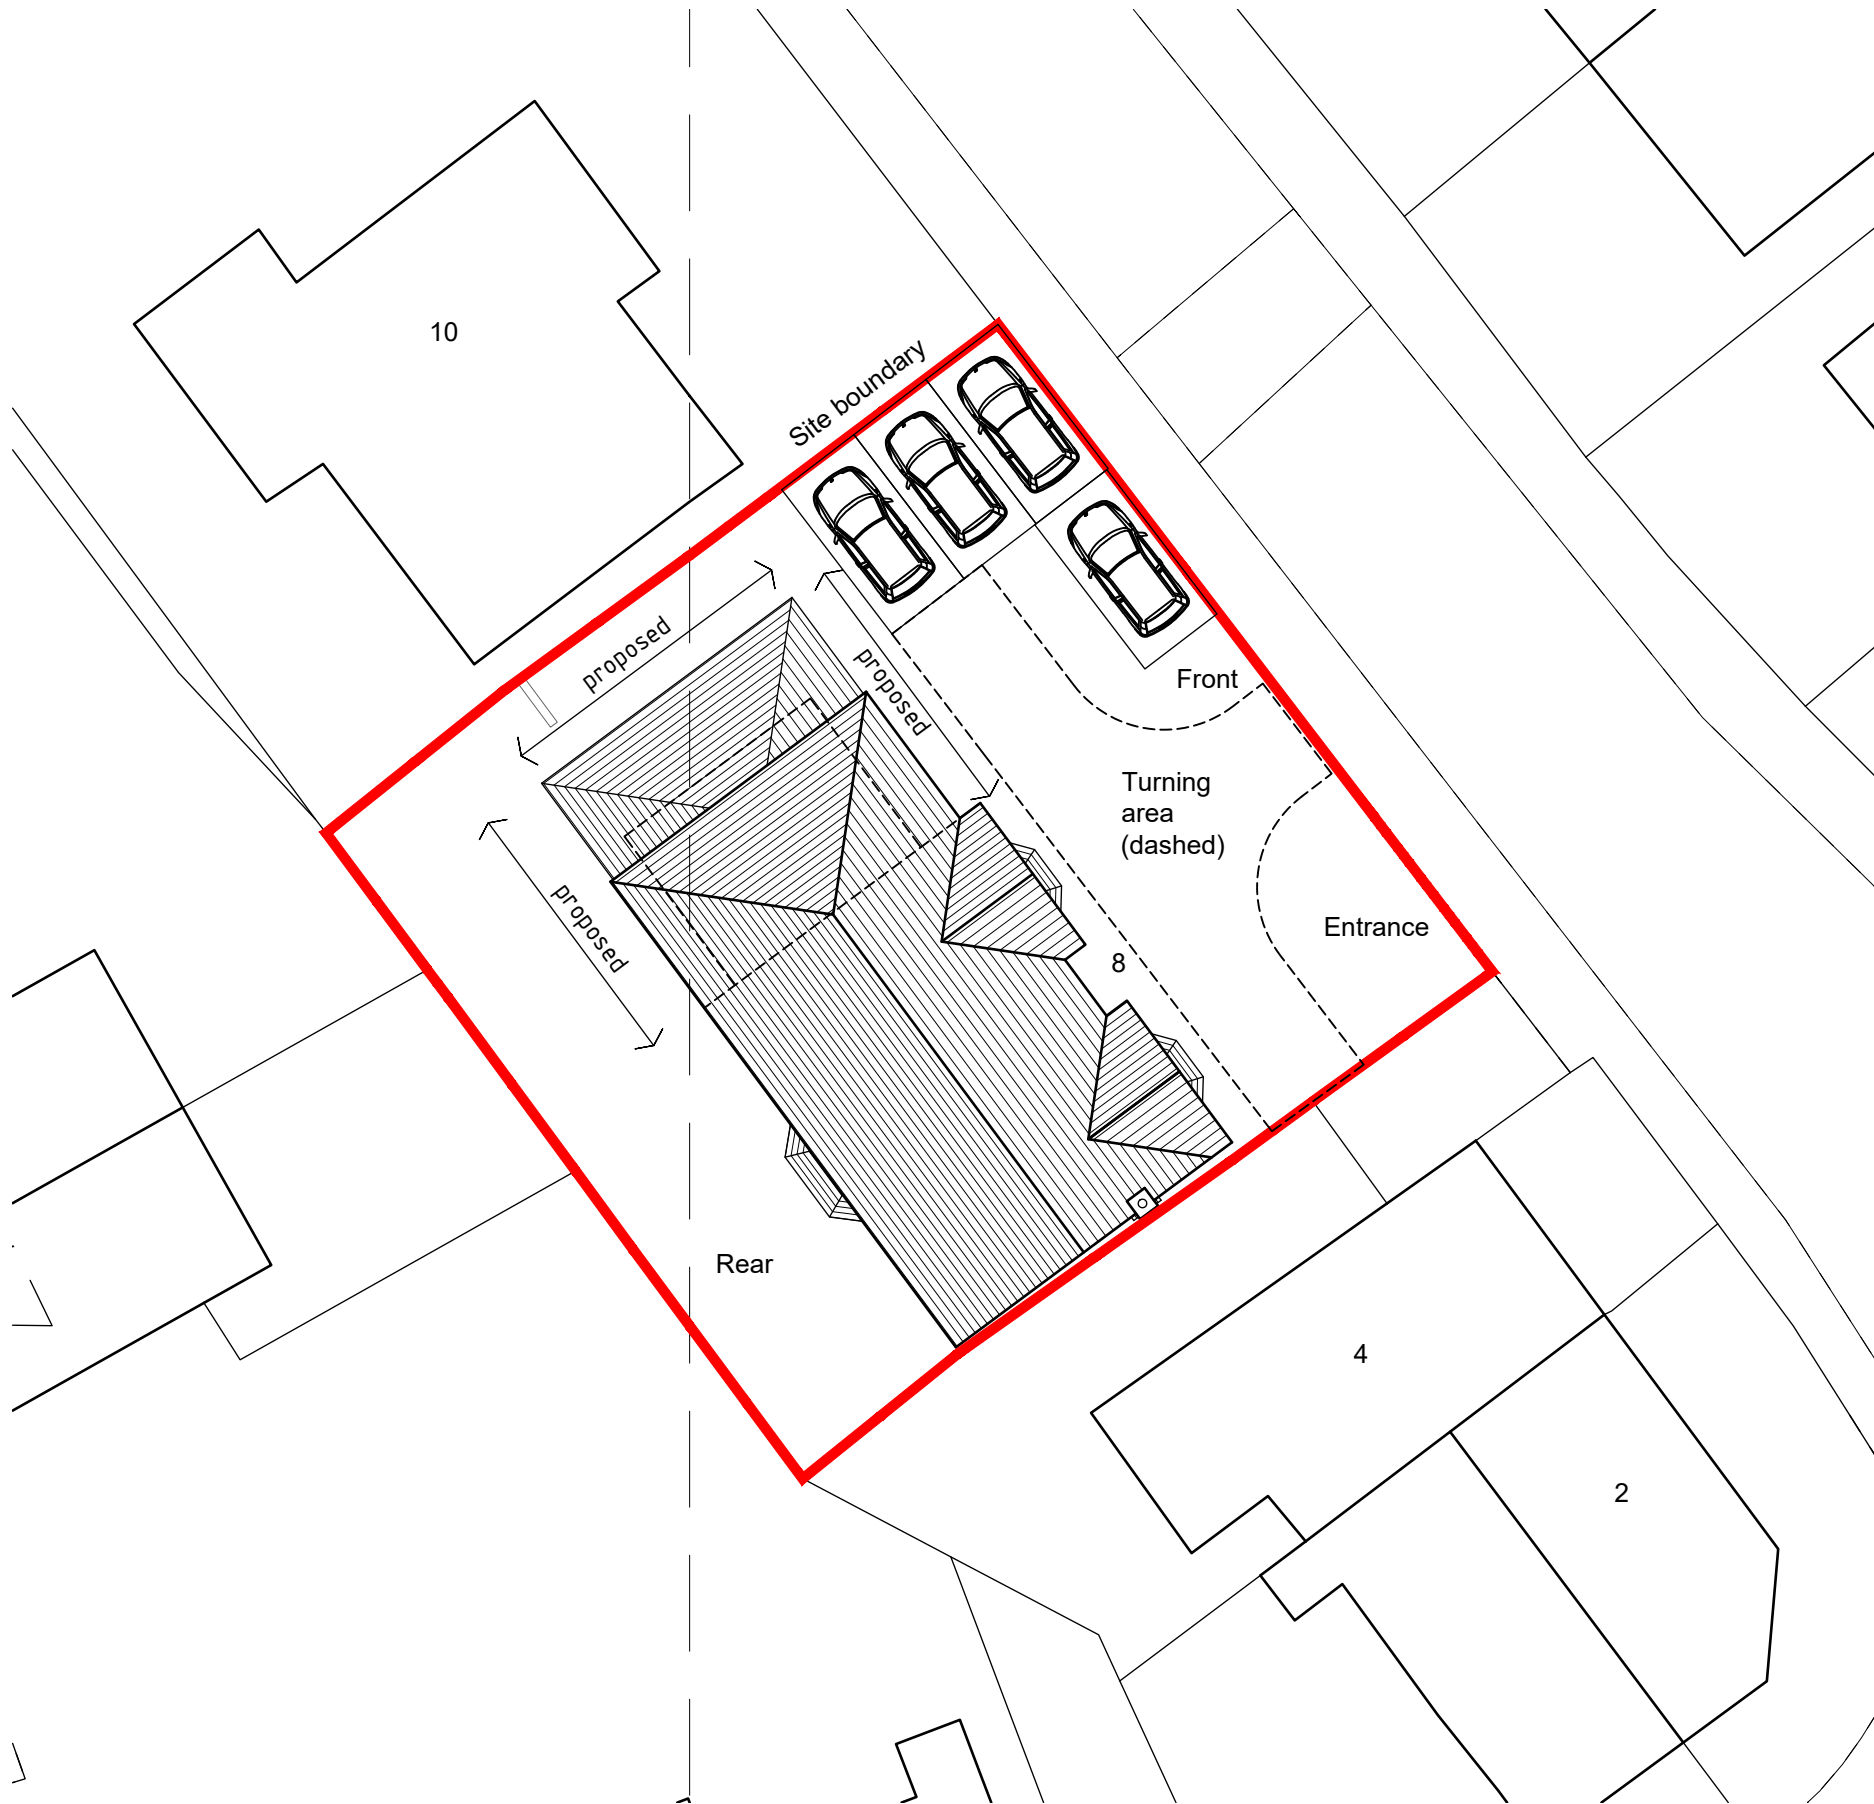

Proposed Site plan 1:200

 


Site location plan 1:1250

 

Legend

- Site boundary
- Other land in clients ownership

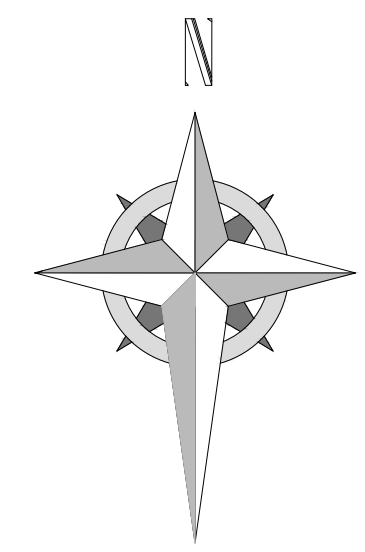

HDS ARCHITECTURAL SERVICES

HDS Architectural Services, The Foundry,
15 Yorke Street, Wrexham
LL13 8LW
Tel (01978) 345250
www.hdsarchitectural.co.uk

Project; 8 High Street, Gwersyllt, Wrexham, LL11 4LA	
Title; Site location plan & Proposed site plan	Scale (A3); 1:200/1250
Dwg No; HS/PD/08	Date; 16.06.22
Revision; Rev-A Parking spaces & turning area added 21.06.22	