



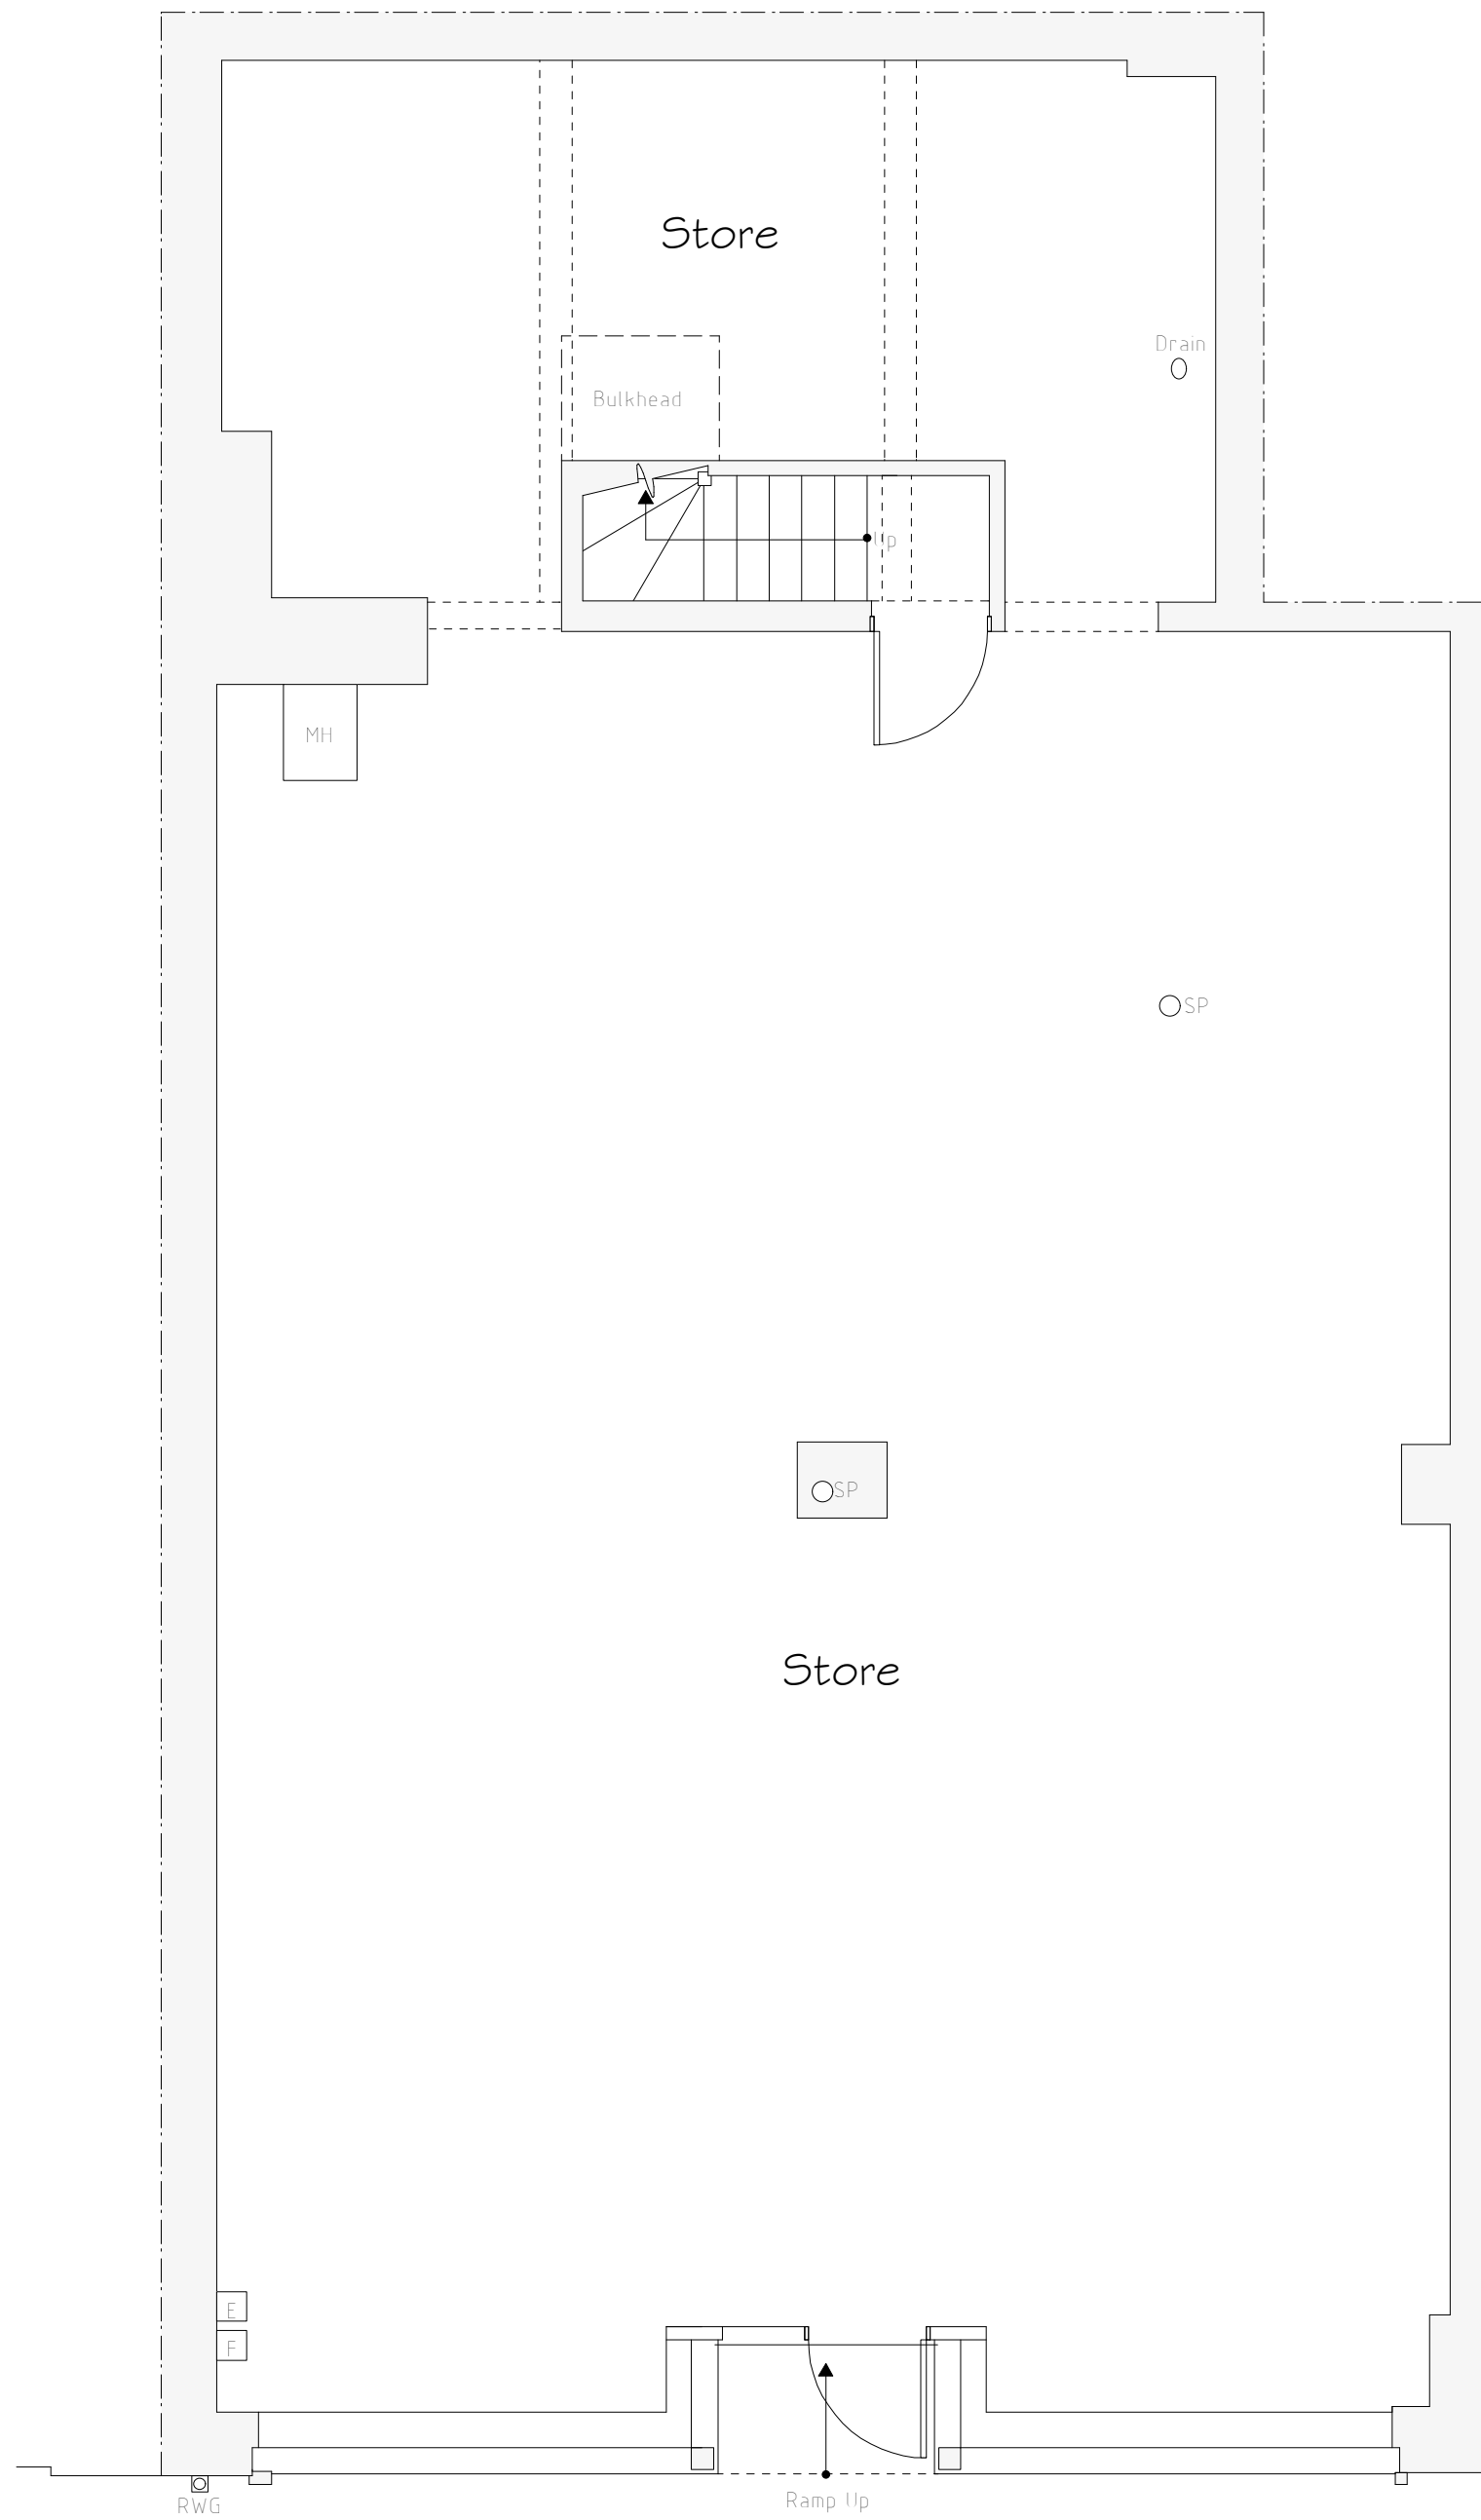

Ground Floor Plan 1:50

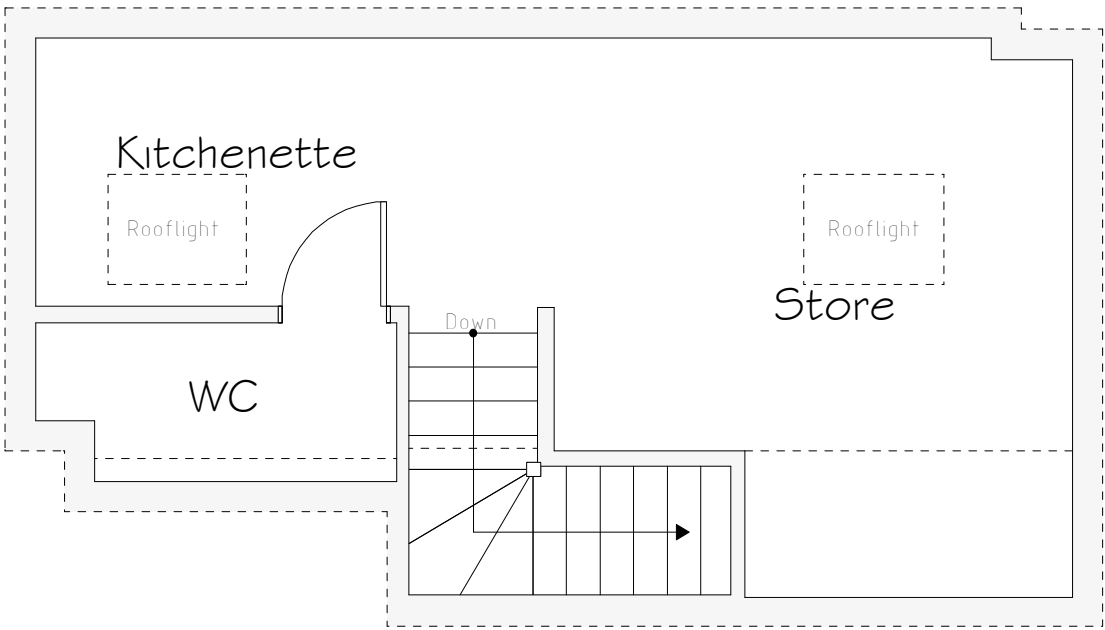

First Floor Plan 1:50



Front Elevation 1:100

Services Key	
	Existing Electric Meter Position
	Existing Fuse Box Position
	Existing Man Hole Position
	Existing Rain Water Gully (RWG) Position
	Existing Soil Vent Pipe (SVP) Position
	Existing Assumed position of (Drain)

Rev	Date	Detail	Initial

Project: Proposed Alterations to, 53 Chester Street, Wrexham, LL13 8BA	
Title: Existing	Scale: (A2) 1:50 & 1:100

Drawn By: A.Valentine	Date: Aug 2022
Drawing No: C143/001	Sheet: 1 of 1

Office 3K4,
Redwither Business Tower,
Wrexham. LL13 9XT
Tel: 01978 356500
www.blueprintarchitectural.com
© copyright all rights reserved