

 
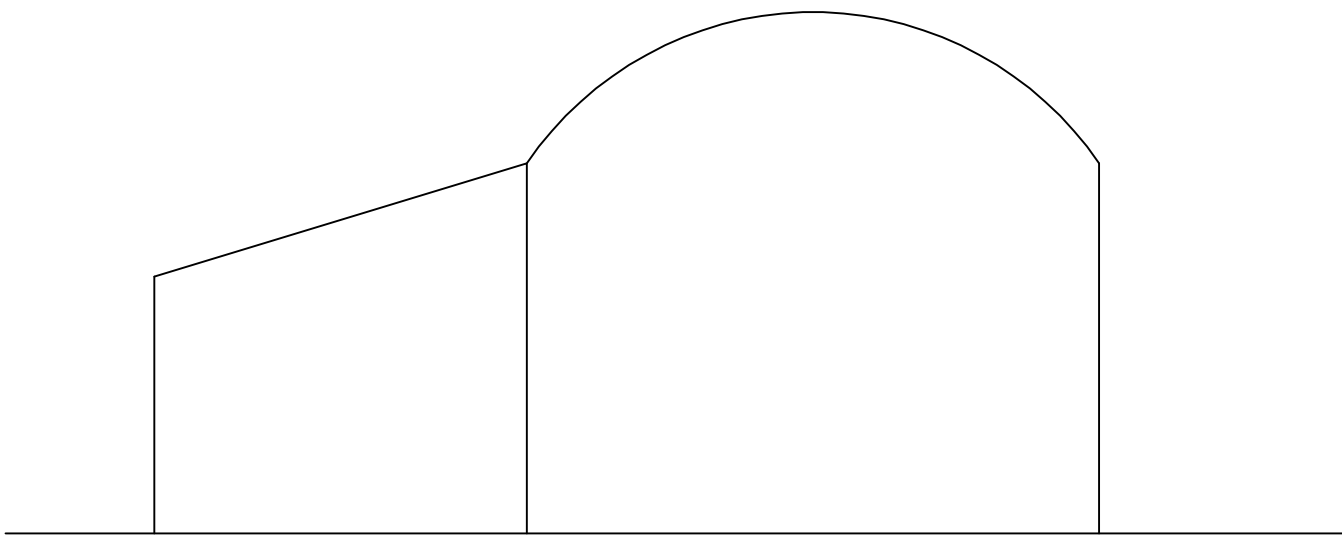
 
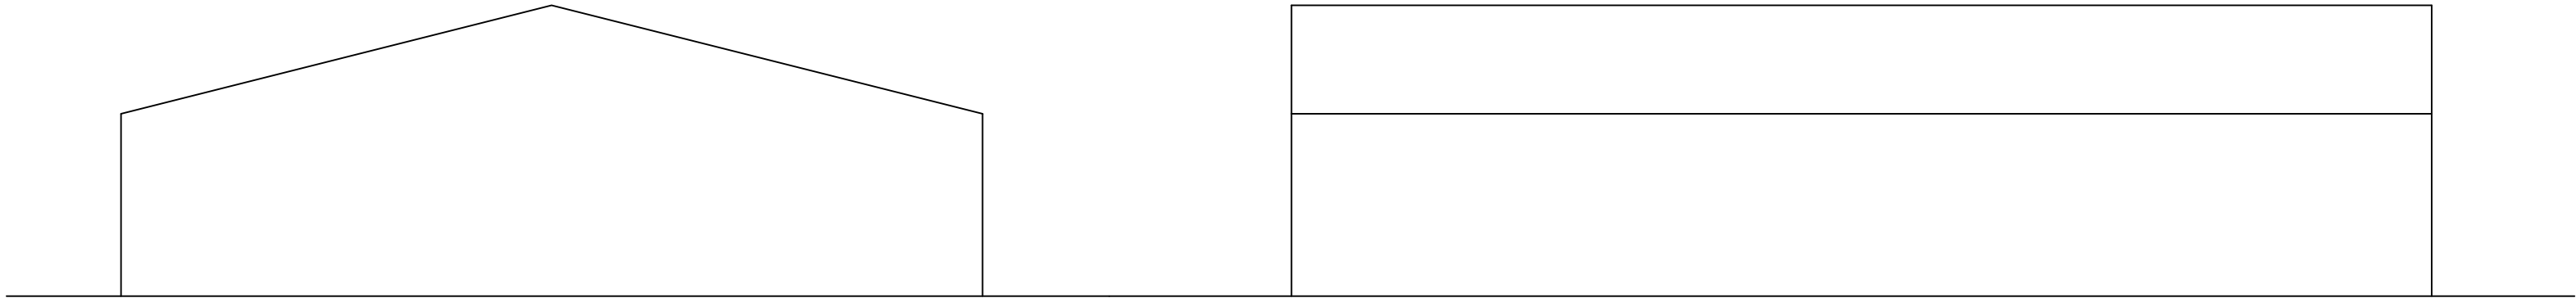


The content of this drawing is subject to the provision of the Copyright Act 1956.
Work to figured dimensions only.
Site dimensions are to be checked before work is started.
Any discrepancy whatsoever between any information contained on this drawing and any other document or drawing must be drawn to the attention of the Architect by the Contractor before the work is executed.
IF IN DOUBT ASK IMMEDIATELY.

NOTES:

 

DESCRIPTION	DATE	REV
-------------	------	-----

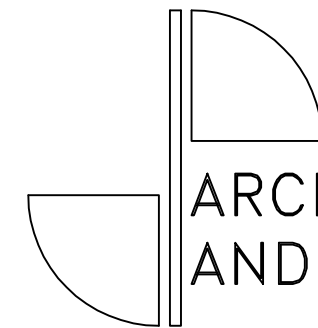

ARCHITECTURE
AND DESIGN

Appleby, Bretton Lane, Bretton, Chester, CH4 0DX.
TELEPHONE : 07786 328972
E MAIL : info@jparchitectureanddesign.co.uk

CLIENT
BROUGHTON HALL ESTATES
LIMITED

JOB TITLE
GORSE FARM, WORTHENBURY.

DRAWING TITLE
EXISTING FLOOR PLANS AND
ELEVATIONS

DATE:	OCT 22	DRAWN BY:	JP
SCALE:	1:100		

JOB NO.	DRAWING NUMBER	REV
F1707	07	