




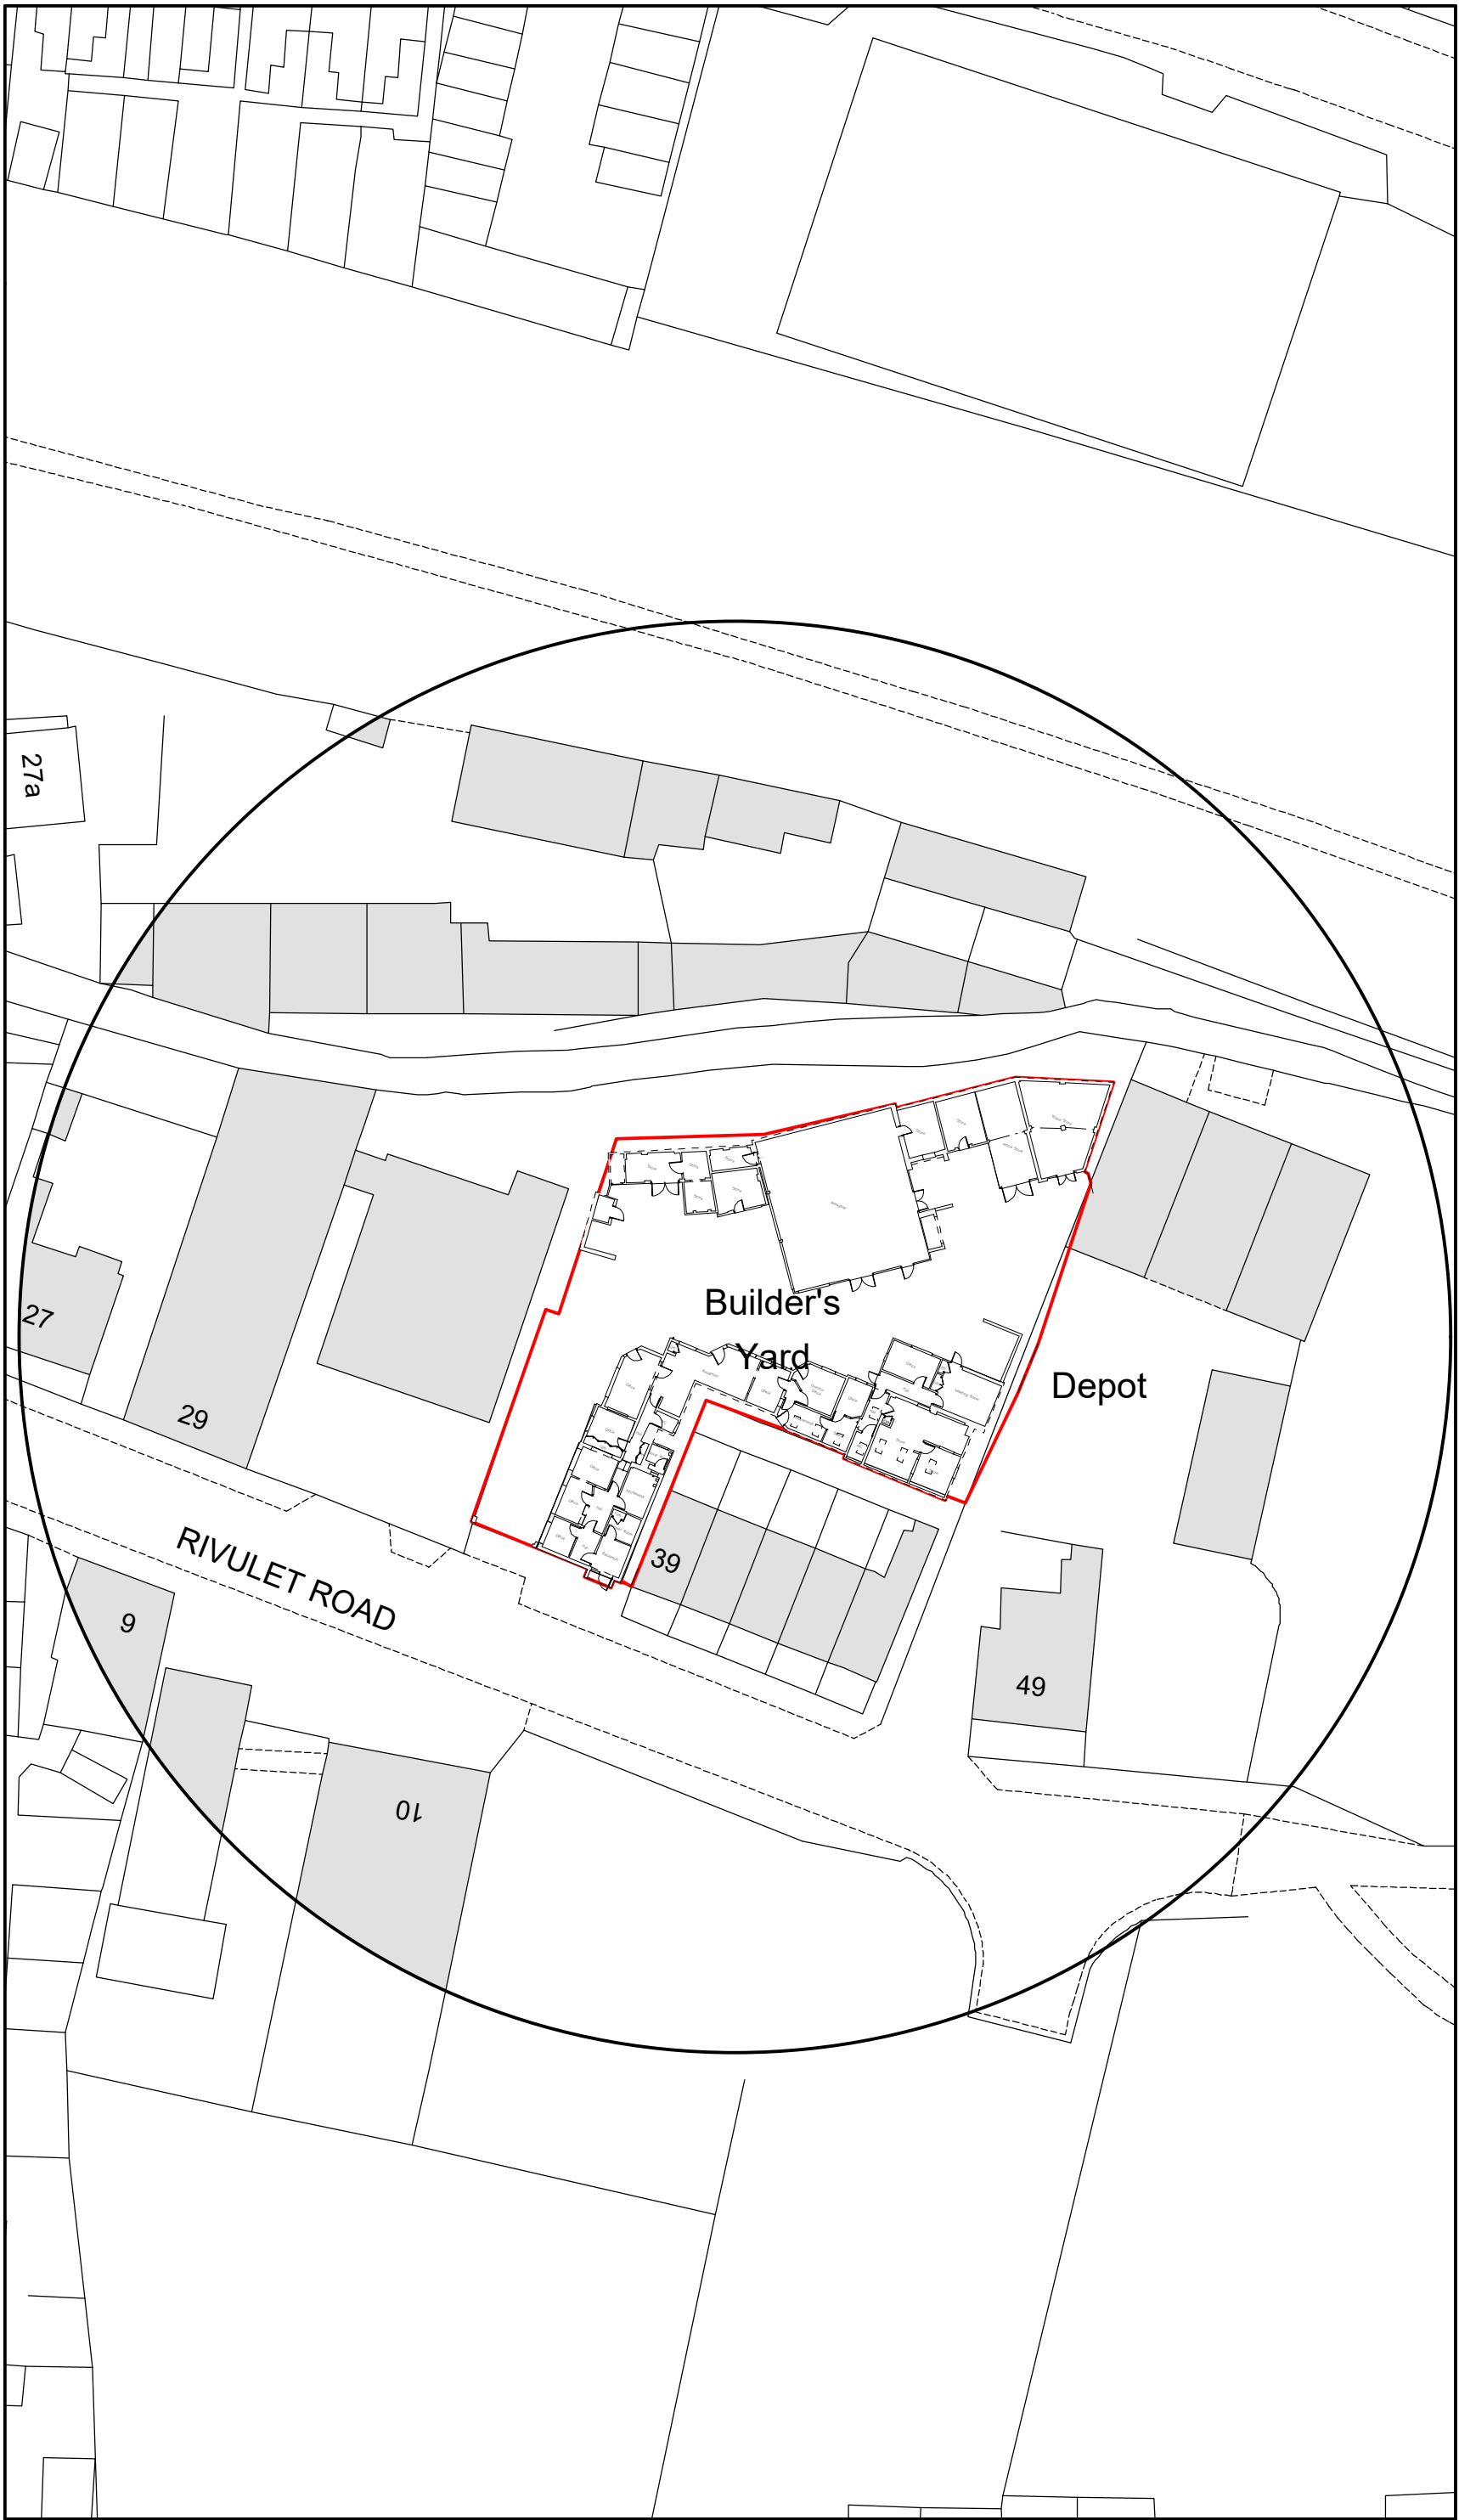

Site Plan 1:500

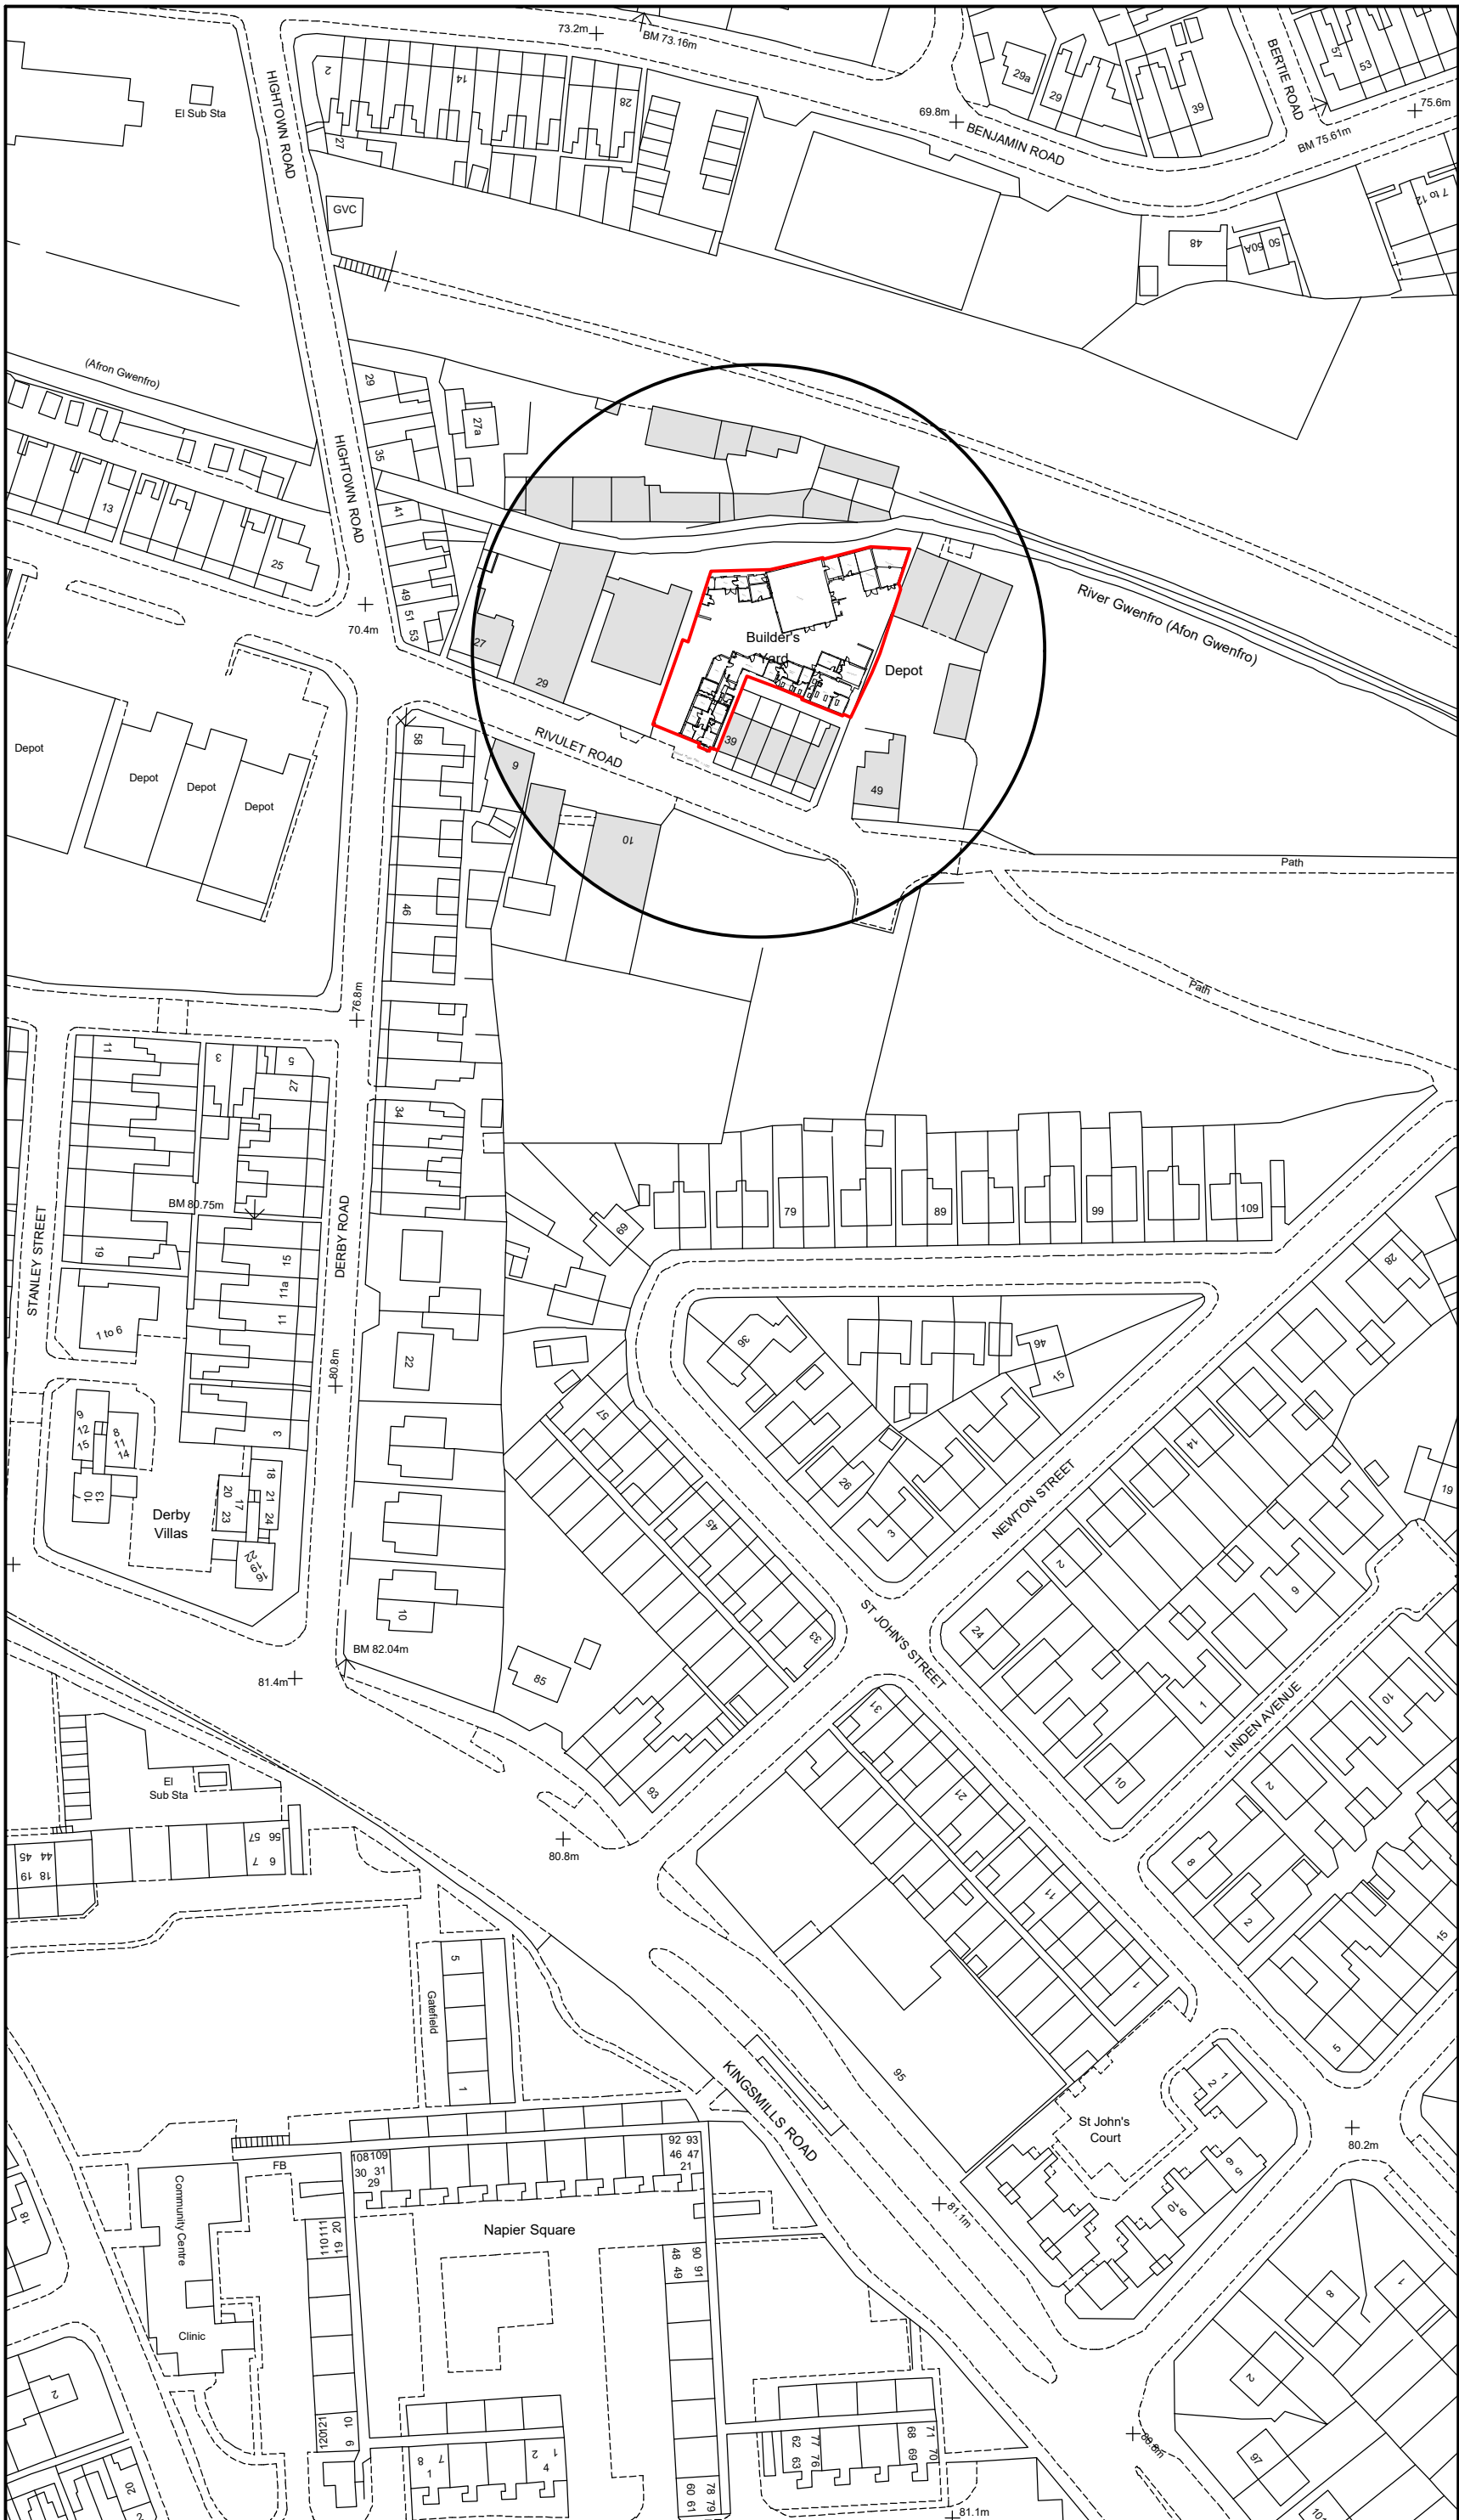

Location Plan 1:1250

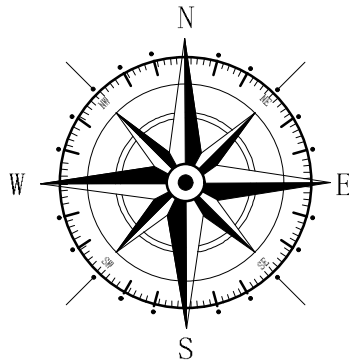

Key	
	Surrounding Buildings
	Application Site

Rev	Date	Detail	Initial

Project:
Proposed Alterations to,
Wrexham Building & Joinery Ltd,
Rivulet Road, Wrexham,
LL13 8DY

Title: Site & Location Plan	Scale: (A2) 1:500 & 1:1250
-----------------------------------	----------------------------------

Drawn By: A.Valentine	Date: Nov 2022
--------------------------	-------------------

Drawing No: N04 I/003	Sheet: 1 of 1
--------------------------	------------------

blueprint
architectural services

Office 3K4,
Redwither Business Tower,
Wrexham. LL13 9XT
Tel: 01978 356500
www.blueprintarchitectural.com
© copyright all rights reserved